

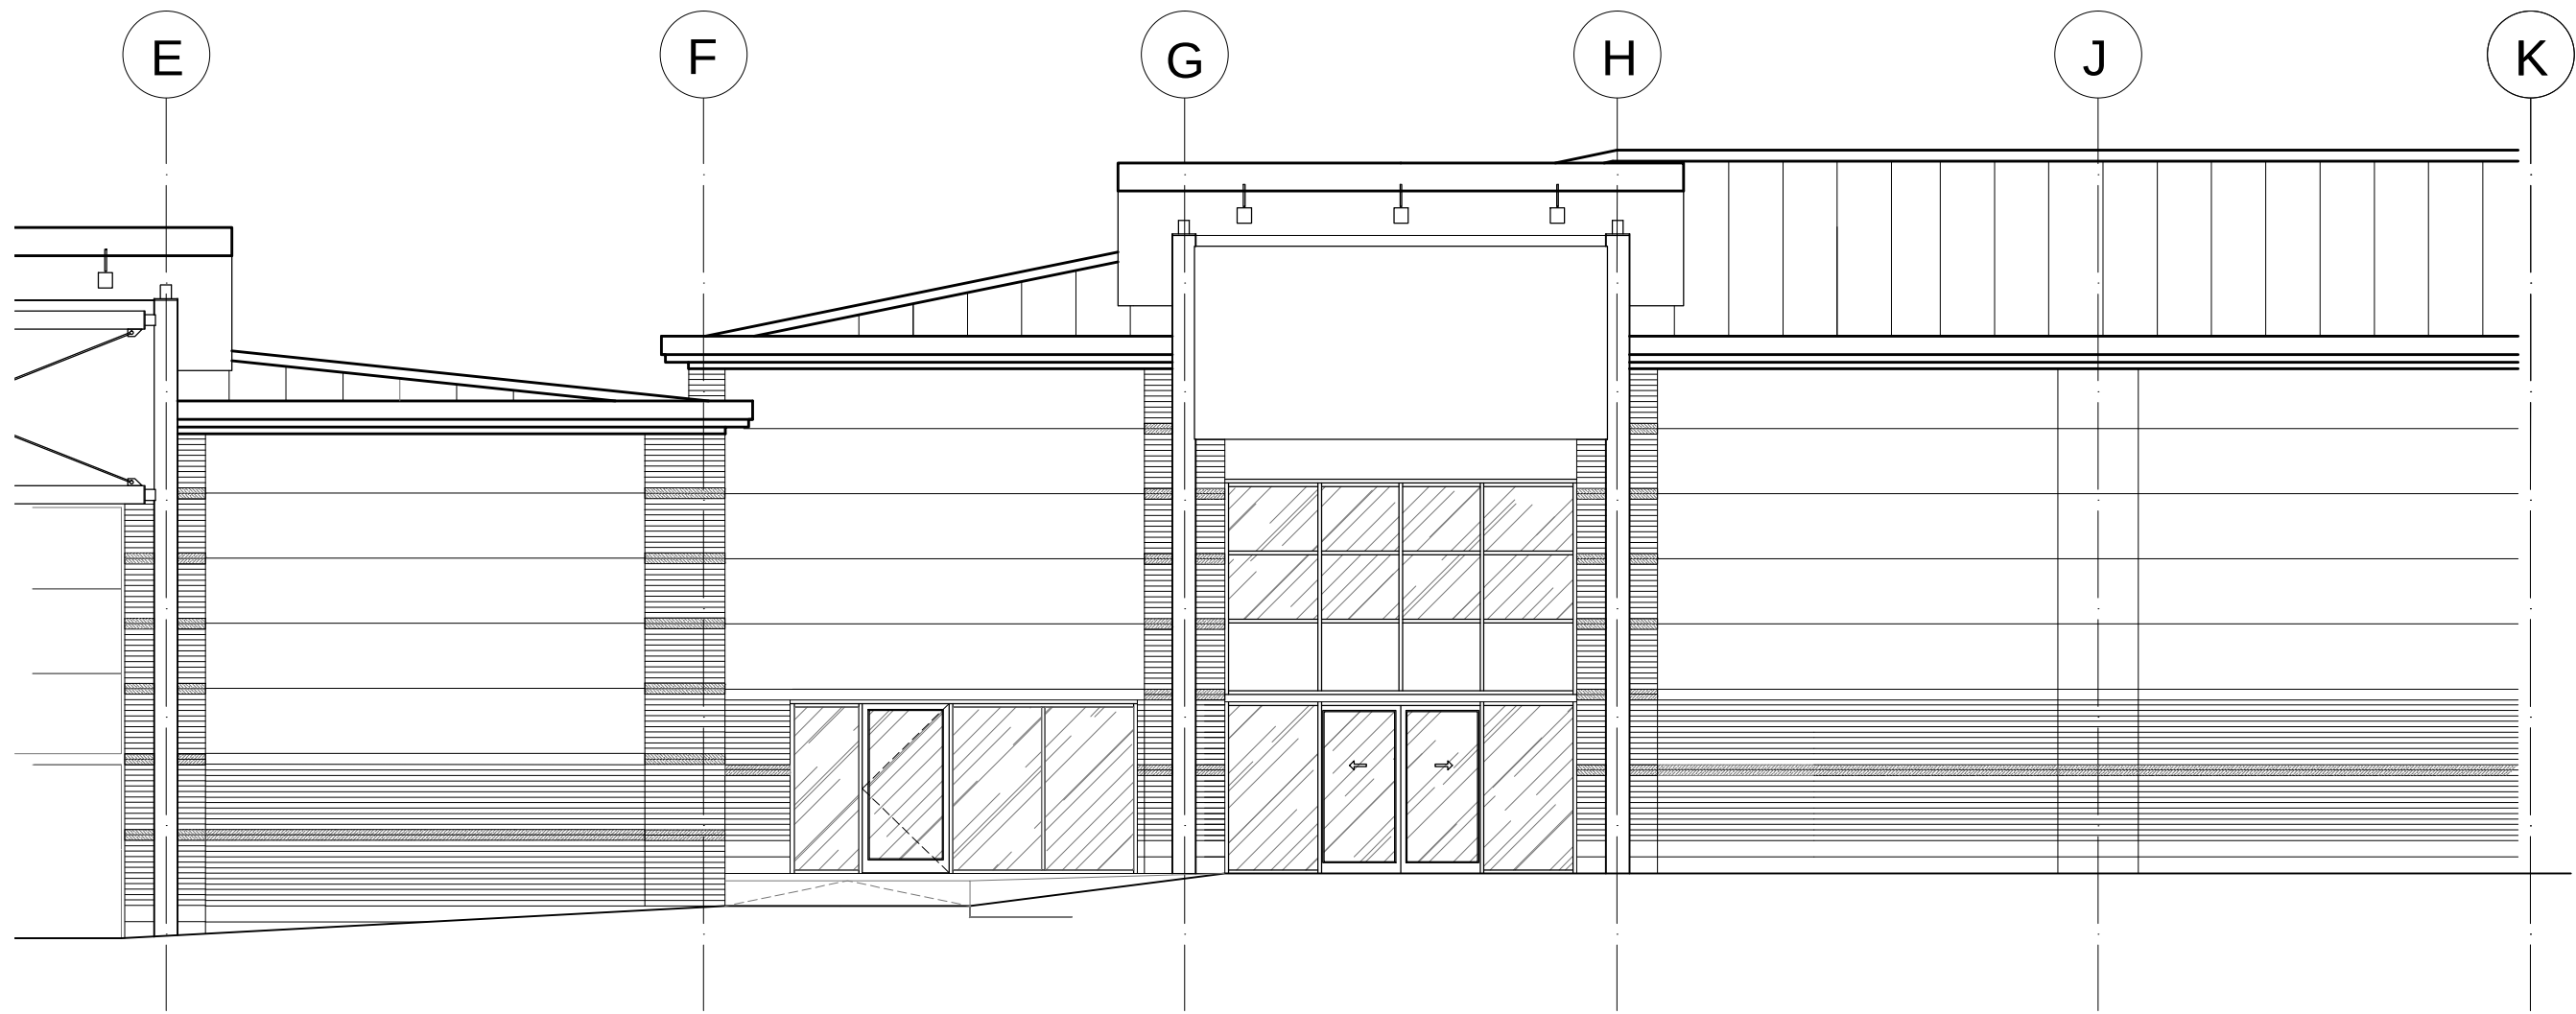
 



ALL DIMENSIONS TO BE CHECKED ON SITE.
COPYRIGHT PROTECTED.

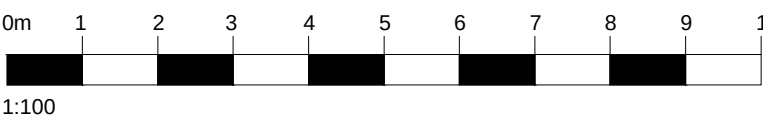


01
401
EXISTING ELEVATION A
1:100 FRONT SOUTH-WEST ELEVATION

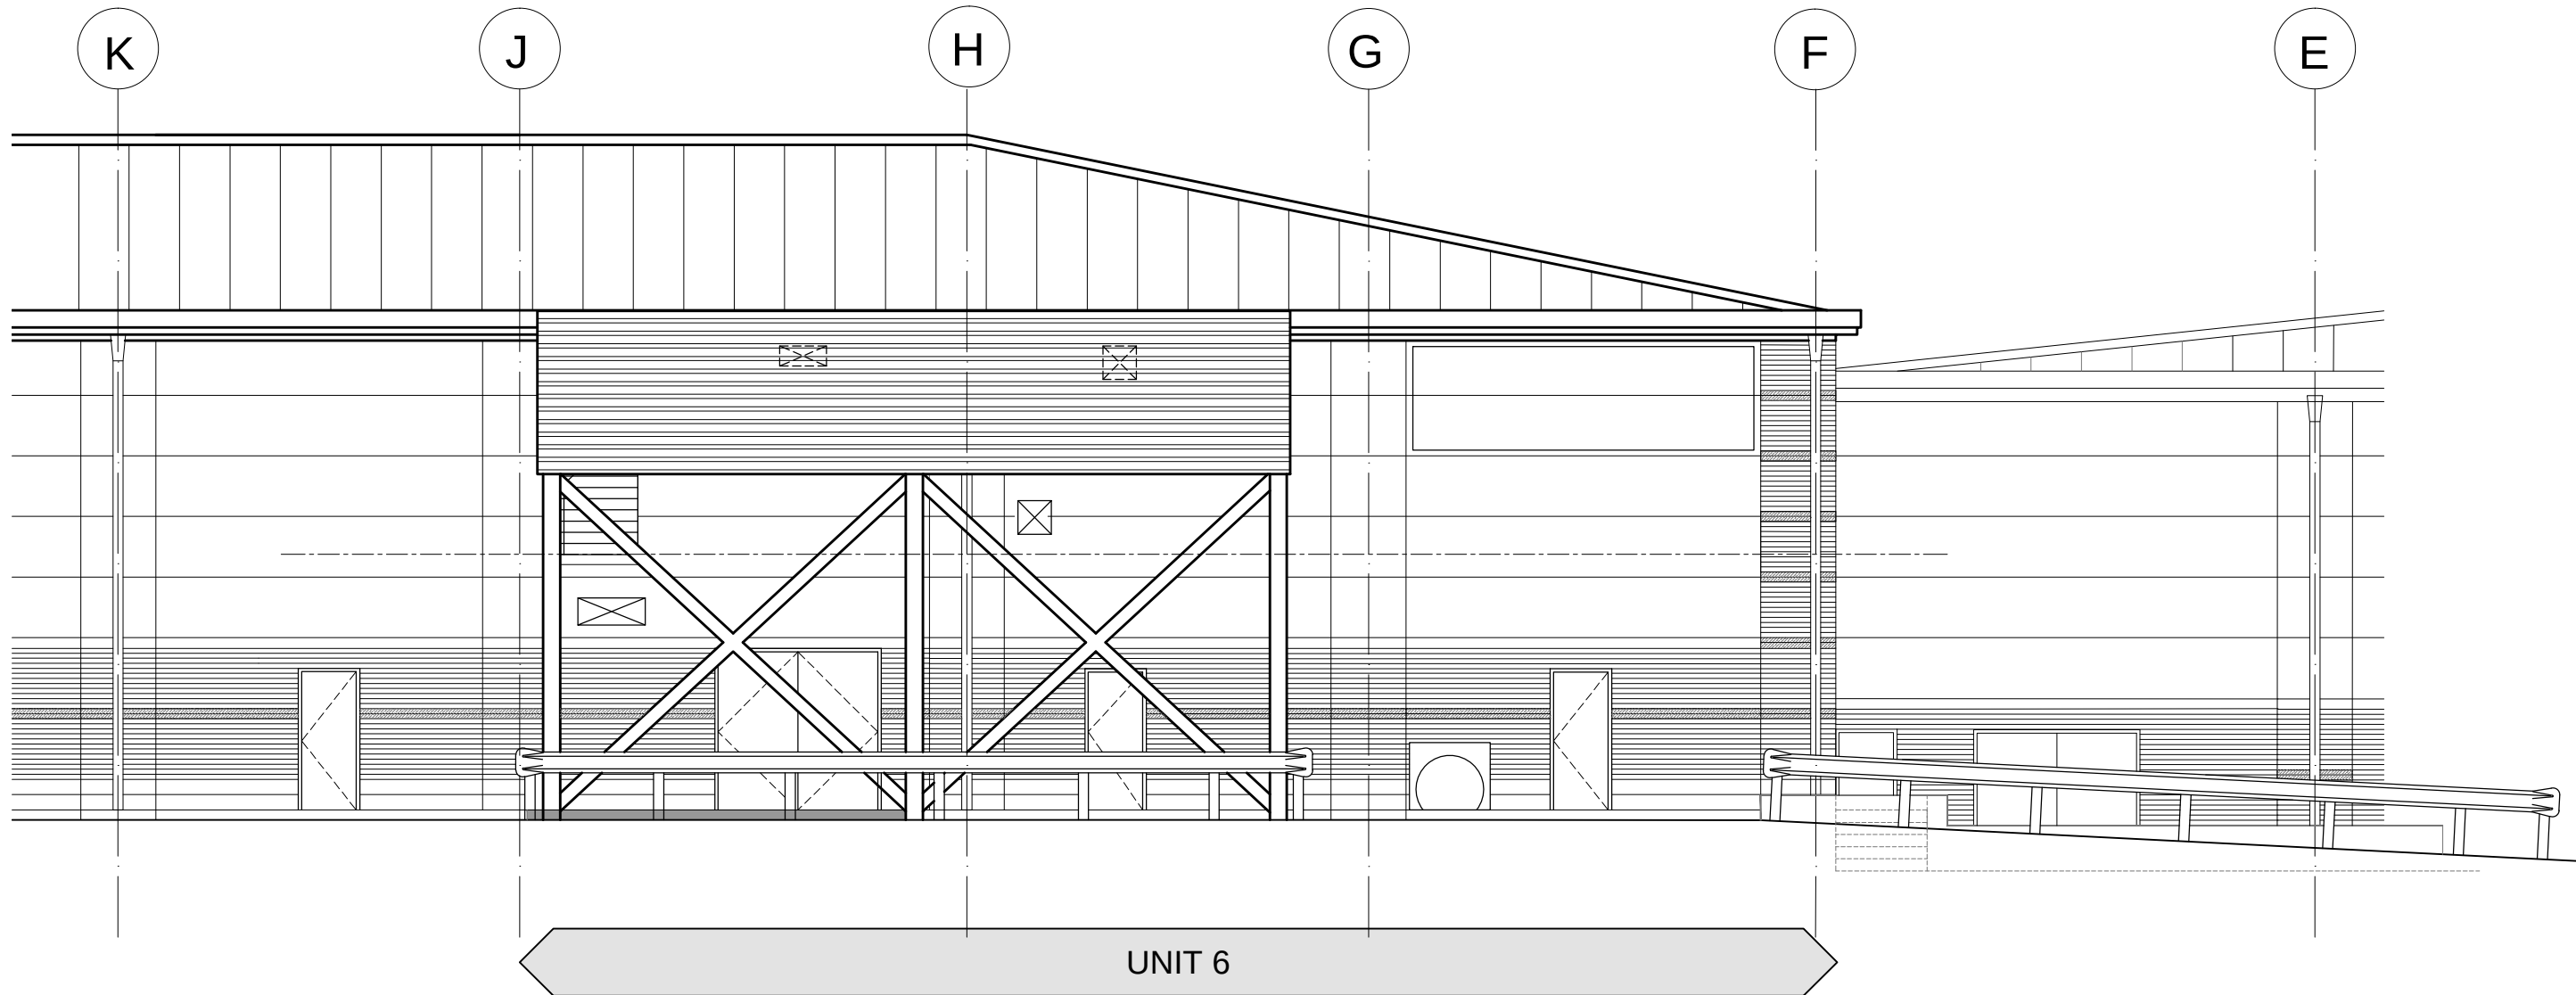

03
401
EXISTING ELEVATION B
1:100 REAR NORTH-EAST ELEVATION

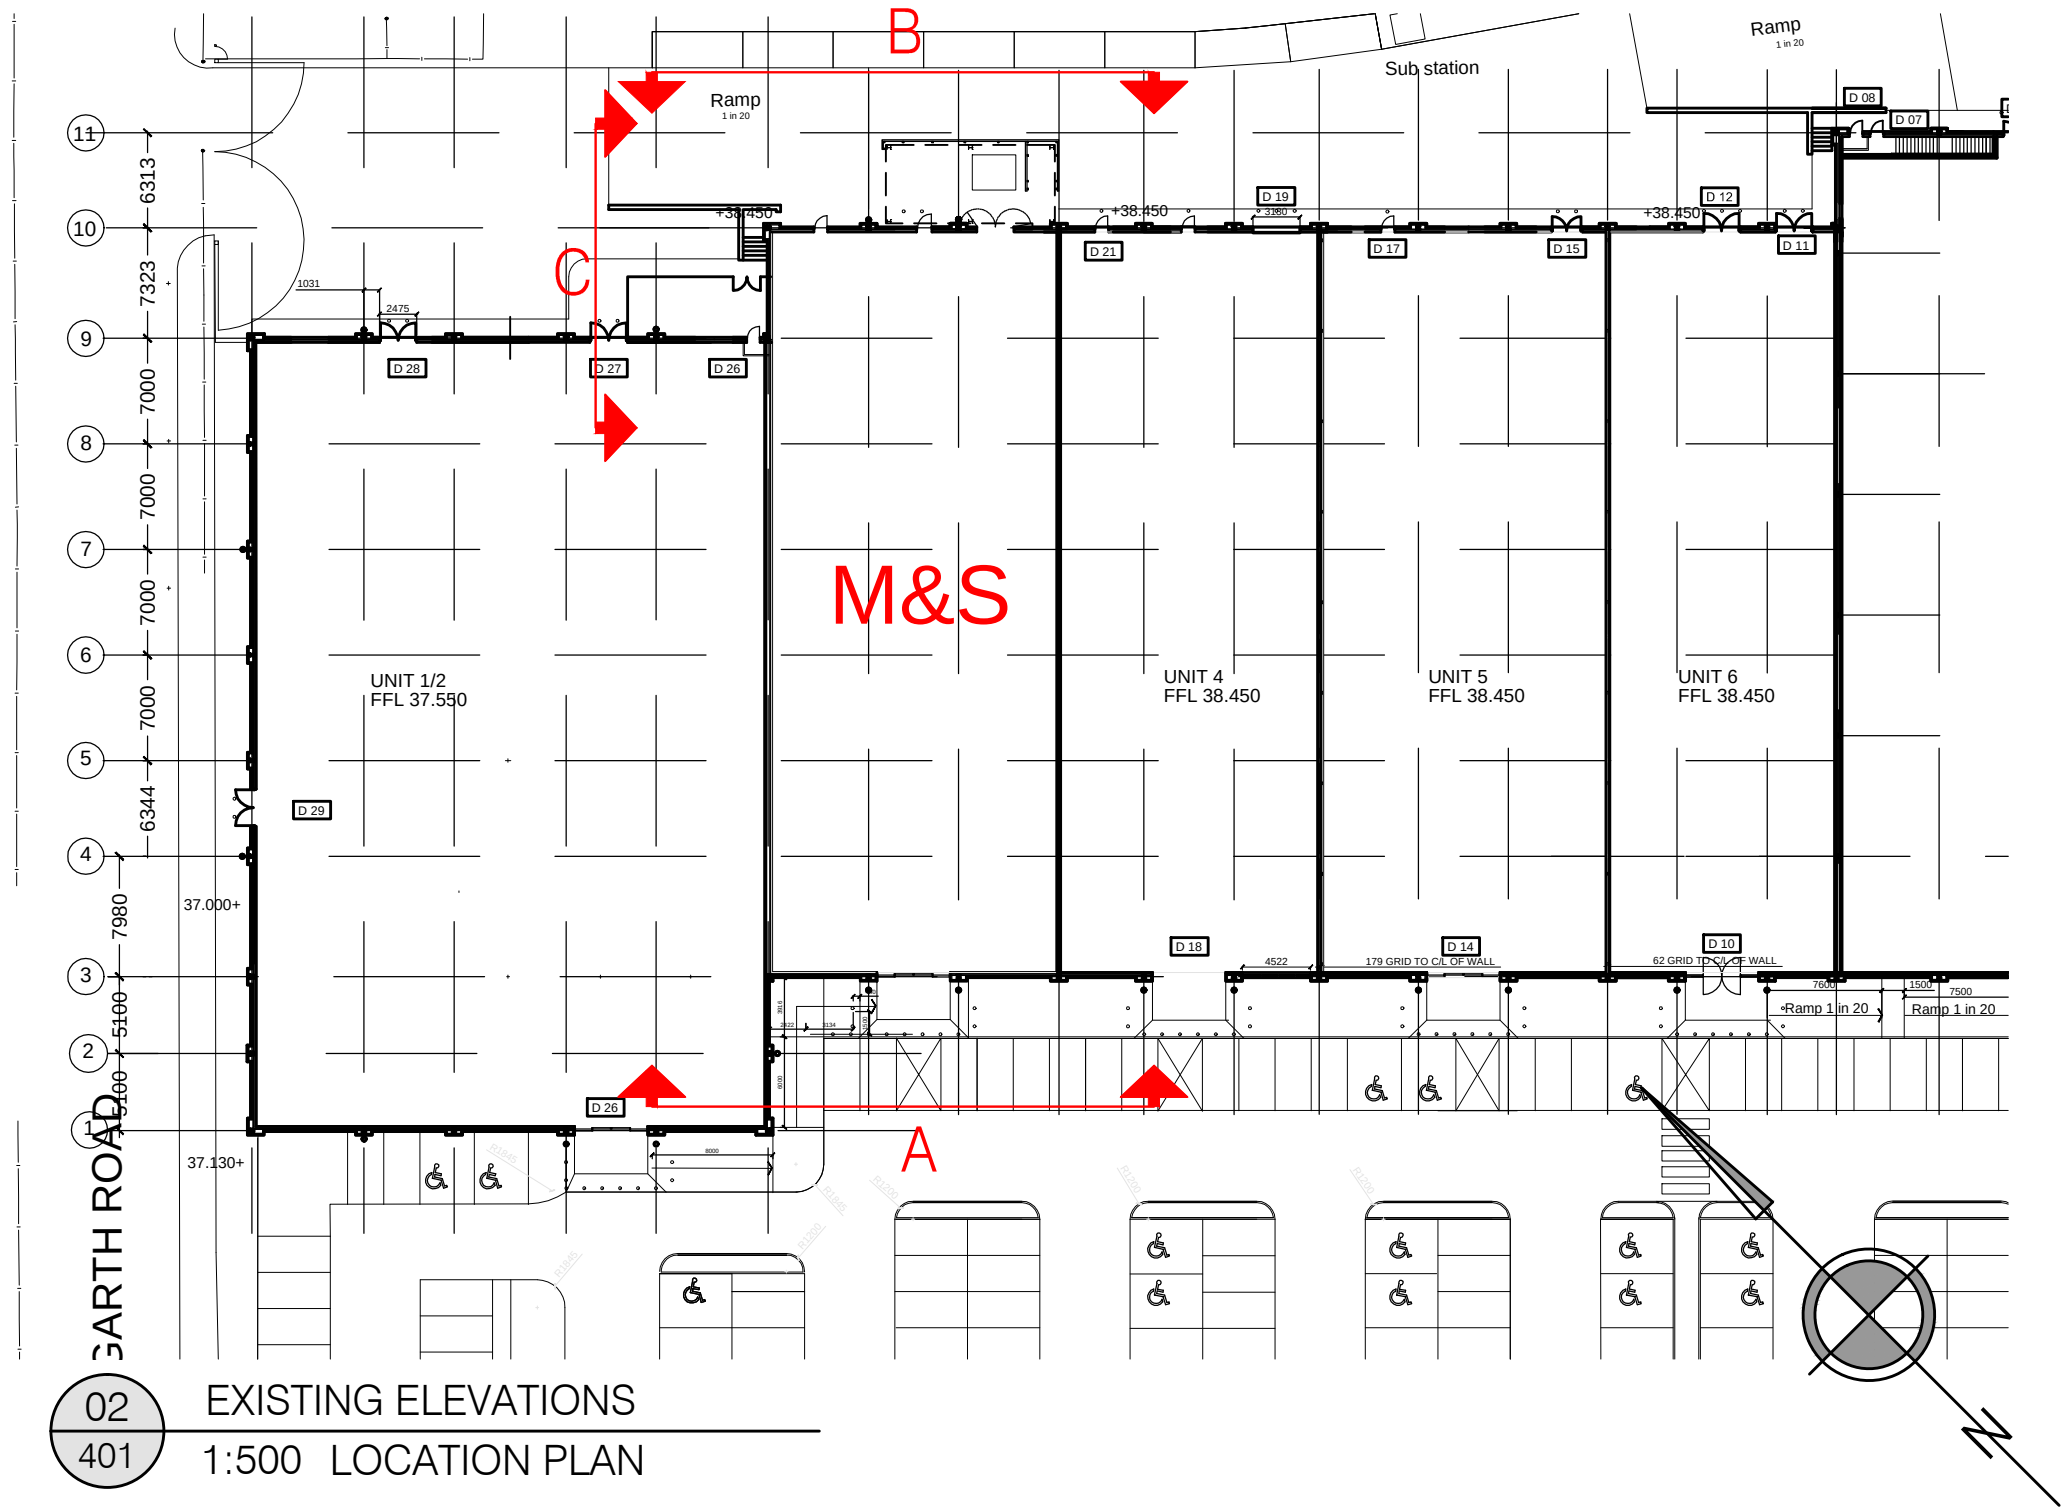

02
401
EXISTING ELEVATIONS
1:500 LOCATION PLAN

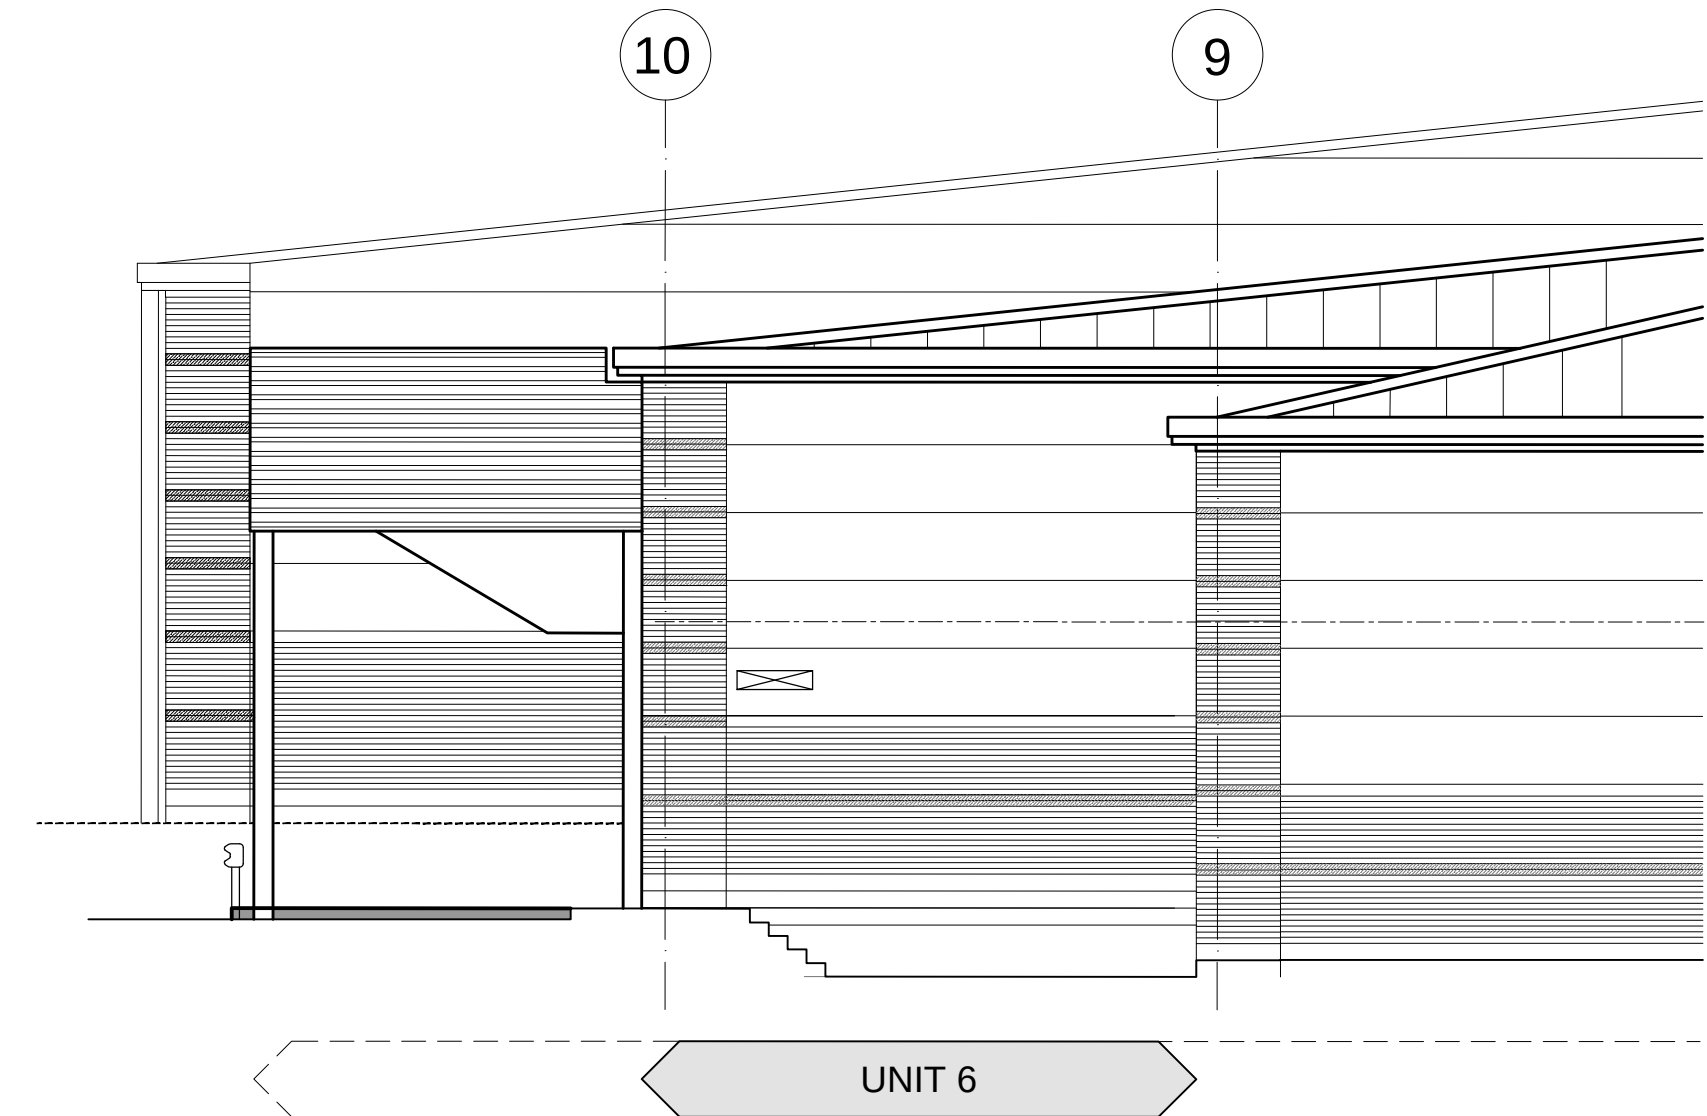

04
401
EXISTING ELEVATION C
1:100 NORTH-WEST SIDE ELEVATION

03 26.11.13 Updated to planner's comments LT TC

02 12.11.13 Updated to planner's comments LT TC

01 18.10.13 Updated to planner's comments LT TC

REV DATE DESCRIPTION DRAWN CHECKED
LOCATION FIGURE

M&S

STORE NAME
WATERLOOVILLE
COUNTRY
ENGLAND
PROJECT

NEW SIMPLY FOOD

DRAWING
EXISTING EXTERNAL
ELEVATIONS

CONSULTANT
LEWIS AND HICKEY
DISCIPLINE DESCRIPTION
ARCHITECTURE
CONSULTANT LOGO



18 Farnham Road
Guildford
Surrey
GU1 4XA
Tel: 01483 560908
Fax: 01483 560960
Email: guildford@lewisandhickey.com

SCALE PAPER SIZE DATE DRAWN CHECKED
VARIES A1 01.10.13 LT TC

STORE NUMBER PROJECT No DISCIPLINE CODE DRAWING No
Q0198GRW001 A 401

CONSULTANT PROJECT No STATUS REVISION
G4007 P 03