

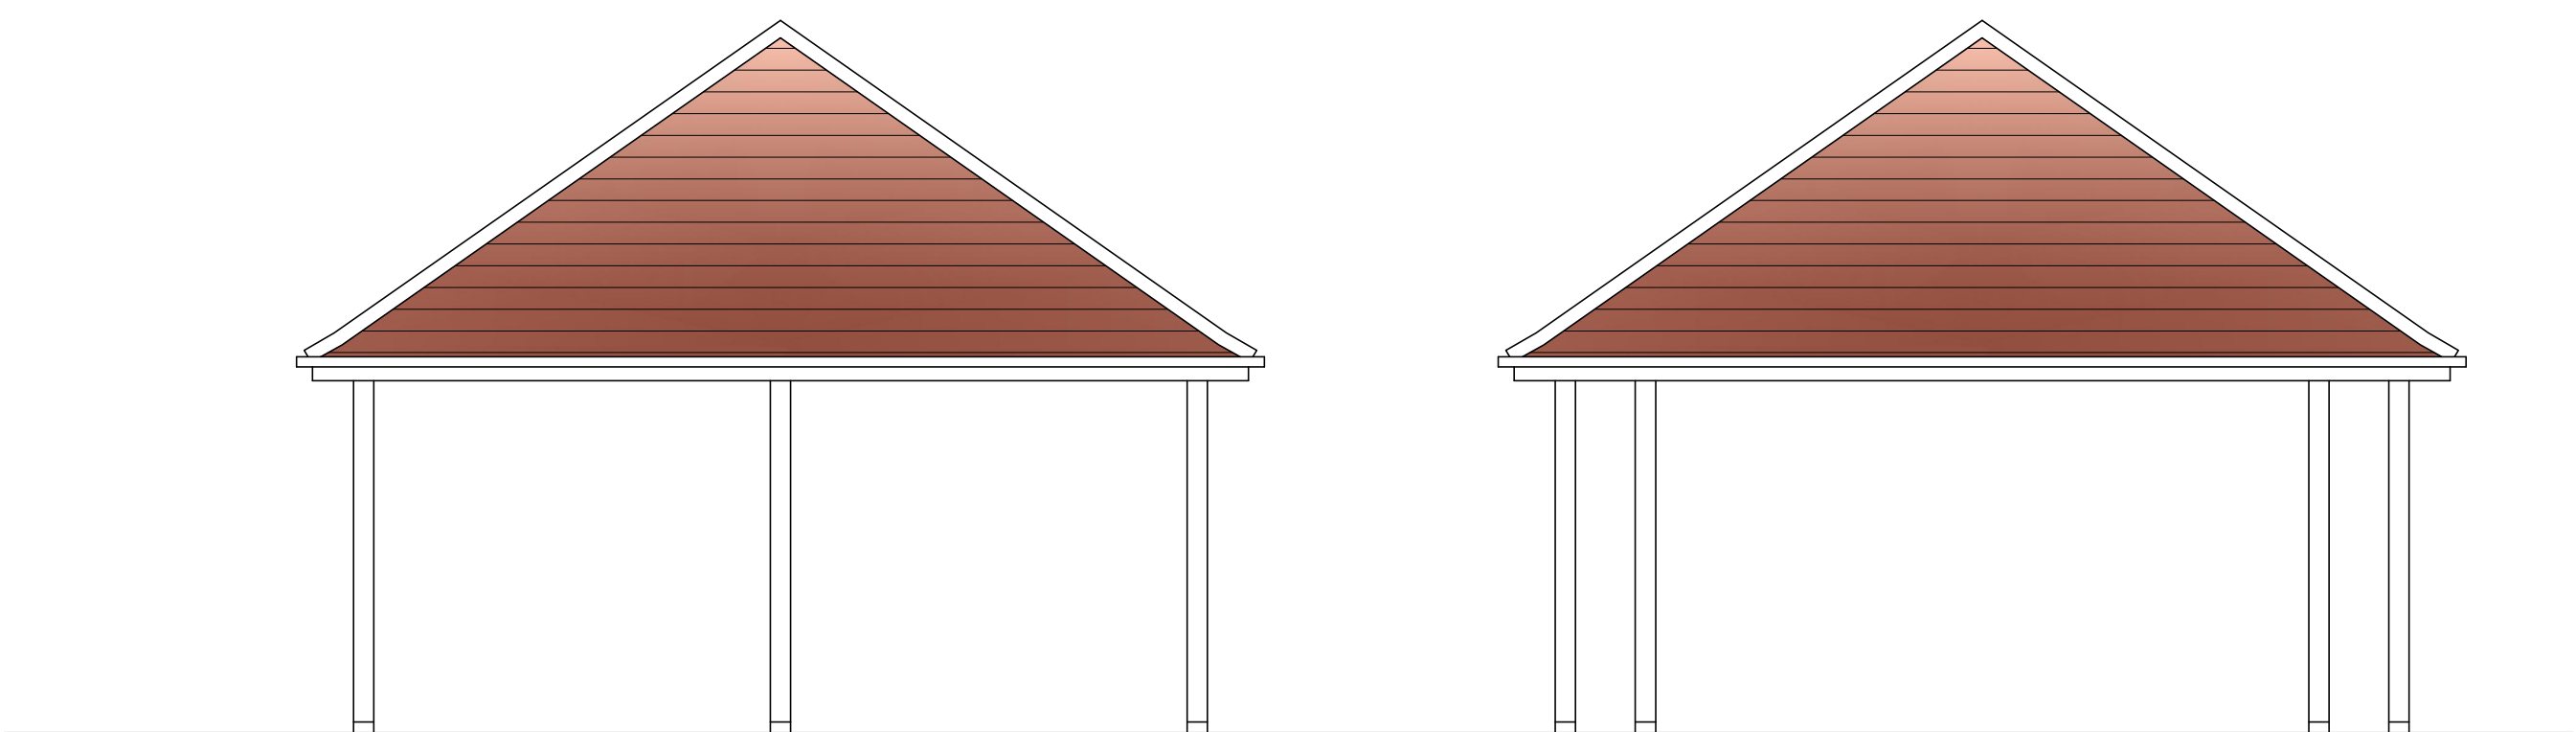


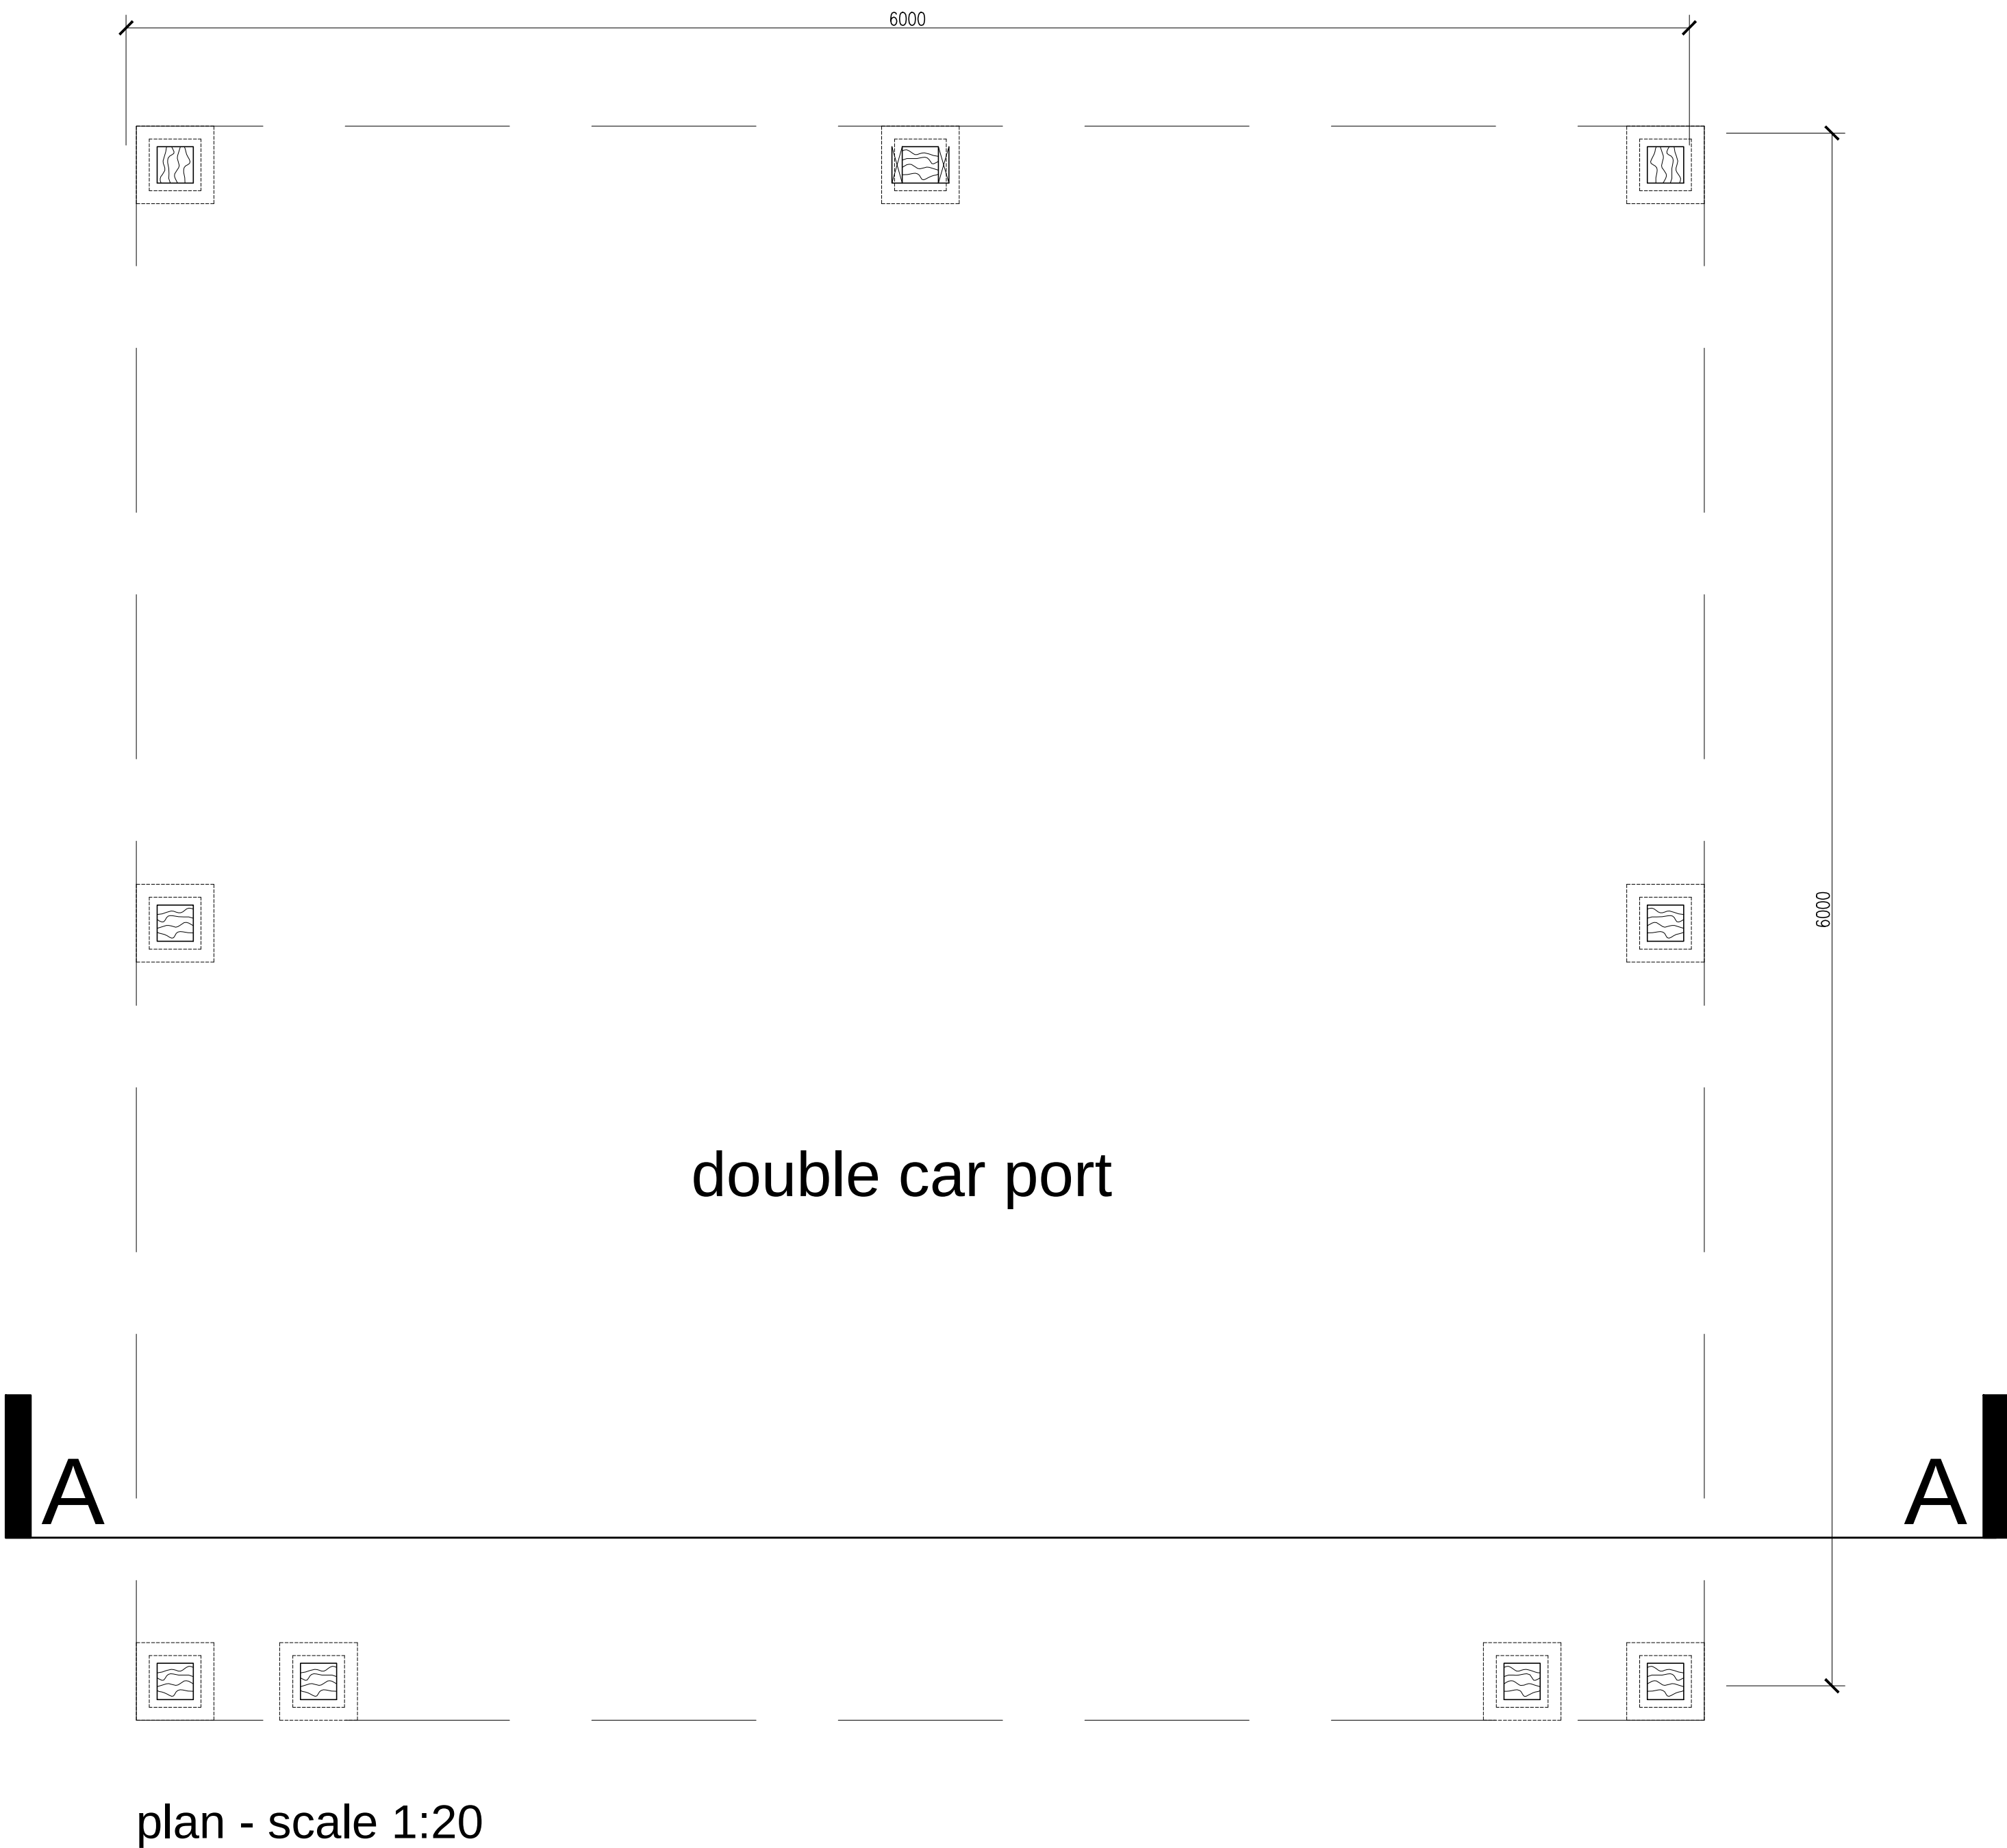


Double car-port side elevation


Double car-port front elevation

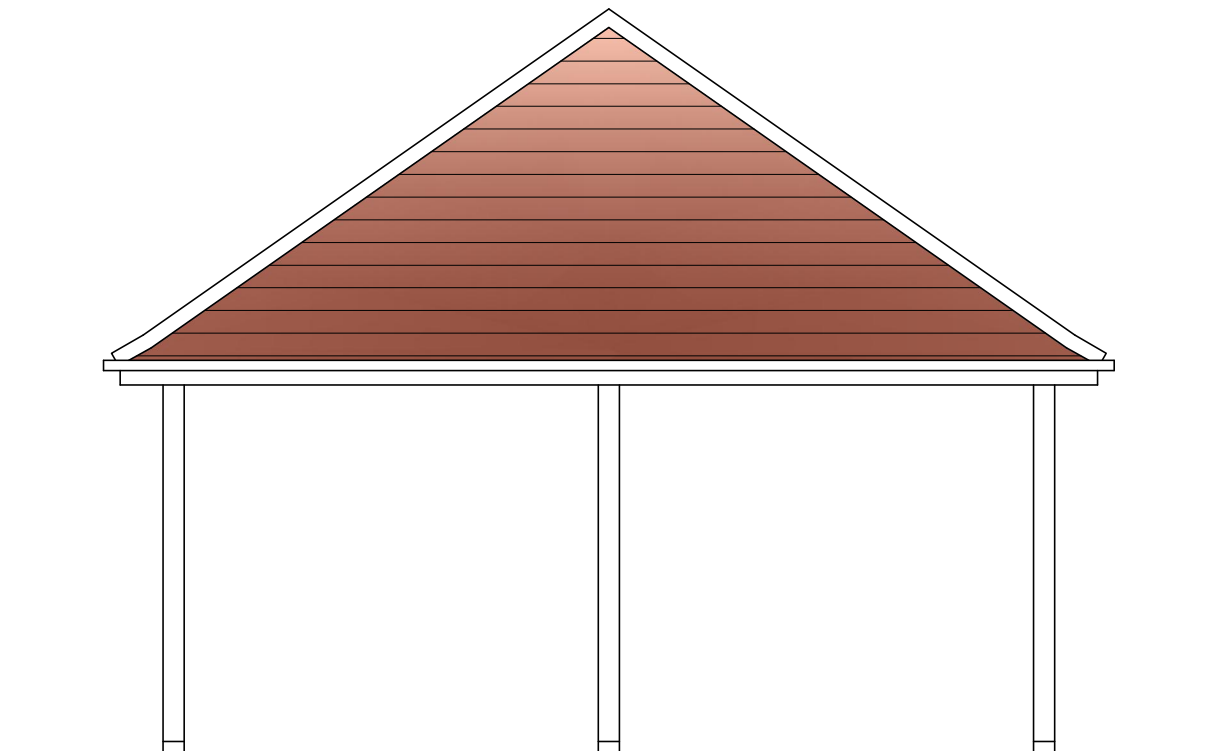

Double car-port rear elevation

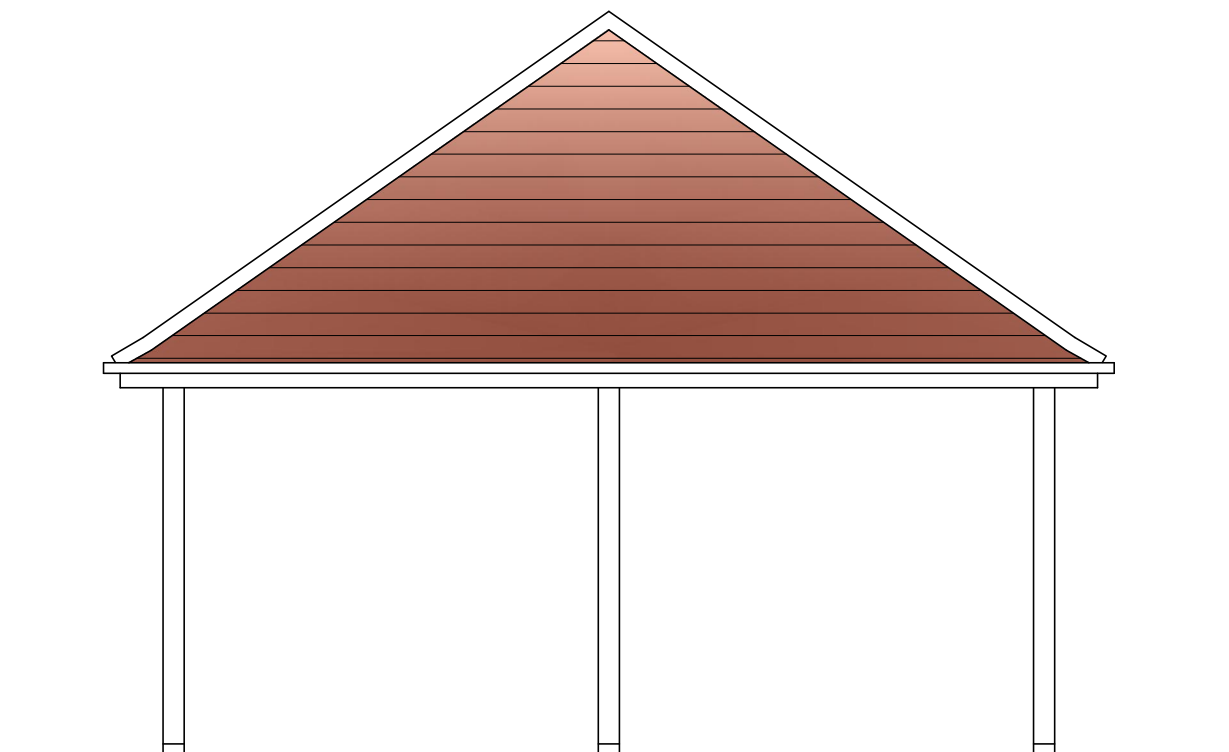

Double car-port side elevation

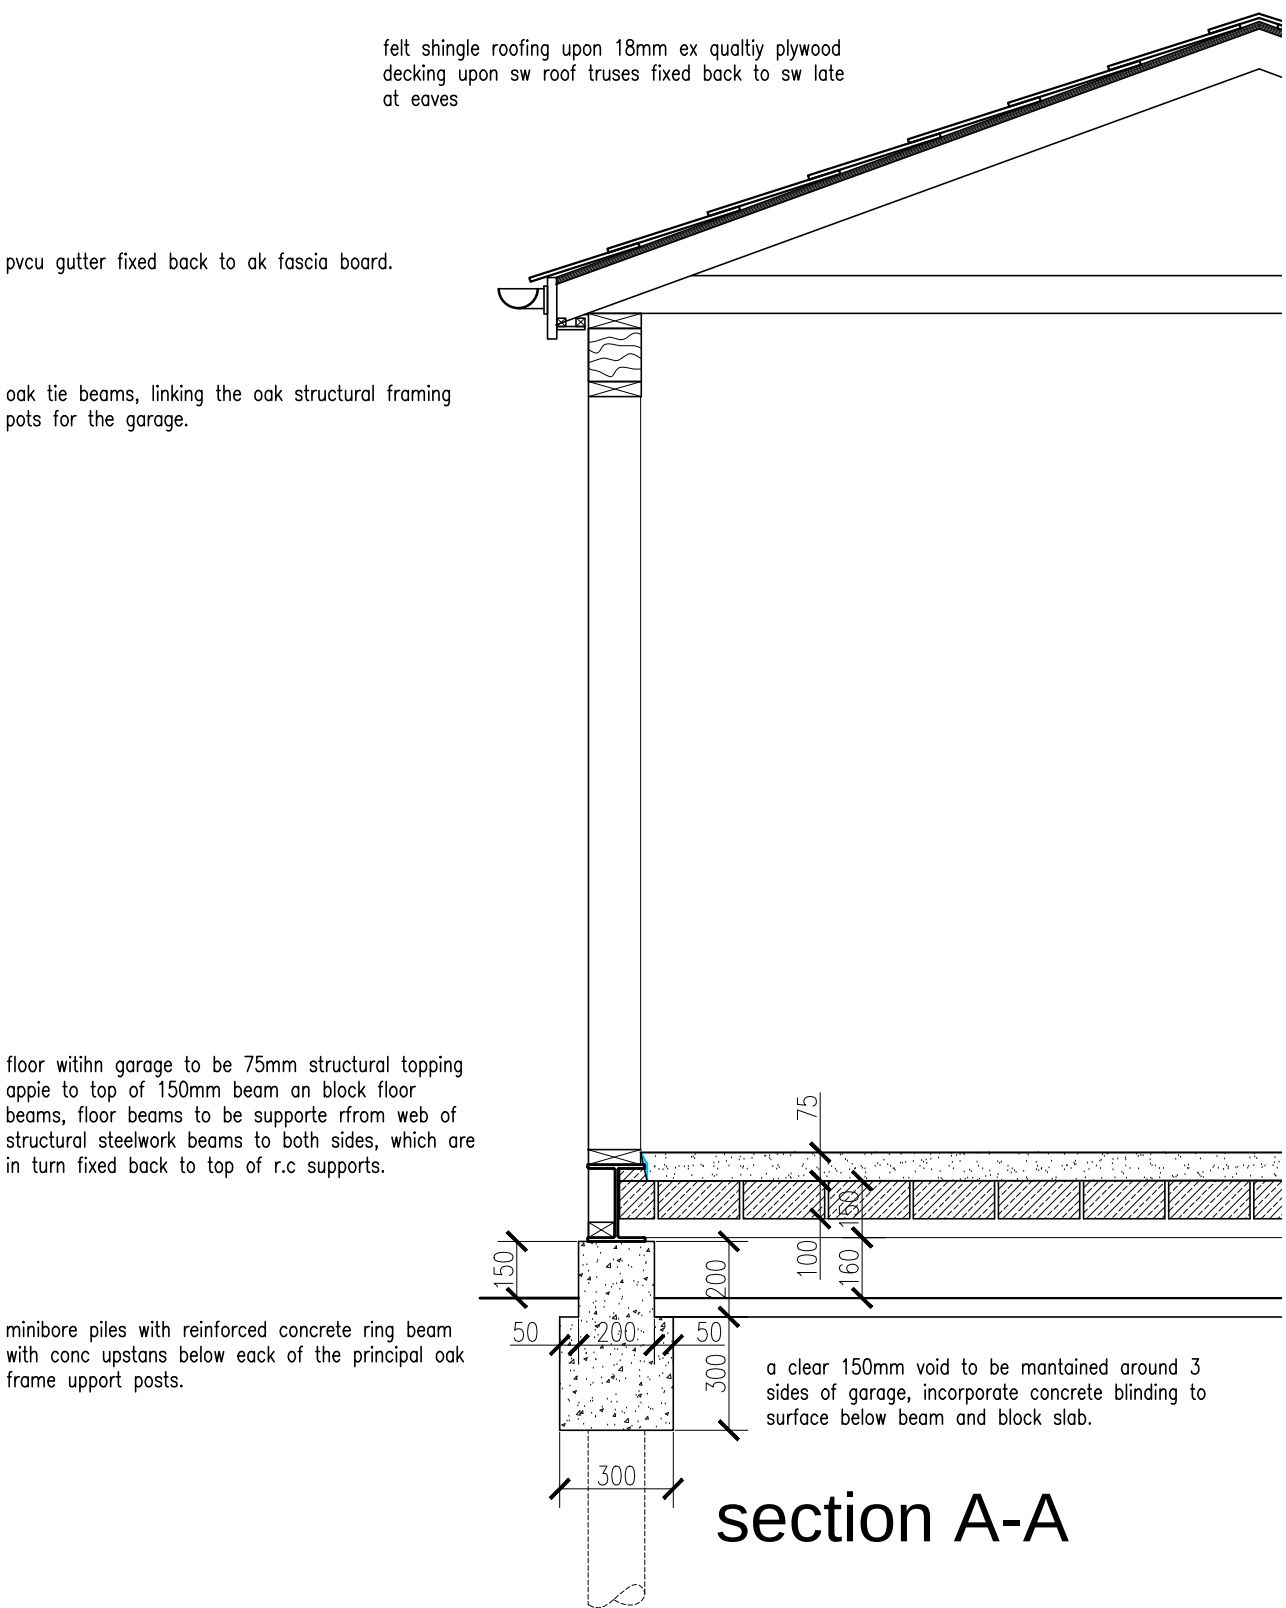

section A-A

Plan and elevations indicated relate to Unit 1 garage

revision	notes	date	drawn	check	revision	notes	date	drawn	check	revision	notes	date	drawn	check	client	notes	hrparchitects holman reading partnership llp 18 Limberline Spur hilsea, portsmouth, hampshire, po3 5hj tel: 023 9269 1843 fax: 023 9263 9722 email: info@hrp-architects.com website: hrp-architects.com			
A	Garage amended to be a car-port	12.11.14	mmh													this drawing is the copyright of the Holman Reading partnership llp and must not be reproduced in whole or part or used for the execution of works without their permission. all dimensions to be checked on site prior to commencement of construction works and the architect notified of any discrepancy. figured dimensions are to be used in preference to scaled dimensions. no deviation from this drawing will be permitted without prior consent of the architect. all drawings are prepared subject to a full measured and structural survey of the buildings and site. all structural work is subject to the appointment of a structural engineer to confirm and agree the structural proposals. os promap licence no. 100020449.				
scale width 100mm @ a1 - 50mm @ a3																				
project		Proposed development at 15 Langstone Road, Havant			drawn mmh		checked													
date		Jun 14			status		Planning													
detail		Garage details plans & elevations			a1 scale as shown		a3 scale		8363 -03		rev A									