



No.10 Aldermoor Road, Waterlooovile, Hampshire.

ROAD

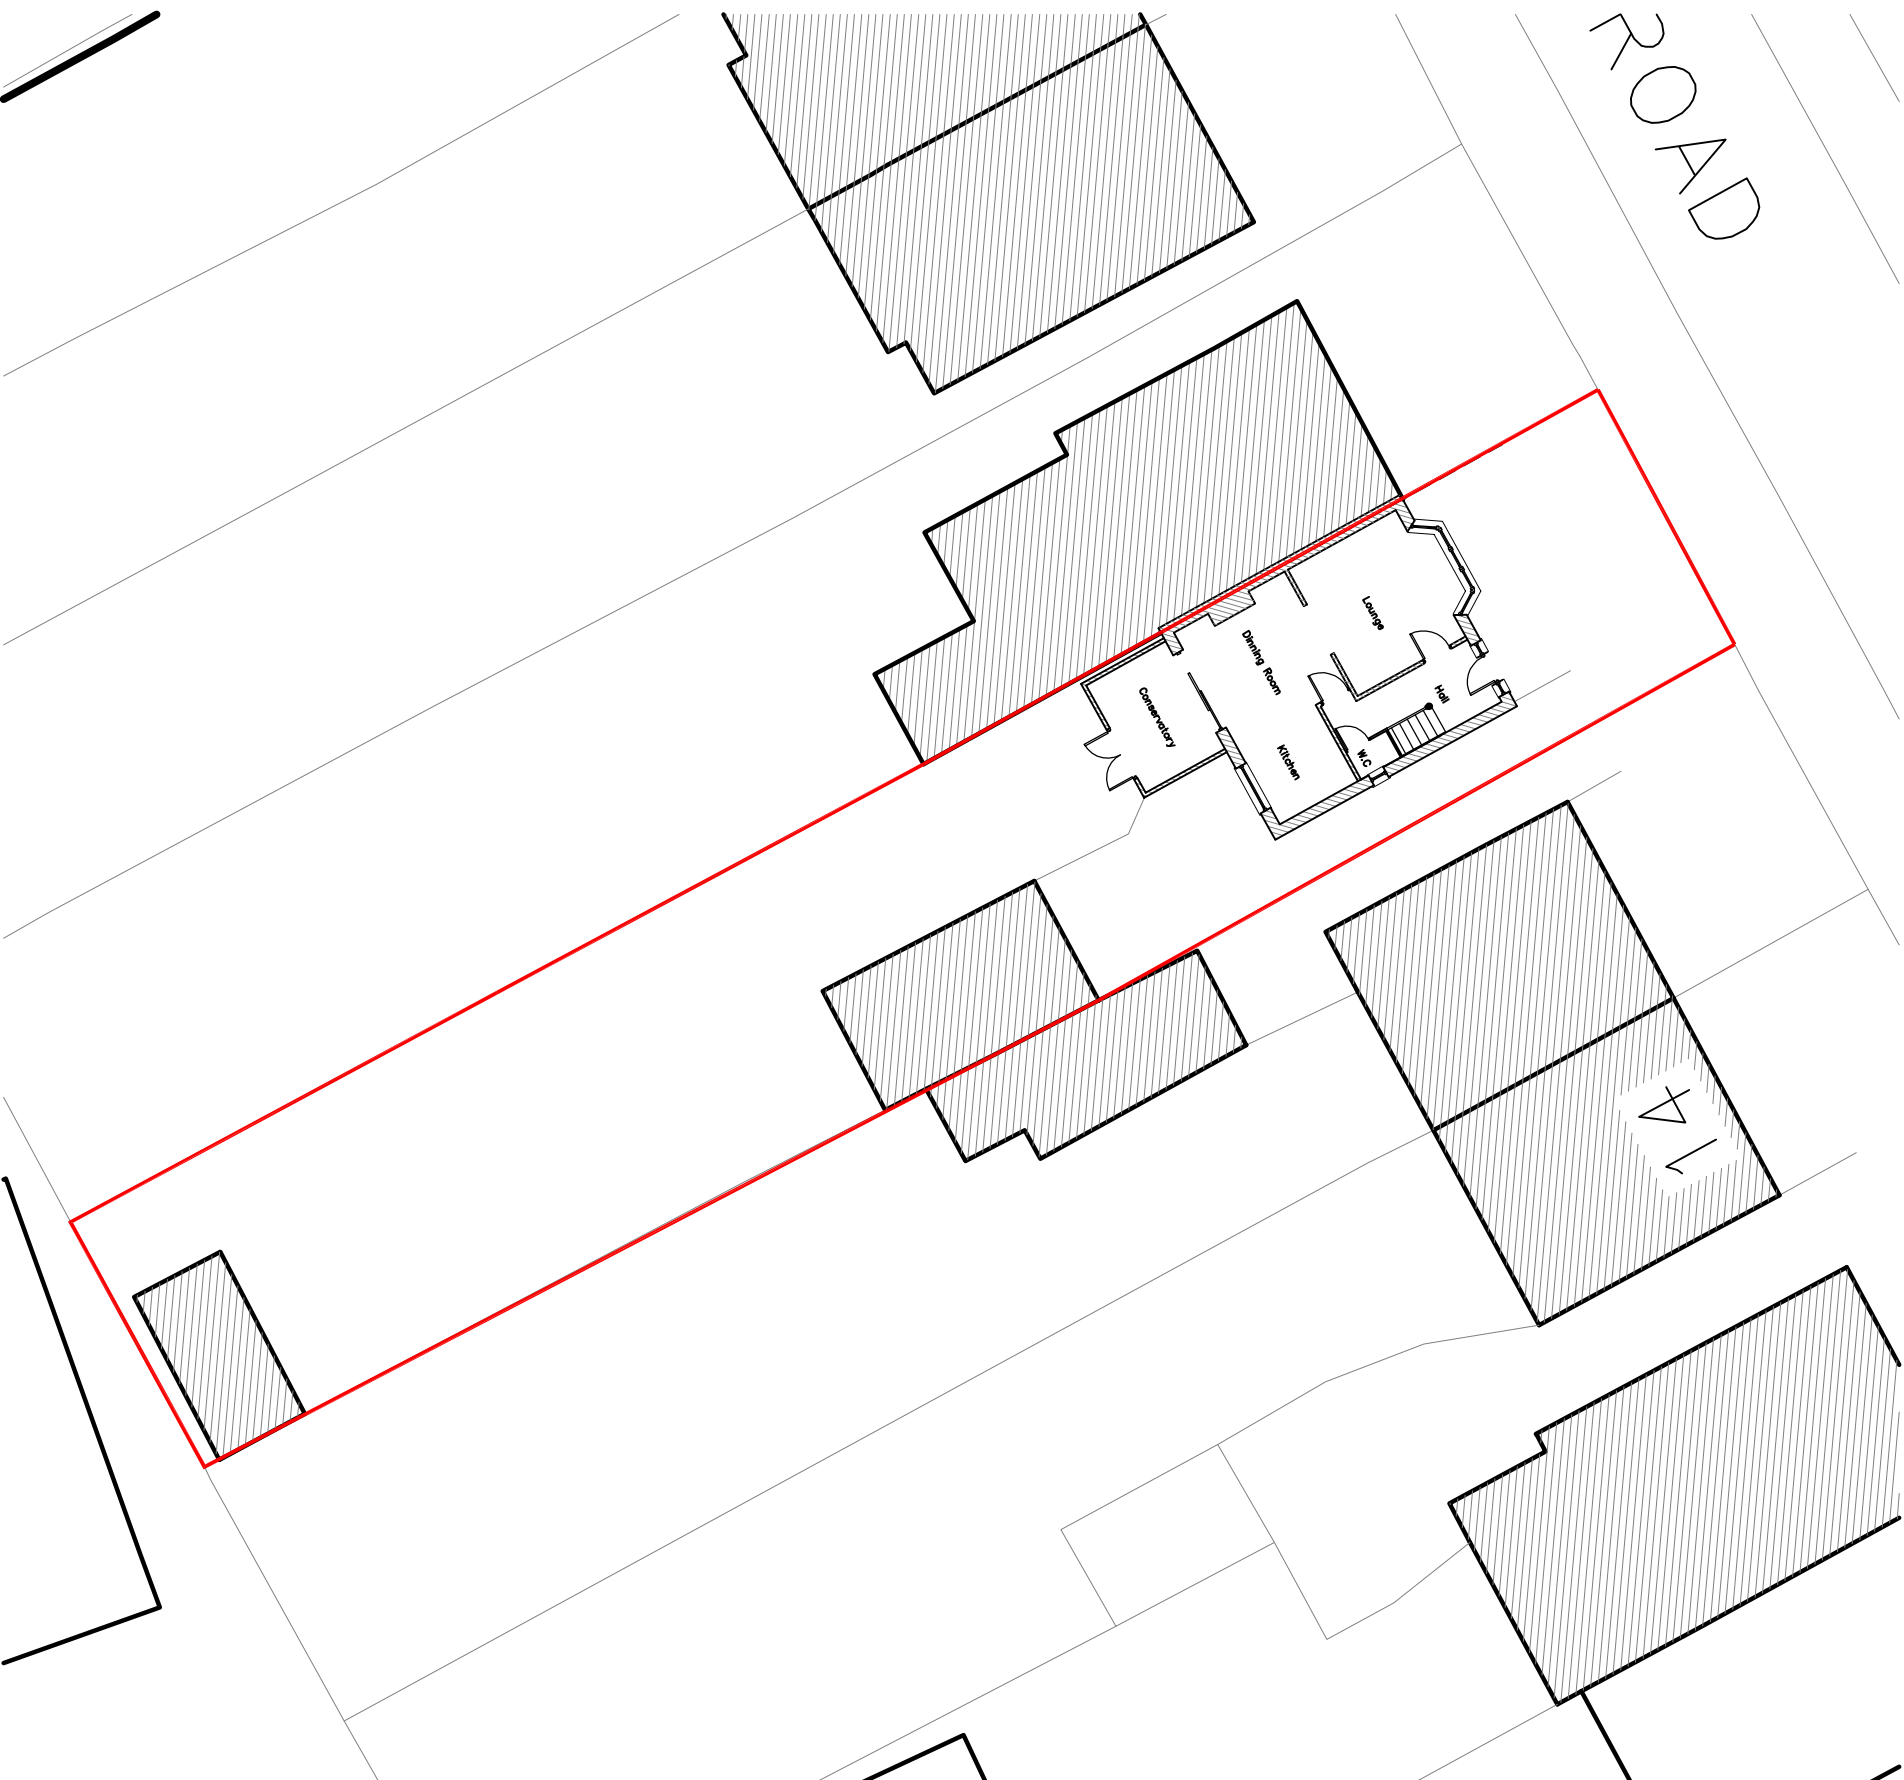

NOTES:
The contractor, sub-contractor or supplier is to check all relevant dimensions, levels, existing services and structures before commencing the work. ANY DISCREPANCIES ARE TO BE BROUGHT TO THE ATTENTION OF THE ARCHITECT.
NO PART OF THIS DRAWING IS TO BE COPIED, REPRODUCED, TRANSMITTED OR IN ANY MANNER MADE AVAILABLE TO THE PUBLIC WITHOUT THE EXPRESS PERMISSION OF Laurence Willcocks.

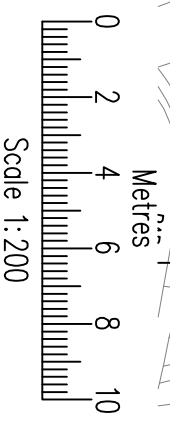

H&M DESIGNS
ARCHITECTURAL DESIGN
& STRUCTURAL
CALCULATIONS

33 Elms Road,
Fareham,
Hampshire PO16 0SQ
Tel: 07971 435165
Email: handmdesigns@gmail.com

Job Title
10 Aldermoor Road
Waterlooville, Hampshire

Client
Mr & Mrs S Morgan

Drawing Title
Building Regulations
Site & Location Plan
Existing



CAD REF: SM001-10-AldermoorRoad.DWG Scale 1:200/250
Drawn LSW Amended *** Checked *** Date Aug '14
Job No. **SM001** Drg. No. **200 A** Rev.

Existing Site Plan 1:200 @ A3

No.10 Aldermoor Road, Waterlooovile, Hampshire.

NOTES:
The contractor, sub-contractor or supplier is to check all relevant dimensions, levels, existing services and structures before commencing the work. ANY DISCREPANCIES ARE TO BE BROUGHT TO THE ATTENTION OF THE ARCHITECT.
The contractor, sub-contractor or supplier may not be copied, traced, altered or reproduced without the express permission of Laurence Willcocks.

ALDERMOOR ROAD

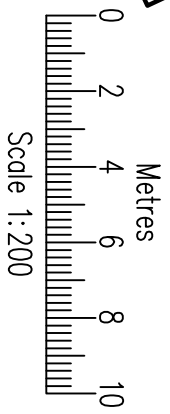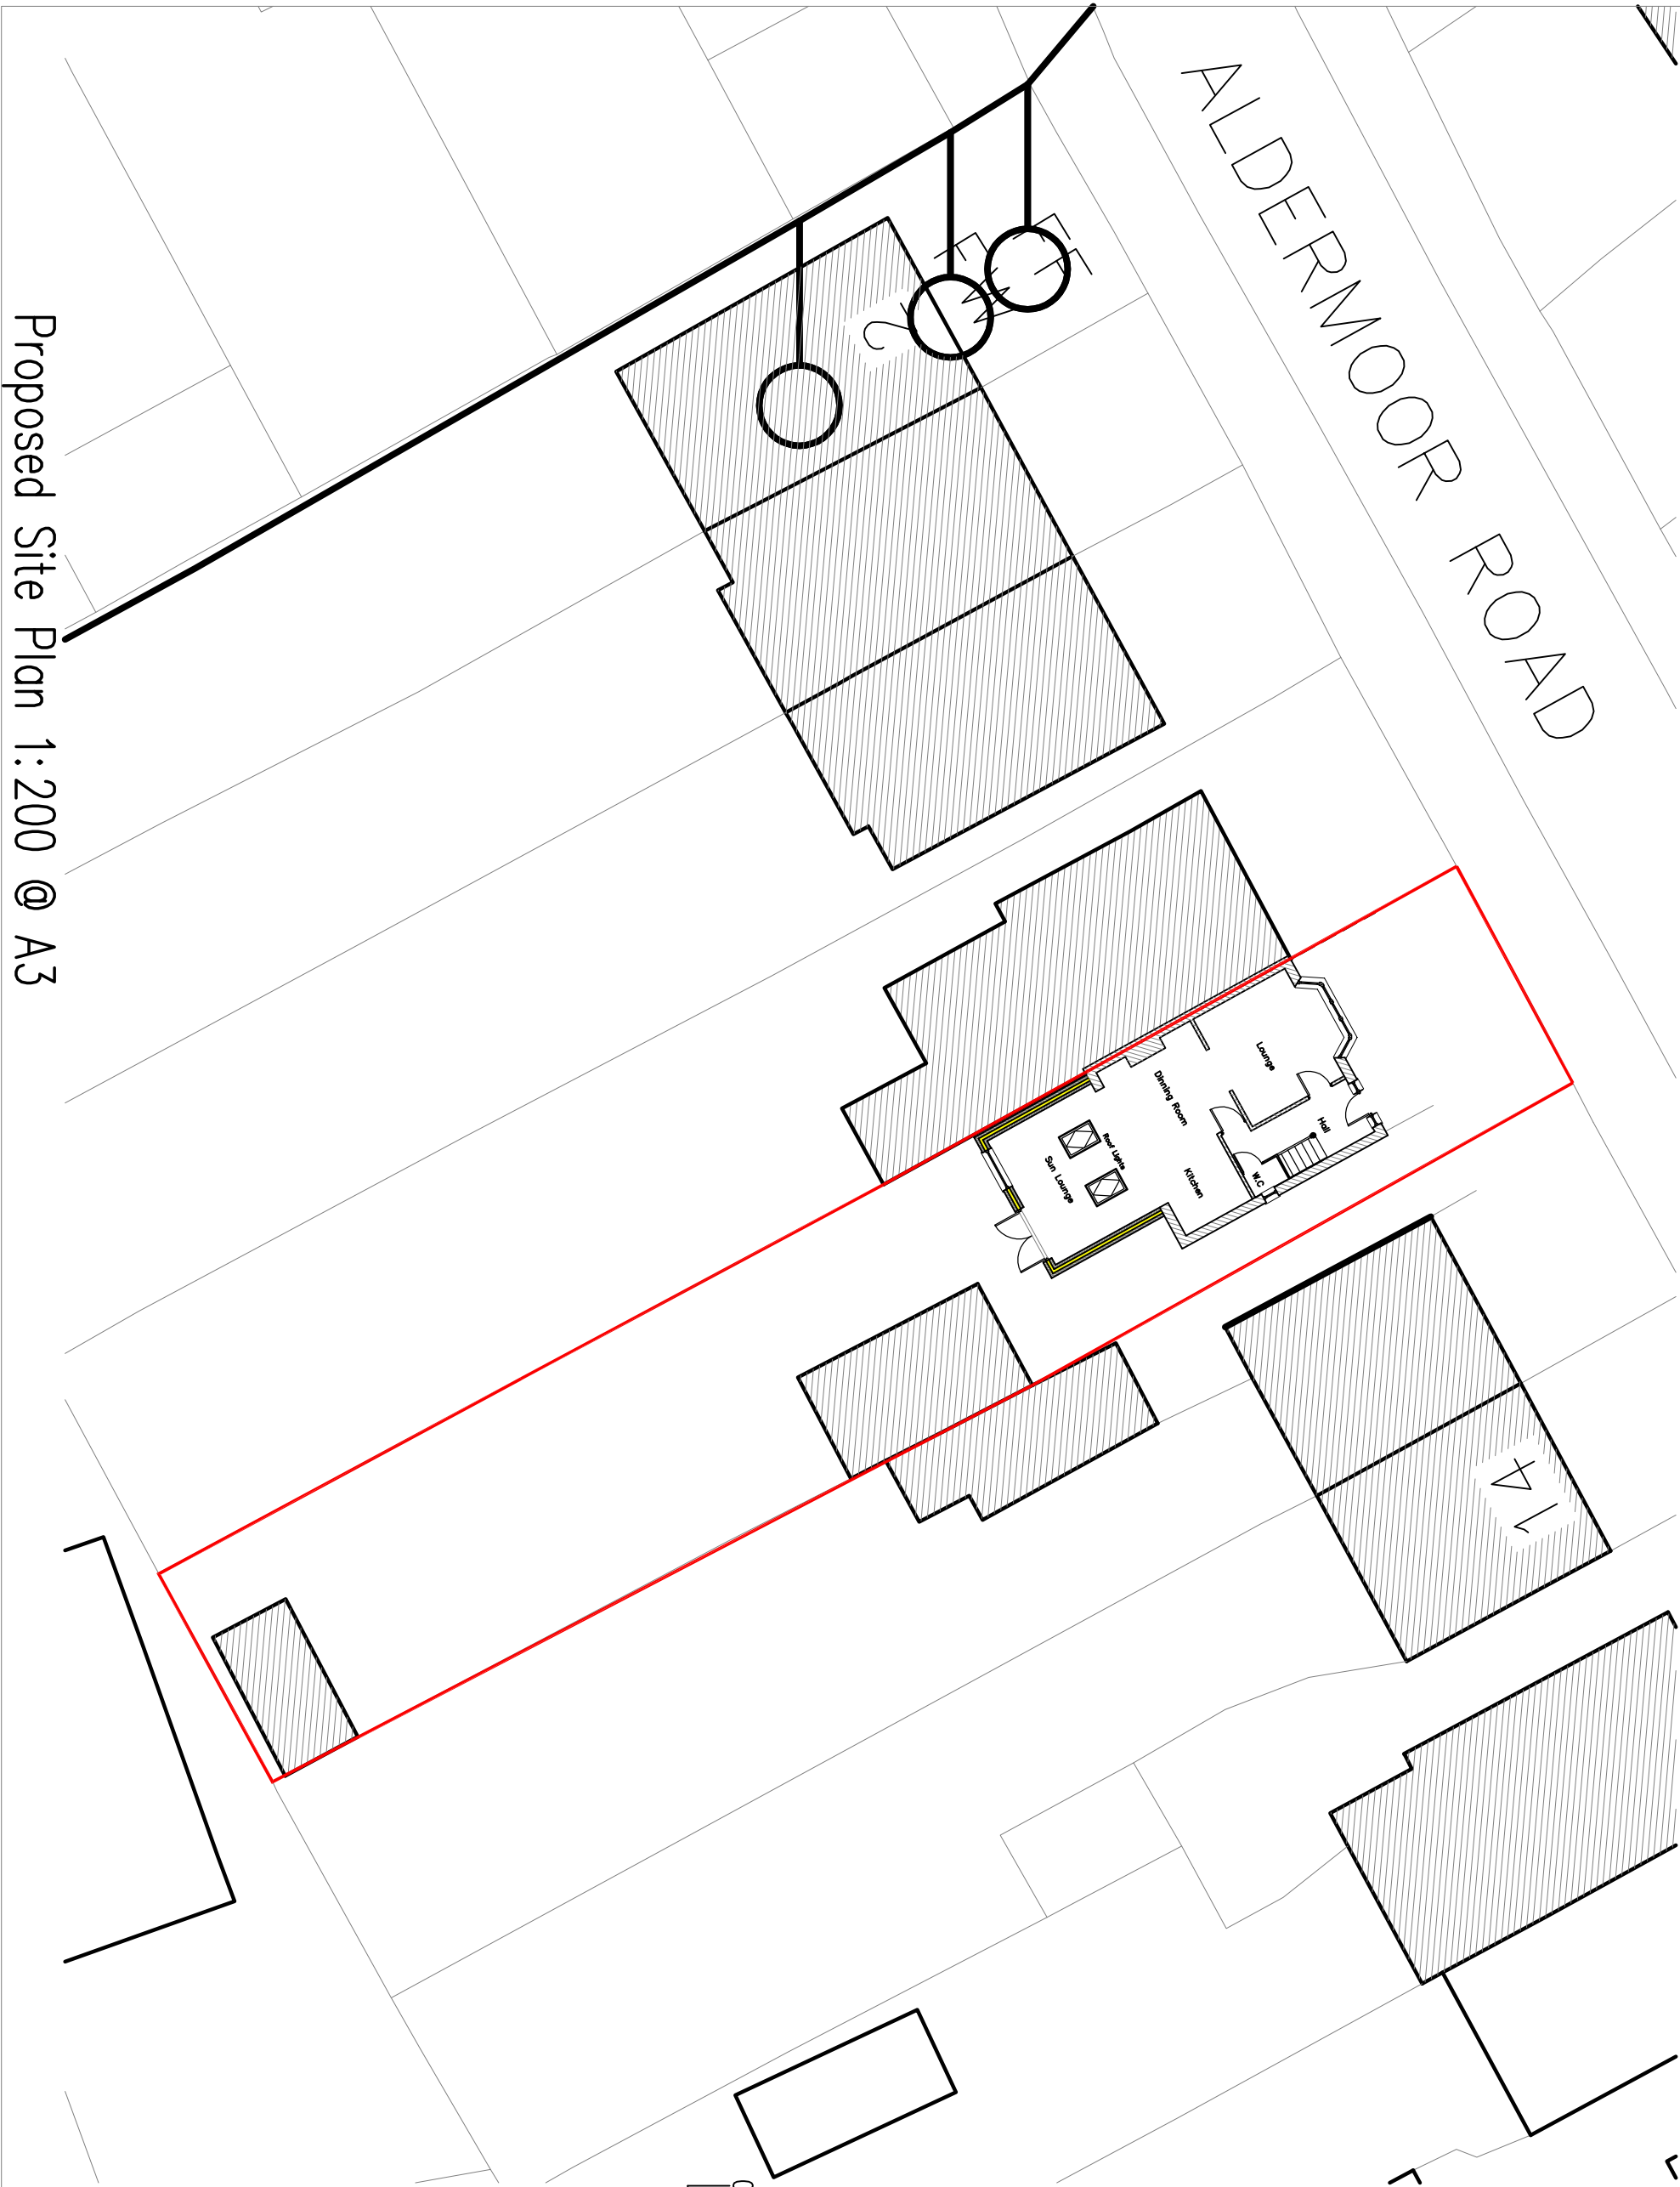

H&M DESIGNS

ARCHITECTURAL DESIGN
& STRUCTURAL
CALCULATIONS

33 Elms Road,
Fareham,
Hampshire PO16 0SQ

Tel: 07971 435165
Email: handmdesigns@gmail.com

Job Title

10 Aldermoor Road

Waterlooovile, Hampshire

Client

Mr & Mrs S Morgan

Drawing Title

Building Regulations
Site & Location Plan
Proposed

CAD REF: SM001-10-AldermoorRoad.DWG Scale 1:200/250

Drawn LSW Annoted *** Checked *** Date Aug '14

Job No.

SM001


201

A


Proposed Site Plan 1:200 @ A3

No.10 Aldermoor Road, Waterlooovile, Hampshire.

NOTES:
The contractor, sub-contractor or supplier is to check all relevant dimensions, levels, existing services and materials before commencing the work. ANY DISCREPANCIES ARE TO BE BROUGHT TO THE ATTENTION OF THE ARCHITECT. The Architect's design and specification may not be copied, traced, altered or reproduced without the express permission of Laurence Willcocks.

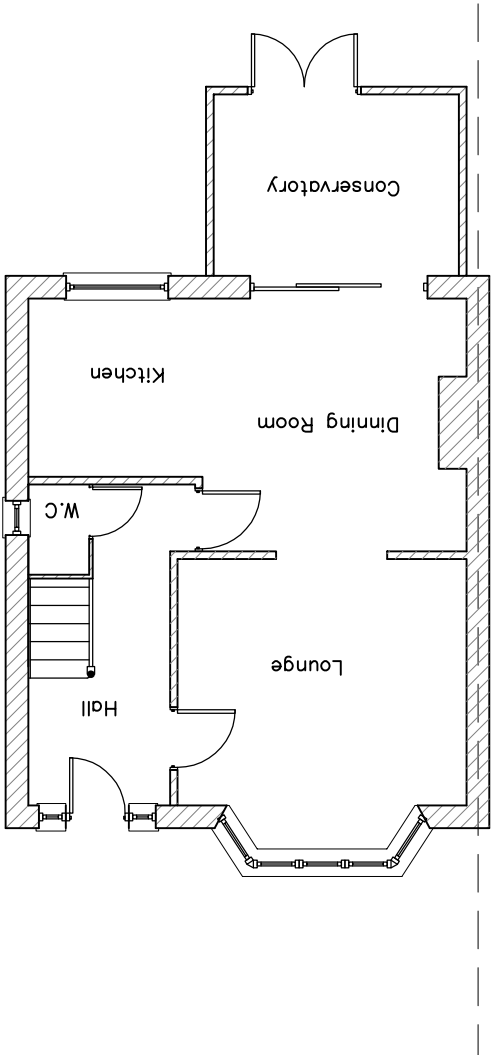

Existing Ground Floor Plan
1:100 @ A3

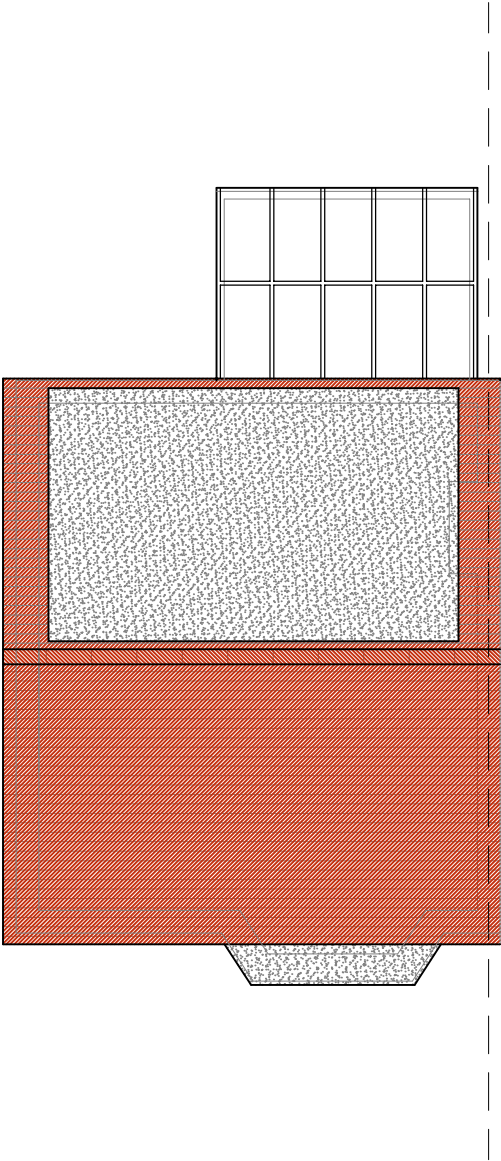

Existing Roof Plan
1:100 @ A3



H&M DESIGNS
ARCHITECTURAL DESIGN
& STRUCTURAL
CALCULATIONS

33 Elms Road,
Fareham,
Hampshire PO16 0SQ
Tel: 07971 435165
Email: handmdesigns@gmail.com

Job Title
10 Aldermoor Road
Waterlooovile, Hampshire


Client
Mr & Mrs S Morgan

Drawing Title
Building Regulations
Floor & Roof Plans
Existing


CAD REF: SM001-10-AldermoorRoad.DWG Scale 1:100
Drawn LSW Anwerid *** Checked *** Date Aug '14
Job No. **SM001** Drg. No. **2022 A** Rev.

No.10 Aldermoor Road, Waterlooovile, Hampshire.


NOTES:
The contractor, sub-contractor or supplier is to check all relevant dimensions, levels, existing services and structures before commencing the work. ANY DISCREPANCIES ARE TO BE BROUGHT TO THE ATTENTION OF THE ARCHITECT. The architect's design is to be followed and may not be copied, traced, altered or reproduced without the express permission of Laurence Willcocks.

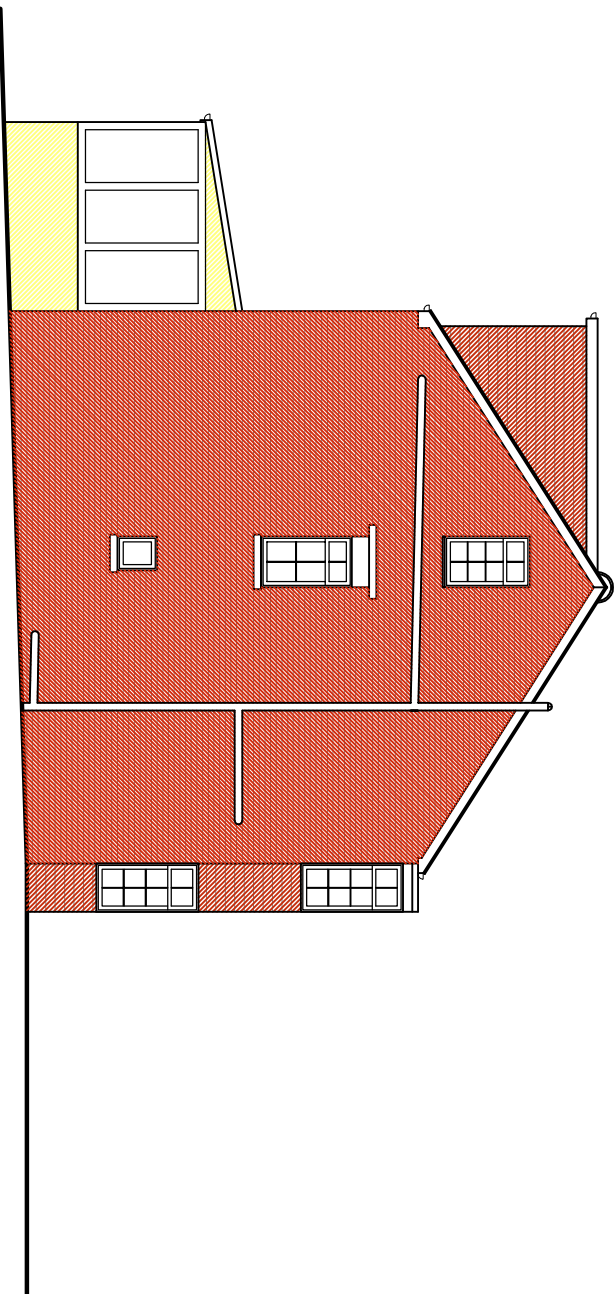


Existing East Elevation
1:100 @ A3

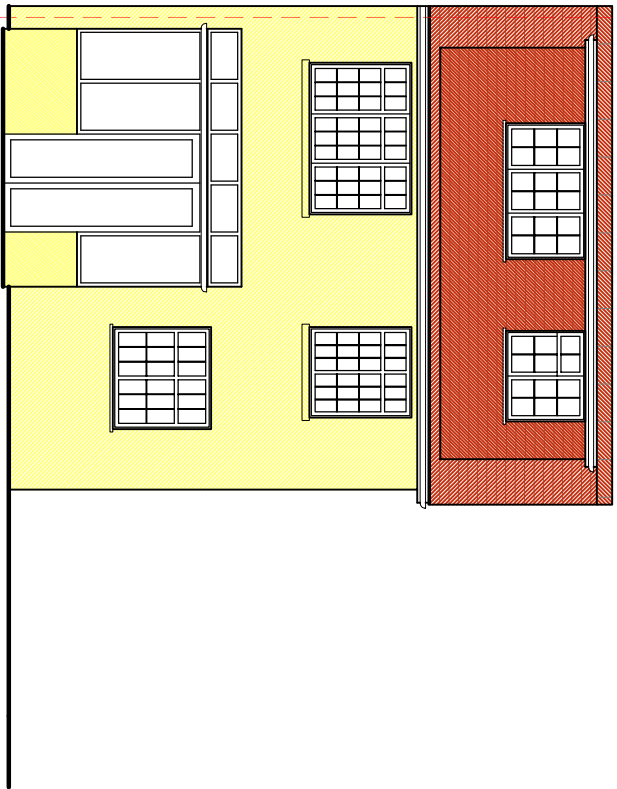

Existing South Elevation
1:100 @ A3

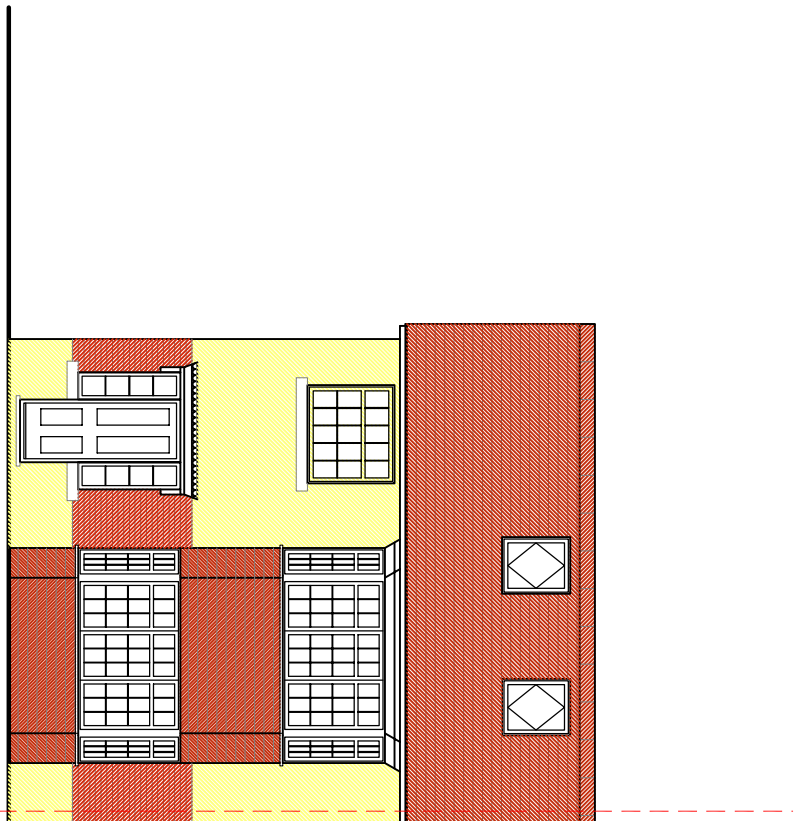

Existing North Elevation
1:100 @ A3

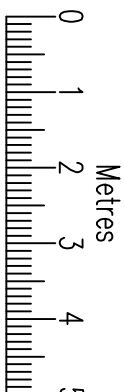

Scale 1:100

H&M DESIGNS
ARCHITECTURAL DESIGN
& STRUCTURAL
CALCULATIONS
33 Elms Road,
Fareham,
Hampshire PO16 0SQ
Tel: 07971 435165
Email: handmdesigns@gmail.com

Job Title
10 Aldermoor Road
Waterlooville, Hampshire


Client
Mr & Mrs S Morgan

Drawing Title
Building Regulations
Elevations
Existing

CAD REF: SM001-10-AldermoorRoadDWG Scale 1:100
Drawn LSW Annoted *** Checked *** Date Aug '14
Job No. **SM001** Dwg. No. **203 A** Rev.

No.10 Aldermoor Road, Waterlooovile, Hampshire.

NOTES:
The contractor, sub-contractor or supplier is to check all relevant dimensions, levels, existing services and structural details before commencing work. ANY DISCREPANCIES ARE TO BE BROUGHT TO THE ATTENTION OF THE ARCHITECT. The Architect's design and specification may not be copied, traced, altered or reproduced without the express written consent of the Architect.

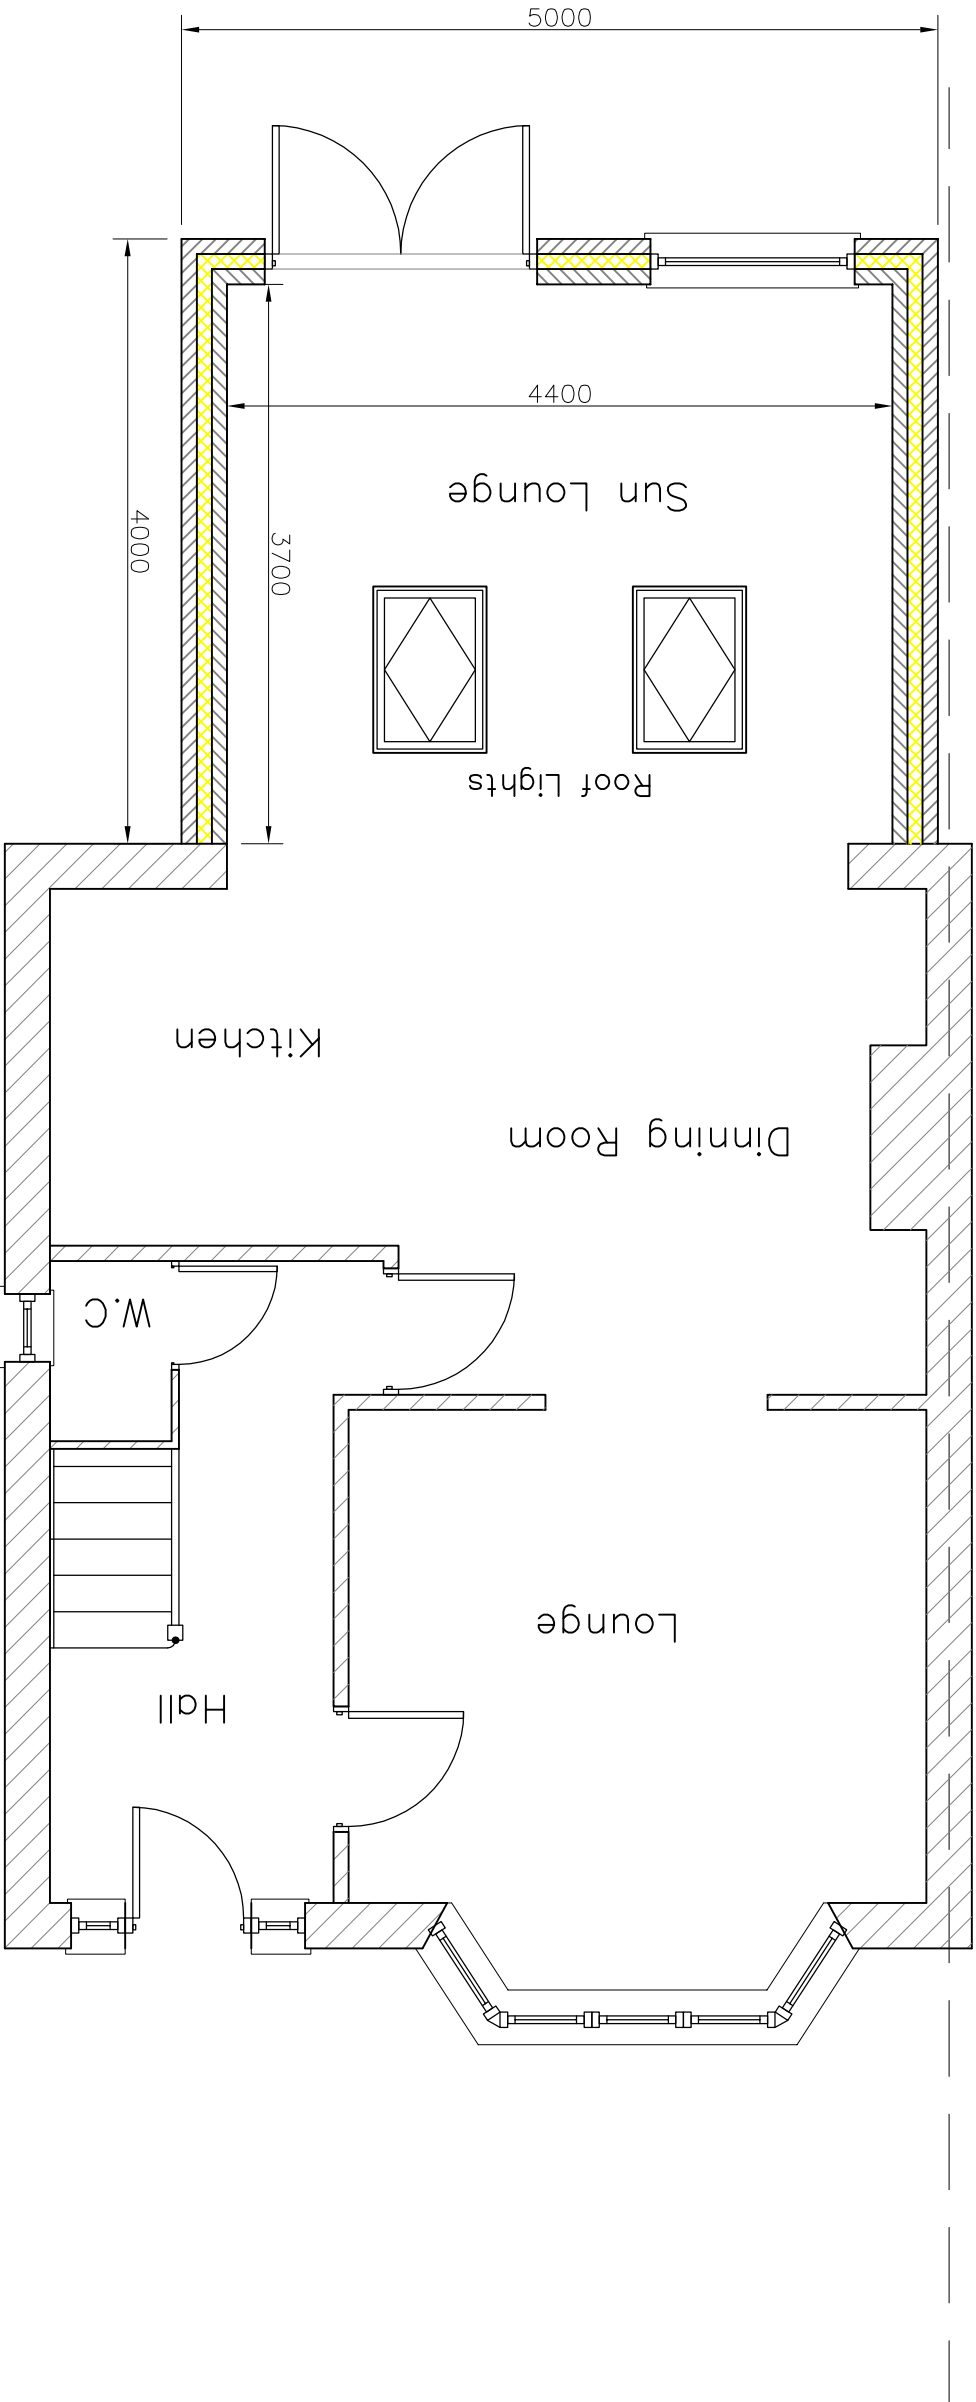

H&M DESIGNS
ARCHITECTURAL DESIGN
& STRUCTURAL
CALCULATIONS
33 Elms Road,
Fareham,
Hampshire PO16 0SQ
Tel: 07971 435165
Email: handmdesigns@gmail.com

Job Title
10 Aldermoor Road
Waterlooville, Hampshire

Client
Mr & Mrs S Morgan

Drawing Title
Building Regulations
Ground Floor Plan
Proposed


CAD REF: SM001-10-AldermoorRoad.DWG Scale 1:50
Drawn LSW Annoted *** Checked *** Date Aug '14

Job No. **SM001** Dwg. No. **204** Rev. **A**

Proposed Ground Floor Plan 1:50 @ A3

No.10 Aldermoor Road, Waterlooovile, Hampshire.

NOTES:
The contractor, sub-contractor or supplier is to check all relevant dimensions, levels, existing services and structures before commencing the work. ANY DISCREPANCIES ARE TO BE BROUGHT TO THE ATTENTION OF THE ARCHITECT.
The contractor is to ensure that the work is carried out in accordance with the relevant building regulations and may not be copied, traced, altered or reproduced without the express permission of Laurence Willcocks.

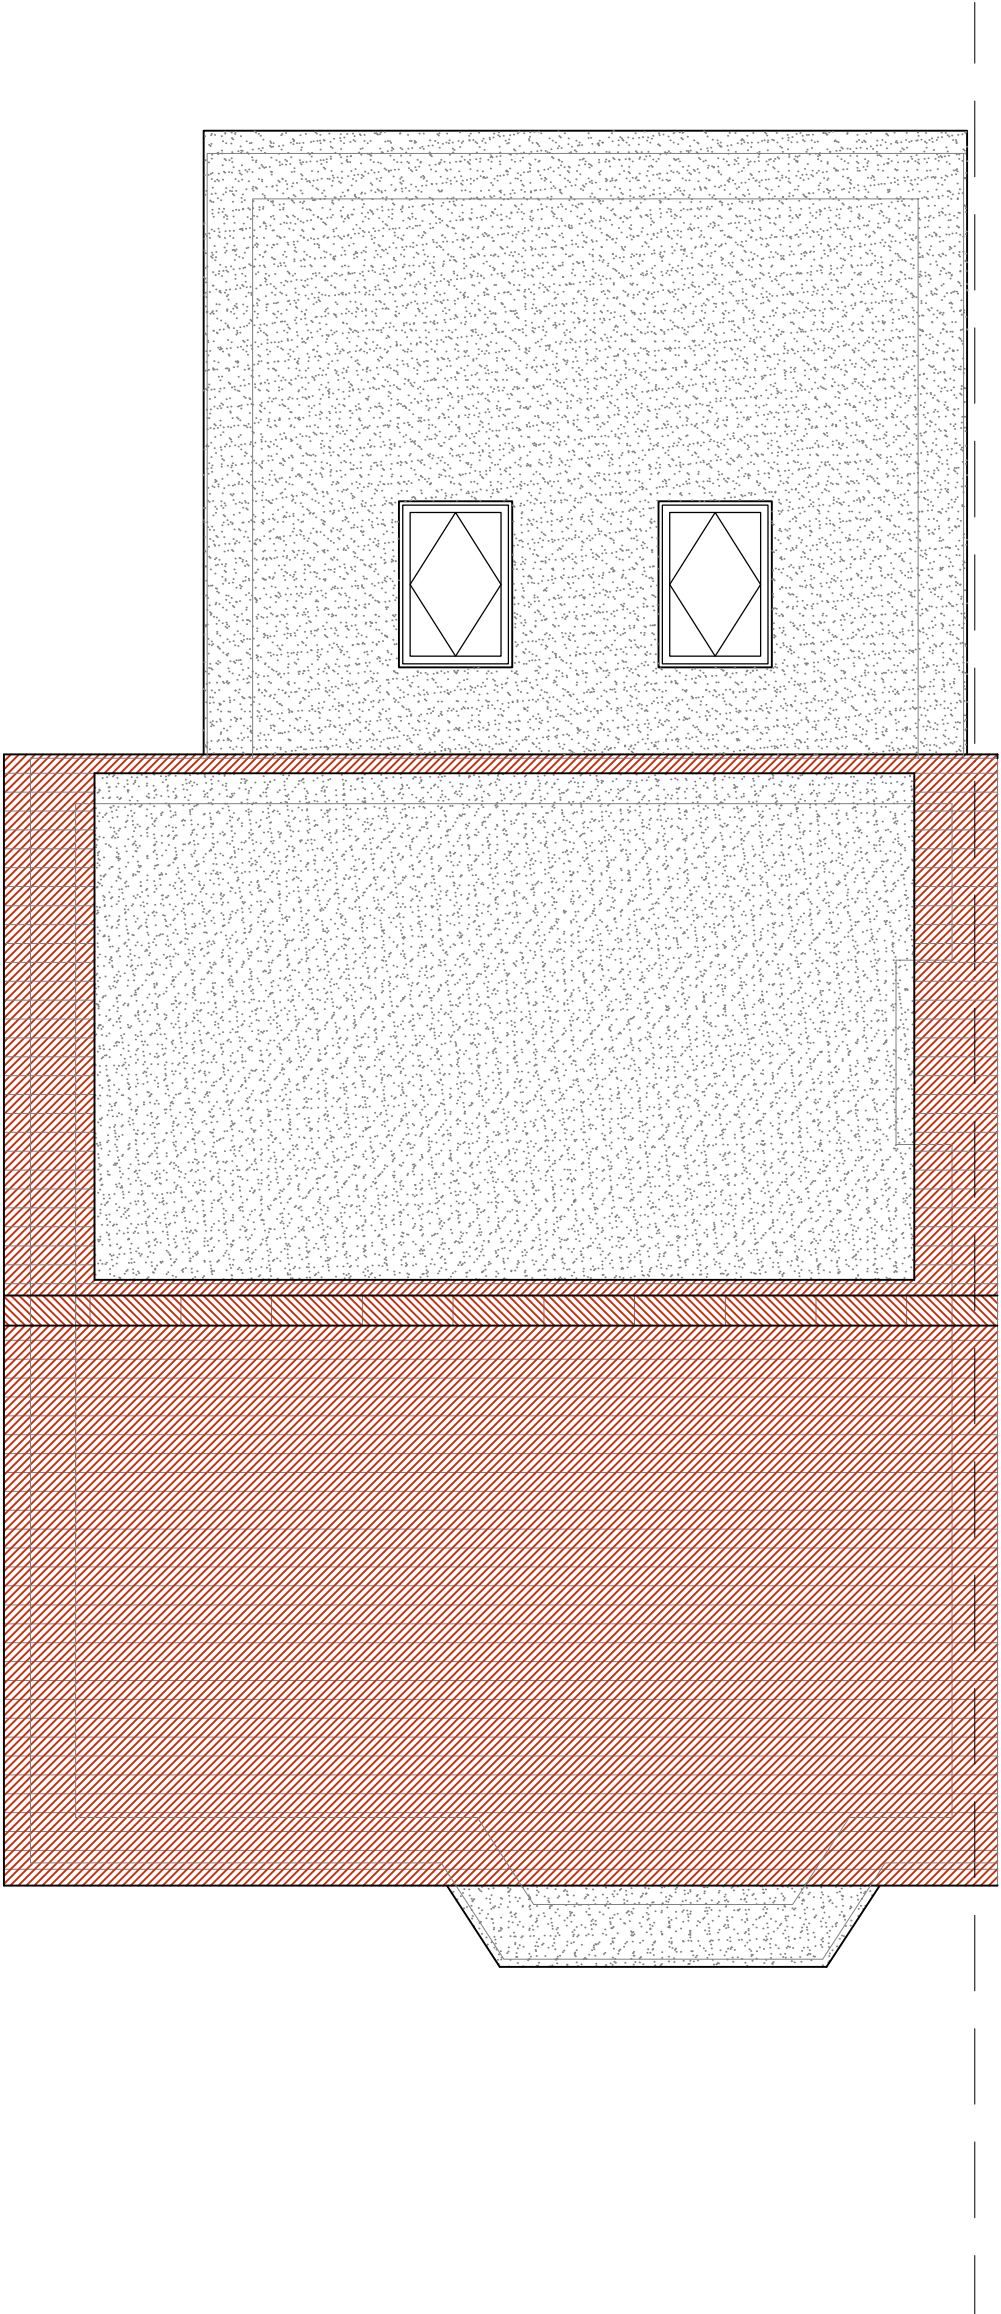

H&M DESIGNS
ARCHITECTURAL DESIGN
& STRUCTURAL
CALCULATIONS

33 Elms Road,
Fareham,
Hampshire PO16 0SQ
Tel: 07971 435165
Email: handmdesigns@gmail.com

Job Title
10 Aldermoor Road
Waterlooville, Hampshire

Client
Mr & Mrs S Morgan

Drawing Title
Building Regulations
Roof Plan
Proposed


CAD REF: SM001-10-AldermoorRoad.DWG Scale 1:50
Drawn LSW Annoted *** Checked *** Date Aug '14

Job No. **SM001** Dwg. No. **206** Rev. **A**

Proposed Roof Plan 1:50 @ A3


No.10 Aldermoor Road, Waterlooovile, Hampshire.

NOTES:
The contractor, sub-contractor or supplier is to check all relevant dimensions, levels, existing services and materials before commencing the work. ANY DISCREPANCIES ARE TO BE BROUGHT TO THE ATTENTION OF THE ARCHITECT. The Architect's design and specification may not be copied, traced, altered or reproduced without the express permission of Laurence Willcocks.

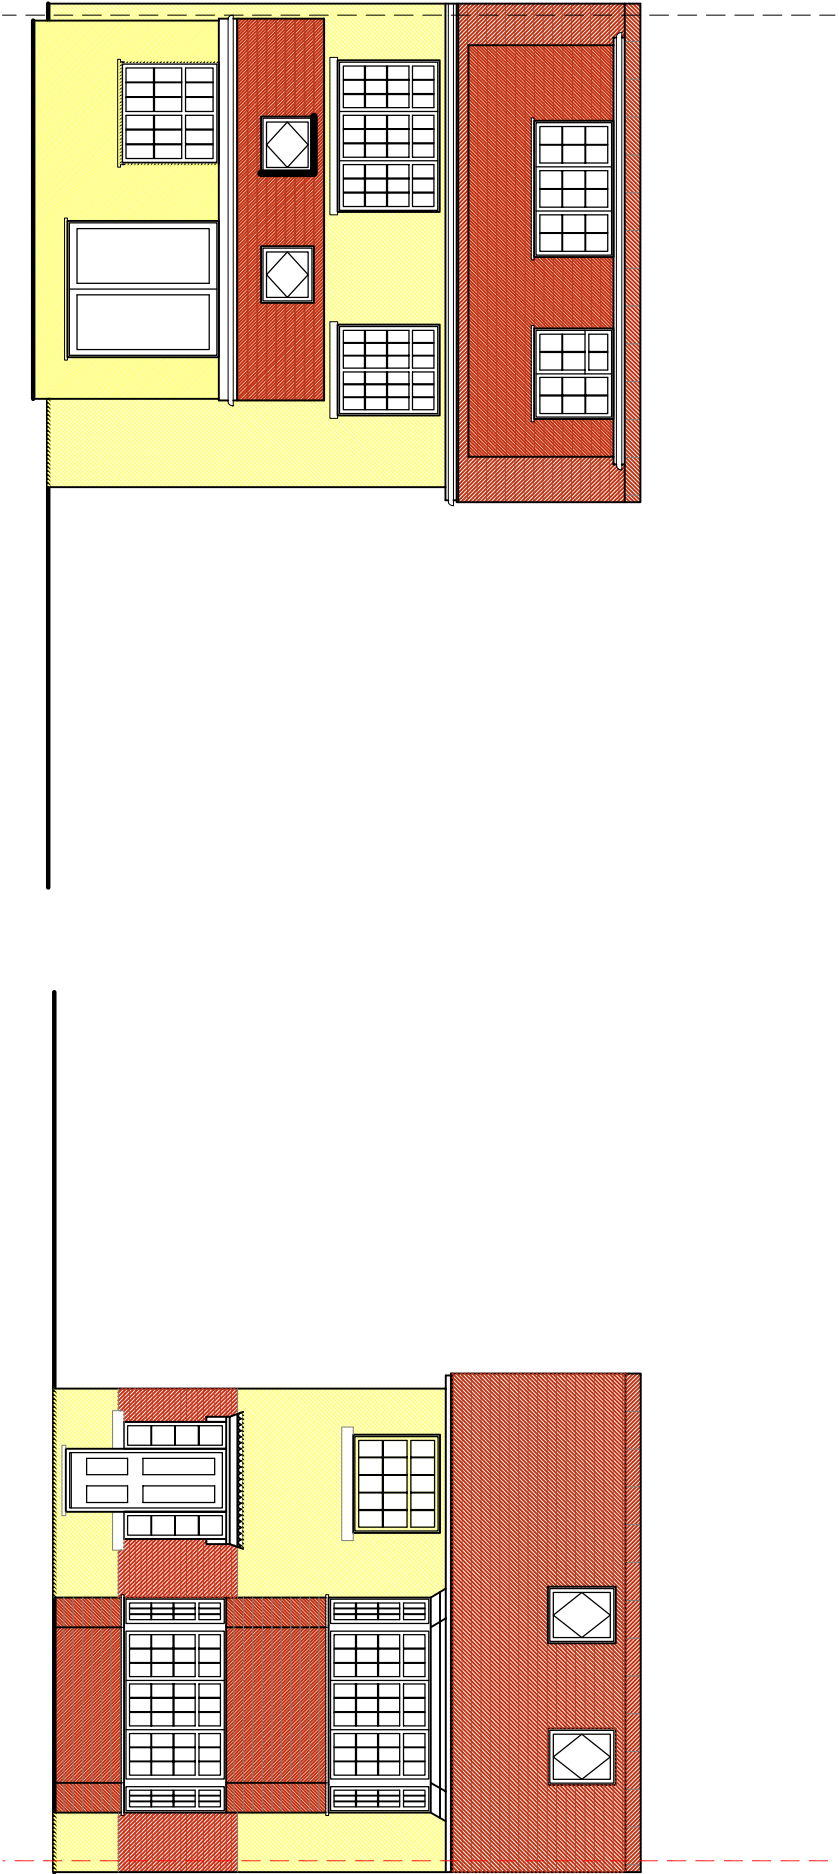

Proposed South Elevation
1:100 @ A3

Proposed North Elevation
1:100 @ A3

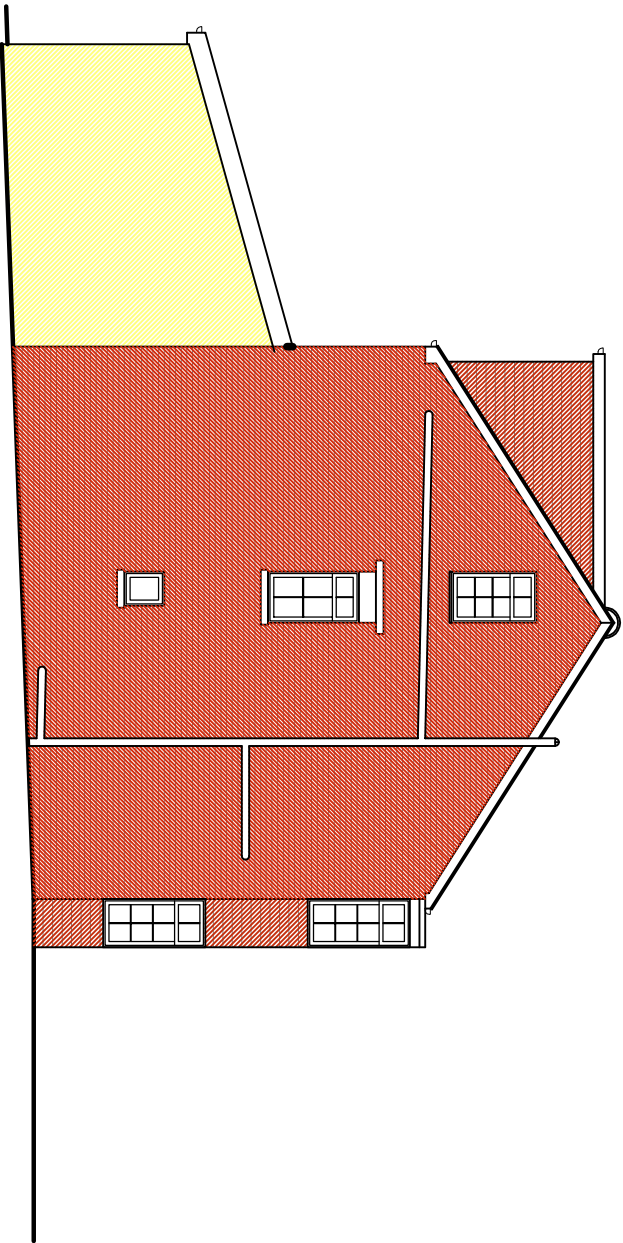

Proposed East Elevation
1:100 @ A3



H&M DESIGNS
ARCHITECTURAL DESIGN
& STRUCTURAL
CALCULATIONS
33 Elms Road,
Fareham,
Hampshire PO16 0SQ
Tel: 07971 435165
Email: handmdesigns@gmail.com

Job Title
10 Aldermoor Road
Waterlooville, Hampshire

Client
Mr & Mrs S Morgan

Drawing Title
Building Regulations
Elevations
Proposed

CAD REF: SM001-10-AldermoorRoad.DWG Scale 1:100
Drawn LSW Annoted *** Checked *** Date Aug '14
Job No. **SM001** Dwg. No. **212** Rev. **A**