



DIMENSIONS TO BE CHECKED ON SITE
SCALING ONLY FOR LOCAL AUTHORITY PURPOSES

NOTES:
This drawing is to be read in conjunction with the clients standard specification, Structural Engineers and Mechanical & Electrical engineers design and details. Do not scale off this drawing. Use figured dimensions only. All dimensions discrepancies to be brought to the immediate attention of Design Team.

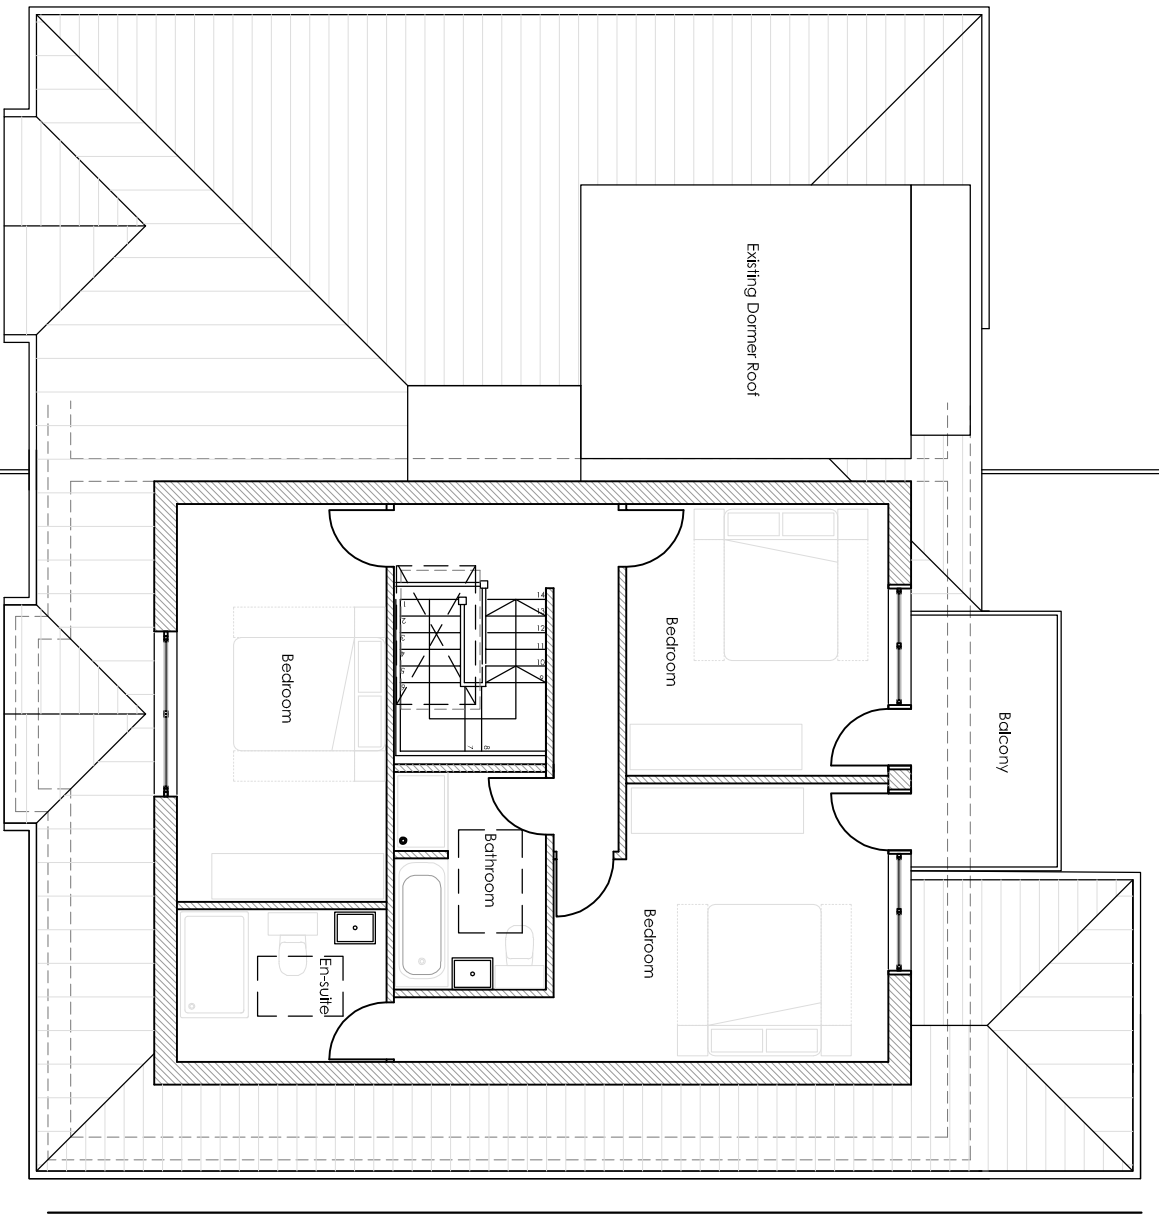


UPPER FLOOR PLAN
(SCALE 1:100 @ A2)

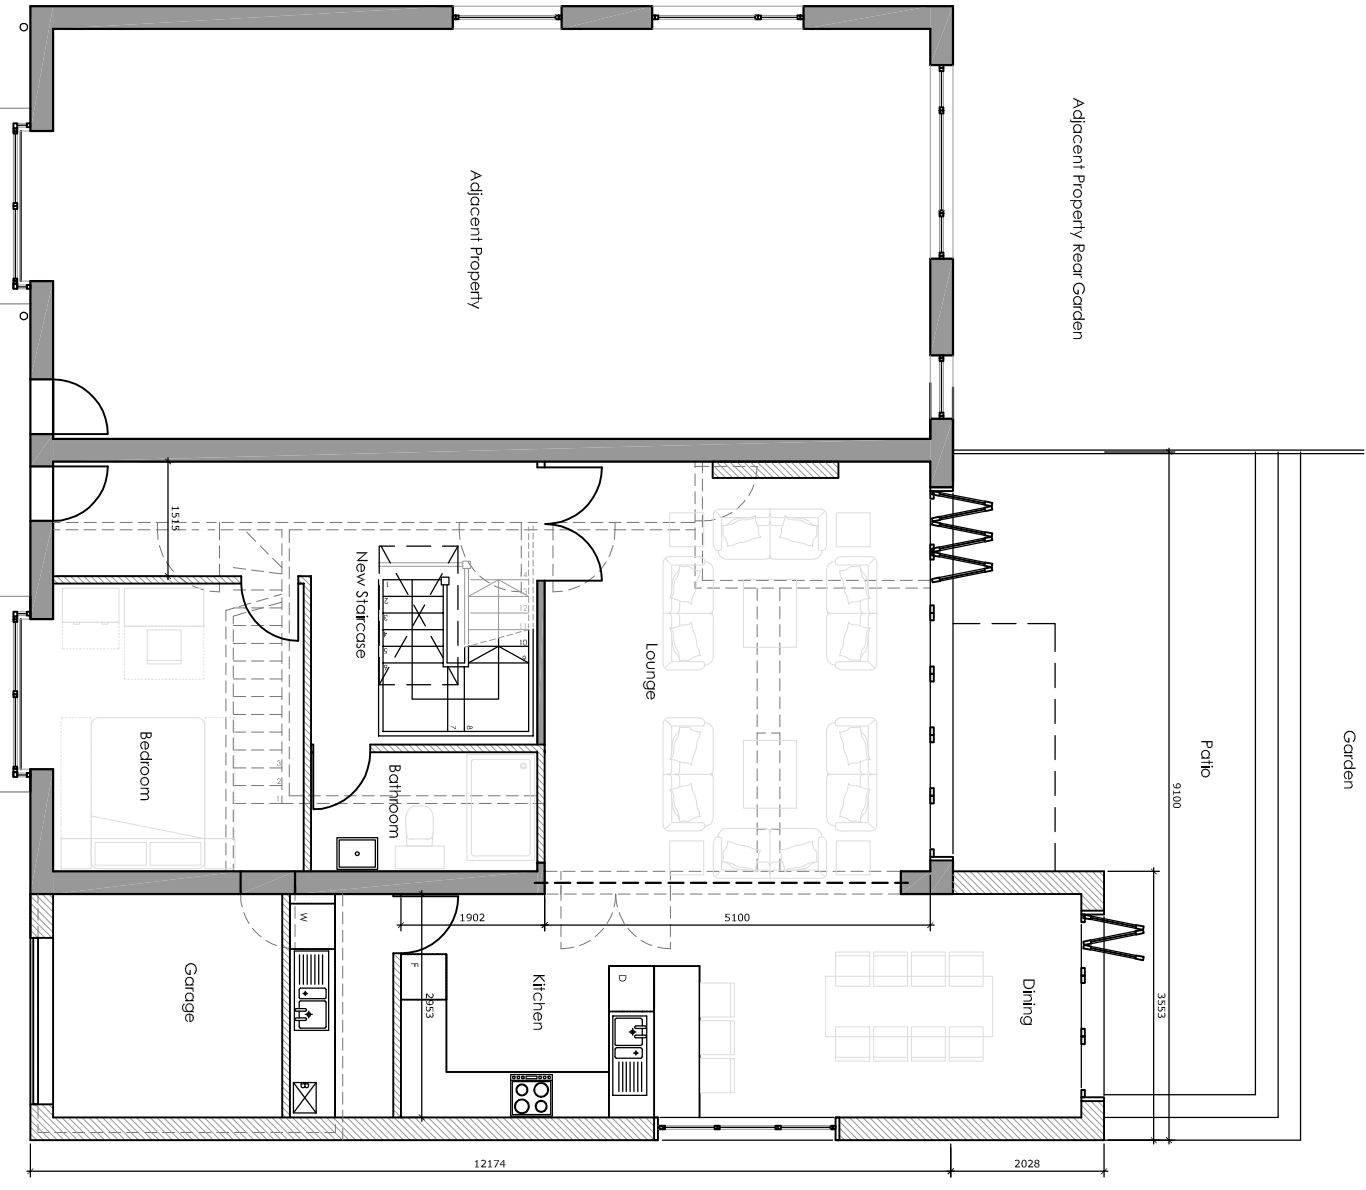


GROUND FLOOR PLAN
(SCALE 1:100 @ A2)


- External Materials**
- Through coloured render by Weber or similar- Yellow.
 - Clay tiles to match existing- Red
 - Double glazed UPVC windows and doors - White frame.
 - UPVC fascia, soffit and bargeboards to match existing- White.
 - UPVC rainwater downpipes and gutter to match existing- Black.
 - m/s painted vertical railings - Black
 - Existing garage door painted - Black
 - Wall hung tiles to match existing
 - Timber decking

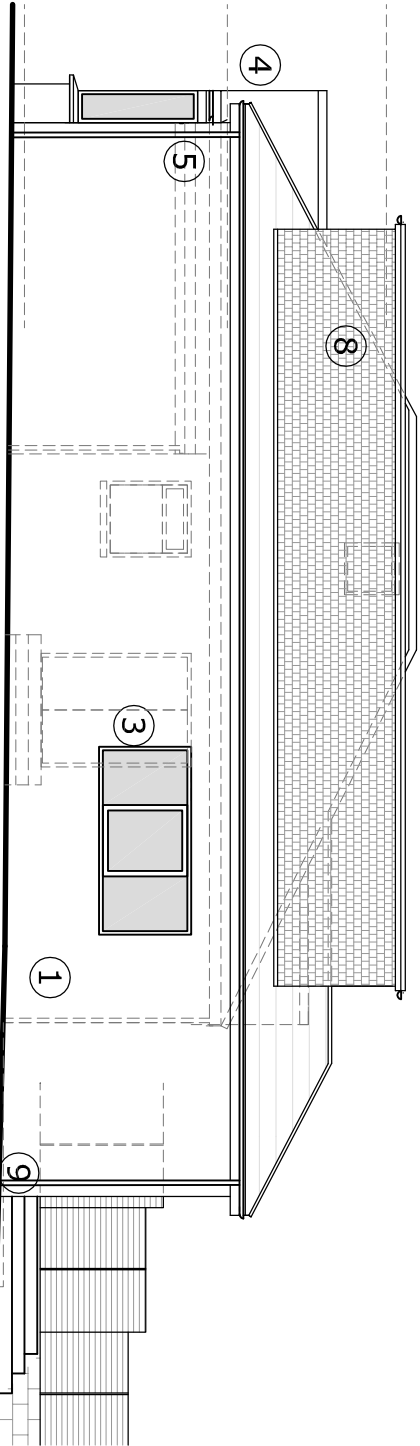


SIDE ELEVATION

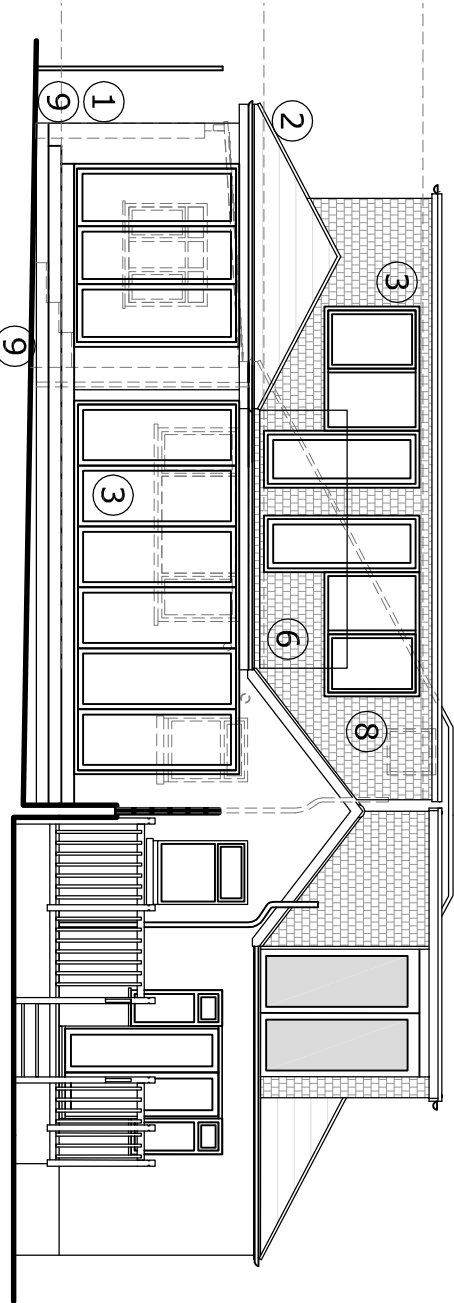

REAR ELEVATION

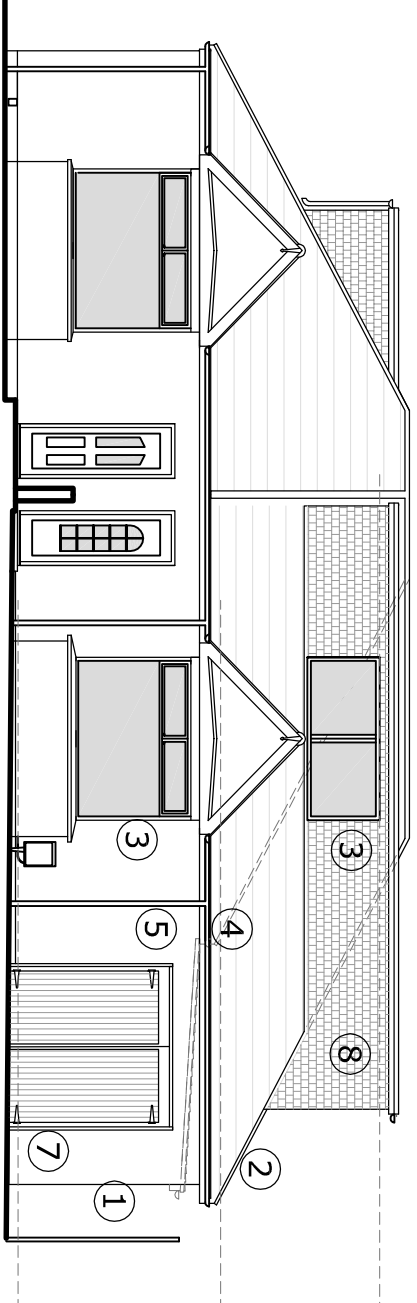

FRONT ELEVATION

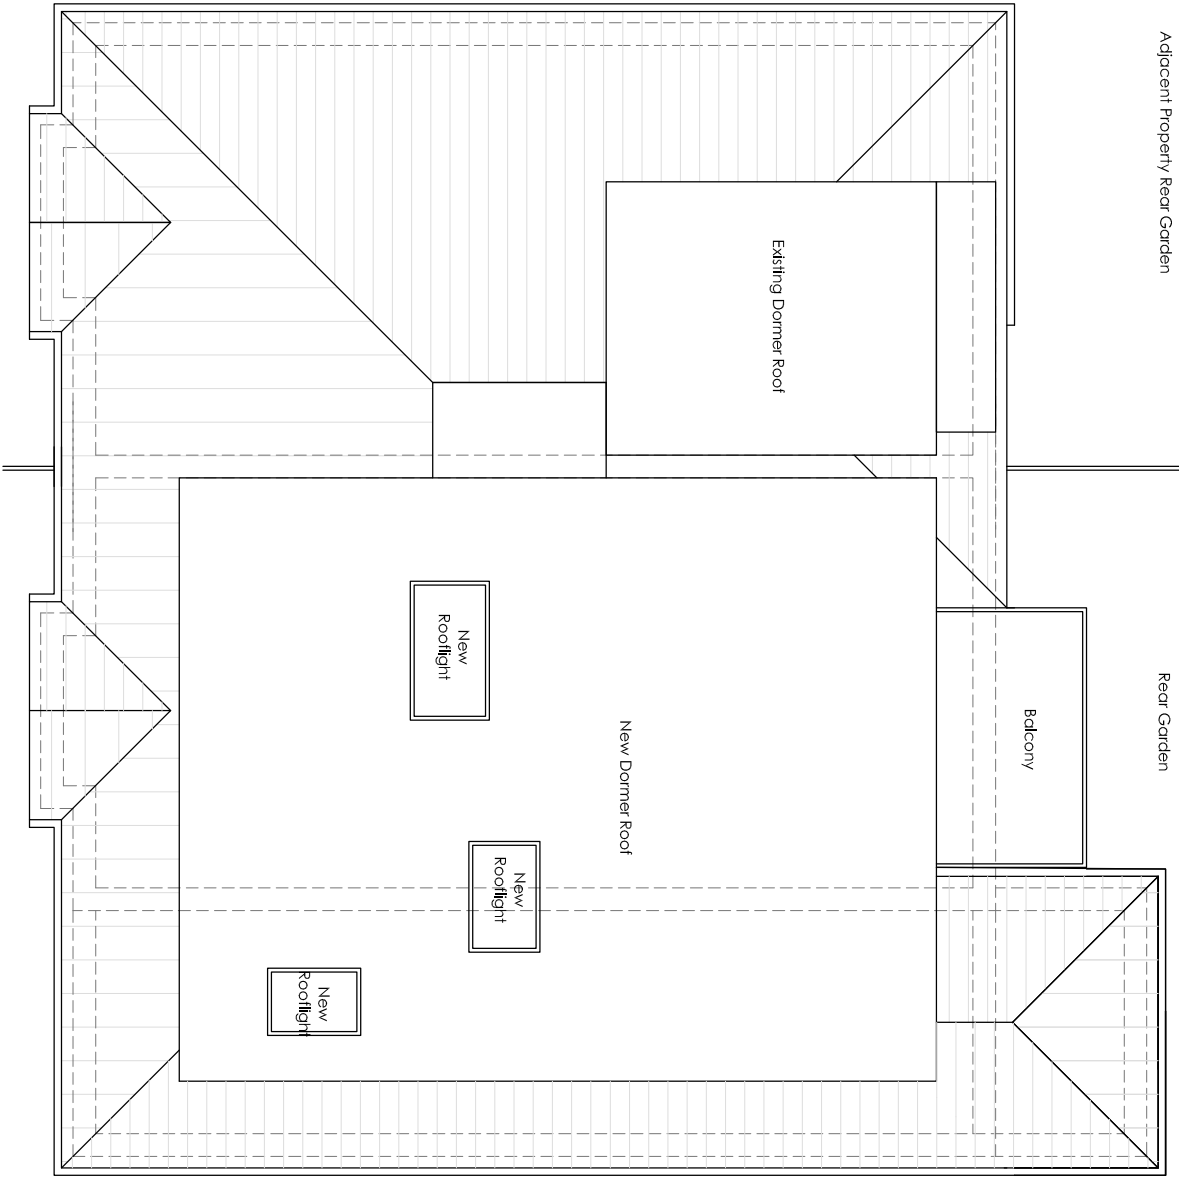

ROOF PLAN
(SCALE 1:100 @ A2)

PLANNING APPLICATION

A		Drawing amended to identify and clarify the site elevation.		23July'14
REVISION:	DESCRIPTION:			DATE:
PROJECT:				
HOUSE EXTENSION FOR MR ALI OZDEMIR 85 GEOFFREY AVENUE, WATERLOOVILLE, PO7 5BH.				
DRAWING TITLE:				
PROPOSED GROUND, UPPER AND ROOF PLANS AND ELEVATIONS				
DRAWING NO:		DATE:		
14.GA.P102		July'14		
APPROVAL	INFORMATION	TENDER	CONSTRUCTION	
/				