



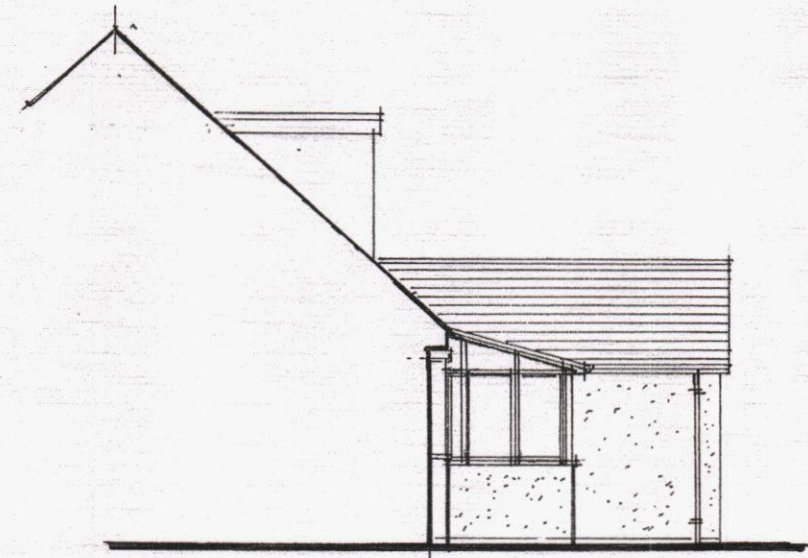


East Elevation

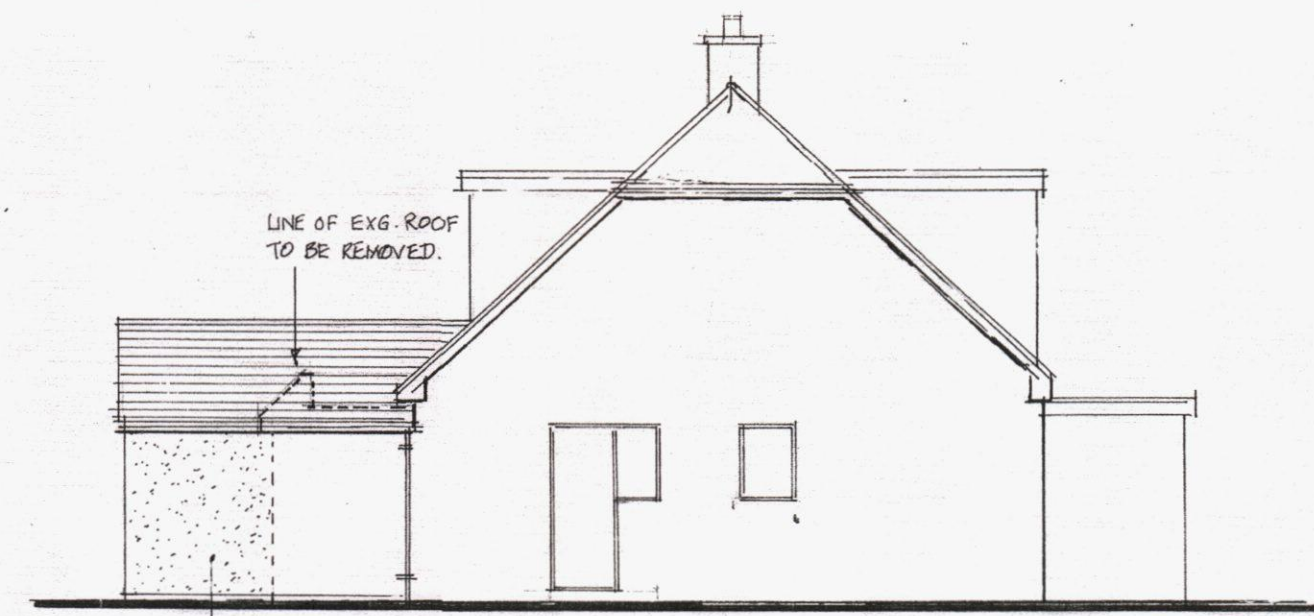

South Elevation




Proposed Extension
North Elevation

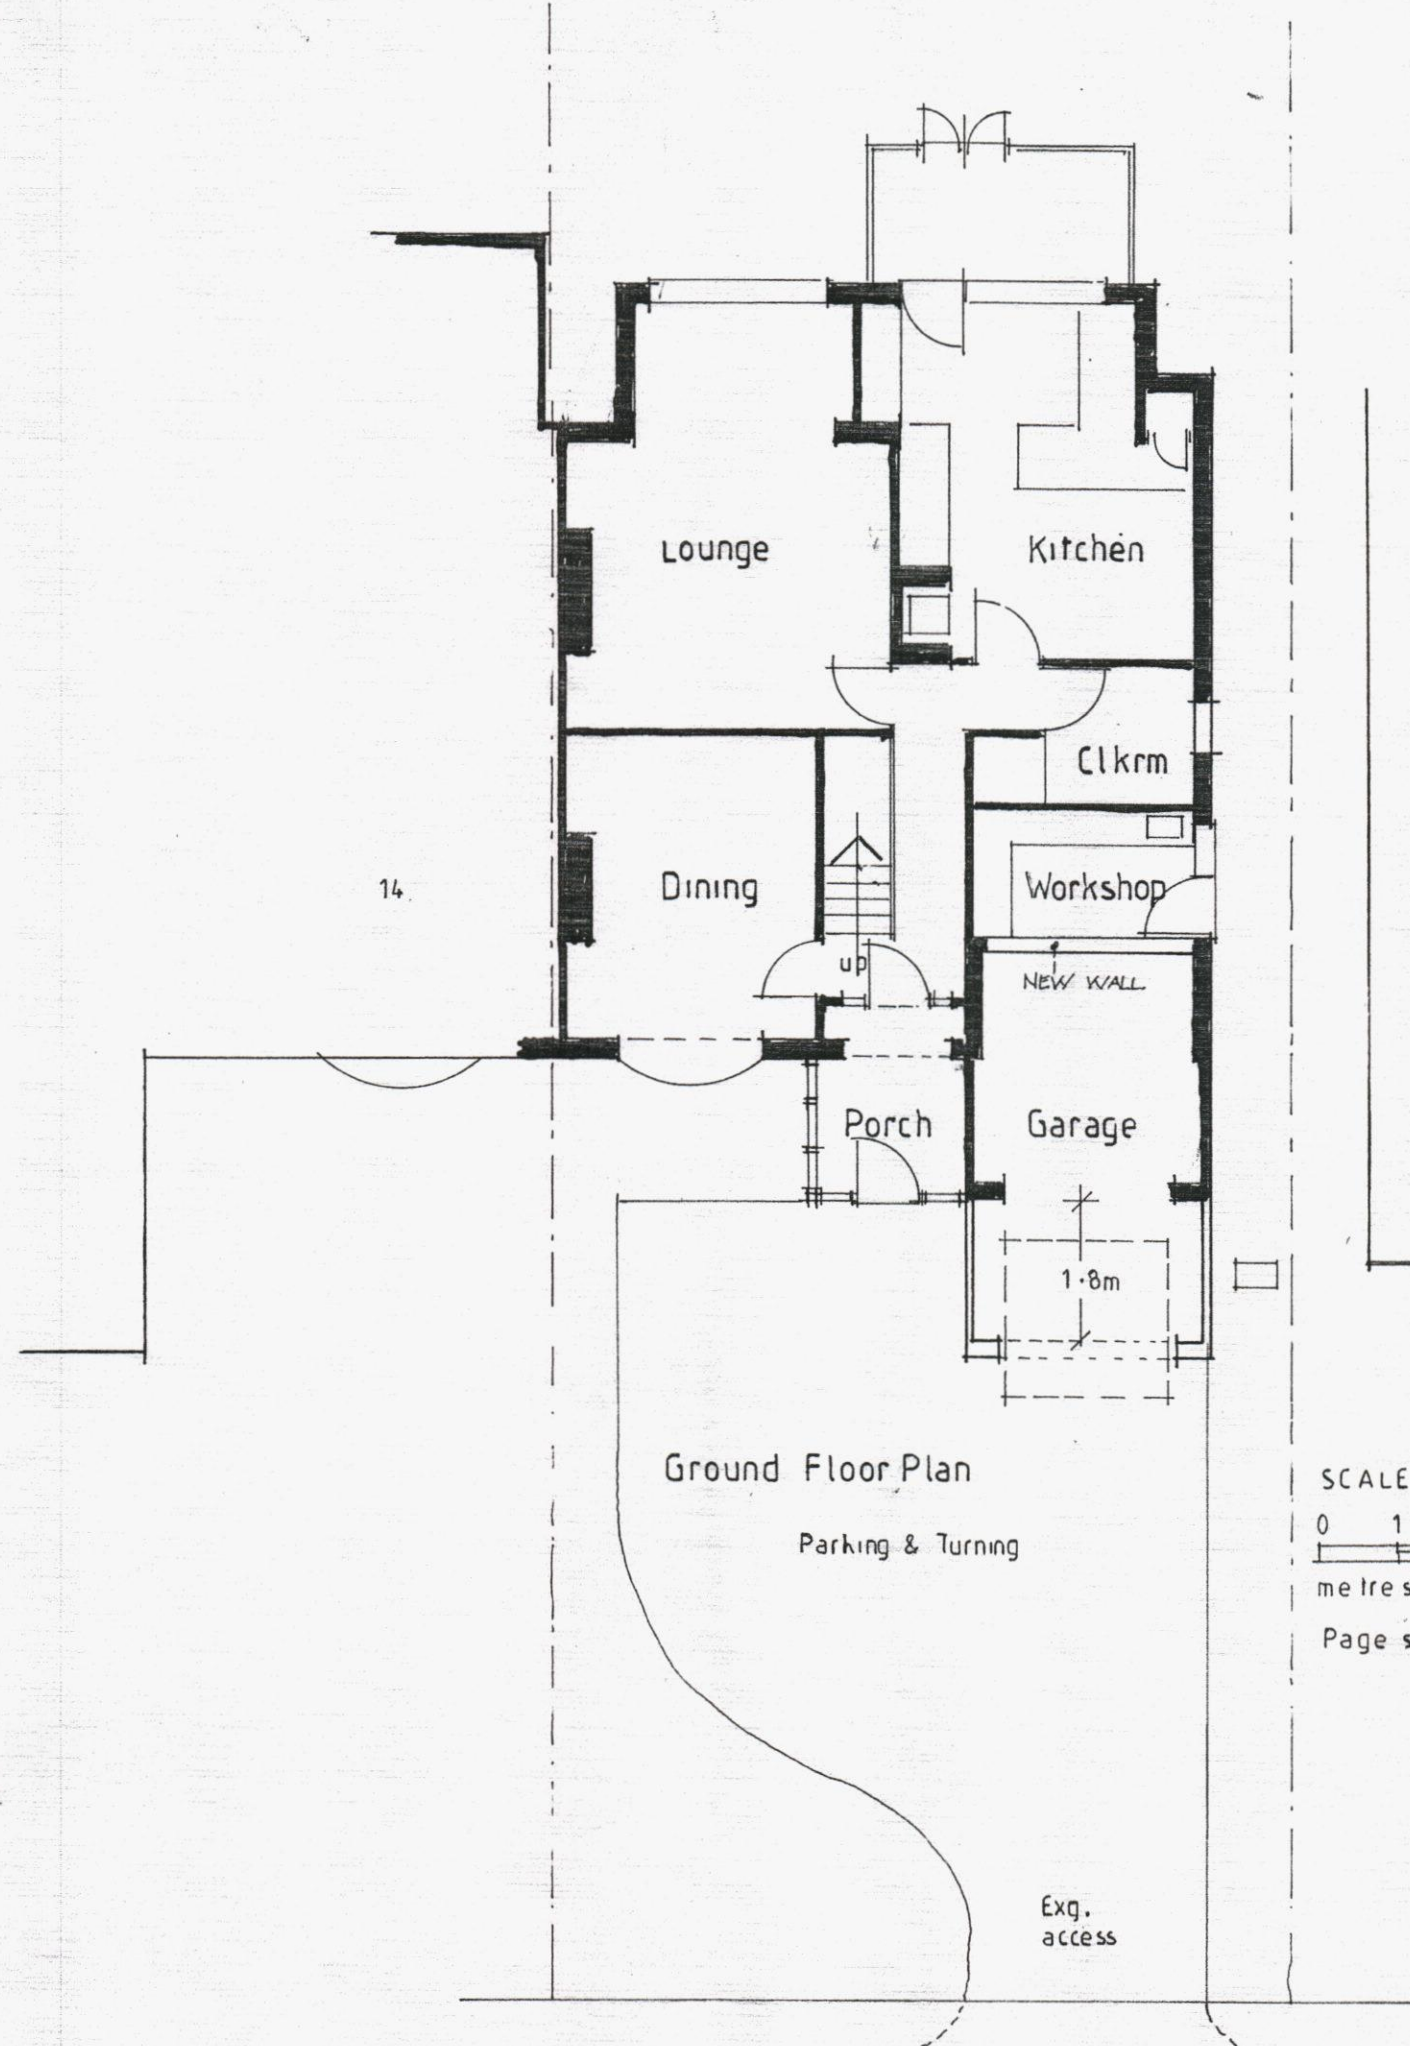

Ground Floor Plan


Parking & Turning

Exg.
access

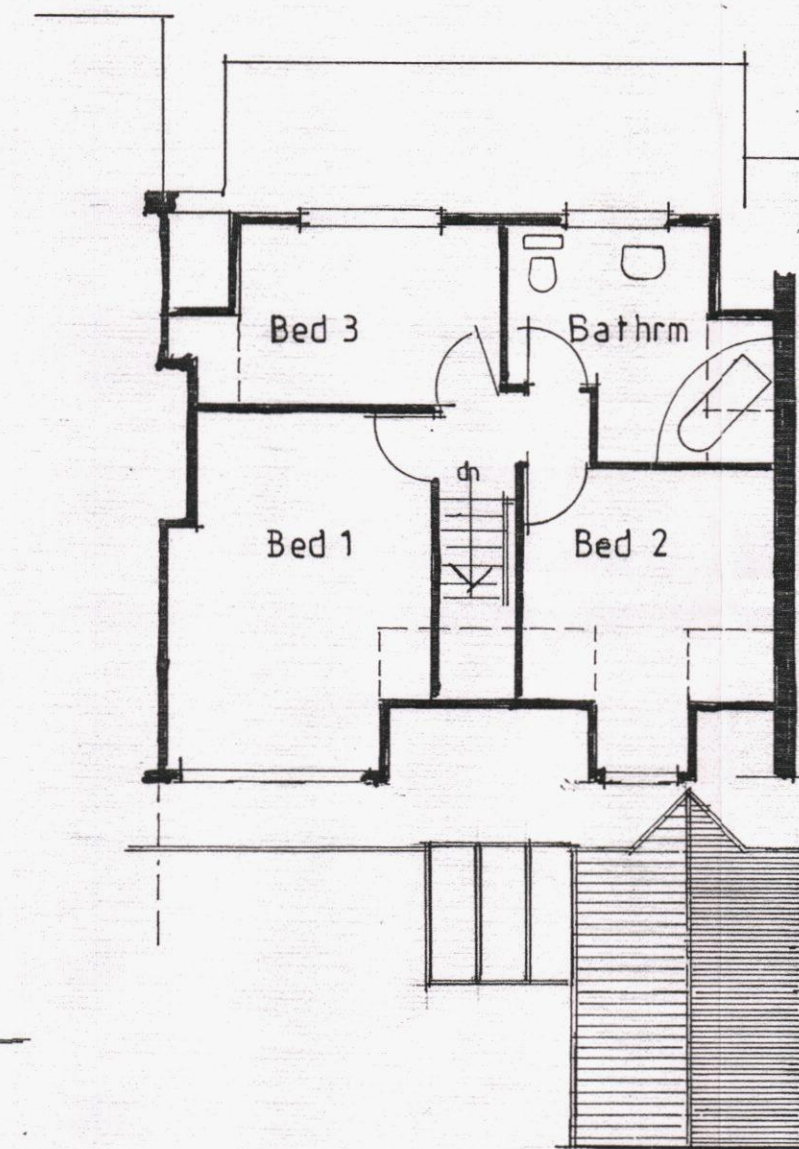


First Floor/roof Plan

SCALE 1:100.

 

metres


Page size A2

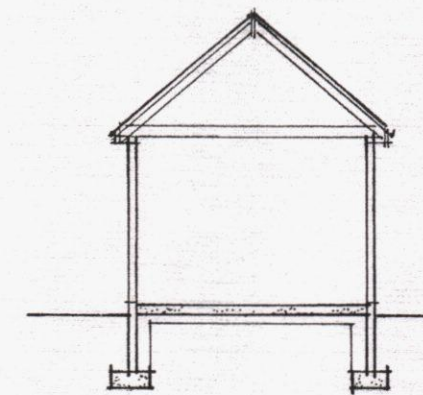

Section

External materials
to match exg dwelling

Foundations size & depth
to suit soil conditions

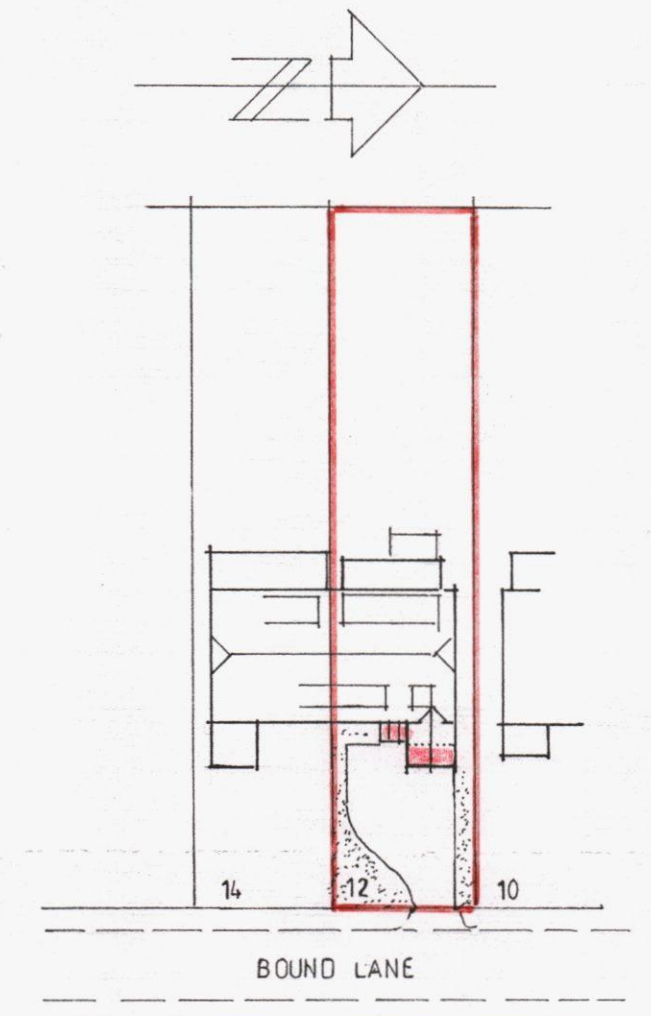

SITE PLAN

Proposed Porch & Extension to Garage
No.12 Bound Lane Hayling Island PO11 9HU
for Mr. B.WILSON Dwg.no. MH.010

Geoffrey J.Ouftett. Tel:02392 462261 Jan.2014

