





**EXISTING ELEVATIONS
SCALE 1 : 100**

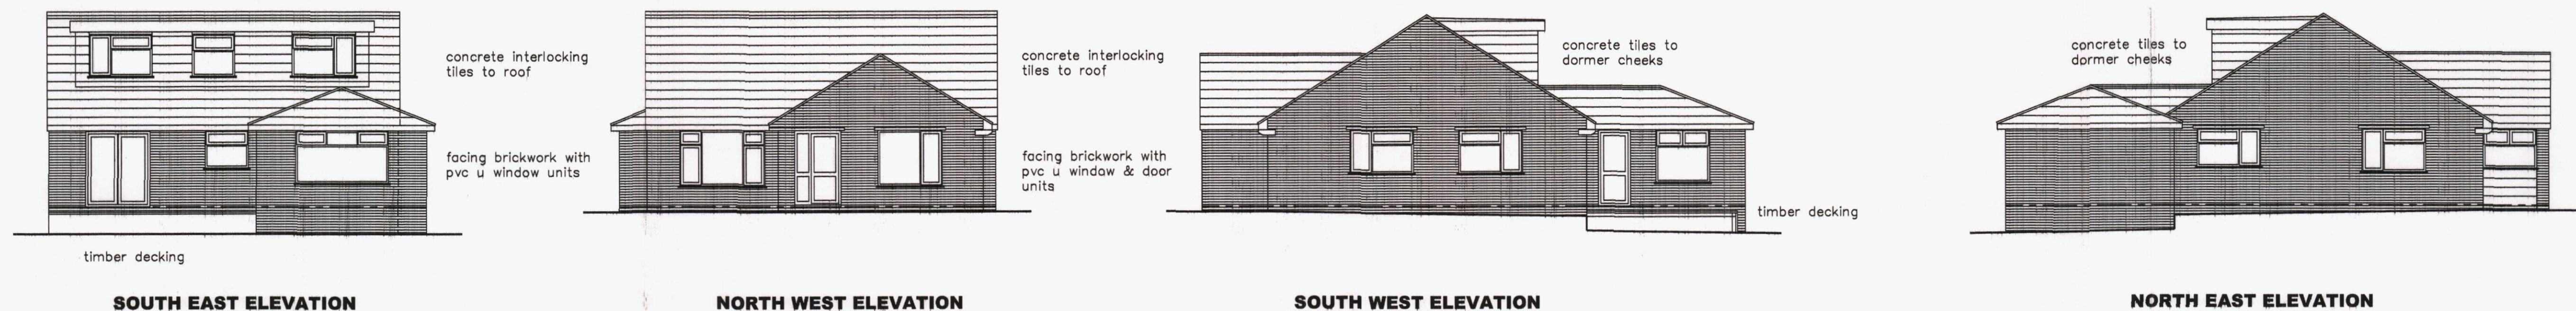

**EXISTING LAYOUTS
SCALE 1 : 50**

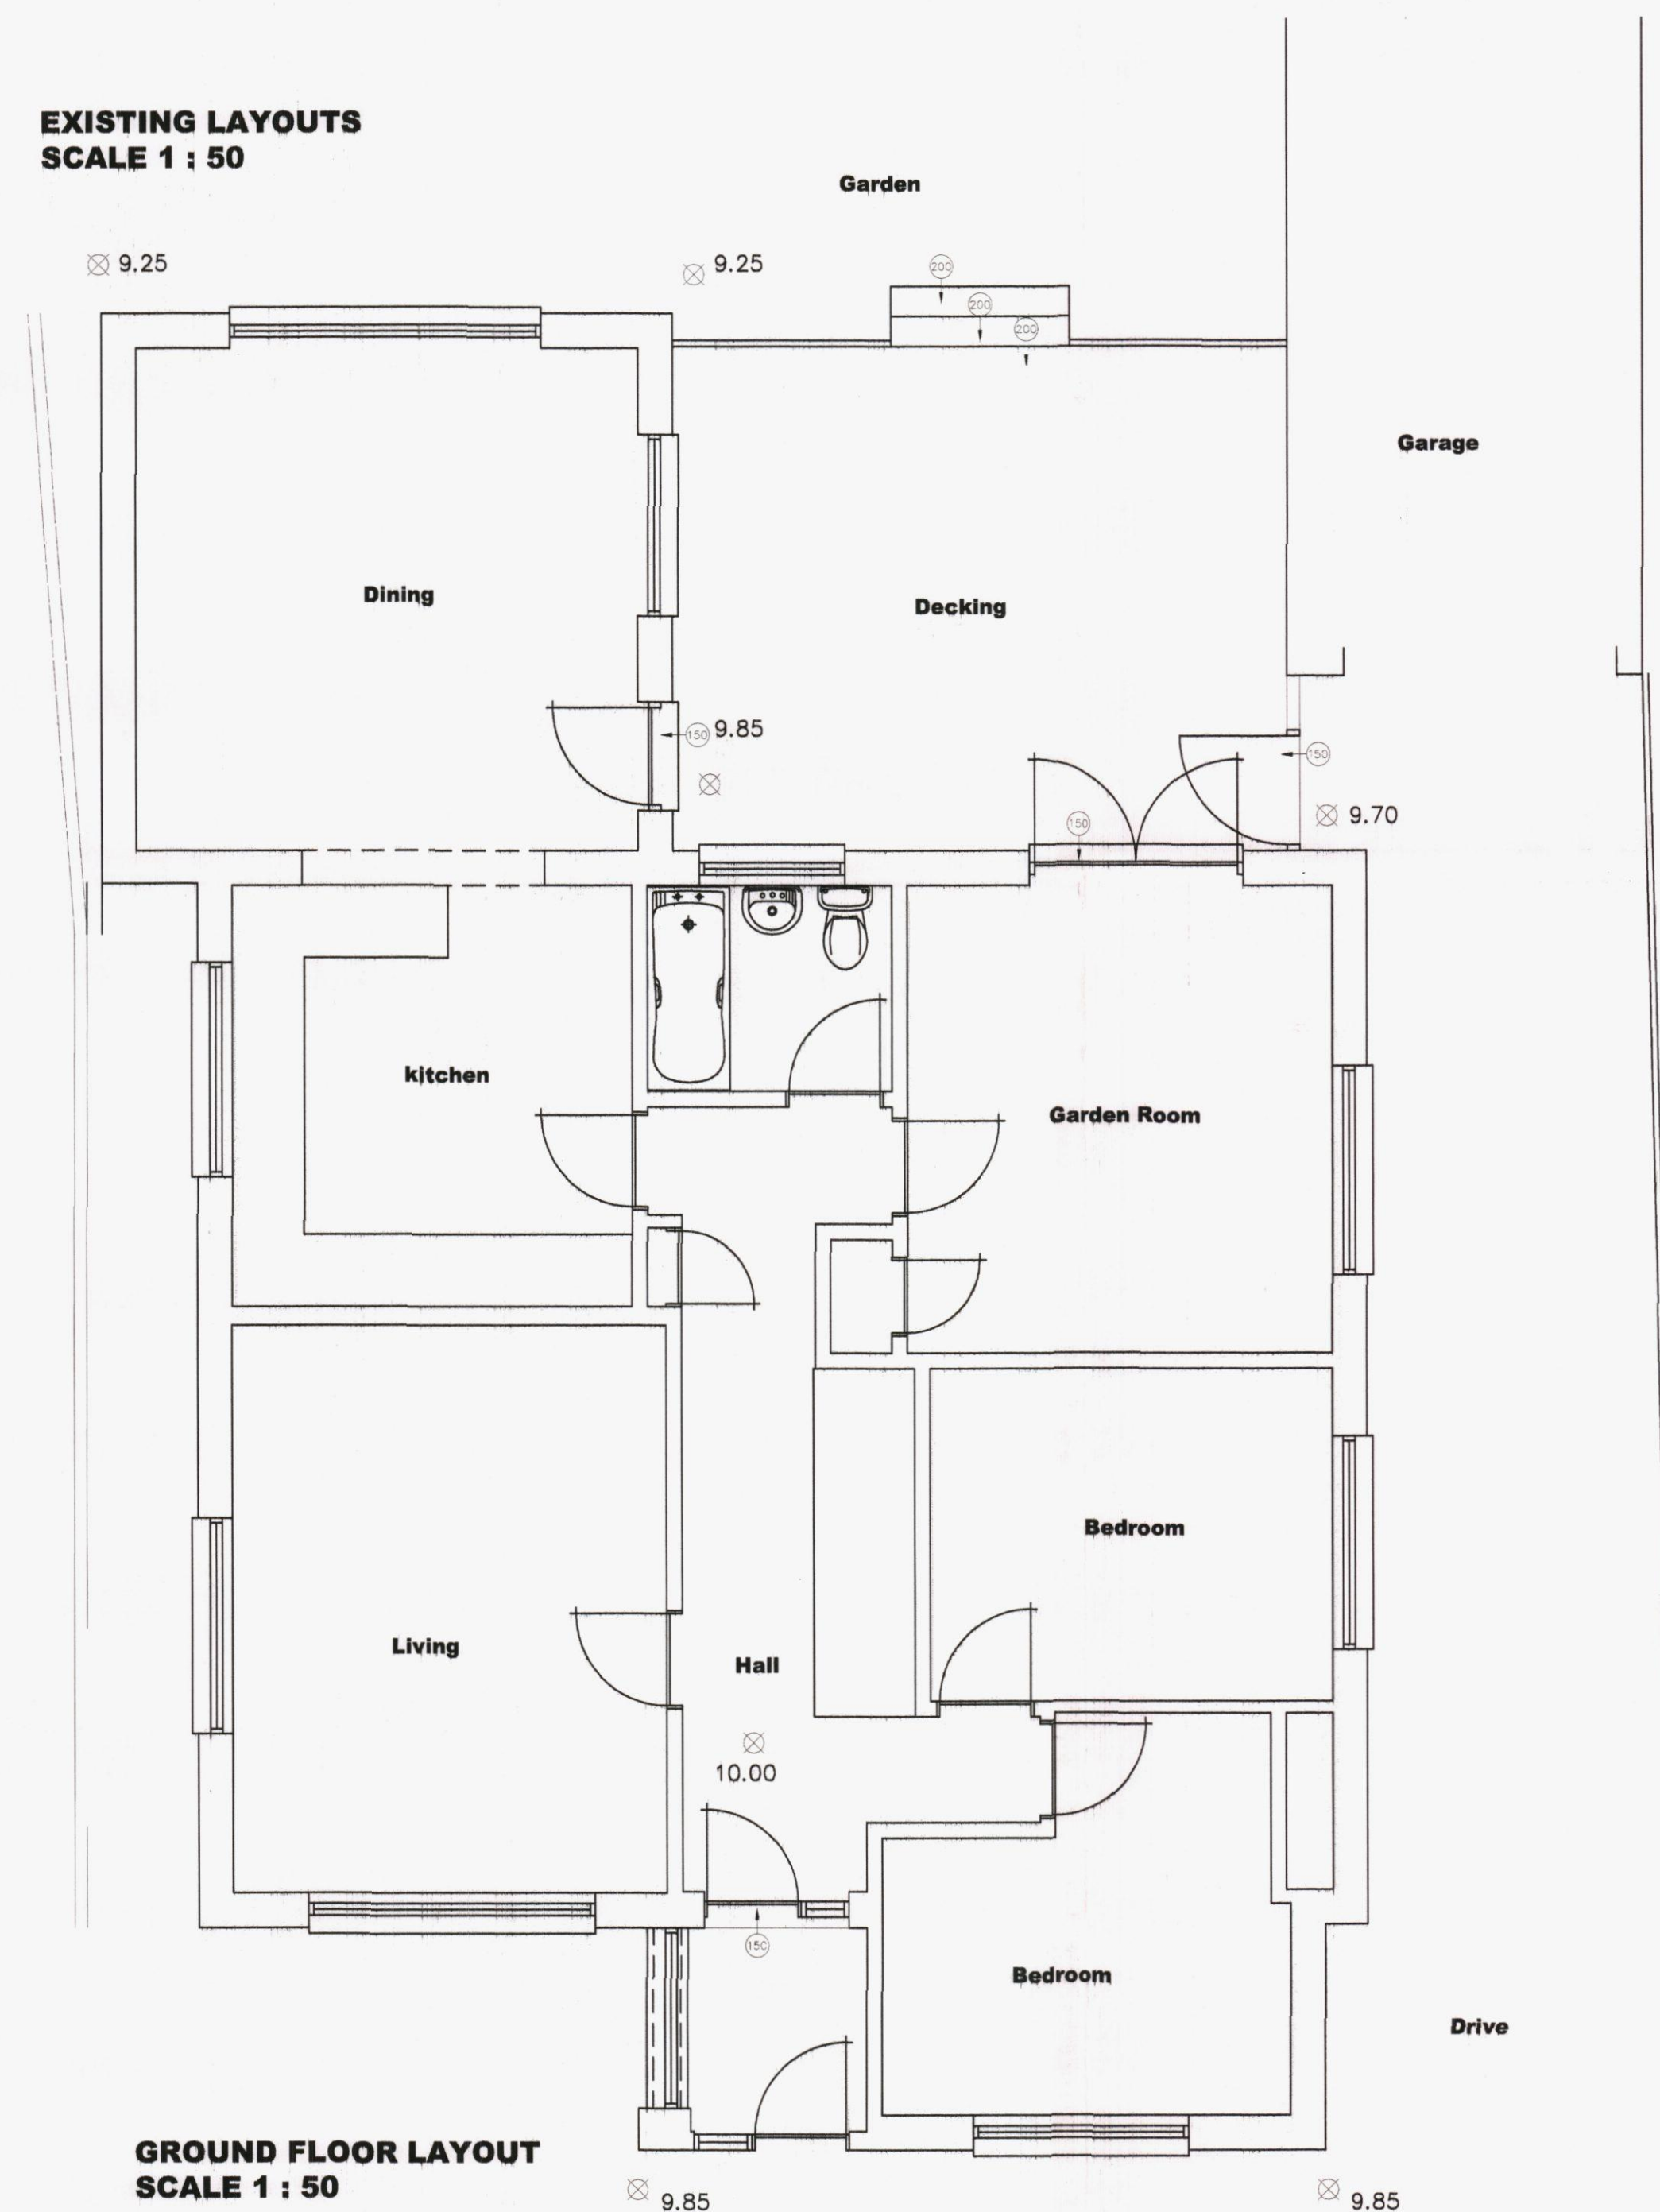

**FIRST FLOOR LAYOUT
SCALE 1 : 50**

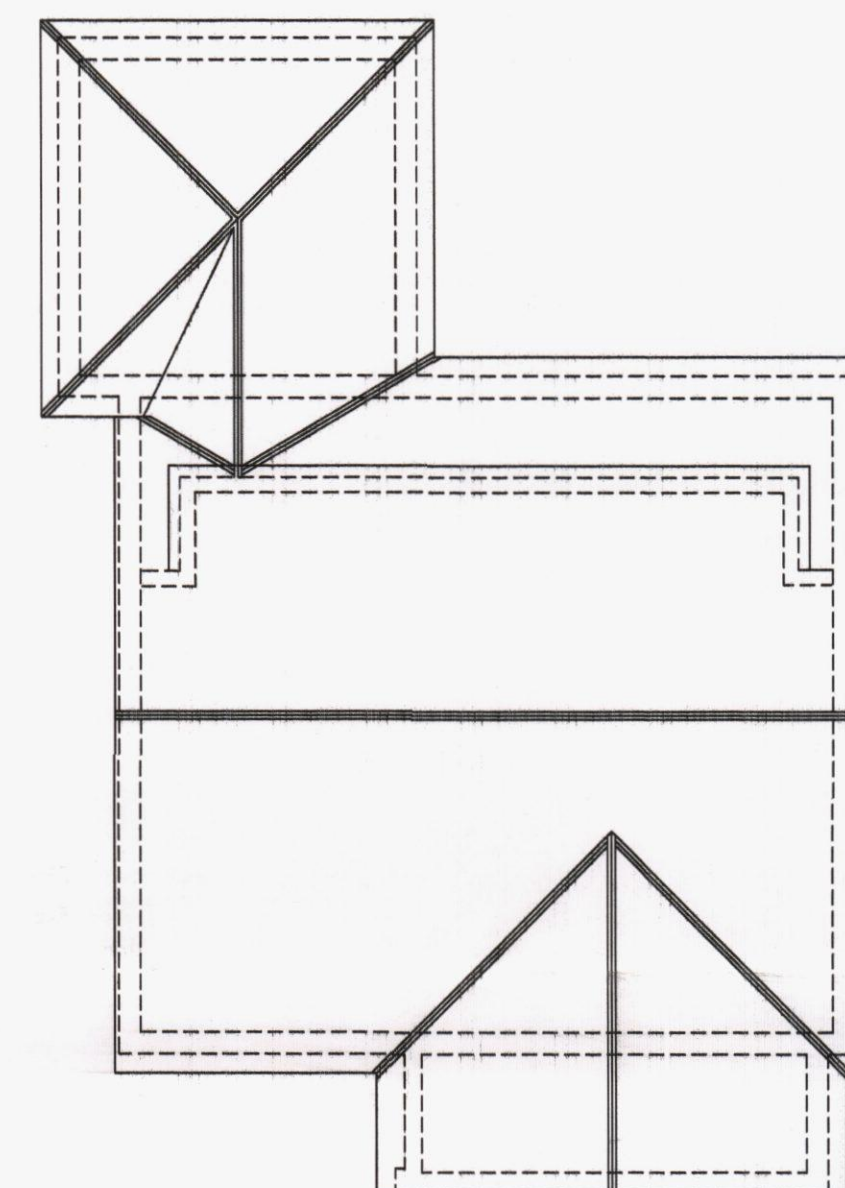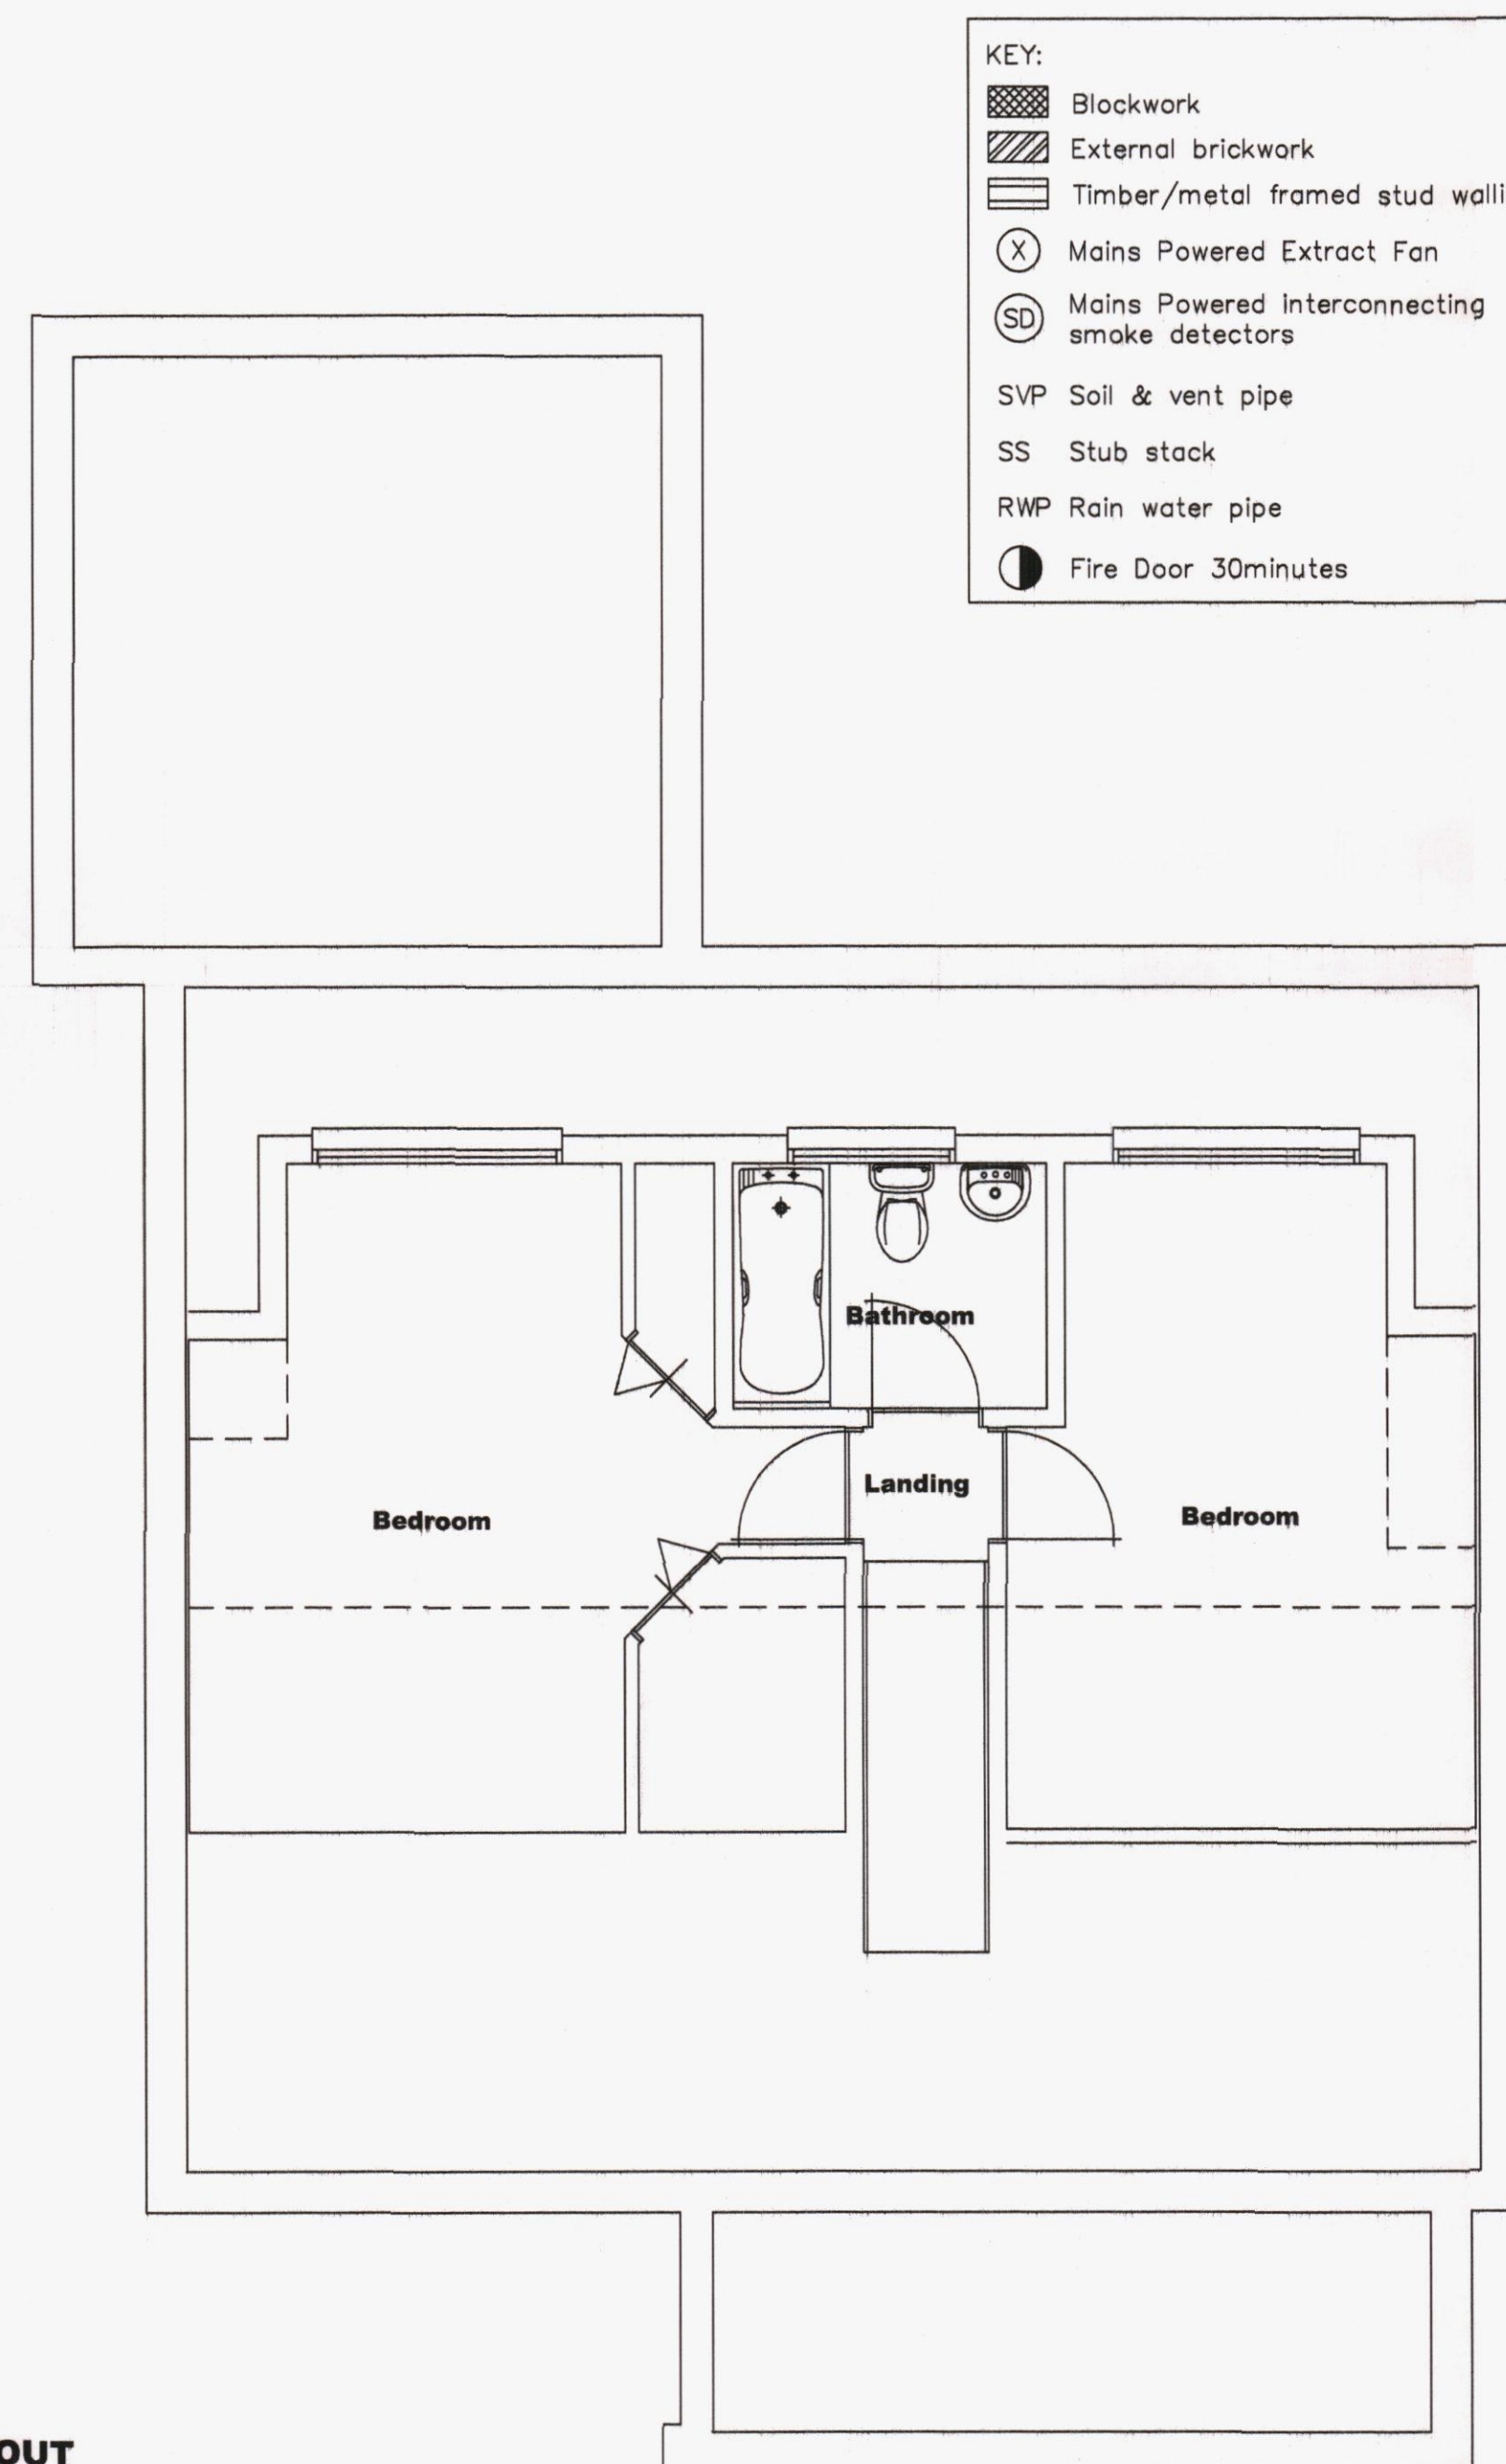

HAVANT BOROUGH COUNCIL
24 DEC 2013
RECEIVED

NOTES:


The design and construction of this project shall be in accordance with the current Building Regulations & NHBC Standards. These notes & drawings have been prepared solely for the purpose of Planning & Building Regulation approval.

Do not scale from this drawing unless for Planning purposes. All dimensions to be checked on-site and any alterations to be approved by the Architect and/or client prior to any work commencing.

Ordnance Survey Licence No: 100047591

This drawing to be copyright and to be read in conjunction with all other drawings

AMENDMENTS:

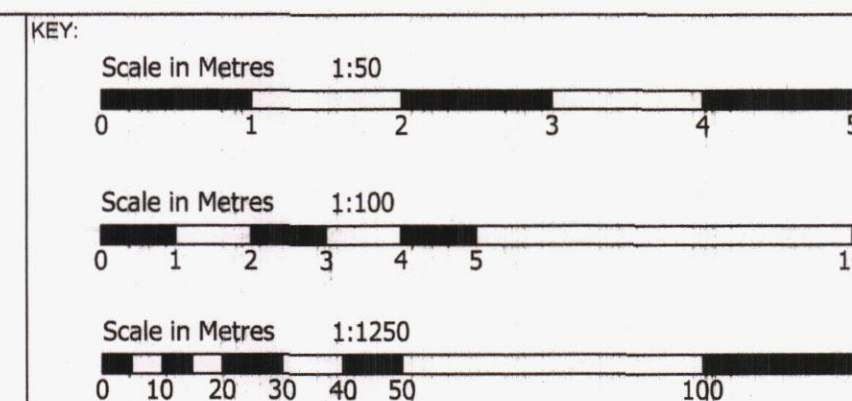

CLIENT NAME & ADDRESS

Mr & Mrs A Painting
2 Woodcroft Gardens
Waterlooville
PO8 9PZ

PROJECT ADDRESS

2 Woodcroft Gardens
Waterlooville
PO8 9PZ

DRAWING DETAILS

PLANNING DRAWING

Existing Floor Layouts, Elevations, Roof Plan & Location Plan

PROJECT No 785	DWG No 1	REV No
SCALE 1:50 1:100 1:1250 @ A1	DRAWN BWH	DATE 18/12/13



B H ARCHITECTURE Ltd

Heath Cottage
Newlands Lane
Purbrook
Waterlooville
Hants
PO7 5SQ

Tel: 023 9223 2322
Mob: 07747 771808
E-mail: bernard@bernardharding.com