



38 PARK ROAD, PURBROOK PO75ES
PROPOSED 2-STOREY SIDE EXTENSION
Scale 1:50 Date Aug 14.

HAVANT BOROUGH COUNCIL
11 NOV 2014
RECEIVED

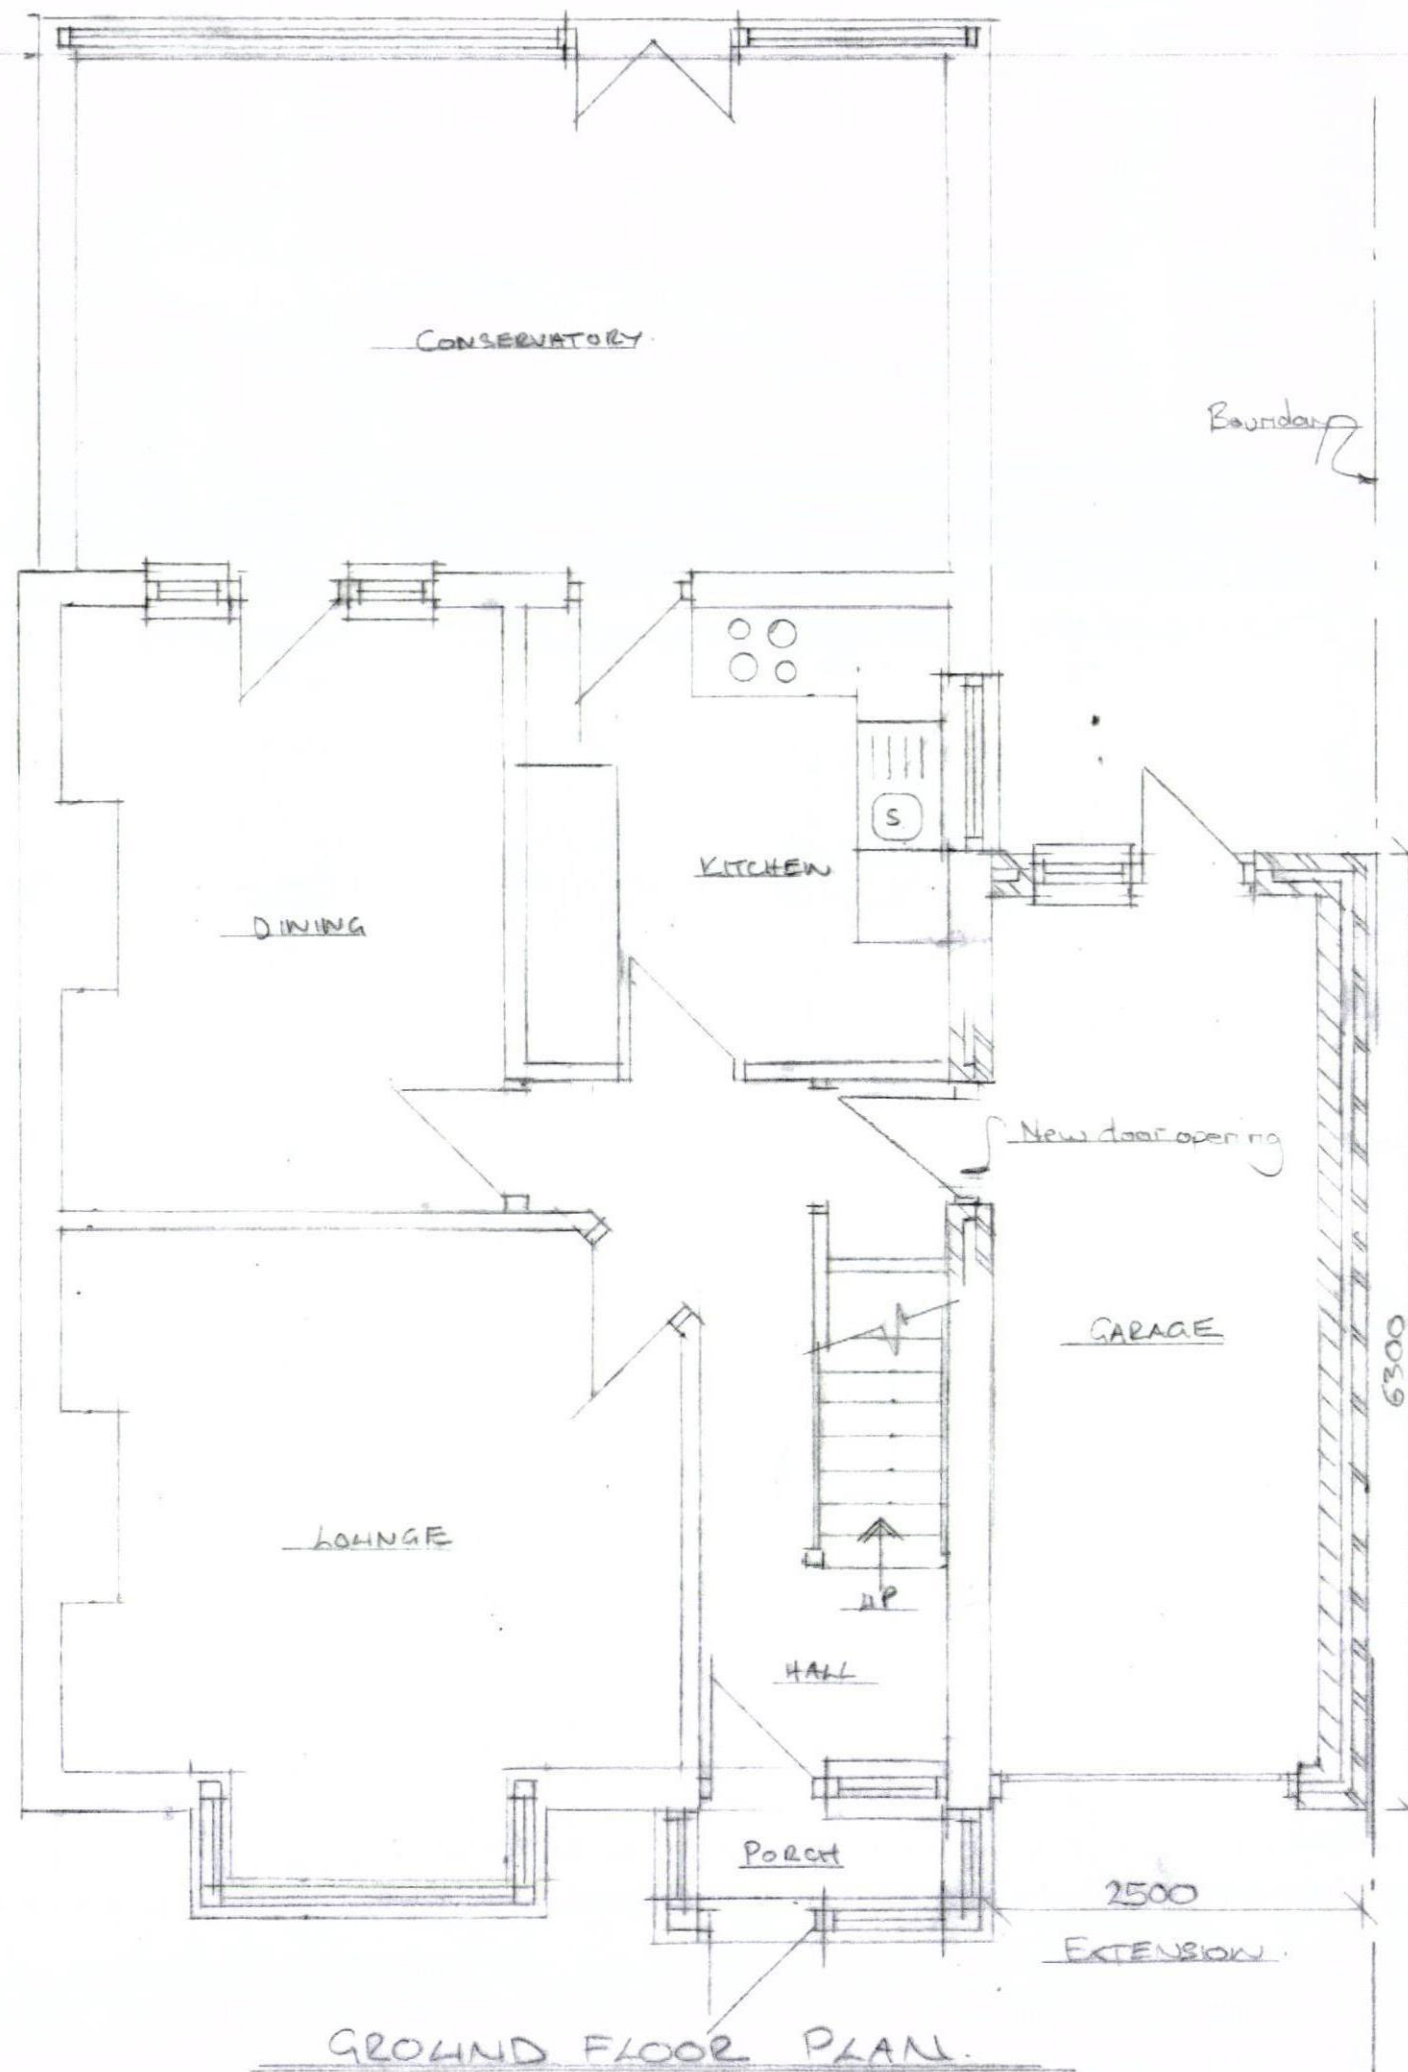

GROUND FLOOR PLAN

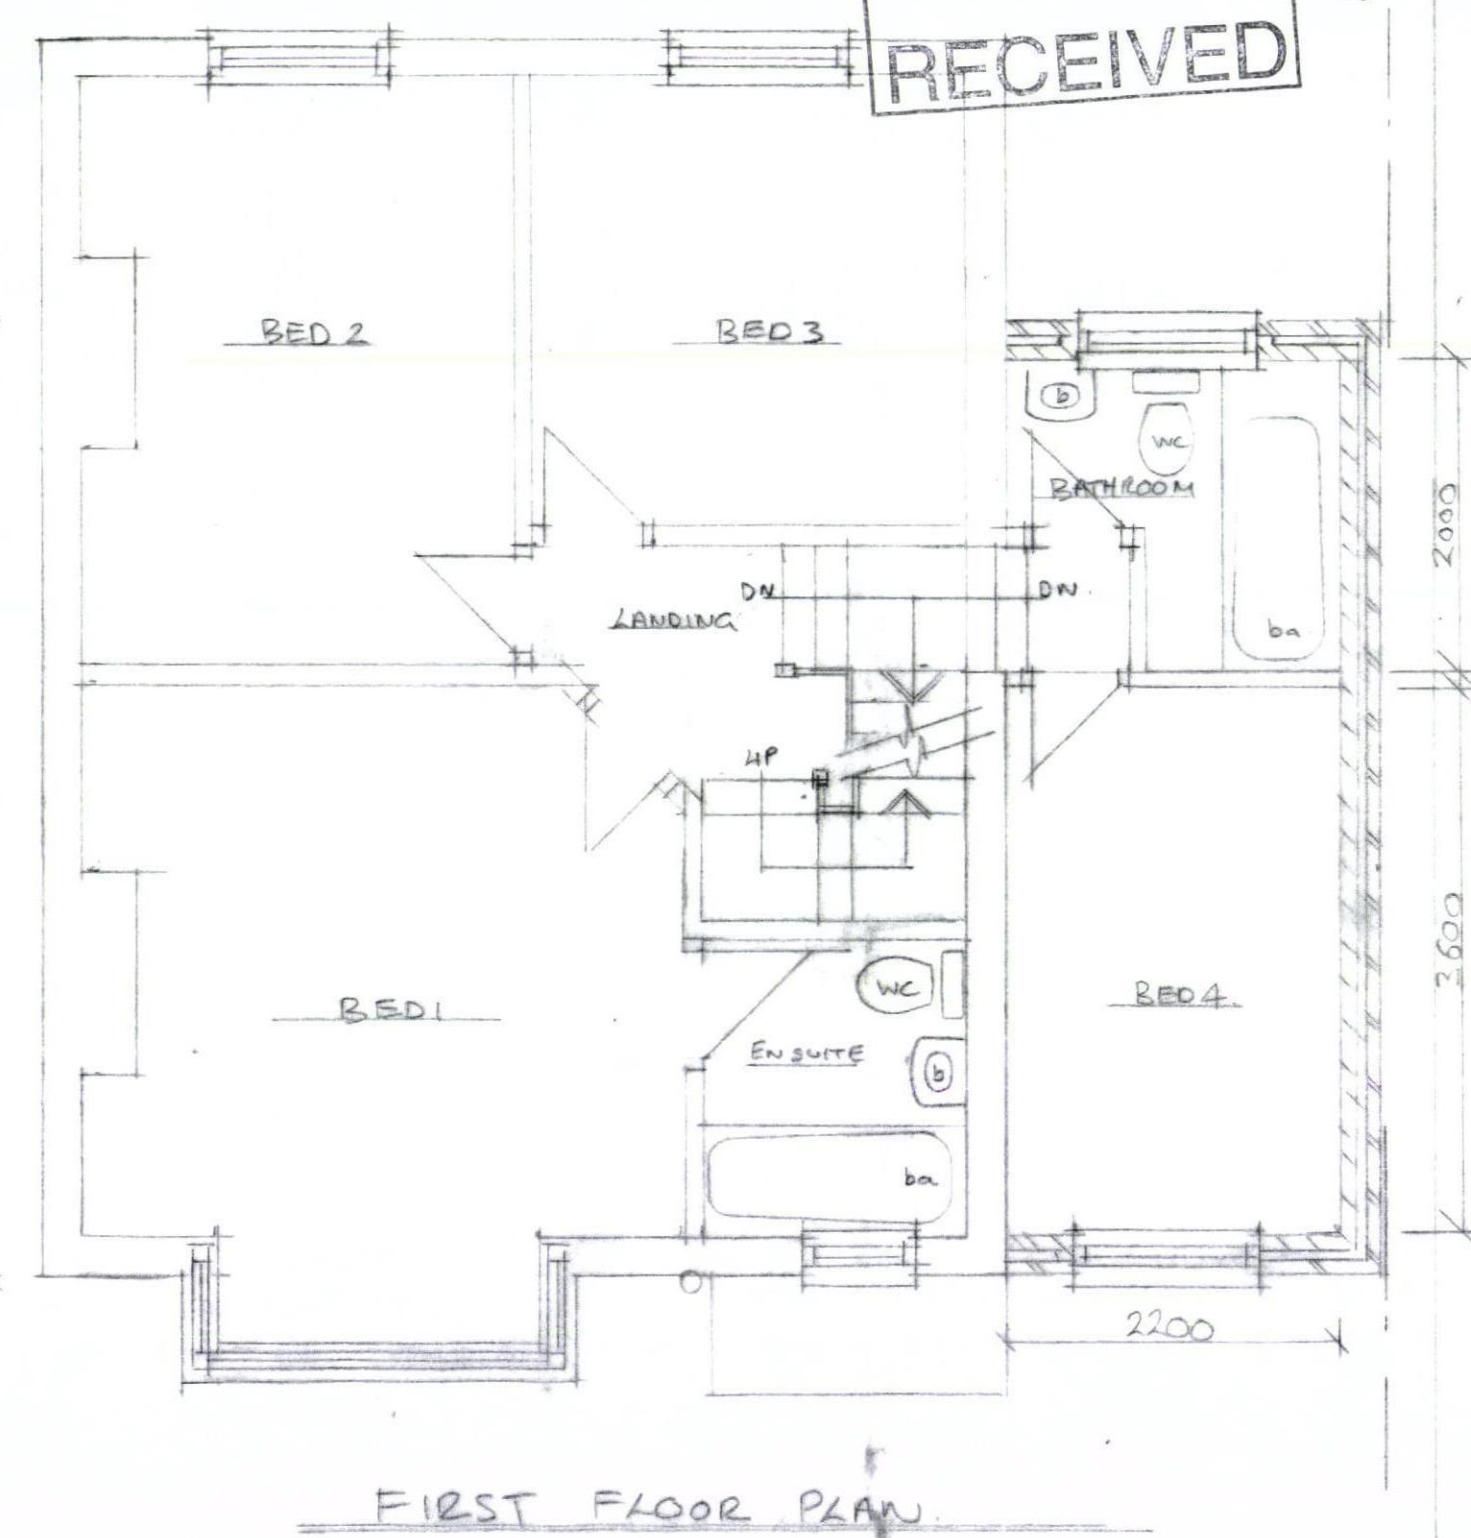

FIRST FLOOR PLAN