
 


Key:

 Area of existing built footprint: 272m2

 Area of proposed built footprint: 211m2

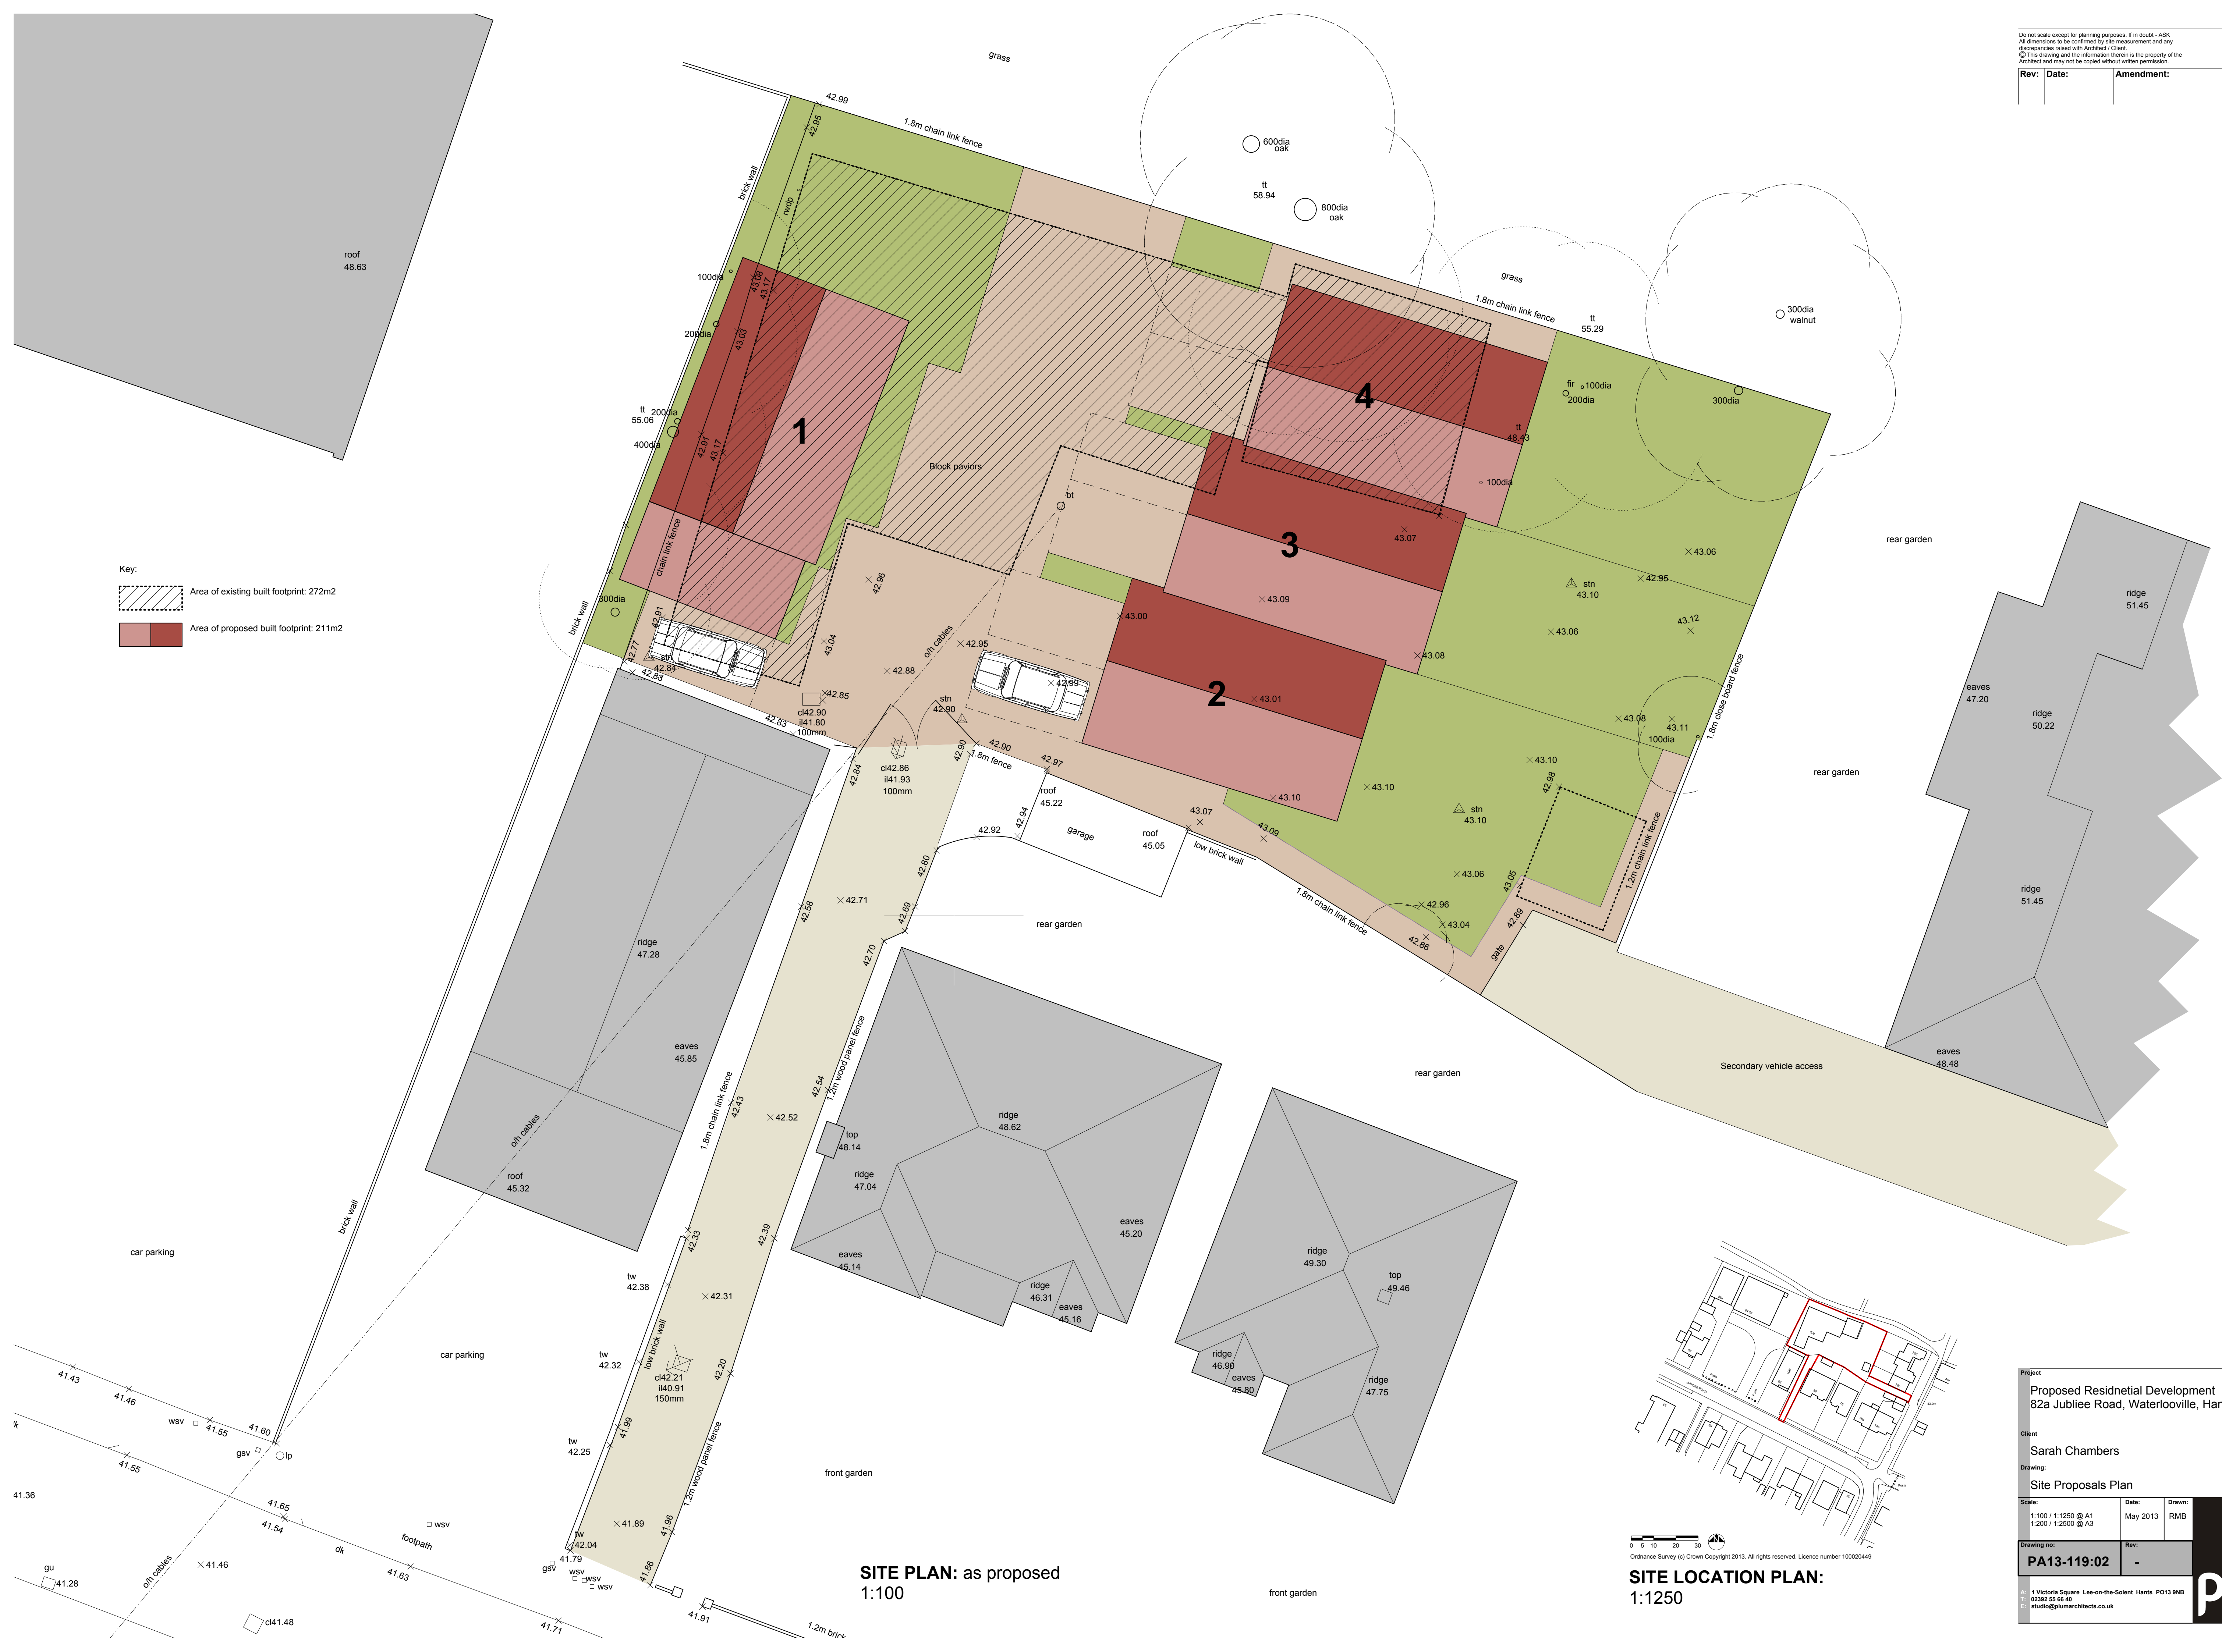

SITE PLAN: as proposed
1:100



SITE LOCATION PLAN:
1:1250

Project			
Proposed Residential Development 82a Jubilee Road, Waterlooville, Hants., PO7 7RE			
Client			
Sarah Chambers			
Drawing:			
Site Proposals Plan			
Scale:	1:100 / 1:1250 @ A1 1:200 / 1:2500 @ A3	Date:	May 2013
Drawing no:	PA13-119:02	Rev:	-
A 1 Victoria Square Lee-on-the-Solent Hants PO13 9NB T 02392 16 46 46 E studio@plumarchitects.co.uk			
			