
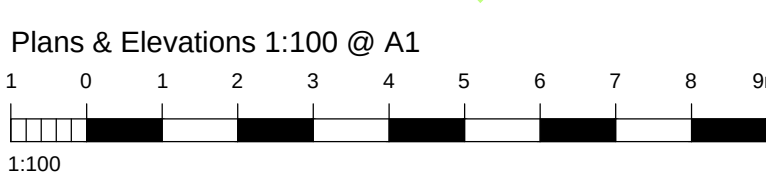
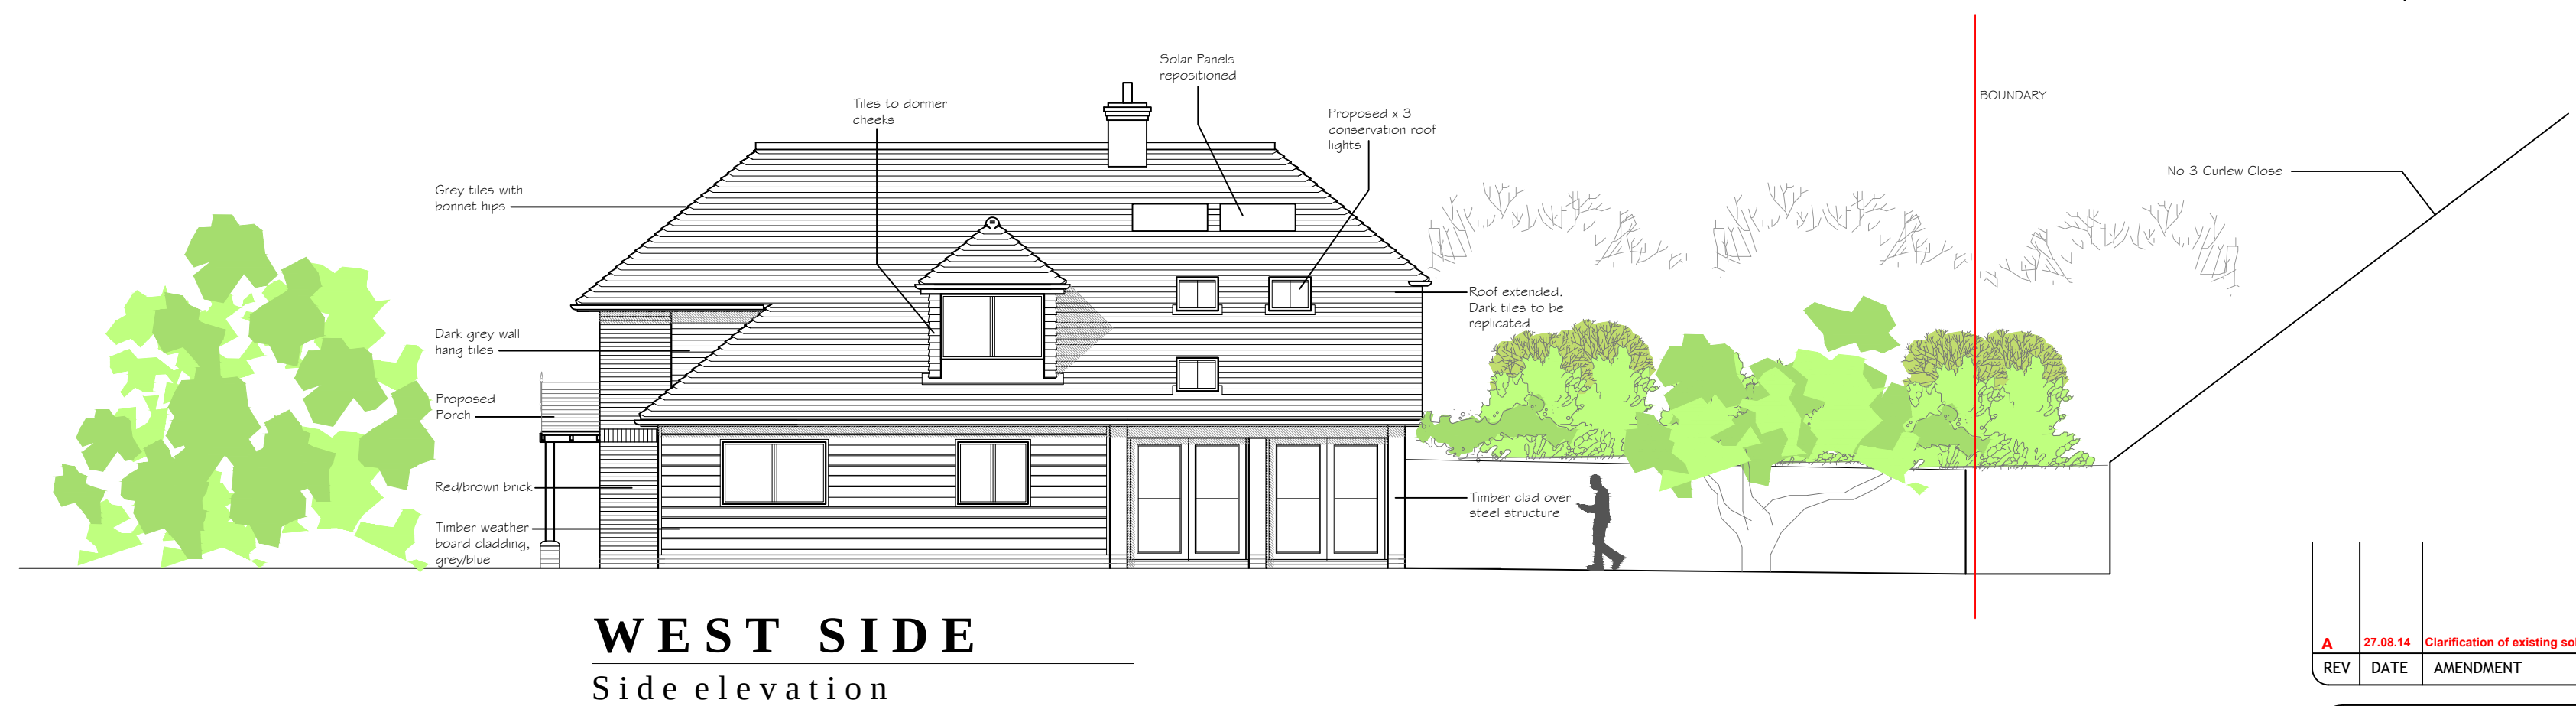
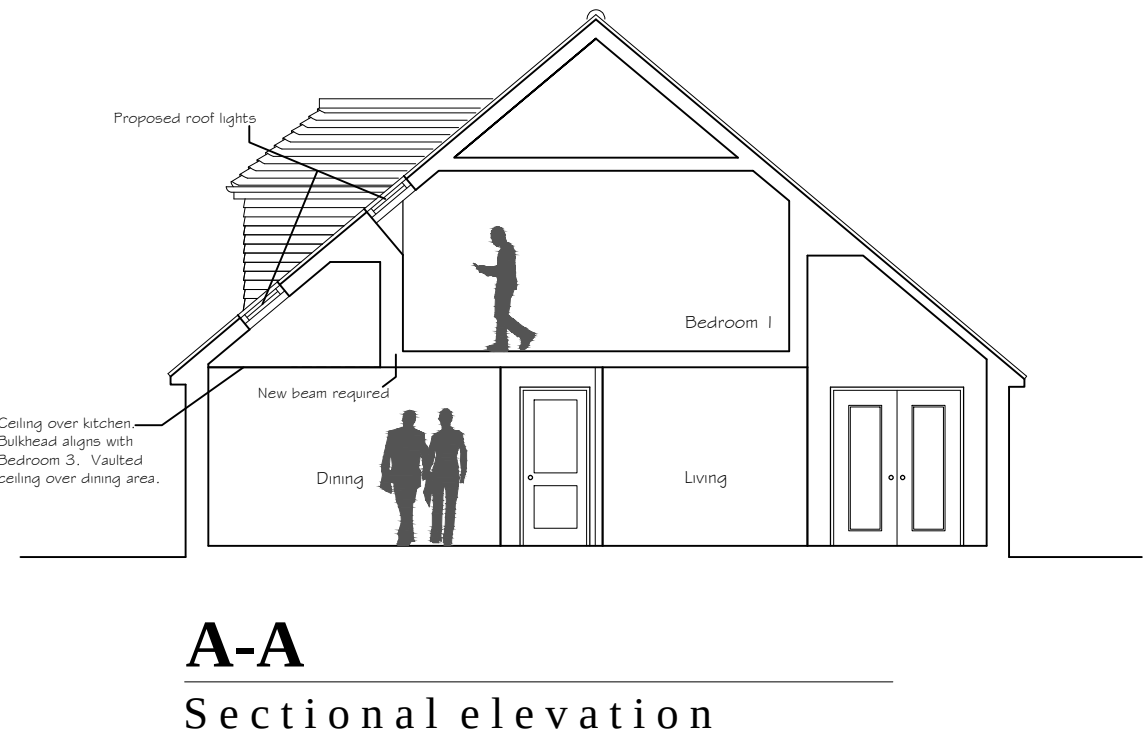
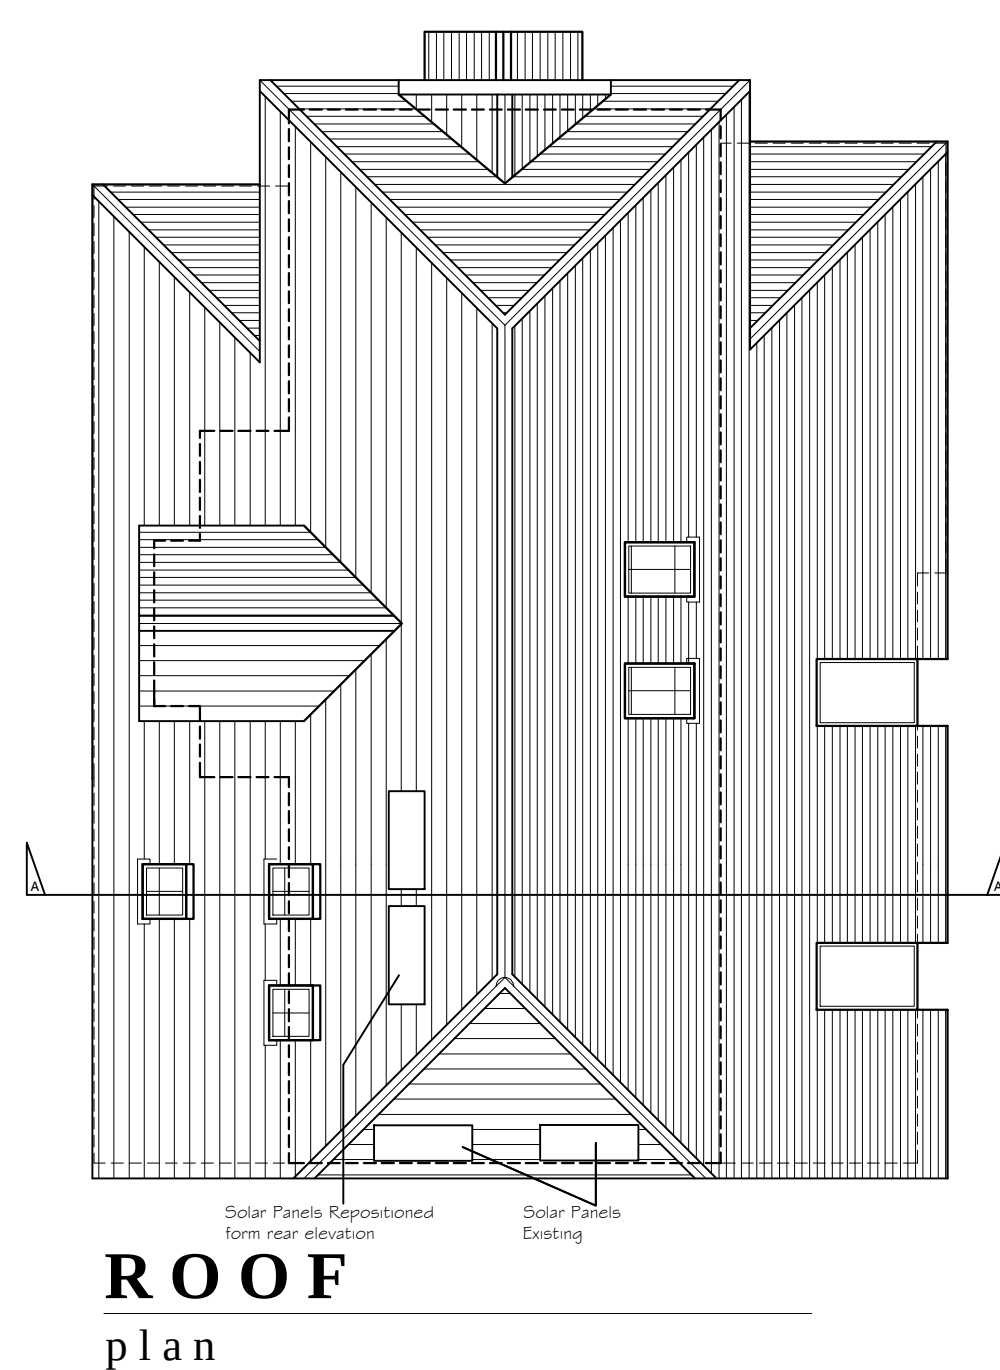
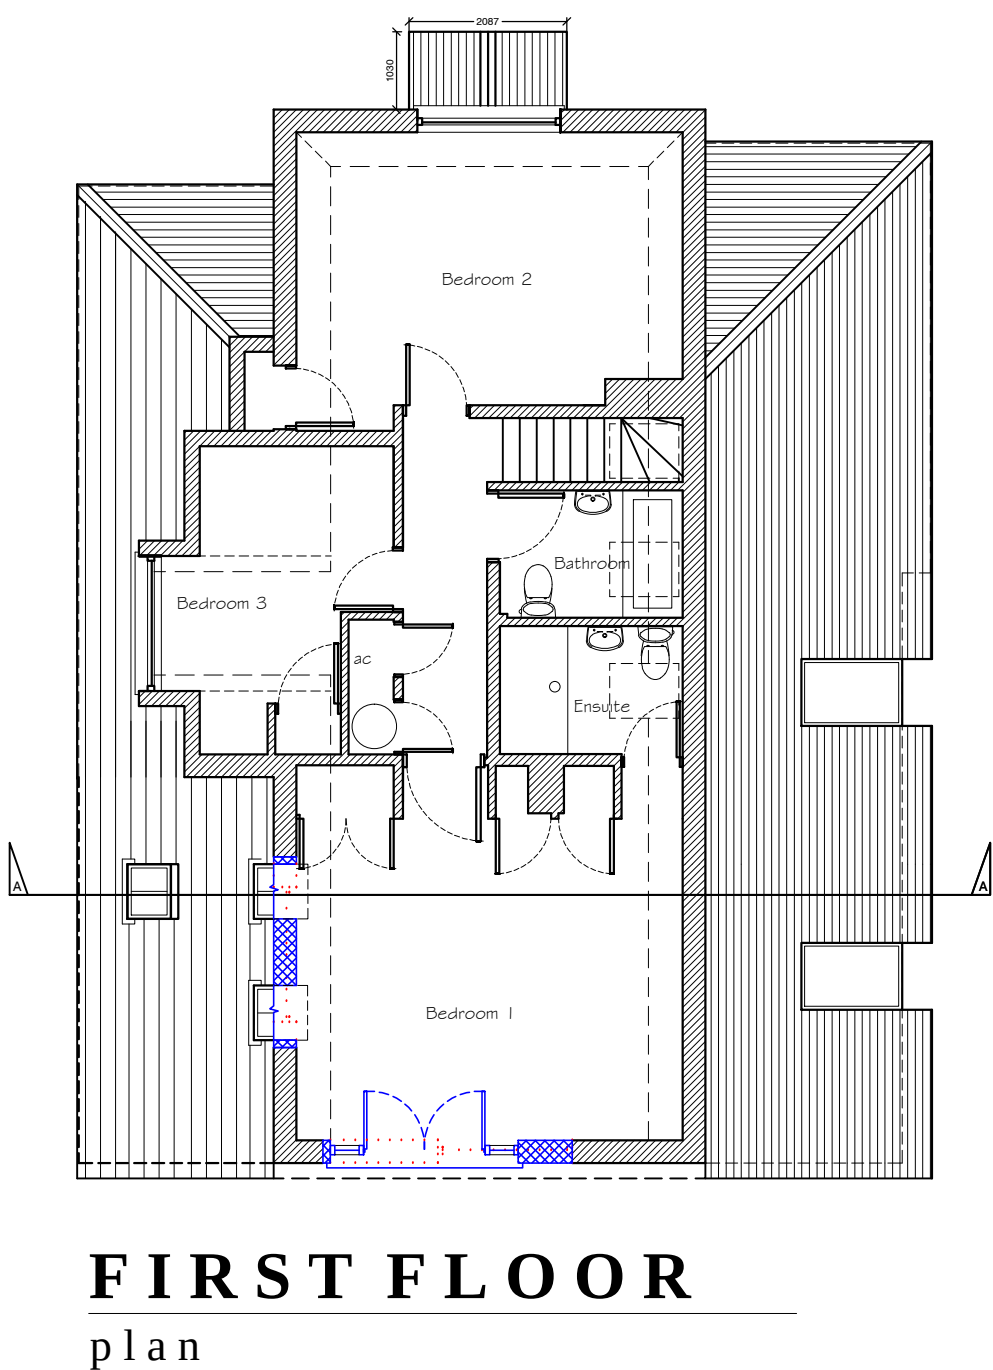


Curlew Close - Emsworth

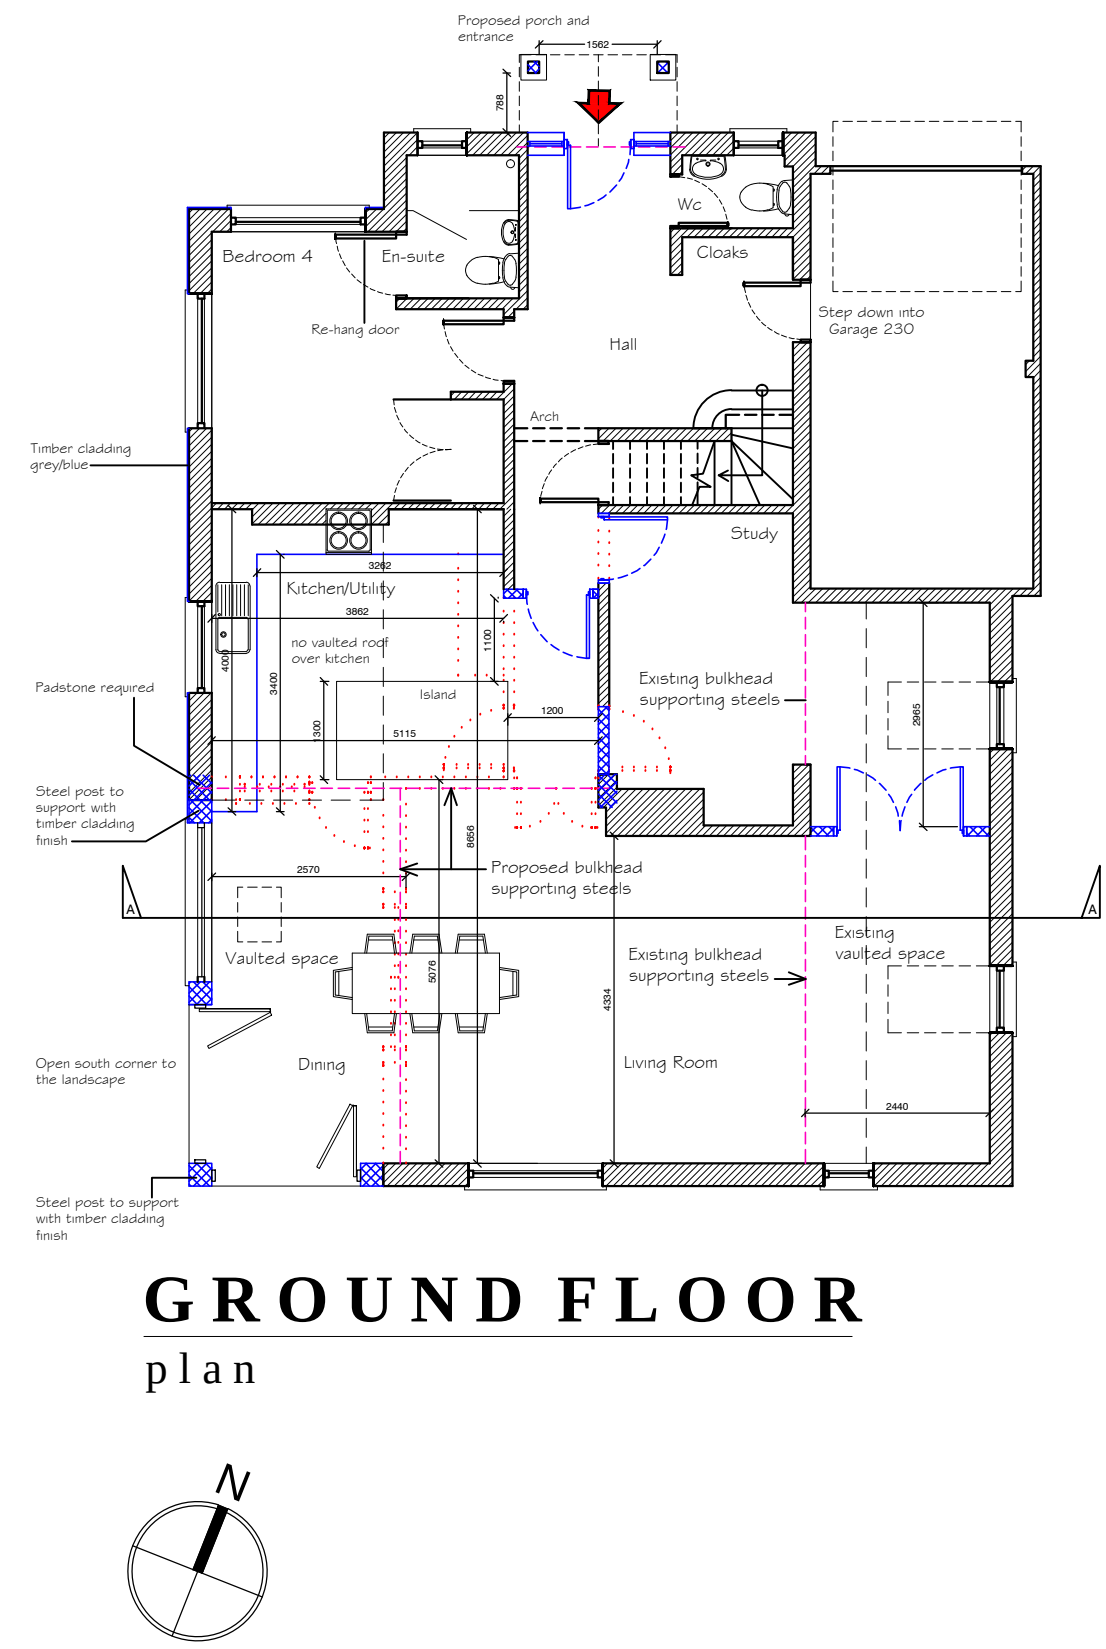

NOTES:

Dimensions to be checked on site before commencing work. Any discrepancies shall be reported to the architect immediately.

Do not scale from these drawings except for planning purposes.

Use figured dimensions only.

Where applicable this drawing is to be read in conjunction with other consultants' drawings.

All drawings to be read in conjunction with specification and all other drawings including structural engineer and mechanical and electrical drawings / specification

REV	DATE	AMENDMENT	DRAWN
A	27.08.14	Clarification of existing solar panels	K.J.L

CLIENT
Mr Andrew Bray

PROJECT
2 Curlew Close
Emsworth
Hampshire

DRAWING
Proposed Plans & Elevations
Proposed Site Plan

SCALE
1:100
1:200

DATE July 2014 **DRAWN** K.J.L

DRAWING NUMBER 14-086/02_Planing **REVISION** A

hd architects
Helyer Davies Architects Ltd
1 The Old Flour Mill,
Emsworth, PO10 7BT
01243 370 715
www.hdarchitects.co.uk mail@hdarchitects.co.uk