

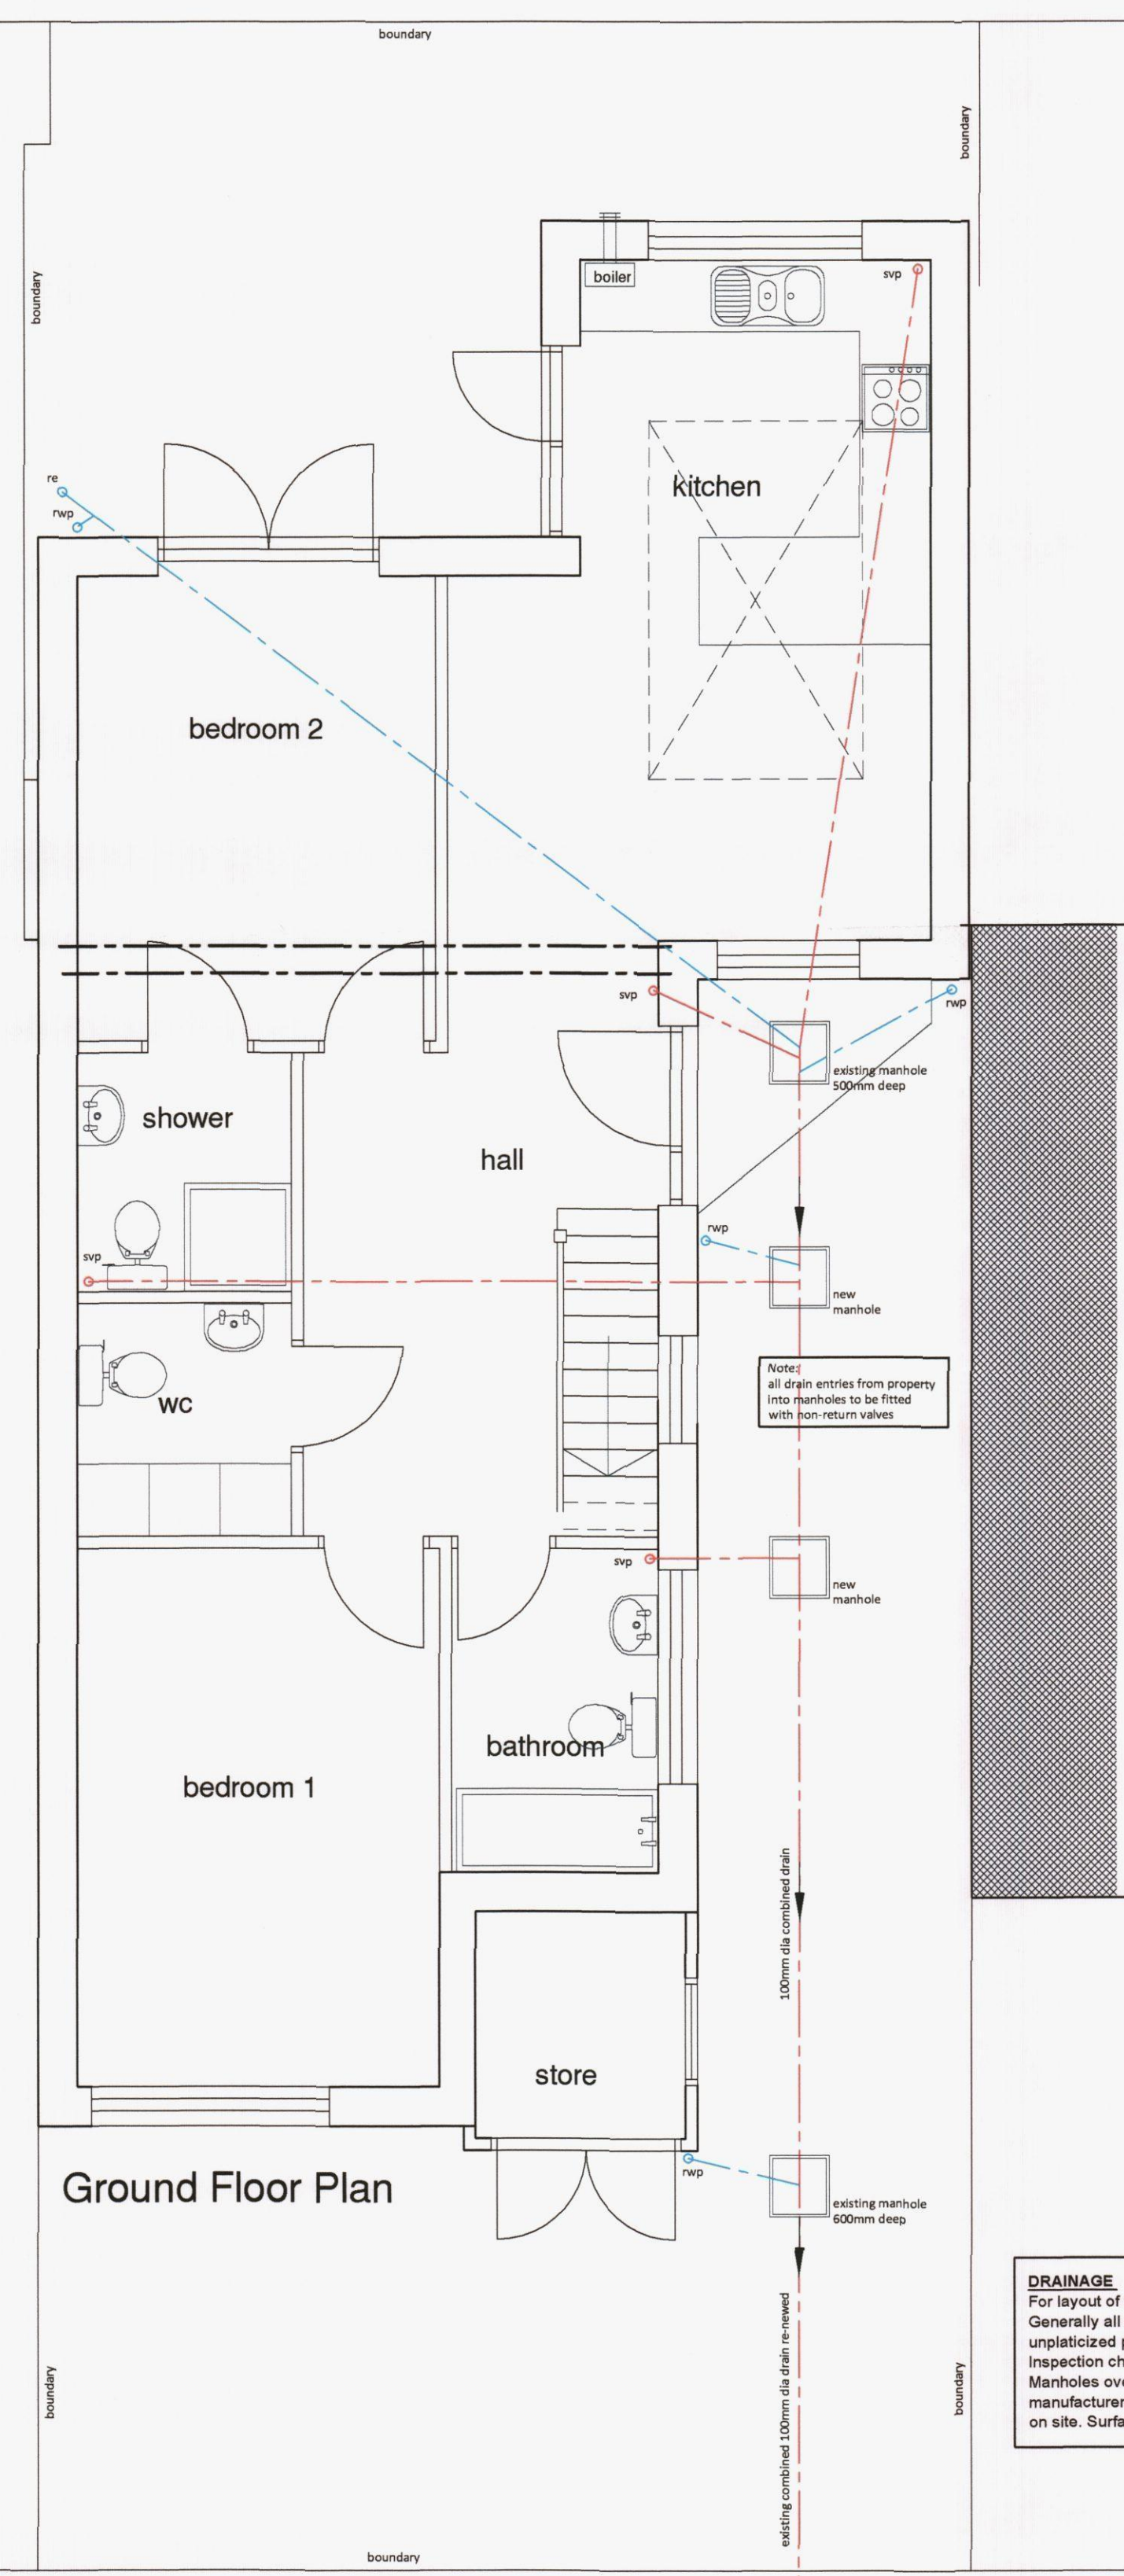
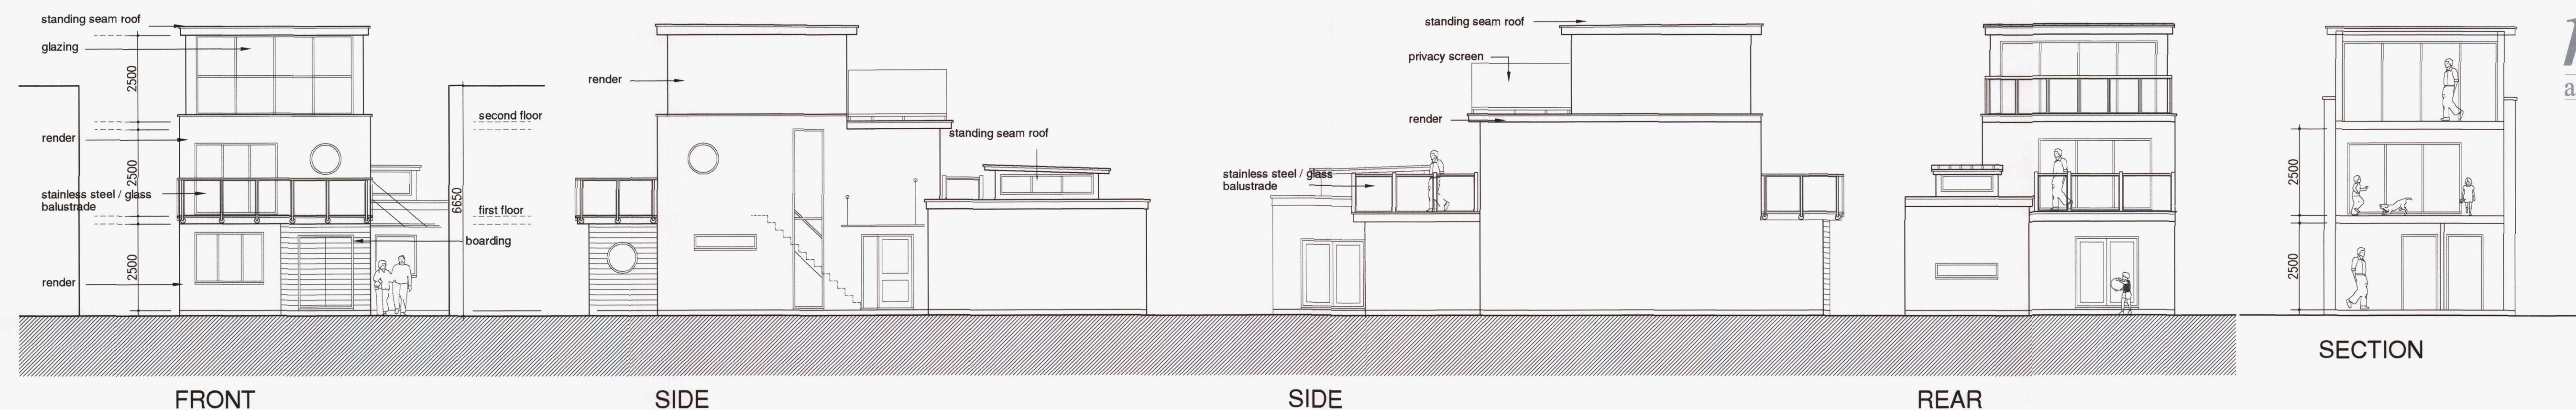
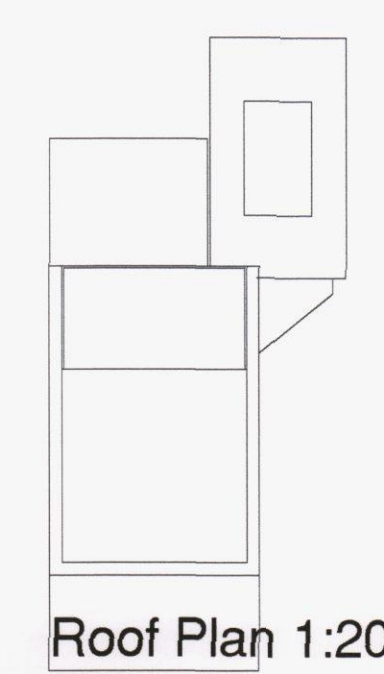


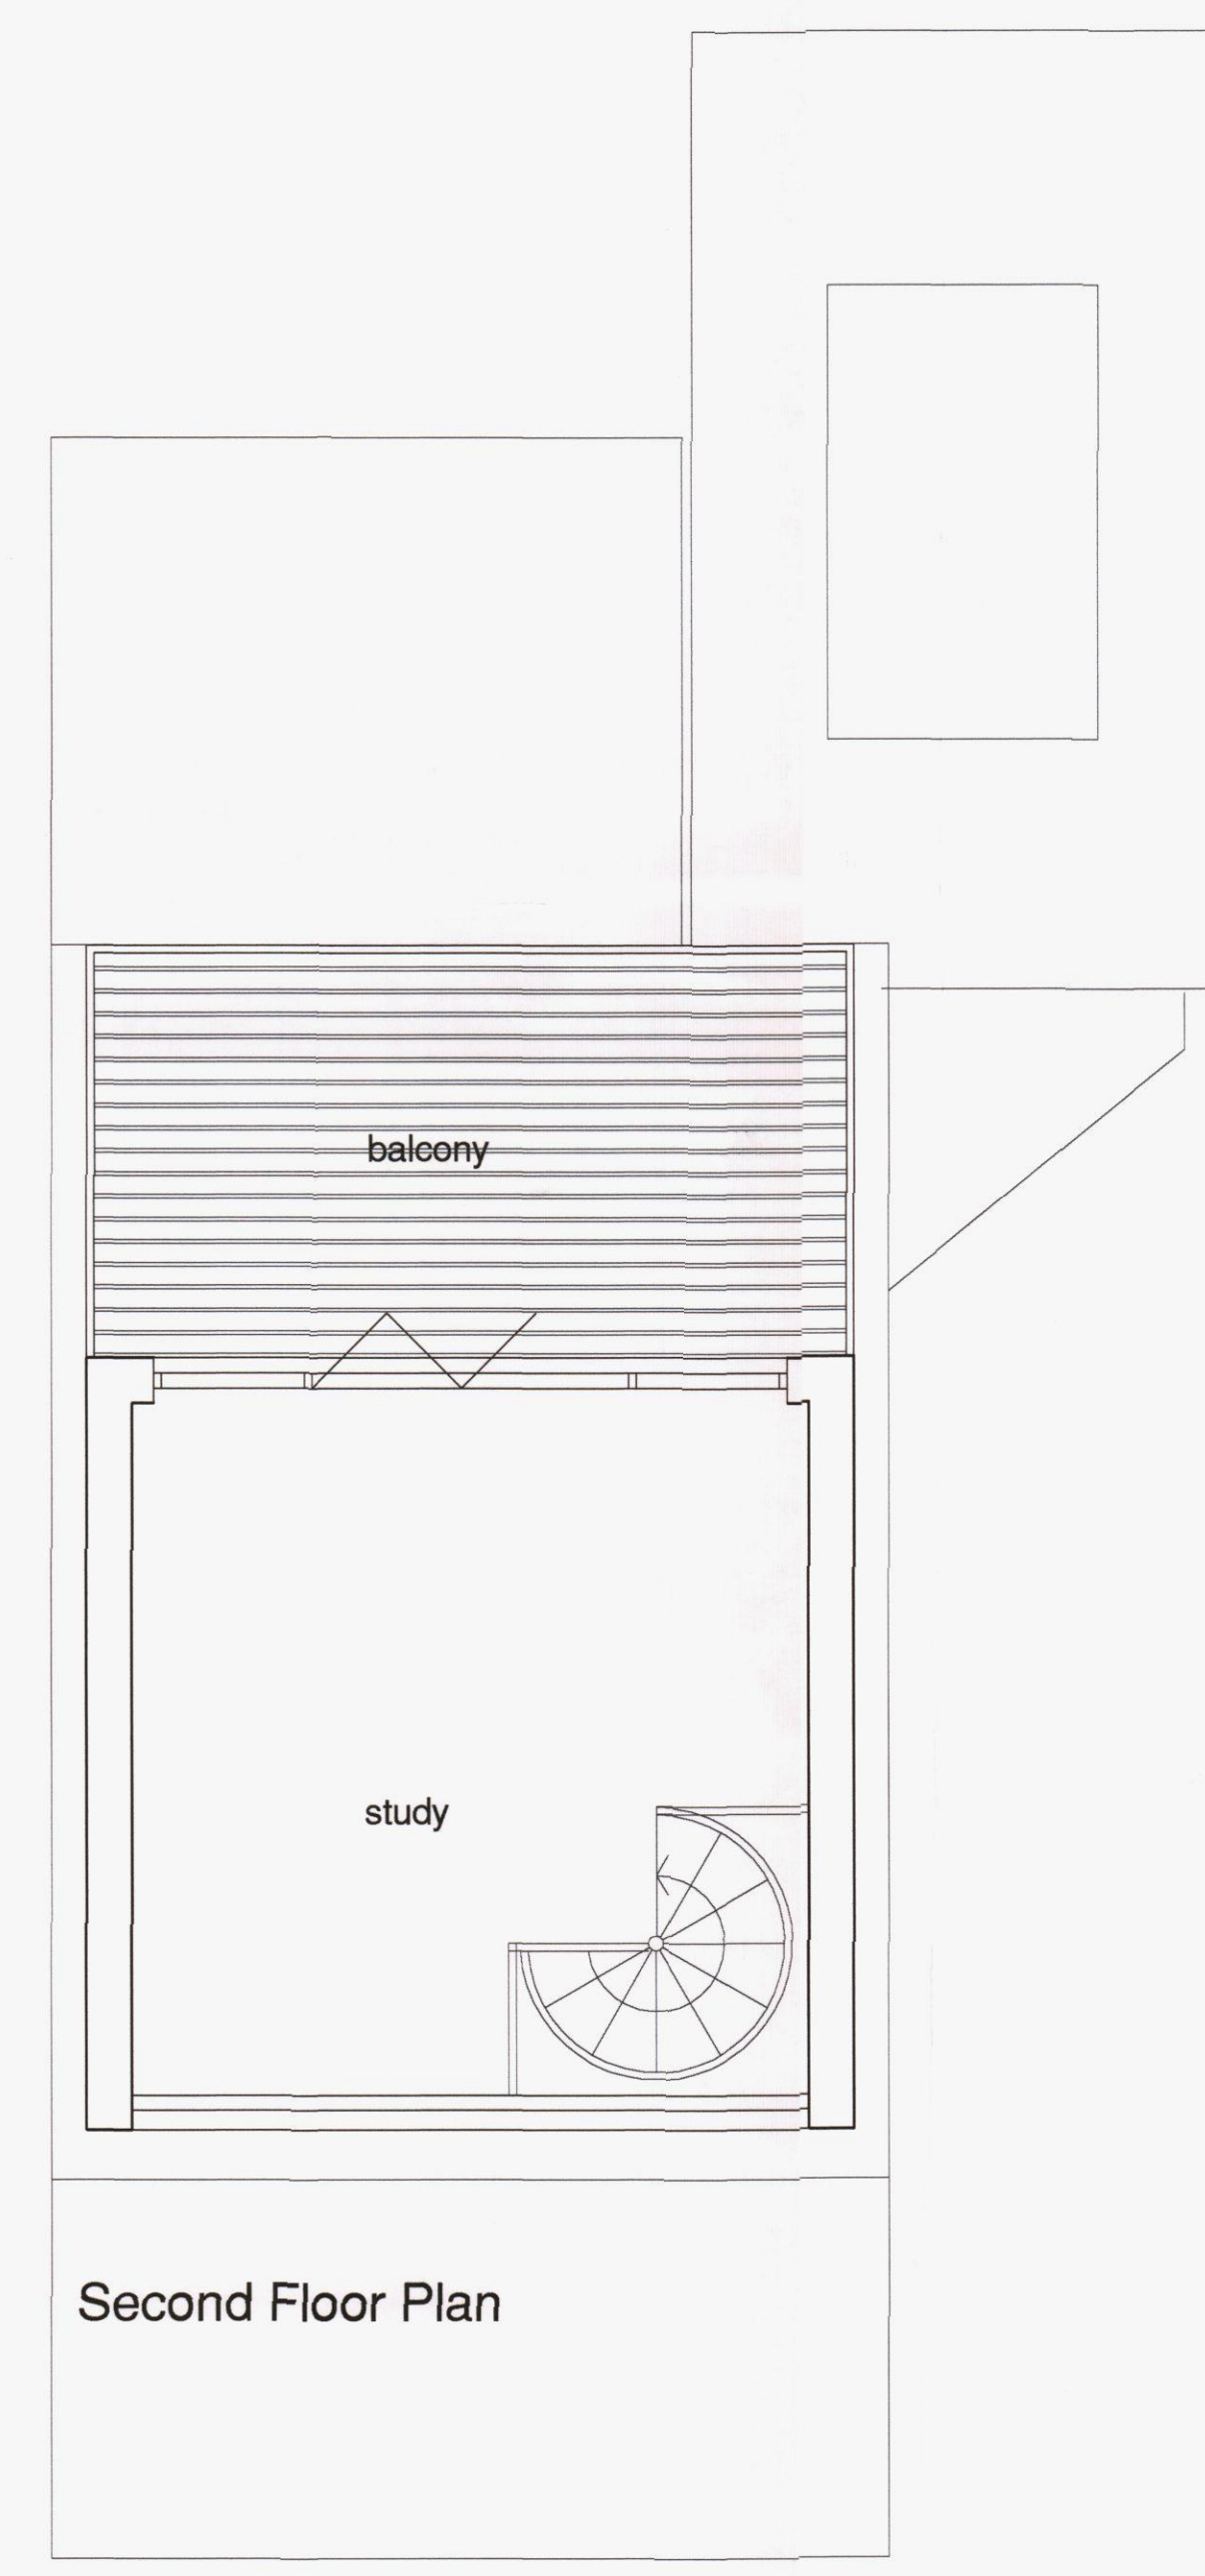

**DRAINAGE**  
For layout of foul and storm water drainage refer to drainage plan.  
Generally all underground drainpipes shall be Osma/Wavin or similar approved, 110mm dia., unplasticized polychloride (PVC-U), laid on a granular bed with not less than 50mm below collar joints. Inspection chambers to be generally Osma/Wavin or similar approved, shallow or universal chambers. Manholes over one metre deep to be precast concrete. All to be laid in strict accordance with the manufacturers instructions on a granular or as dug bed. Foul drainage is to connect to existing system on site. Surface drainage to connect into existing combined drainage system

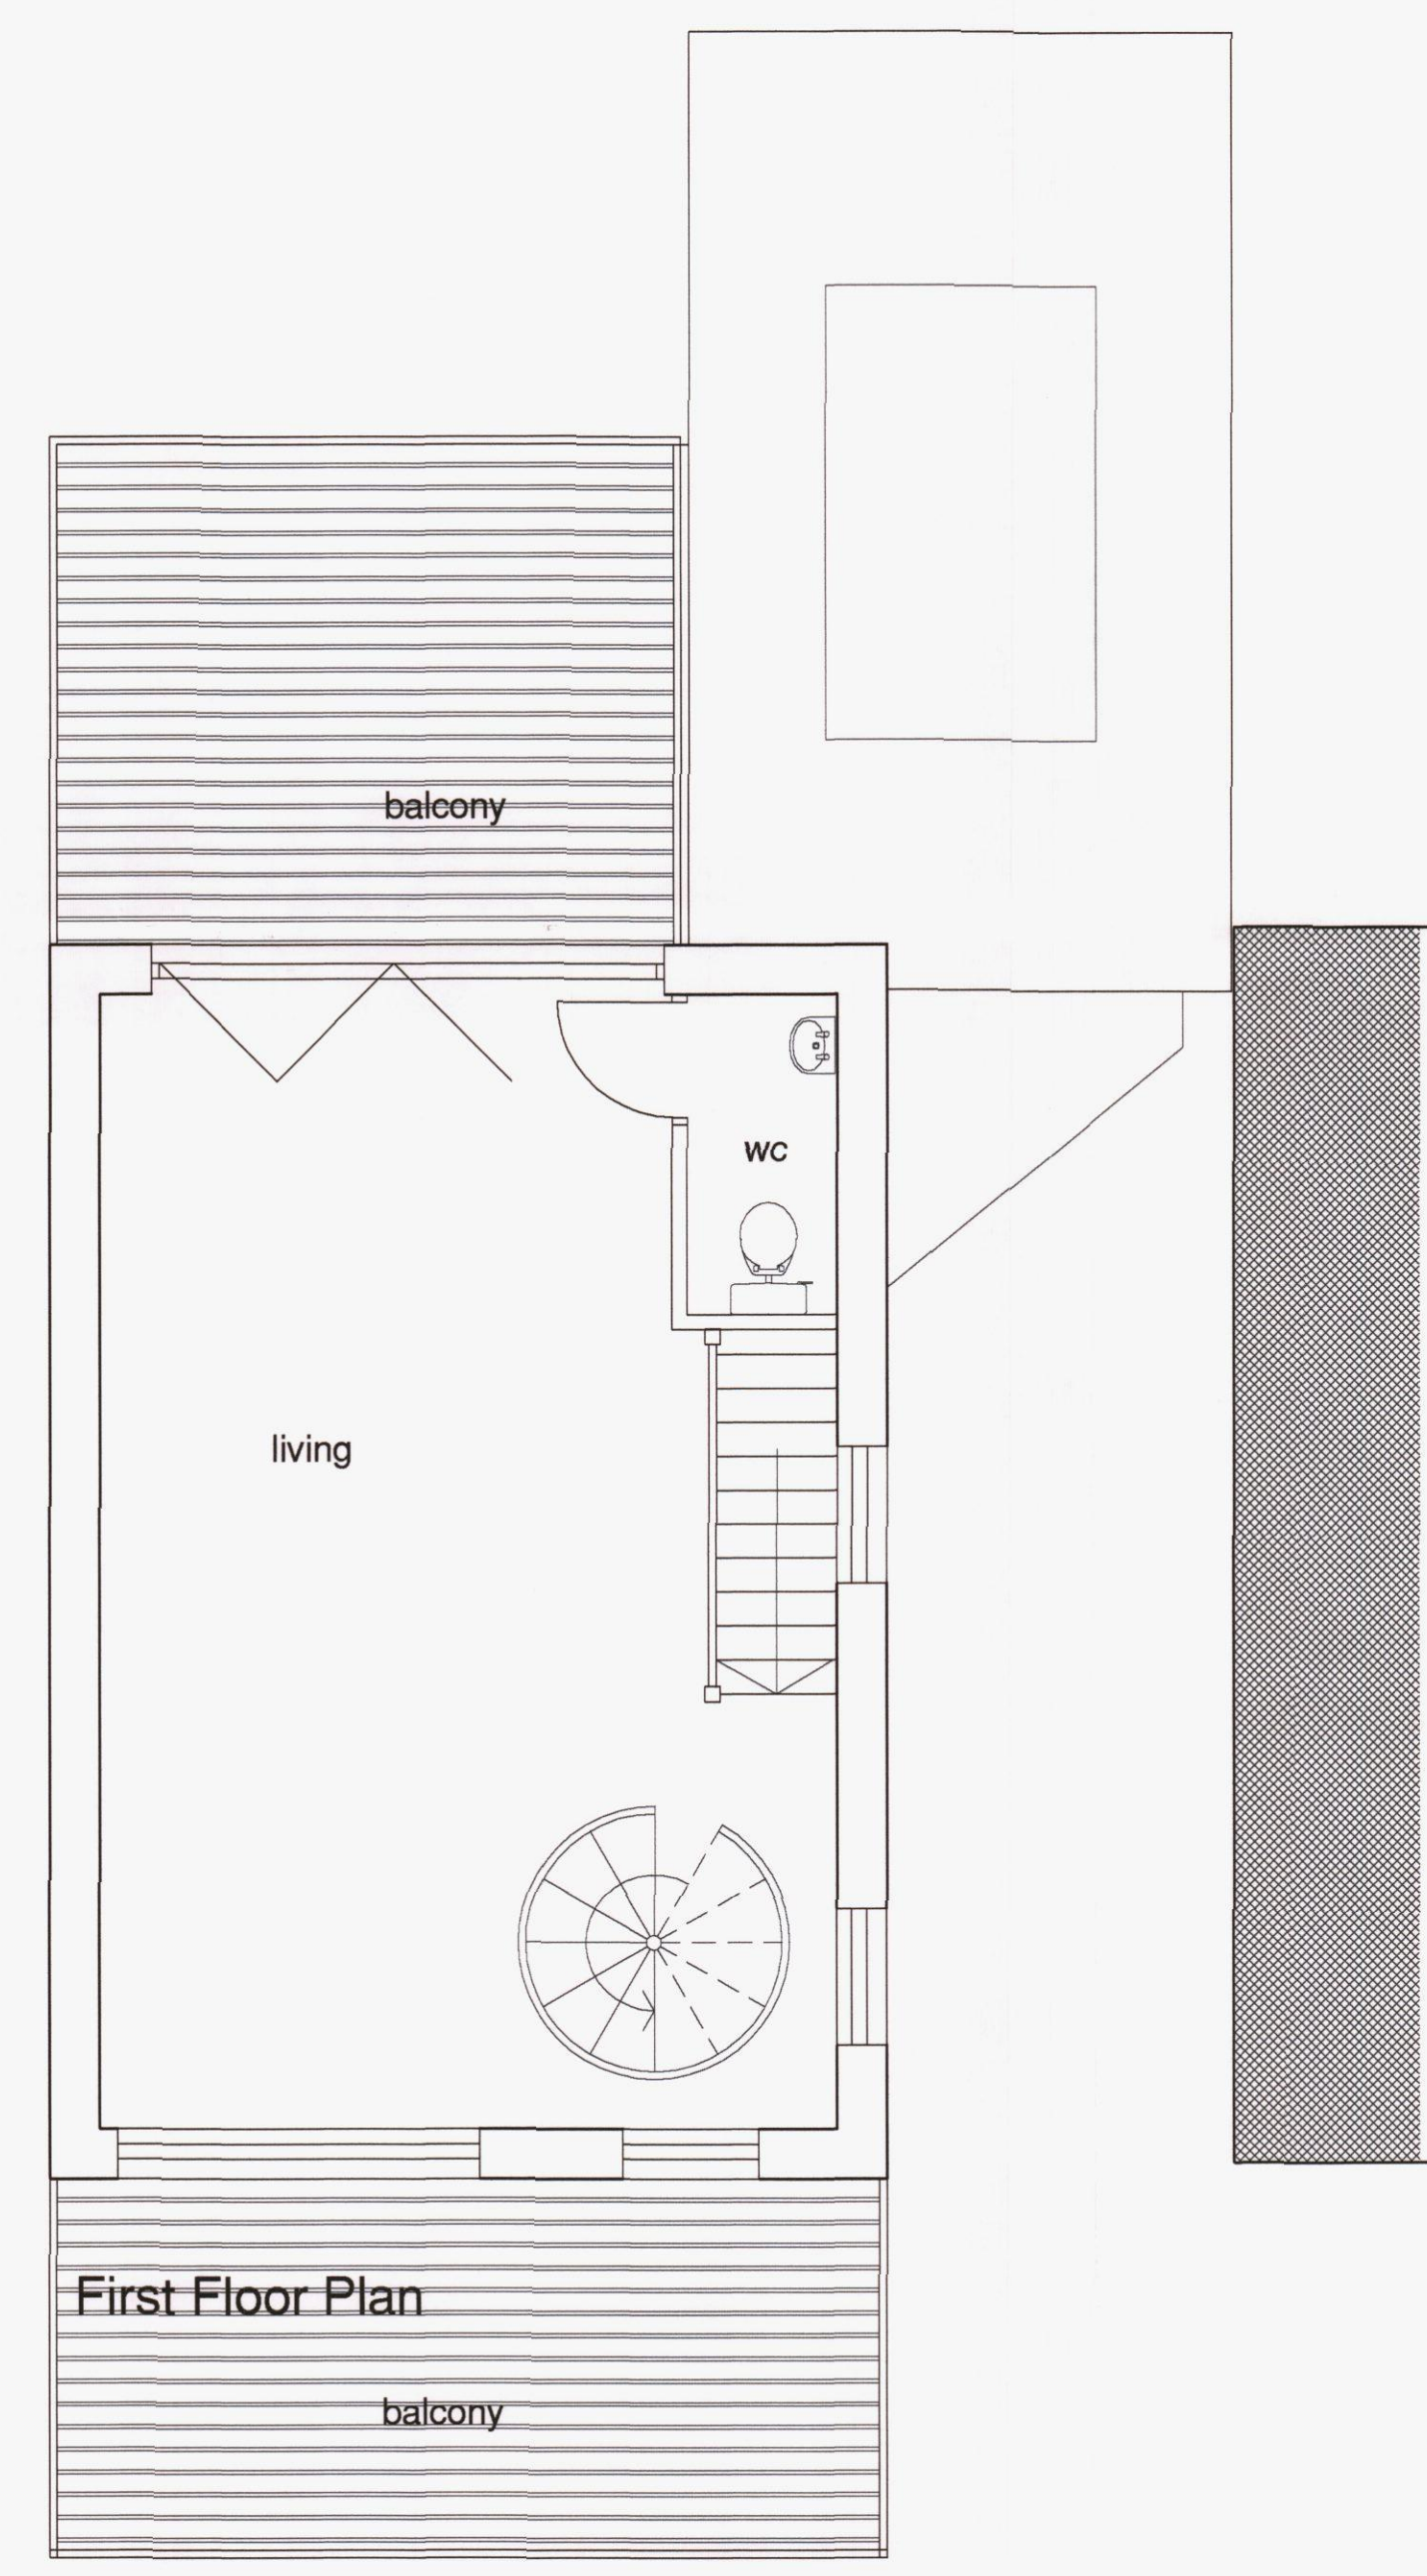

|     |                                                                  |             |            |
|-----|------------------------------------------------------------------|-------------|------------|
| L   | Drainage added                                                   | mw 31.07.14 |            |
| K   | Top floor external walls revised                                 | mw 24.07.14 |            |
| J   | Minor revisions                                                  | mw 02.04.14 |            |
| H   | Kitchen roof height raised, bed 1 extended, internal alterations | mw 07.11.13 |            |
| G   | Roof height / pitch revised                                      | mw 18.09.13 |            |
| F   | Roof height reduced                                              | mw 29.07.13 |            |
| E   | Second floor parapet revised                                     | mw 02.05.13 |            |
| D   | Minor amendments                                                 | mw 26.04.13 |            |
| C   | Parapet wall height revised to front                             | mw 15.04.13 |            |
| B   | Parapet walls revised to front & rear. Additional dims added     | mw 15.04.13 |            |
| A   | Dimensions added                                                 | mw 15.04.13 | Chk / Date |
| -   | Original Issue                                                   |             |            |
| Rev |                                                                  | Dwn / Date  | Chk / Date |

This drawing is copyright and must not be disclosed to third parties without permission  
Scaled dimensions are not to be used for construction

4 Queensgate  
Queens Road  
Fareham  
Hampshire  
PO16 0NW

Tel: 01329 288911  
Fax: 01329 221913  
E-mail: admin@m2architecture.com

PROJECT

Proposed Alterations to  
20 Sandy Beach Estate  
Hayling Island

CLIENT

Mr J McMahon

DRAWING TITLE

Plans, Elevations

| PROJECT NO. | DRAWING NO. | REV. | SCALE      |
|-------------|-------------|------|------------|
| 11021       | 107         | L    | 1:50 1:100 |

