



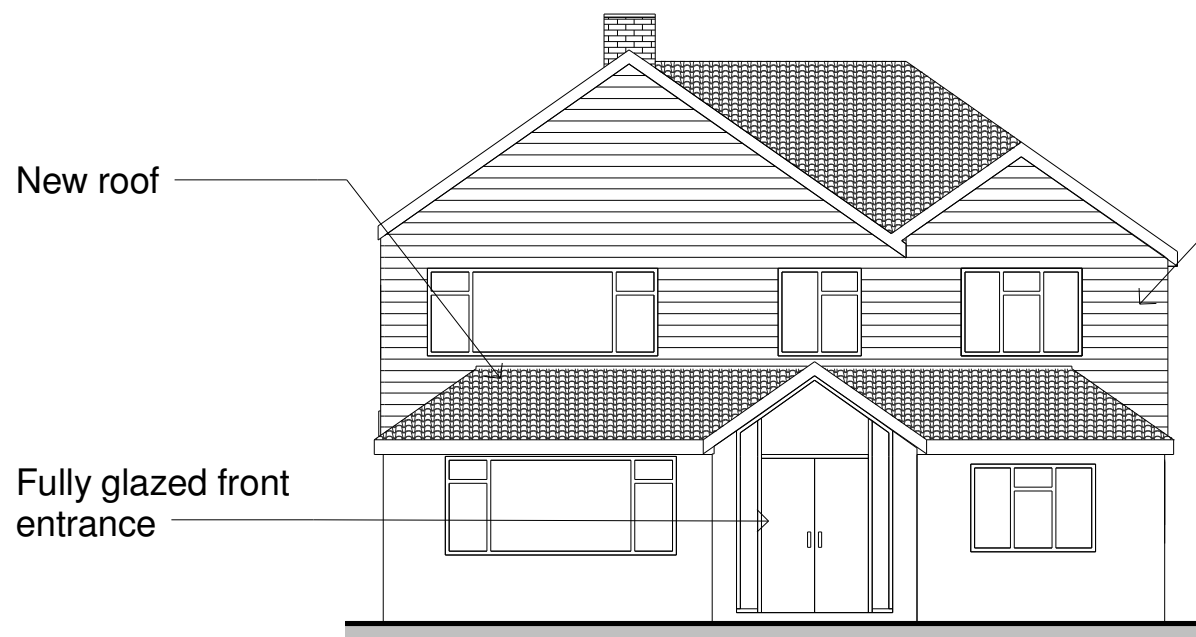

Proposed Front Elevation

1 : 100

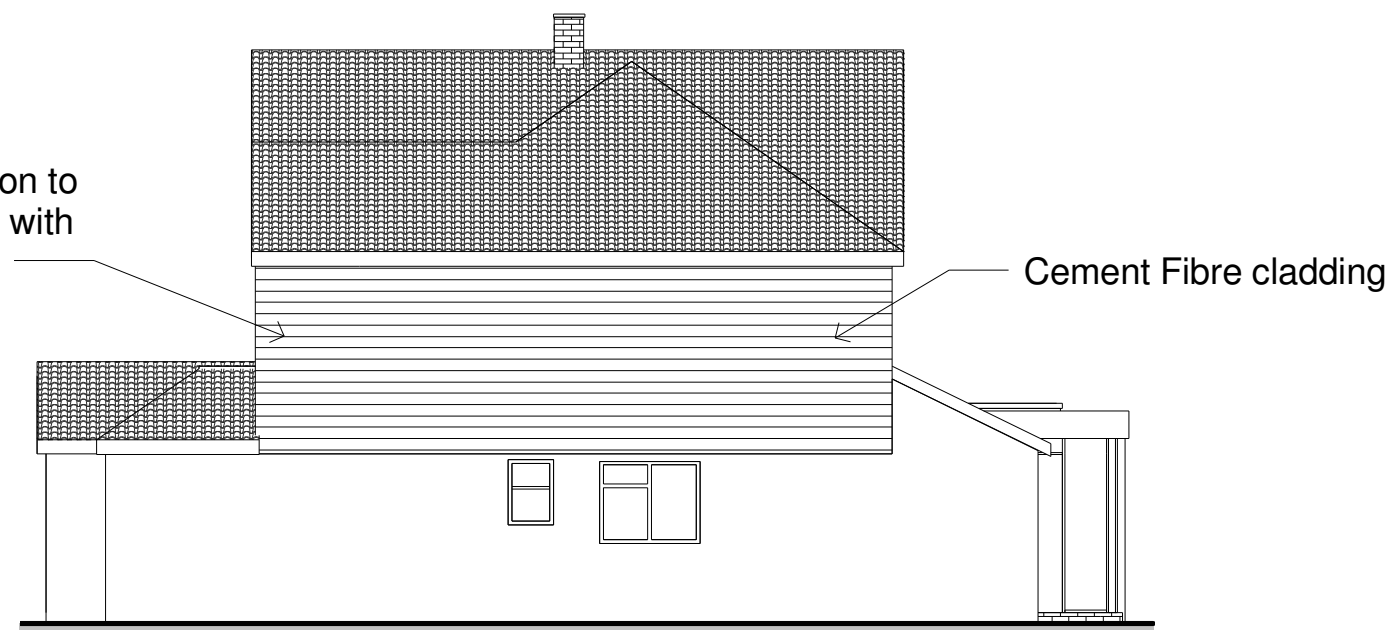


Proposed RHS Elevation

1 : 100



Proposed Rear Elevation

1 : 100

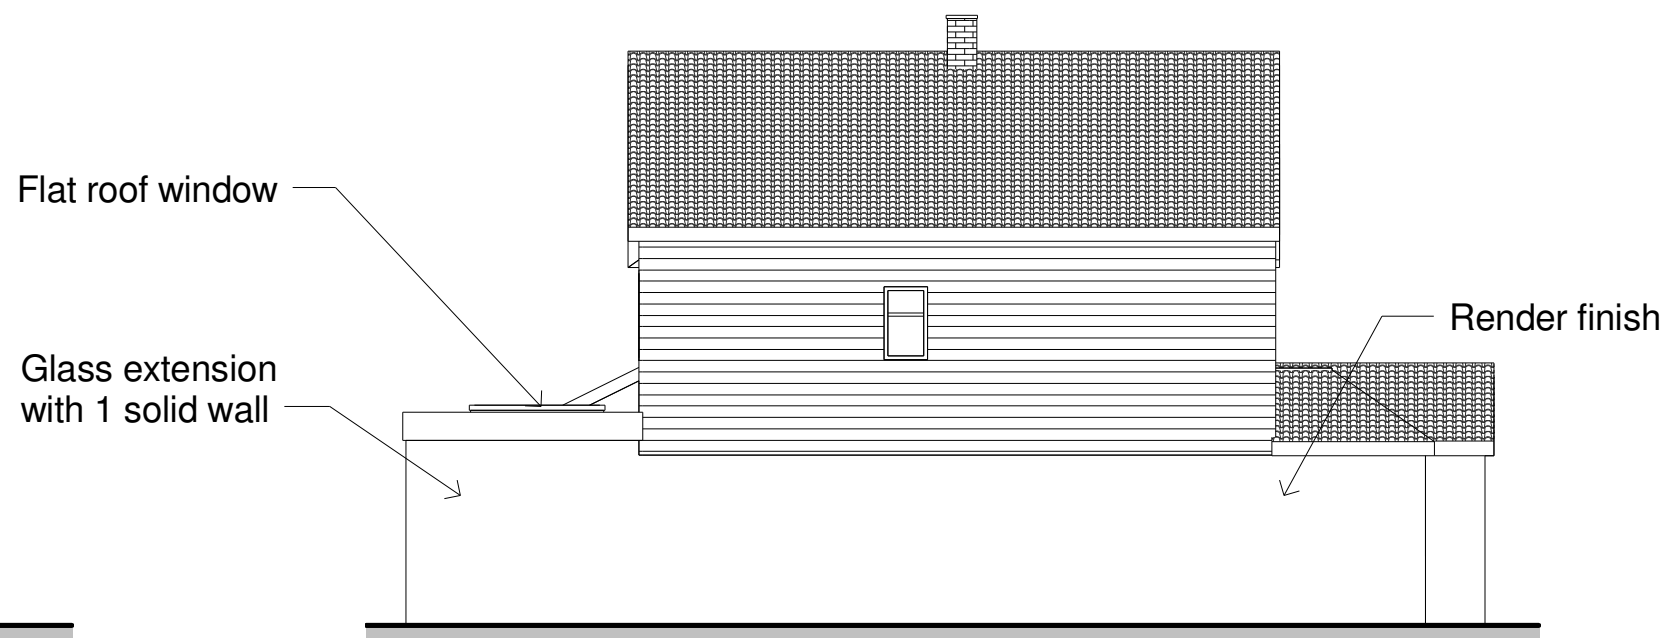

Proposed LHS Elevation

1 : 100

1:100
Metres
0 1 2 3 4 5 6 7
0 10 20

1:50
Metres
0 1 2 3 4 5
0 5 10 15 20



Tel: 0800 6127 664
www.yourhomeplans.co.uk

These drawings are for approval purposes. Materials and products should not be ordered based on dimensions of drawings as errors may occur along existing lines. All measurements are to be checked on site.

Mr T Casey
55 Southbrook Road
Havant
Hampshire
PO9 1RL

Proposed Elevations

Project number	55SOU-14	A102
Date	22nd May 2014	
Drawn by	June Grinstead	Scale
Checked by	Checker	
		1 : 100