

 



12312

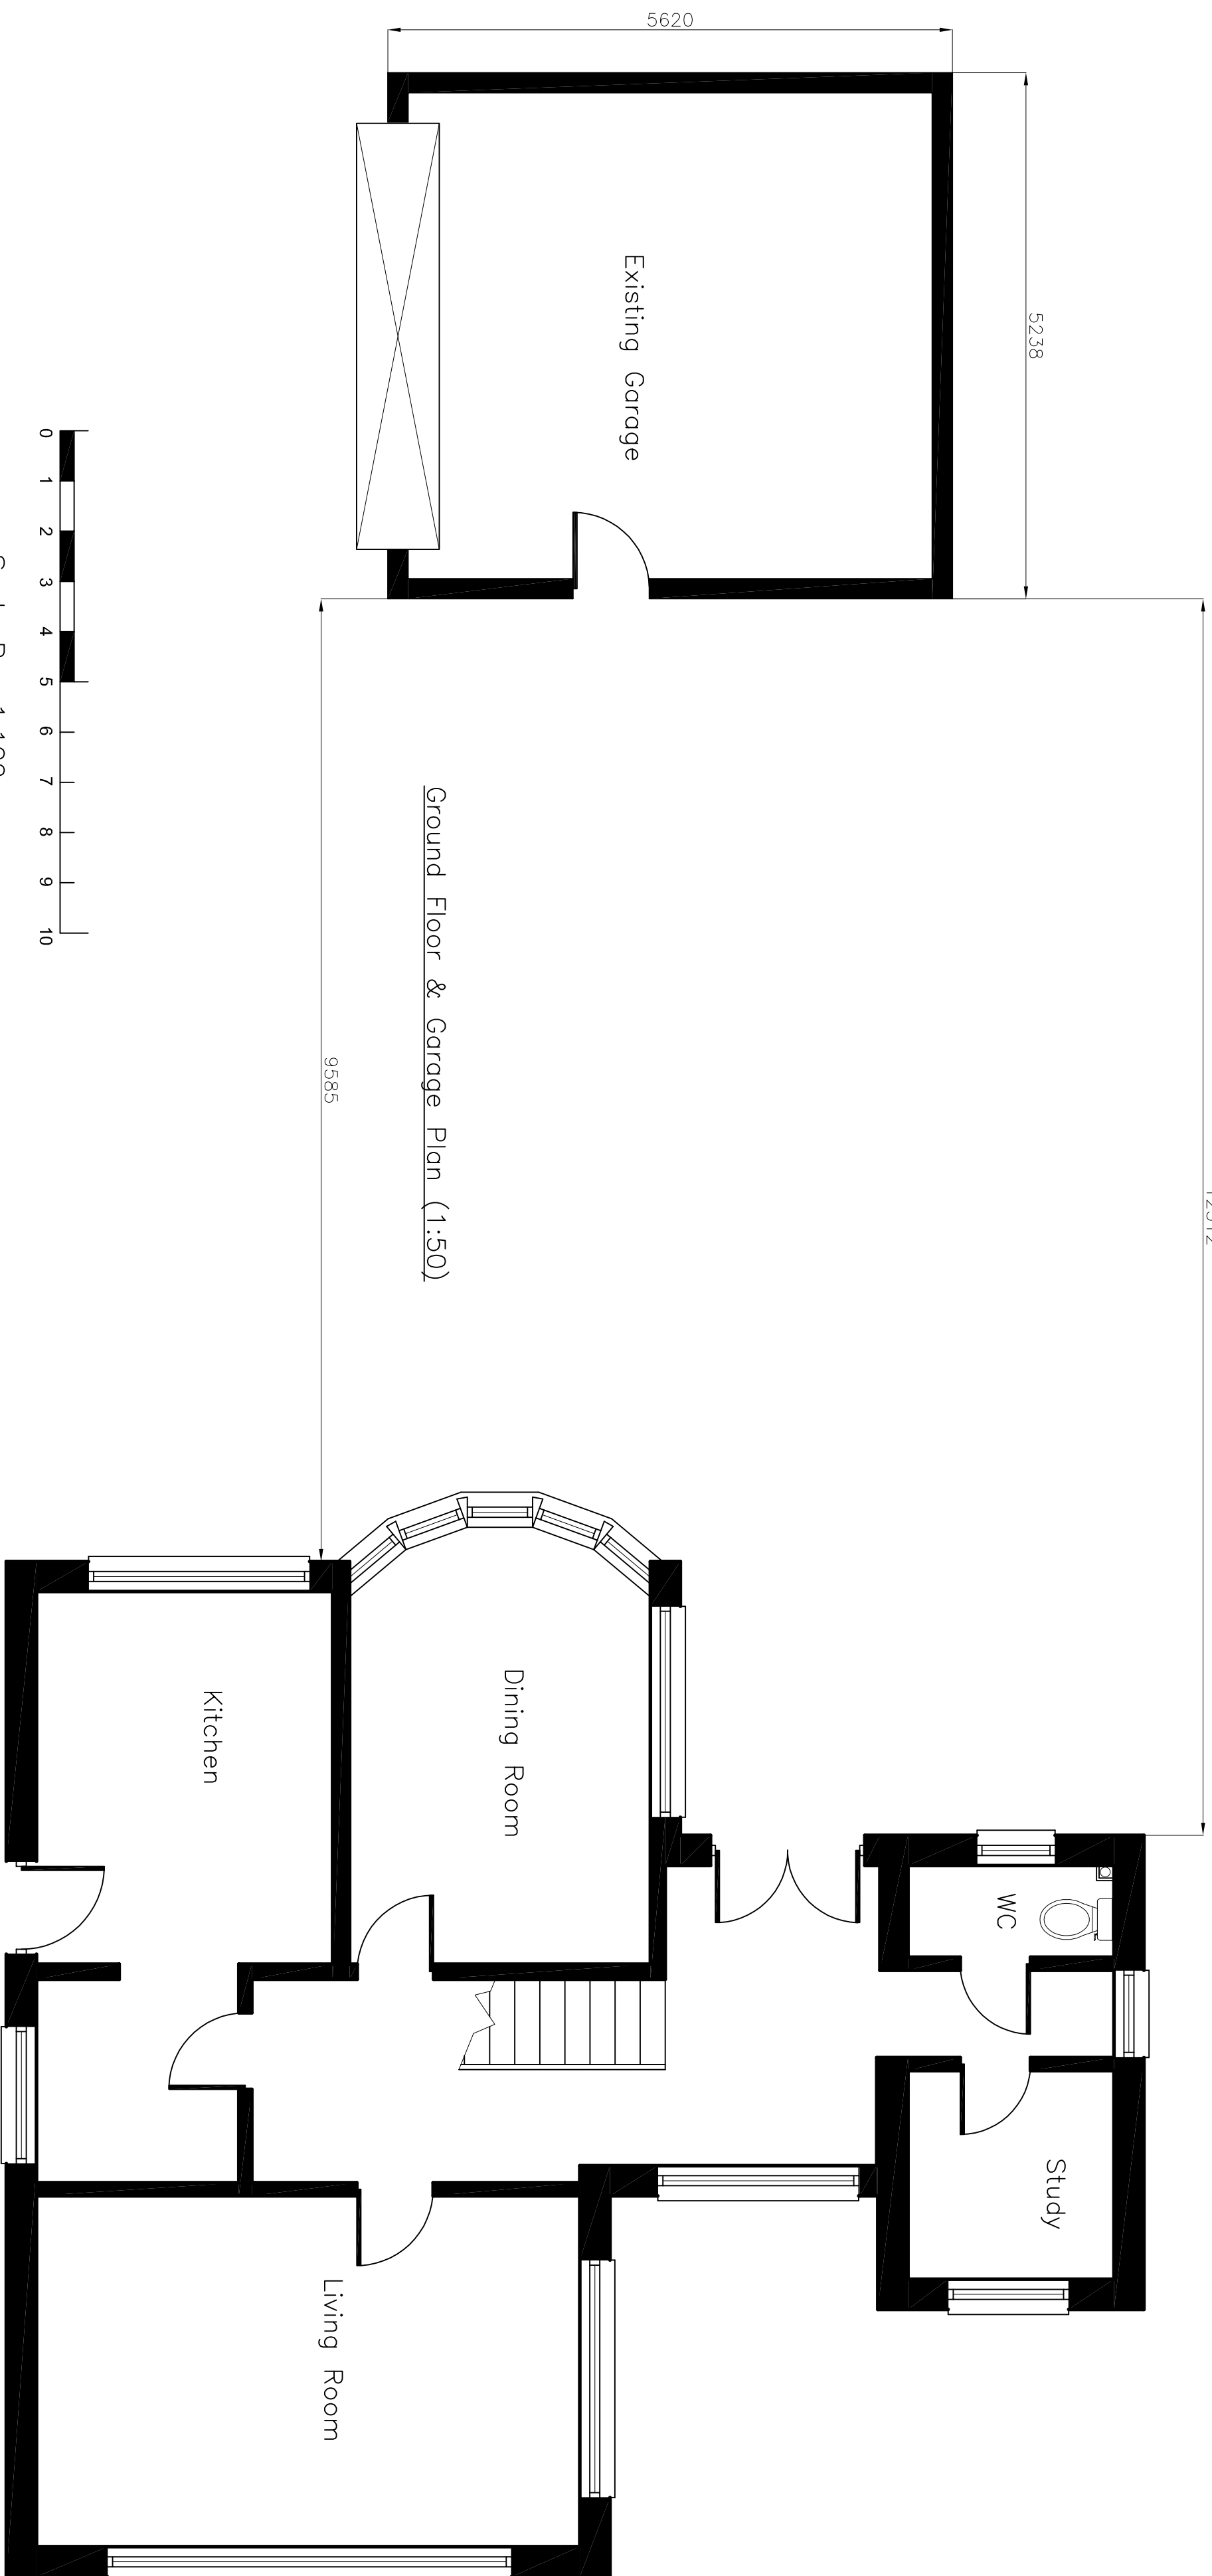


Scale Bar 1:100

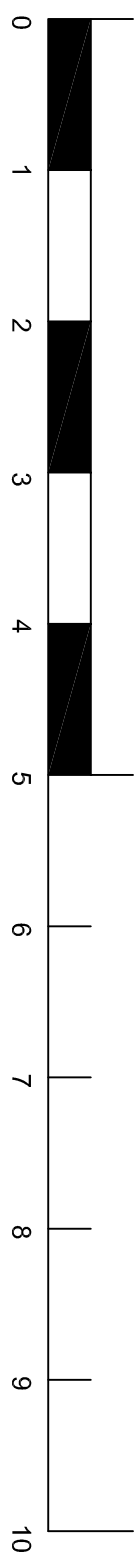


Scale Bar 1:50

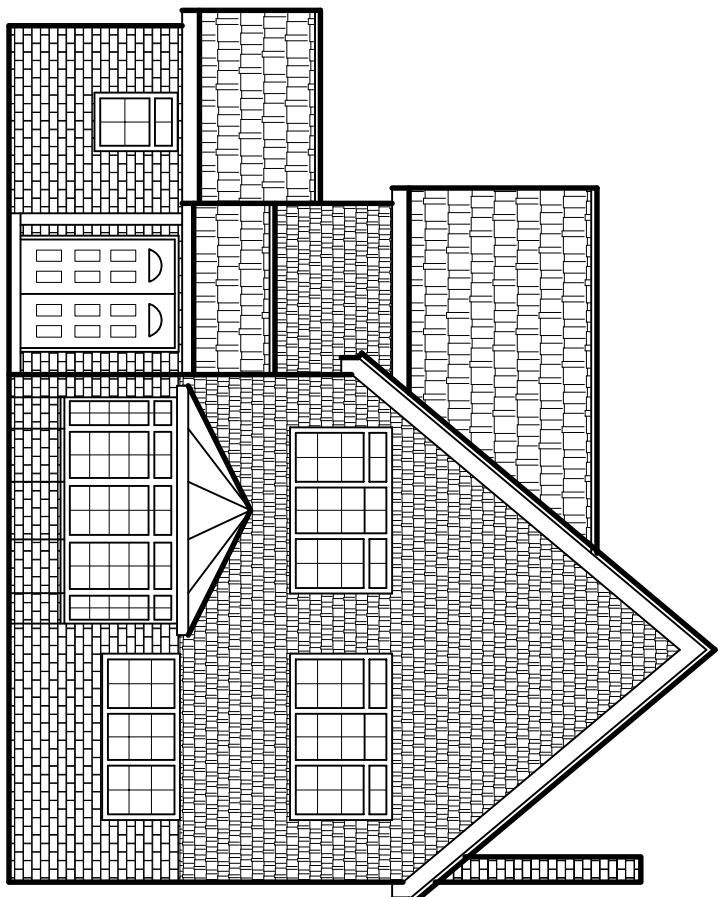


Front (North) Elevation As Existing

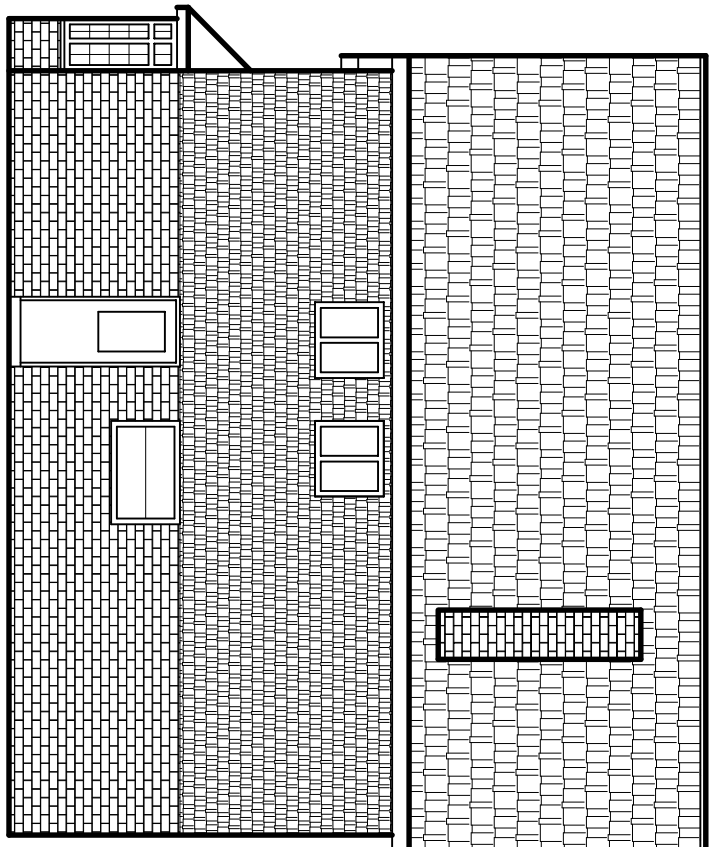



Side (West) Elevation As Existing

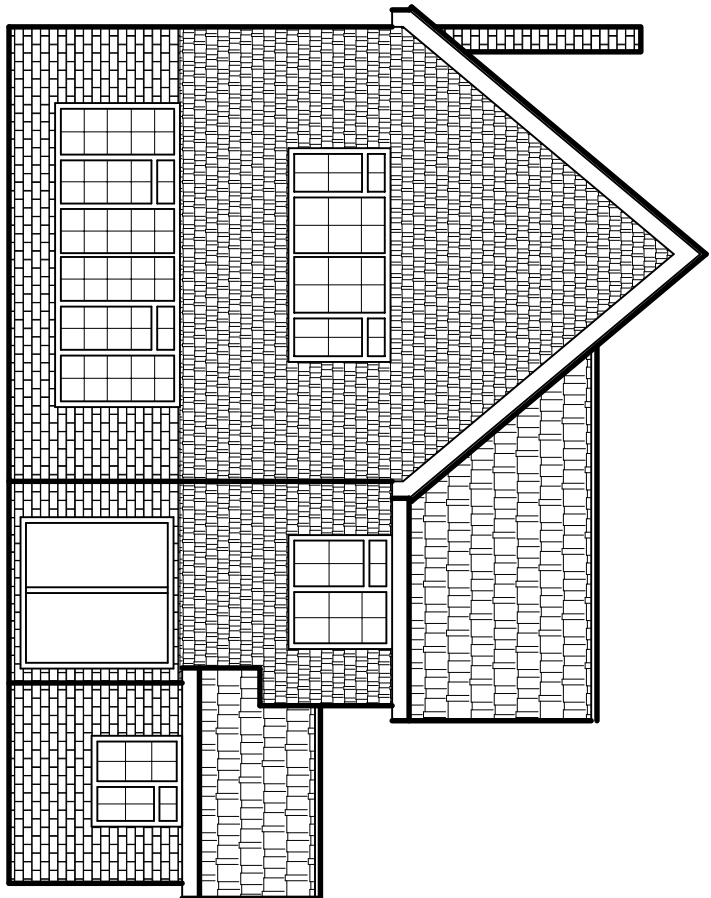


Rear (South) Elevation As Existing

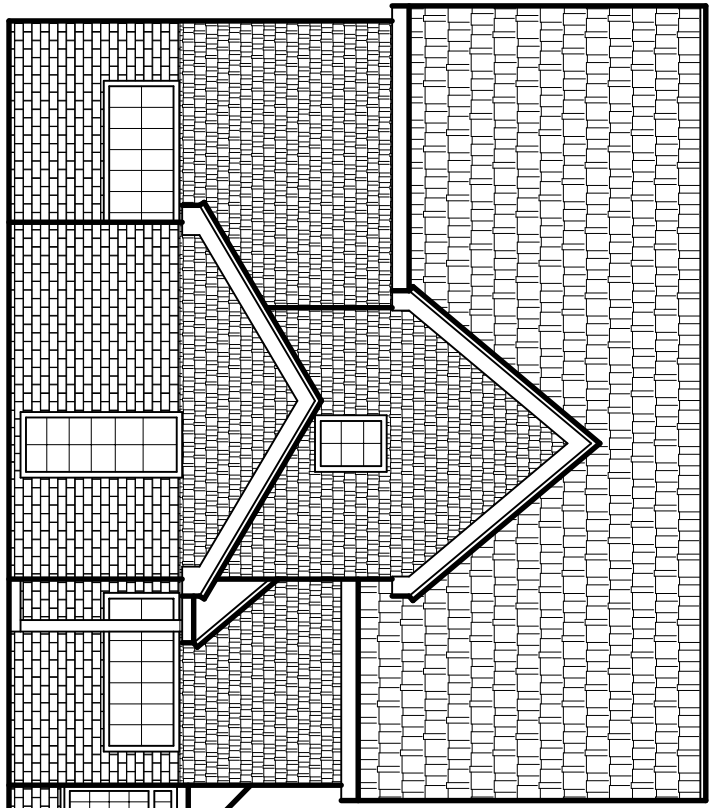


Side (East) Elevation As Existing
(1:100)

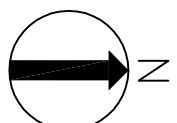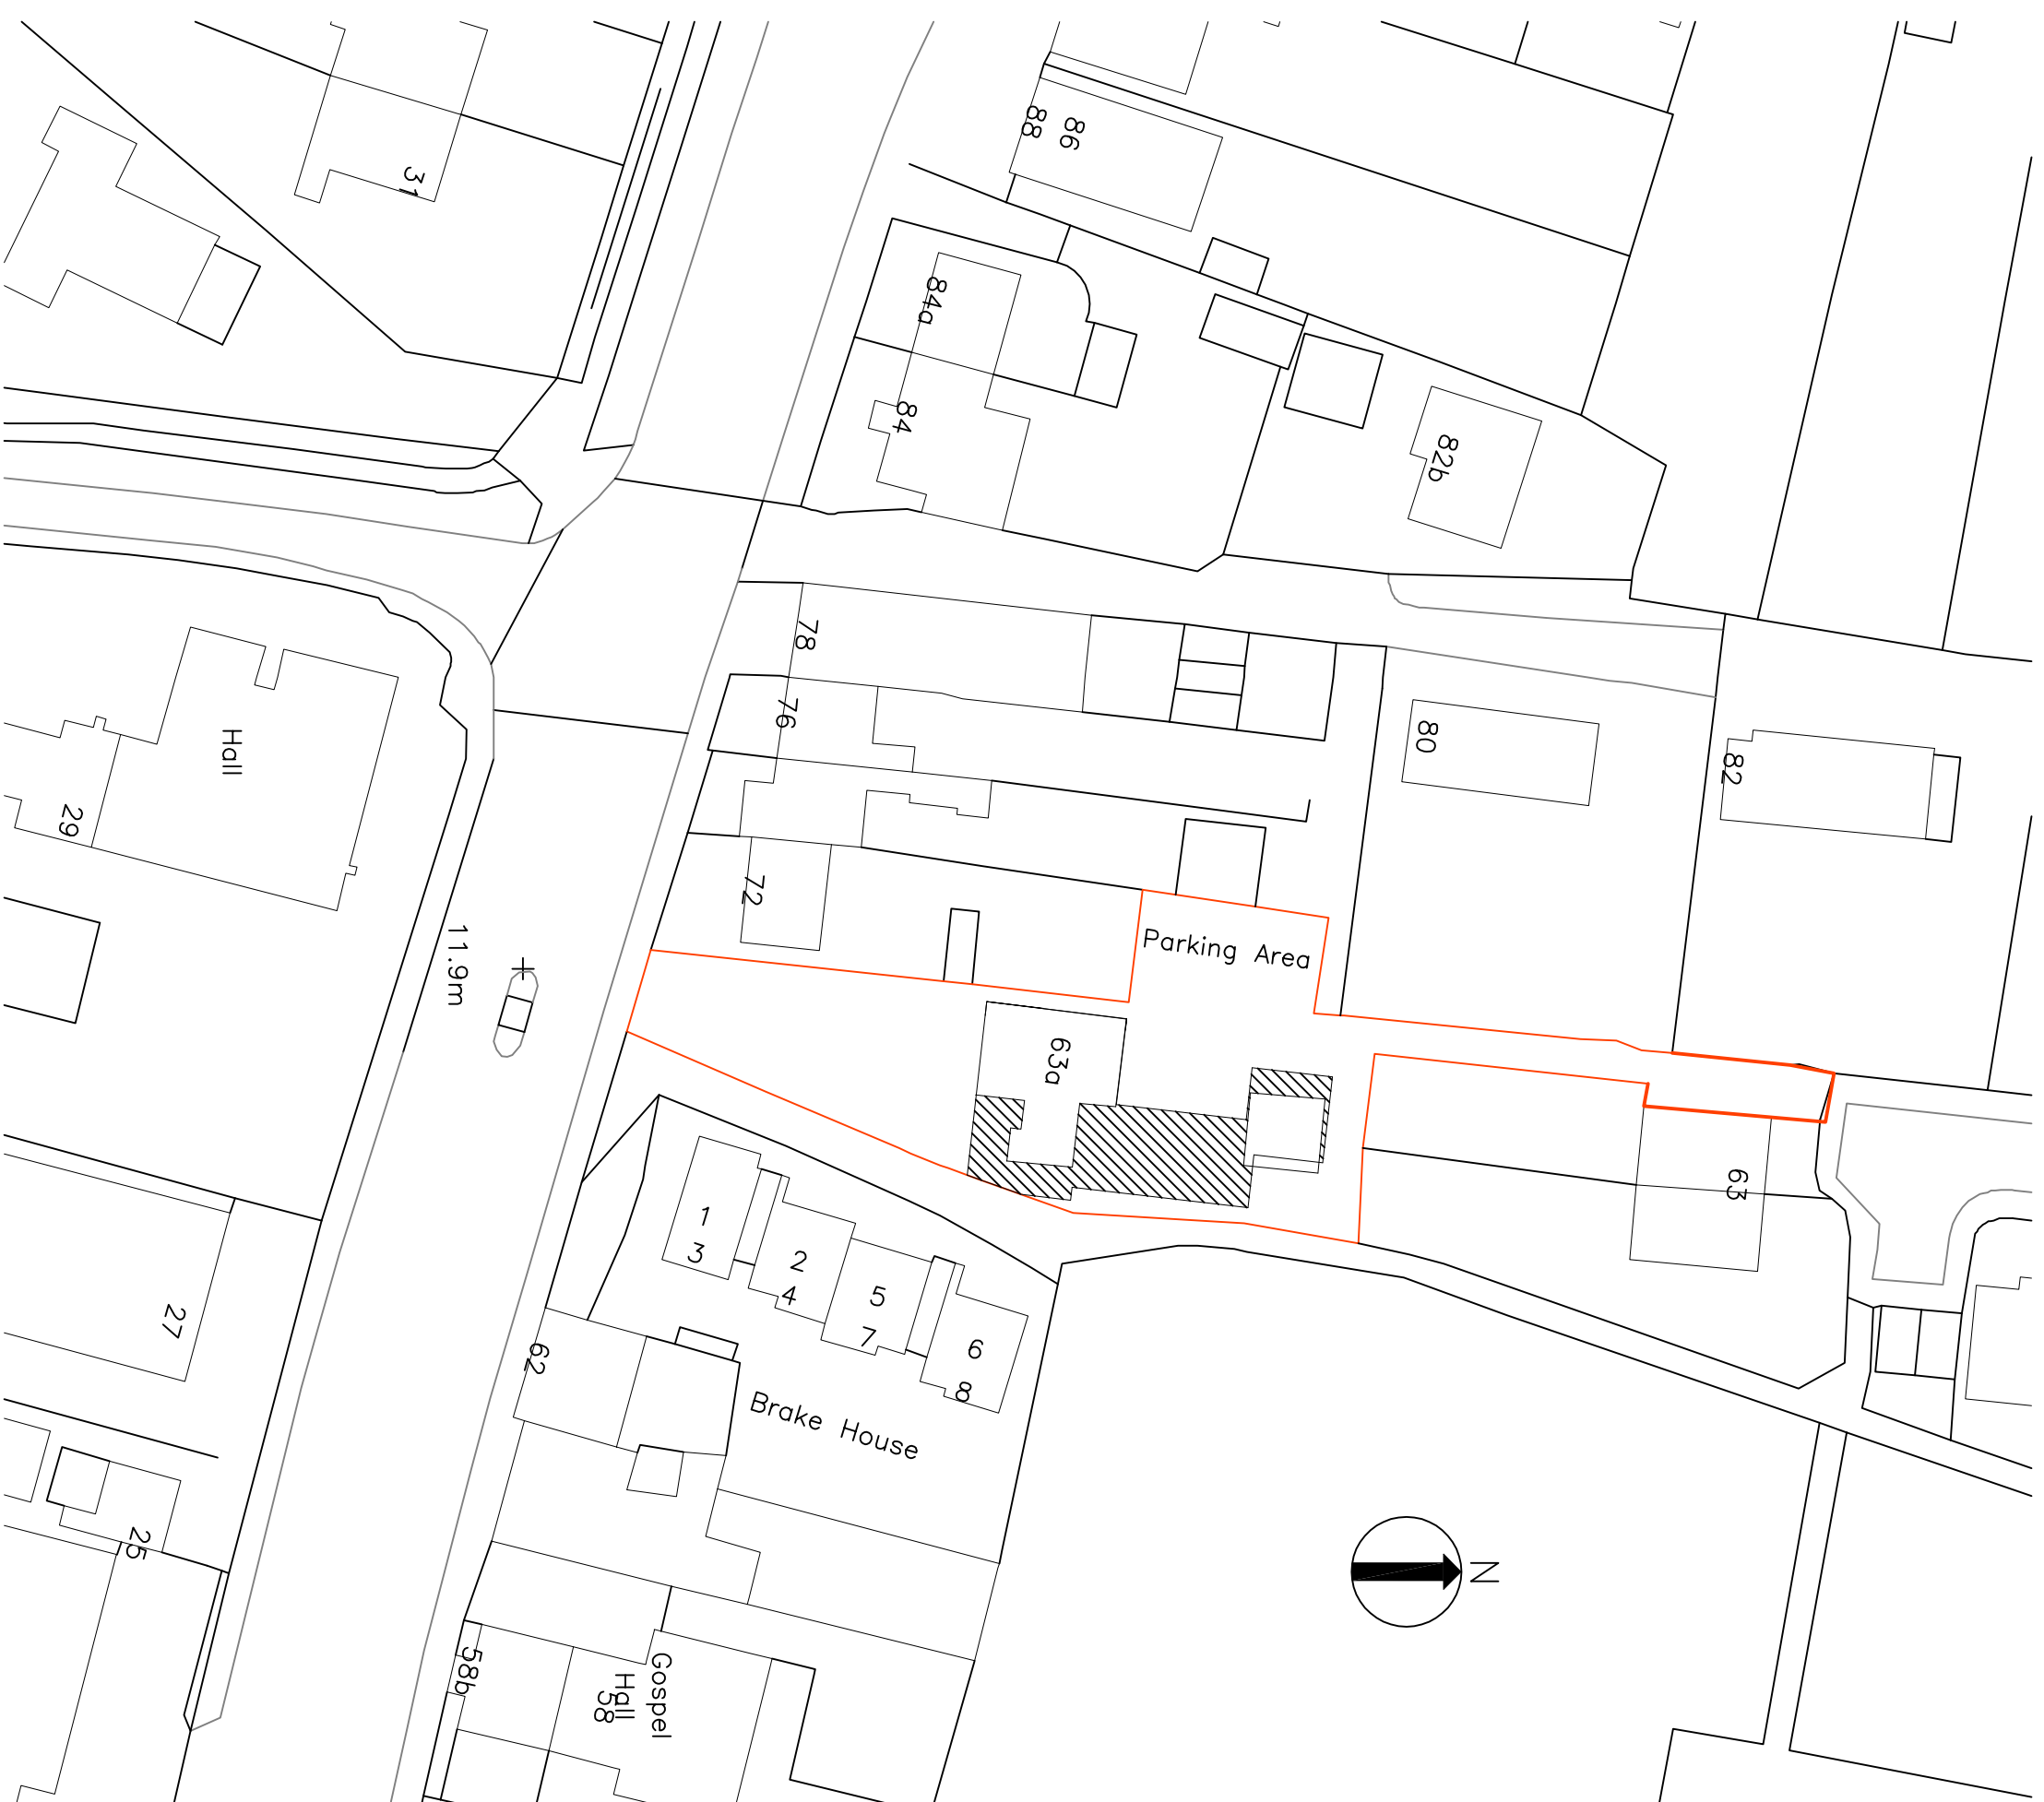


Block Plan (1:500)

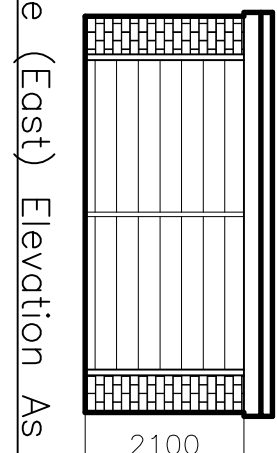


Garage (East) Elevation As Existing

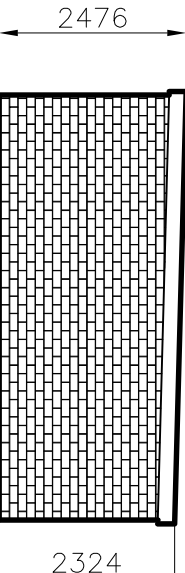


Garage (North) Elevation As Existing

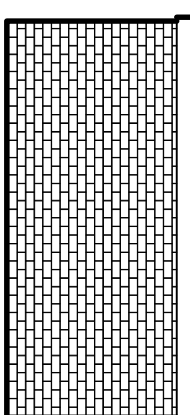

Garage (West) Elevation As Existing

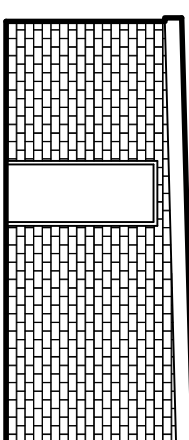

Garage (South) Elevation As Existing

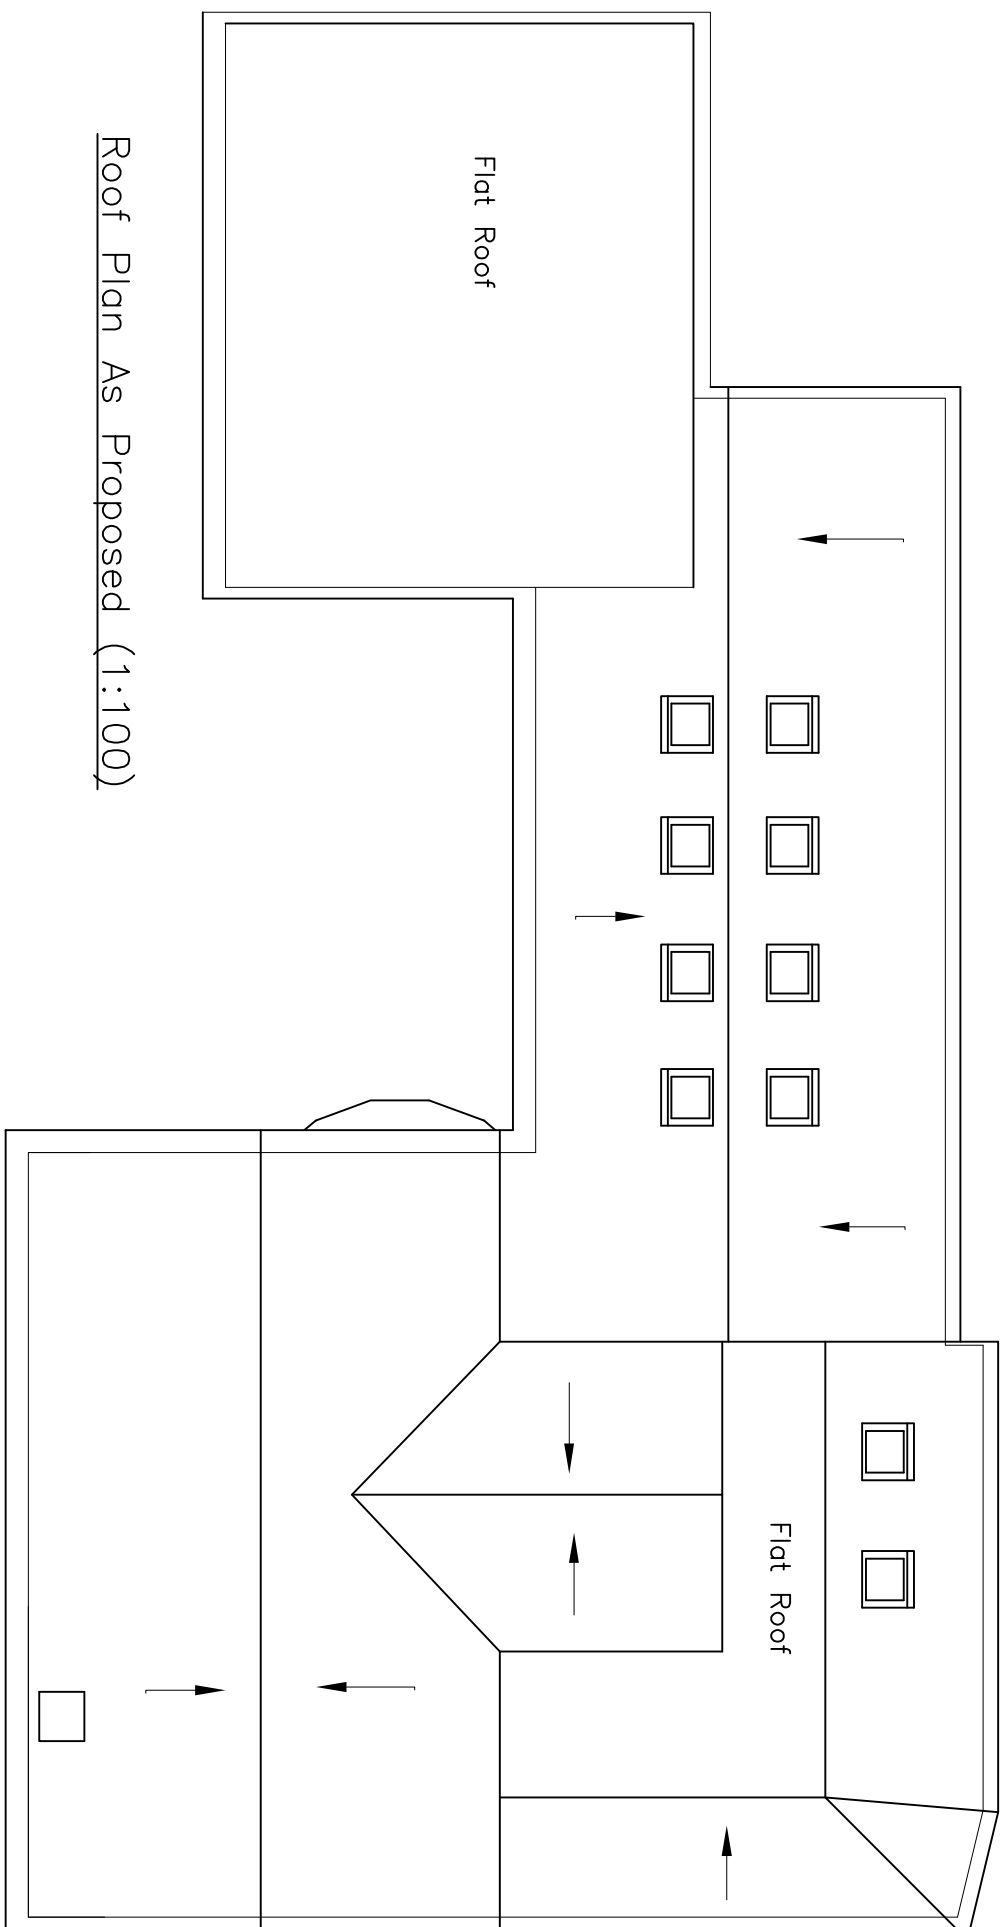

Roof Plan As Proposed (1:100)

Location Plan (1:1250)



WidCry Technical Services
1, Bedding Close
S016 3AW
email: admin@widcry.co.uk
Web: www.widcry.co.uk

SCHEME TITLE

63a Beaufort Road
PO9 3HT

DRAWING TITLE

As Existing + OS Maps
& Proposed Roof Plan

CREATED	DATE	CHECKED	APPROVED
MAH	Nov 2014		
DRAWING NUMBER	PROJECT NO.	SCALE	
Bea002		AS SHOWN	
REVISION	DWG SHEET		
REV B	1_OF_1		