



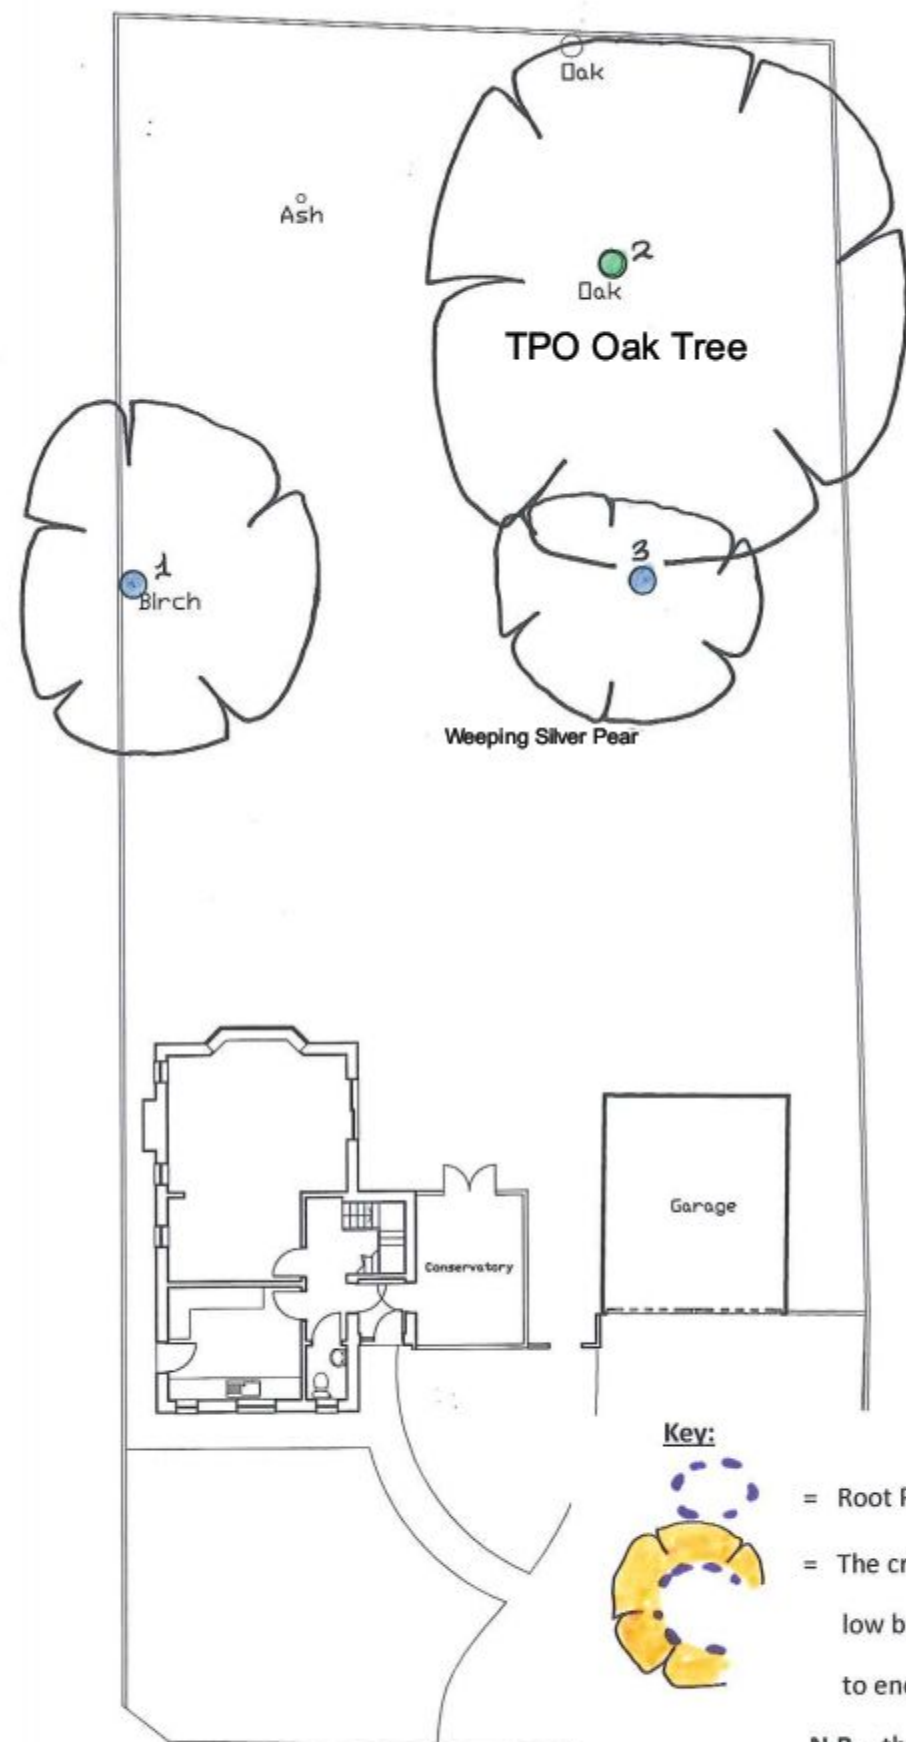

Site Plan as Existing

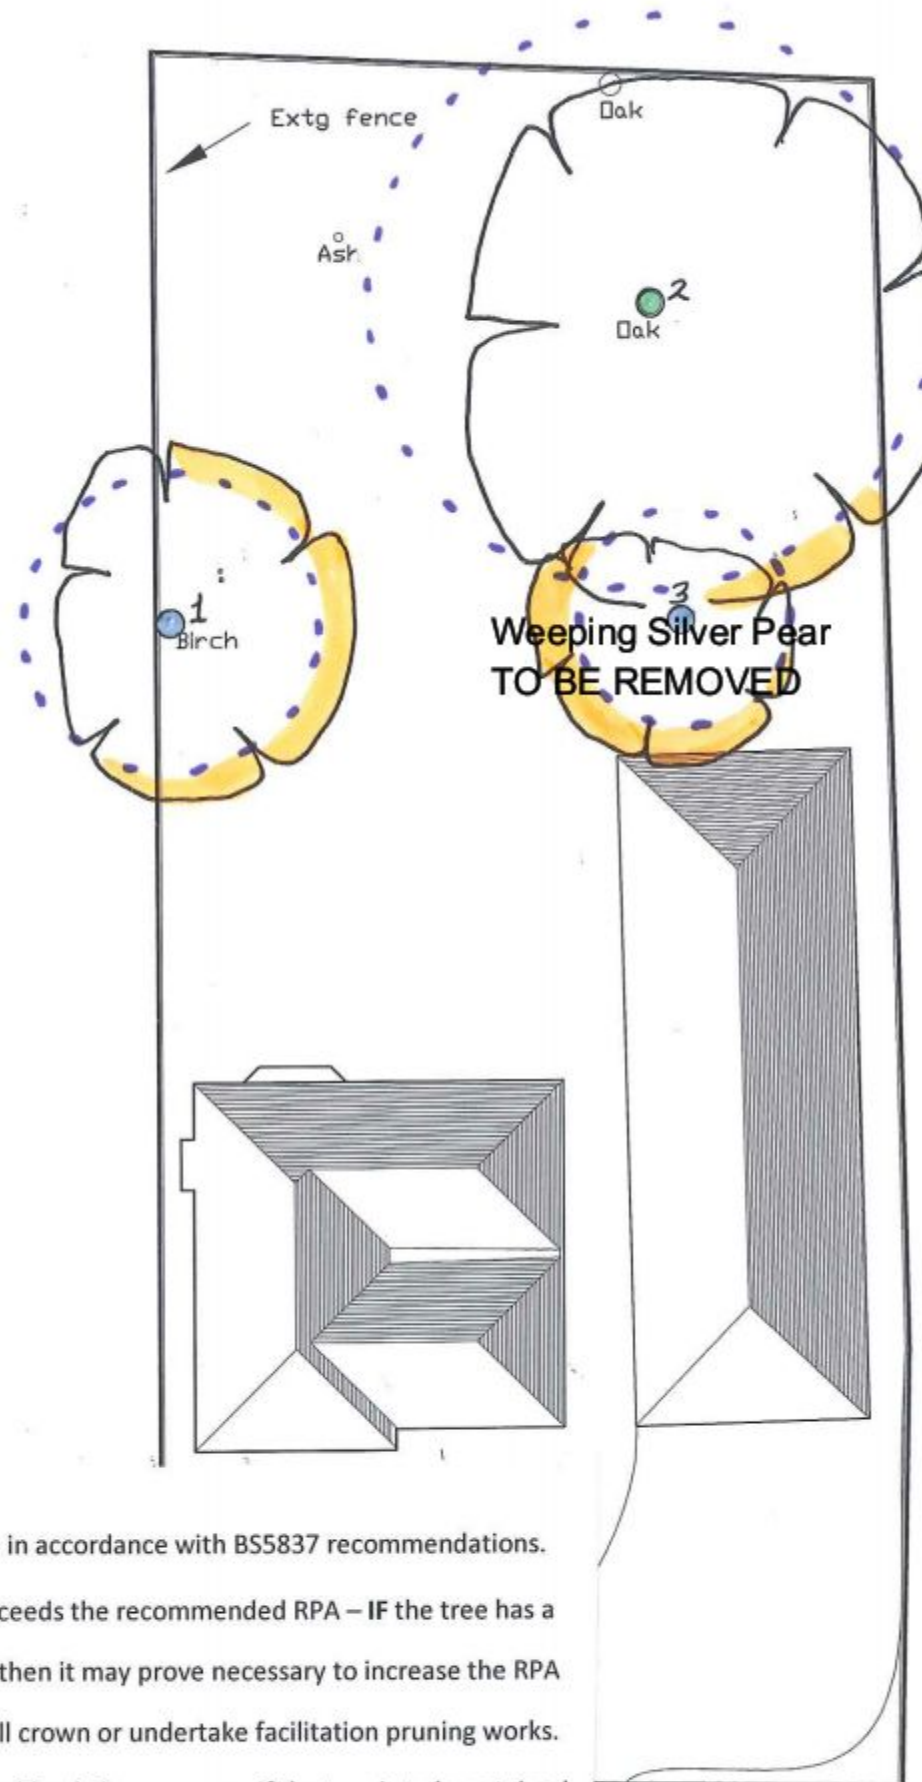

Site Plan as Proposed

Key:



- = Root Protection Area in accordance with BS5837 recommendations.
- = The crown spread exceeds the recommended RPA – IF the tree has a low branching habit then it may prove necessary to increase the RPA to encompass the full crown or undertake facilitation pruning works.

N.B. - these options would only be necessary if the tree is to be retained



project	51 Longwood Avenue Cowplain
client	Mr I Smith
title	Combined Tree Survey & Root Constraints Plan
dwng no.	BJH.01/02
scale	As per scale bar on plan
date	October 2013
job no	0668
drawn by	bjh
Bernie Harverson M.Arb. 21acombe cottages • south hove • east Sussex • GU1 1EP Tel: 01730 825257 • mob: 07875 520881 • email: bernieharverson@btinternet.com • VAT Reg No. 881 5566 16	

D Drawing amended for Planning Resubmission with Tree 3 shown REMOVED 09/05/2014

R.J.N.Day Dip. Arch.

Proposed extension to No 51 Longwood Avenue Cowplain

CLIENT
Mr. & Mrs. I. Smith

TITLE
Extg & as Proposed Site Plan

STATUS
For Planning Application

SCALES	DATE	DRAWN
1-200	July 2013	RJND

JOB NO.	DRAWING NO.	REVISION
0313	11	-

Original paper size A3