





WEST

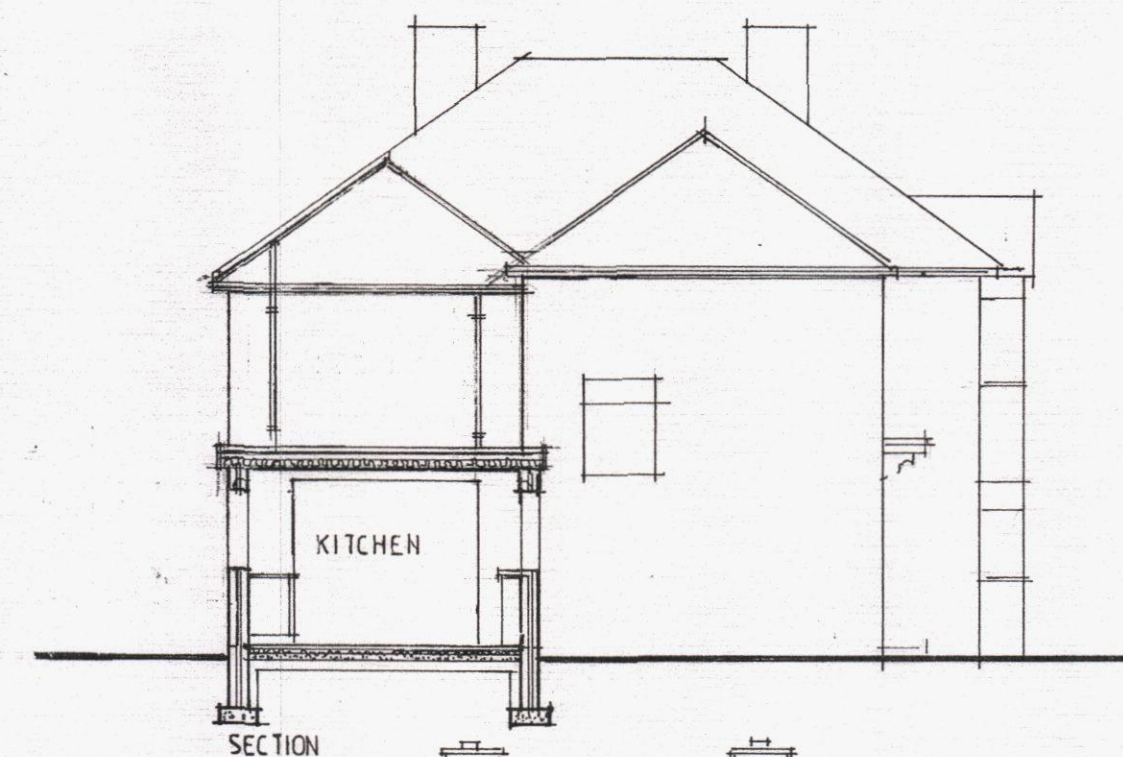

SECTION

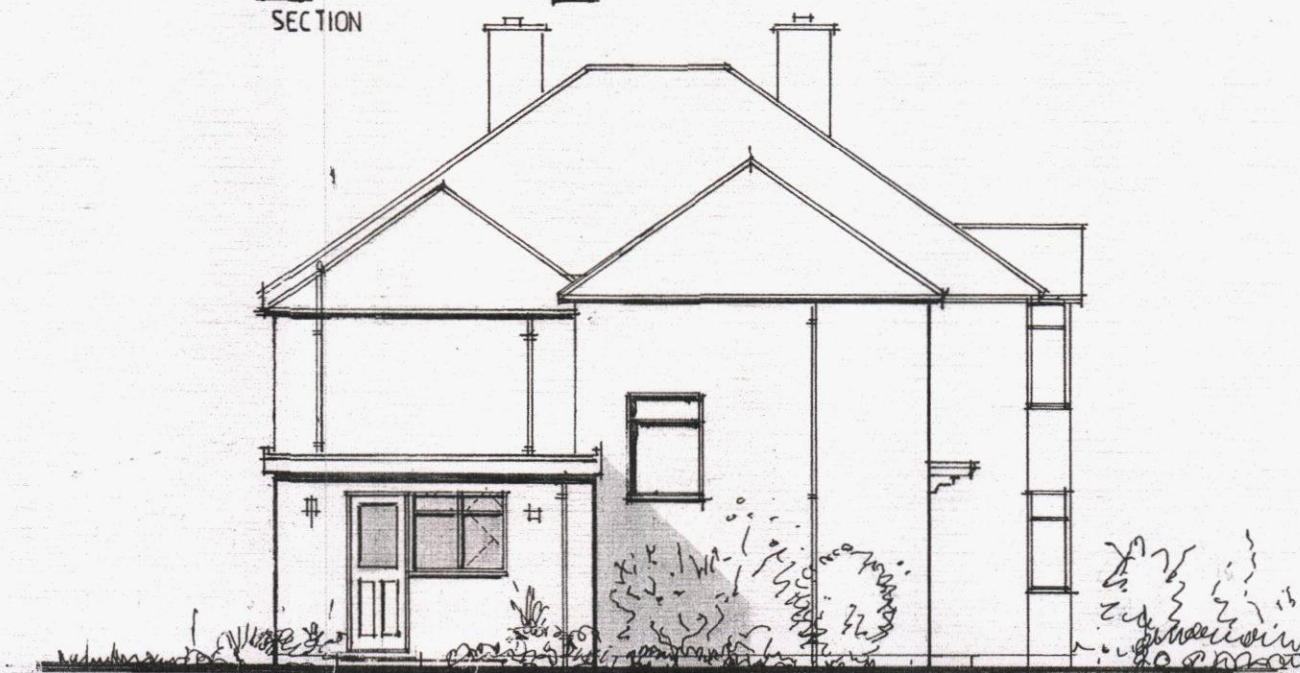


SOUTH




EAST ELEVATION

External materials to match exg.

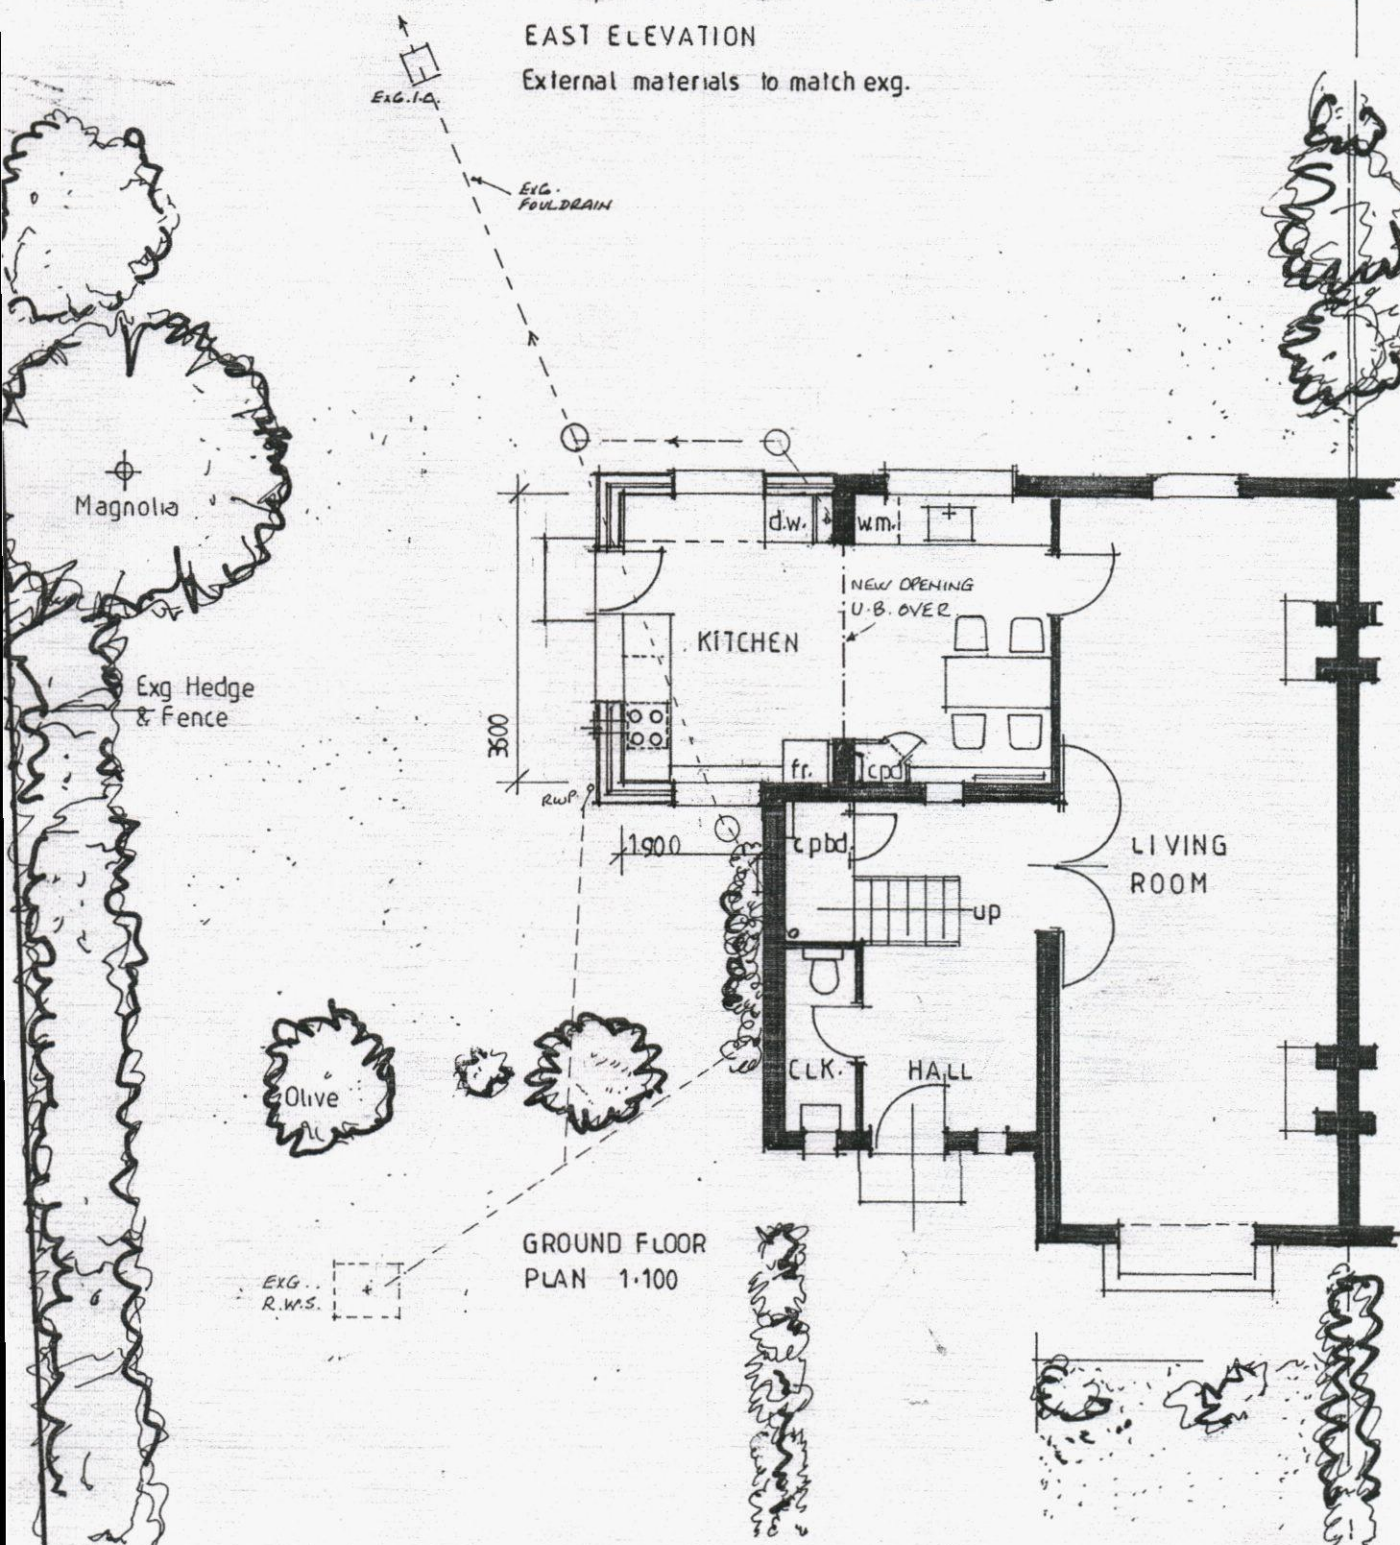


GROUND FLOOR
PLAN 1:100

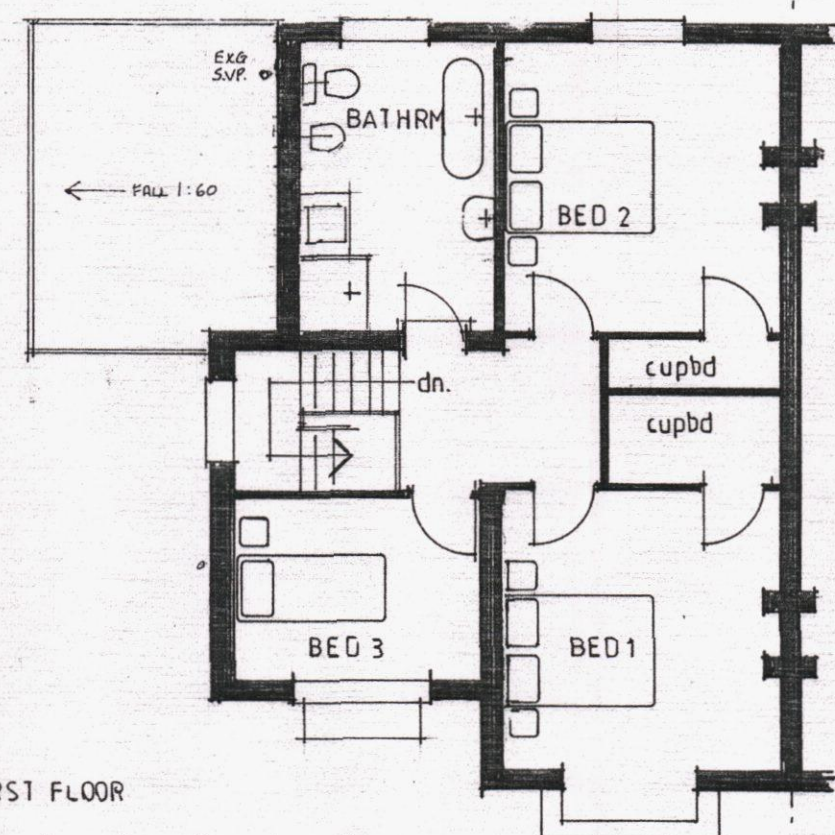

FIRST FLOOR

0 1 2 3 4 5
metres
Page size A 2

HAVANT BOROUGH
COUNCIL
26 MAR 2014
RECEIVED

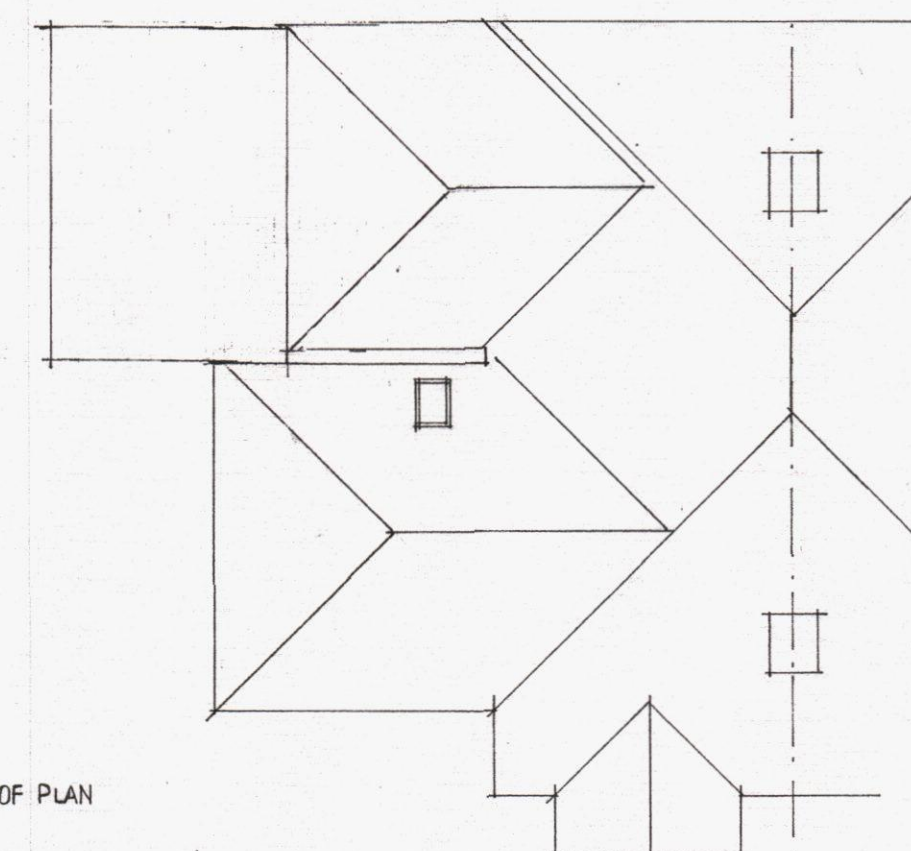

ROOF PLAN

PROPOSED S/STOREY SIDE EXTENSION. at No.2.CHURCH ORCHARD
ST. PETERS ROAD, HAYLING ISLAND, HANTS. PO11 0RT.

FOR MR. G.J. DUFFETT
Geoffrey J.Duffett.

Tel: 023 92462261

DWG. NO. 444-01
Mar. 2014