




1 EXISTING
SIDE ELEVATION
1:100



2 EXISTING
FRONT ELEVATION
1:100




3 EXISTING
SIDE ELEVATION
1:100

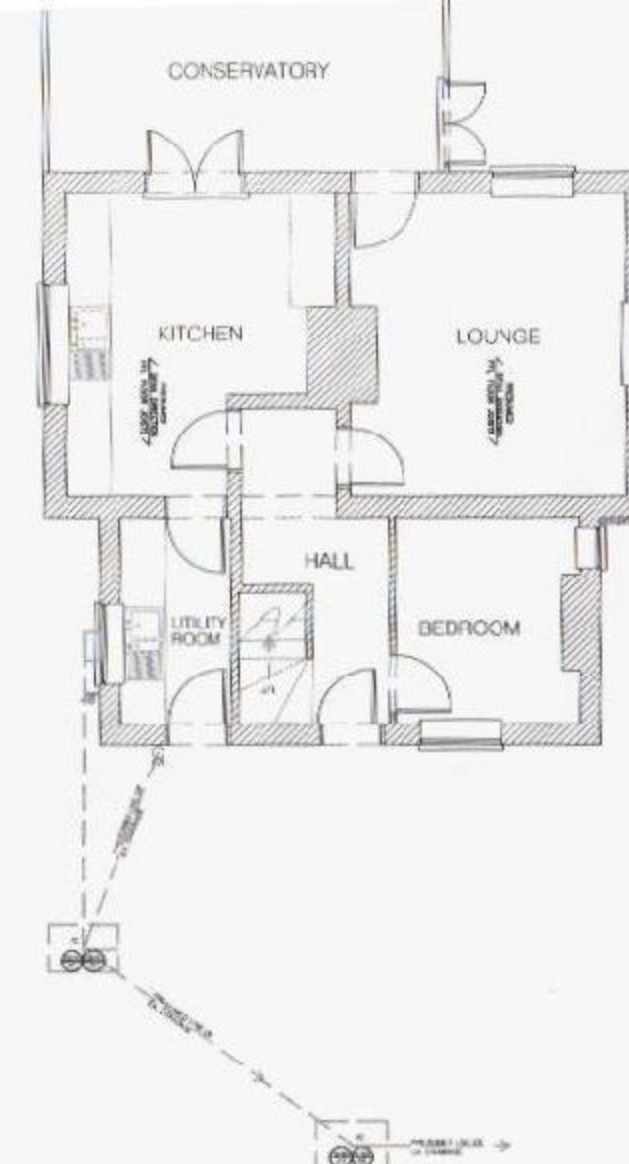

4 EXISTING
GRD FLOOR PLAN
1:100



5 EXISTING
FIRST FLOOR PLAN
1:100

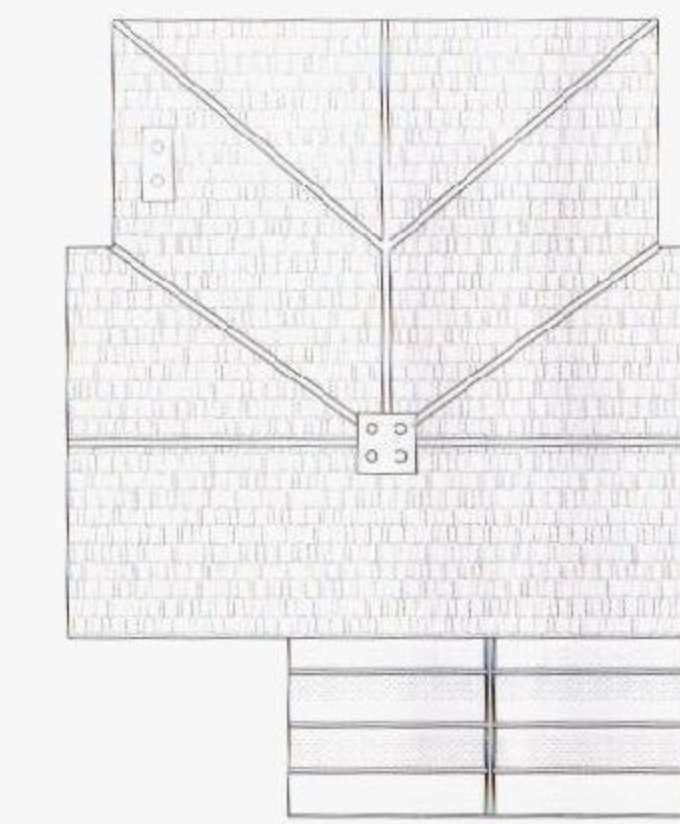

6 EXISTING
ROOF PLAN
1:100




7 PROPOSED SIDE ELEVATION
1:50




8 PROPOSED FRONT ELEVATION
1:50




9 PROPOSED SIDE ELEVATION
1:50

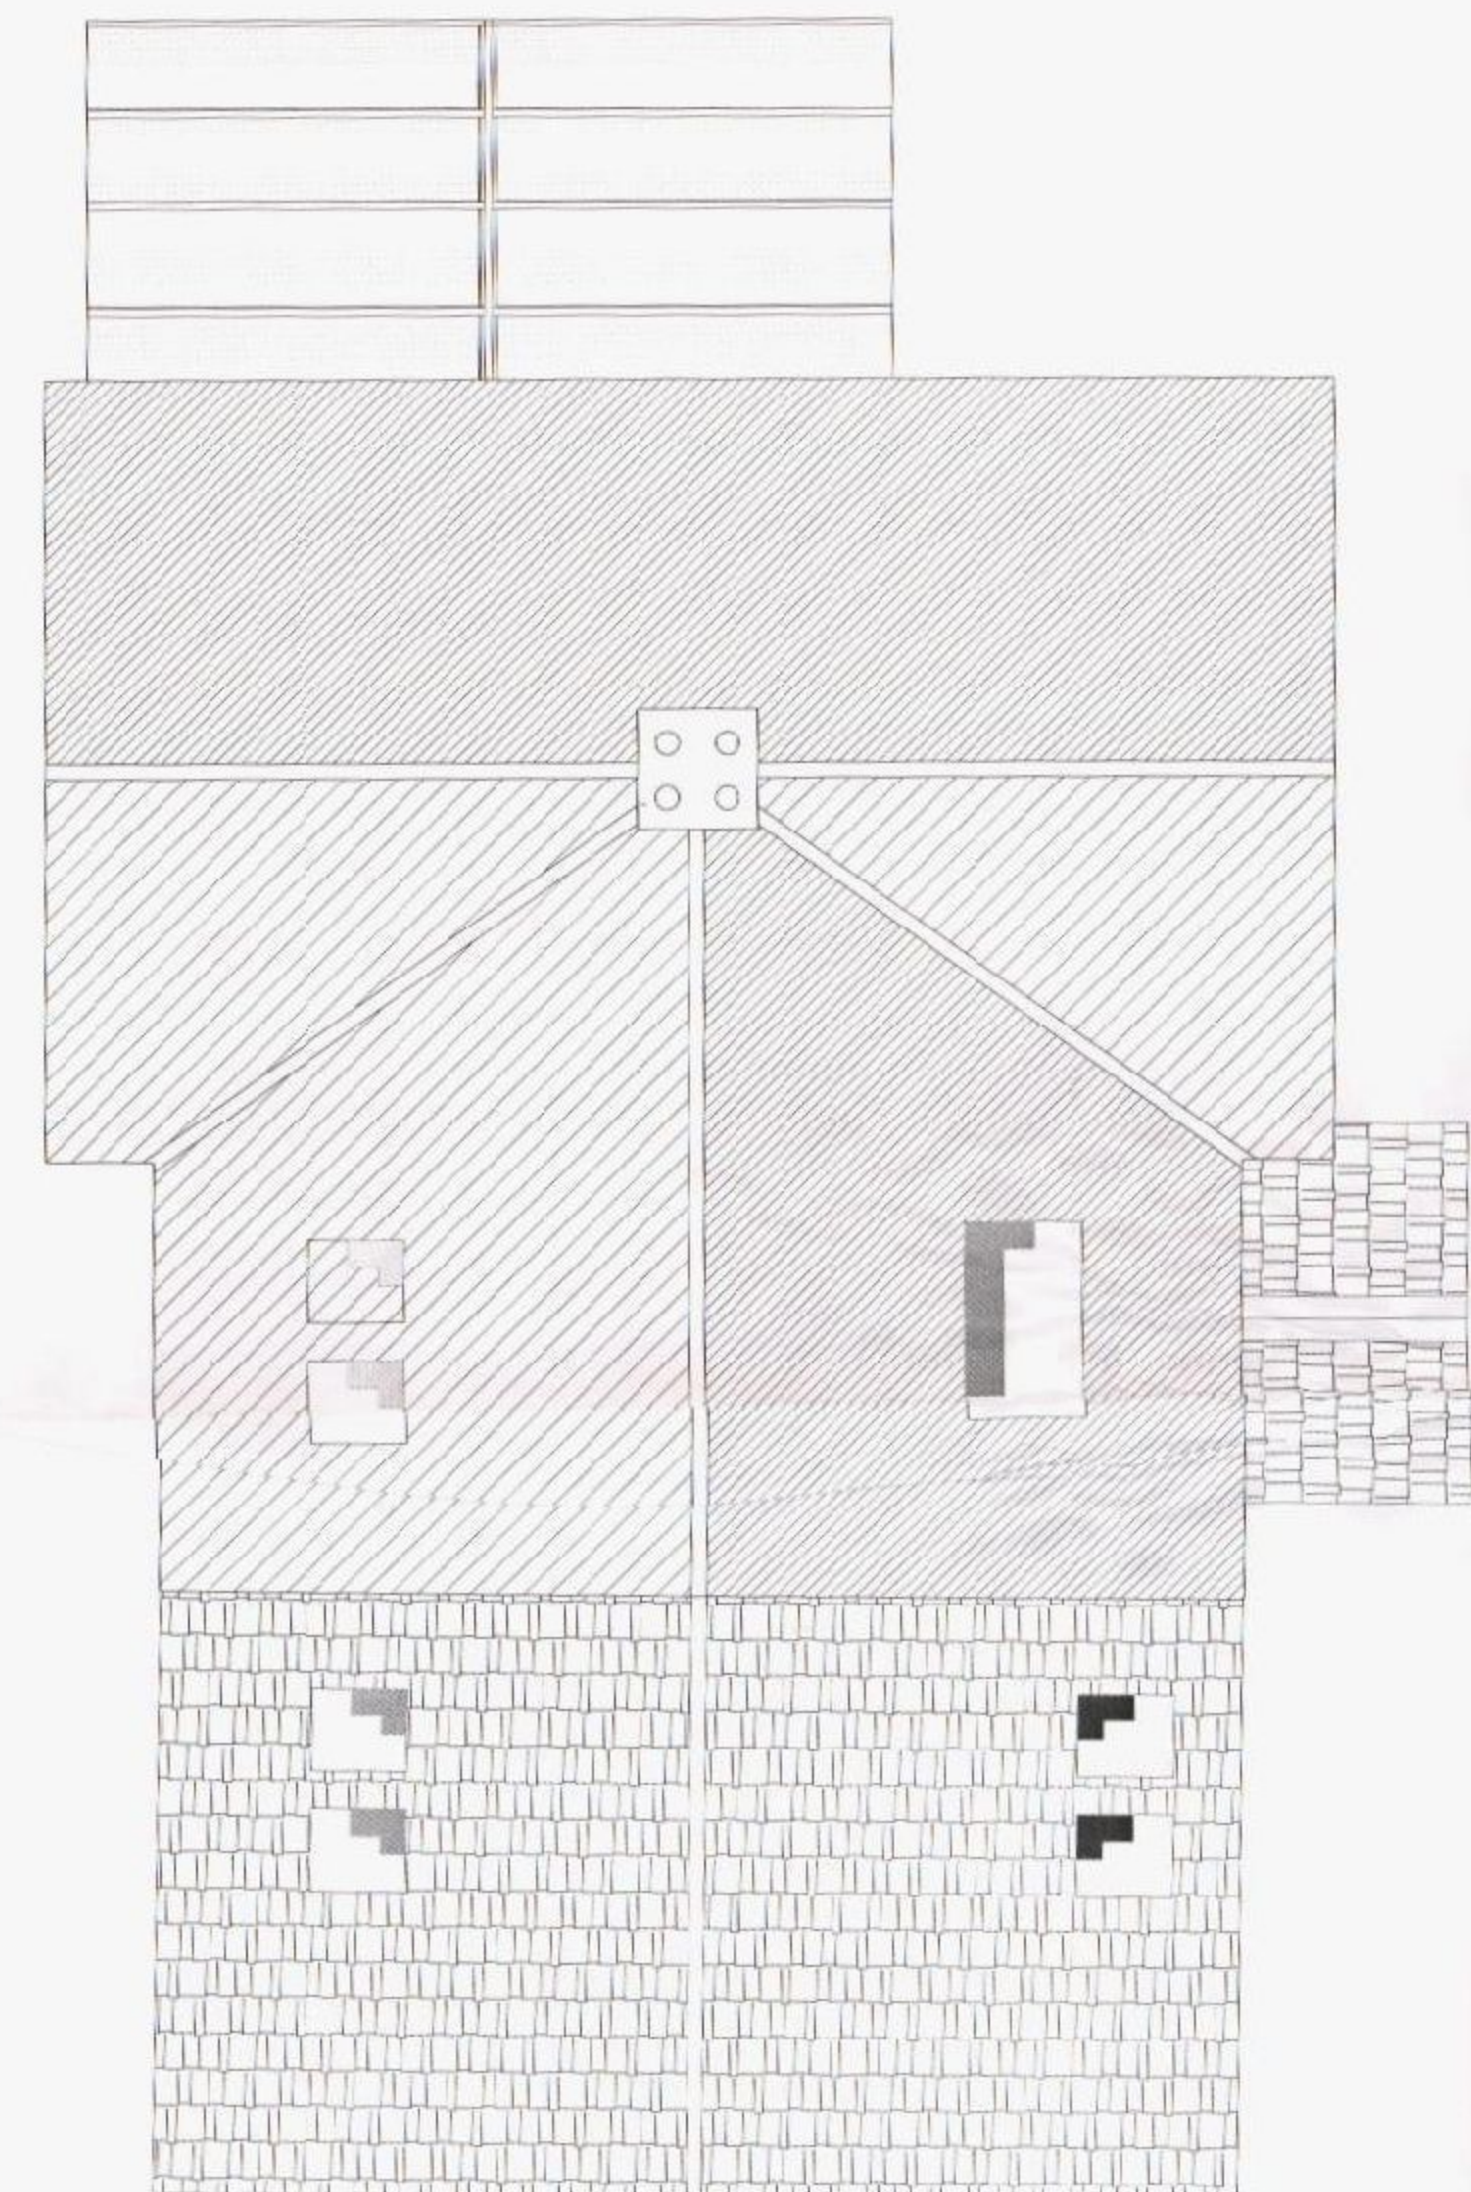

10 PROPOSED ROOF PLAN
1:50

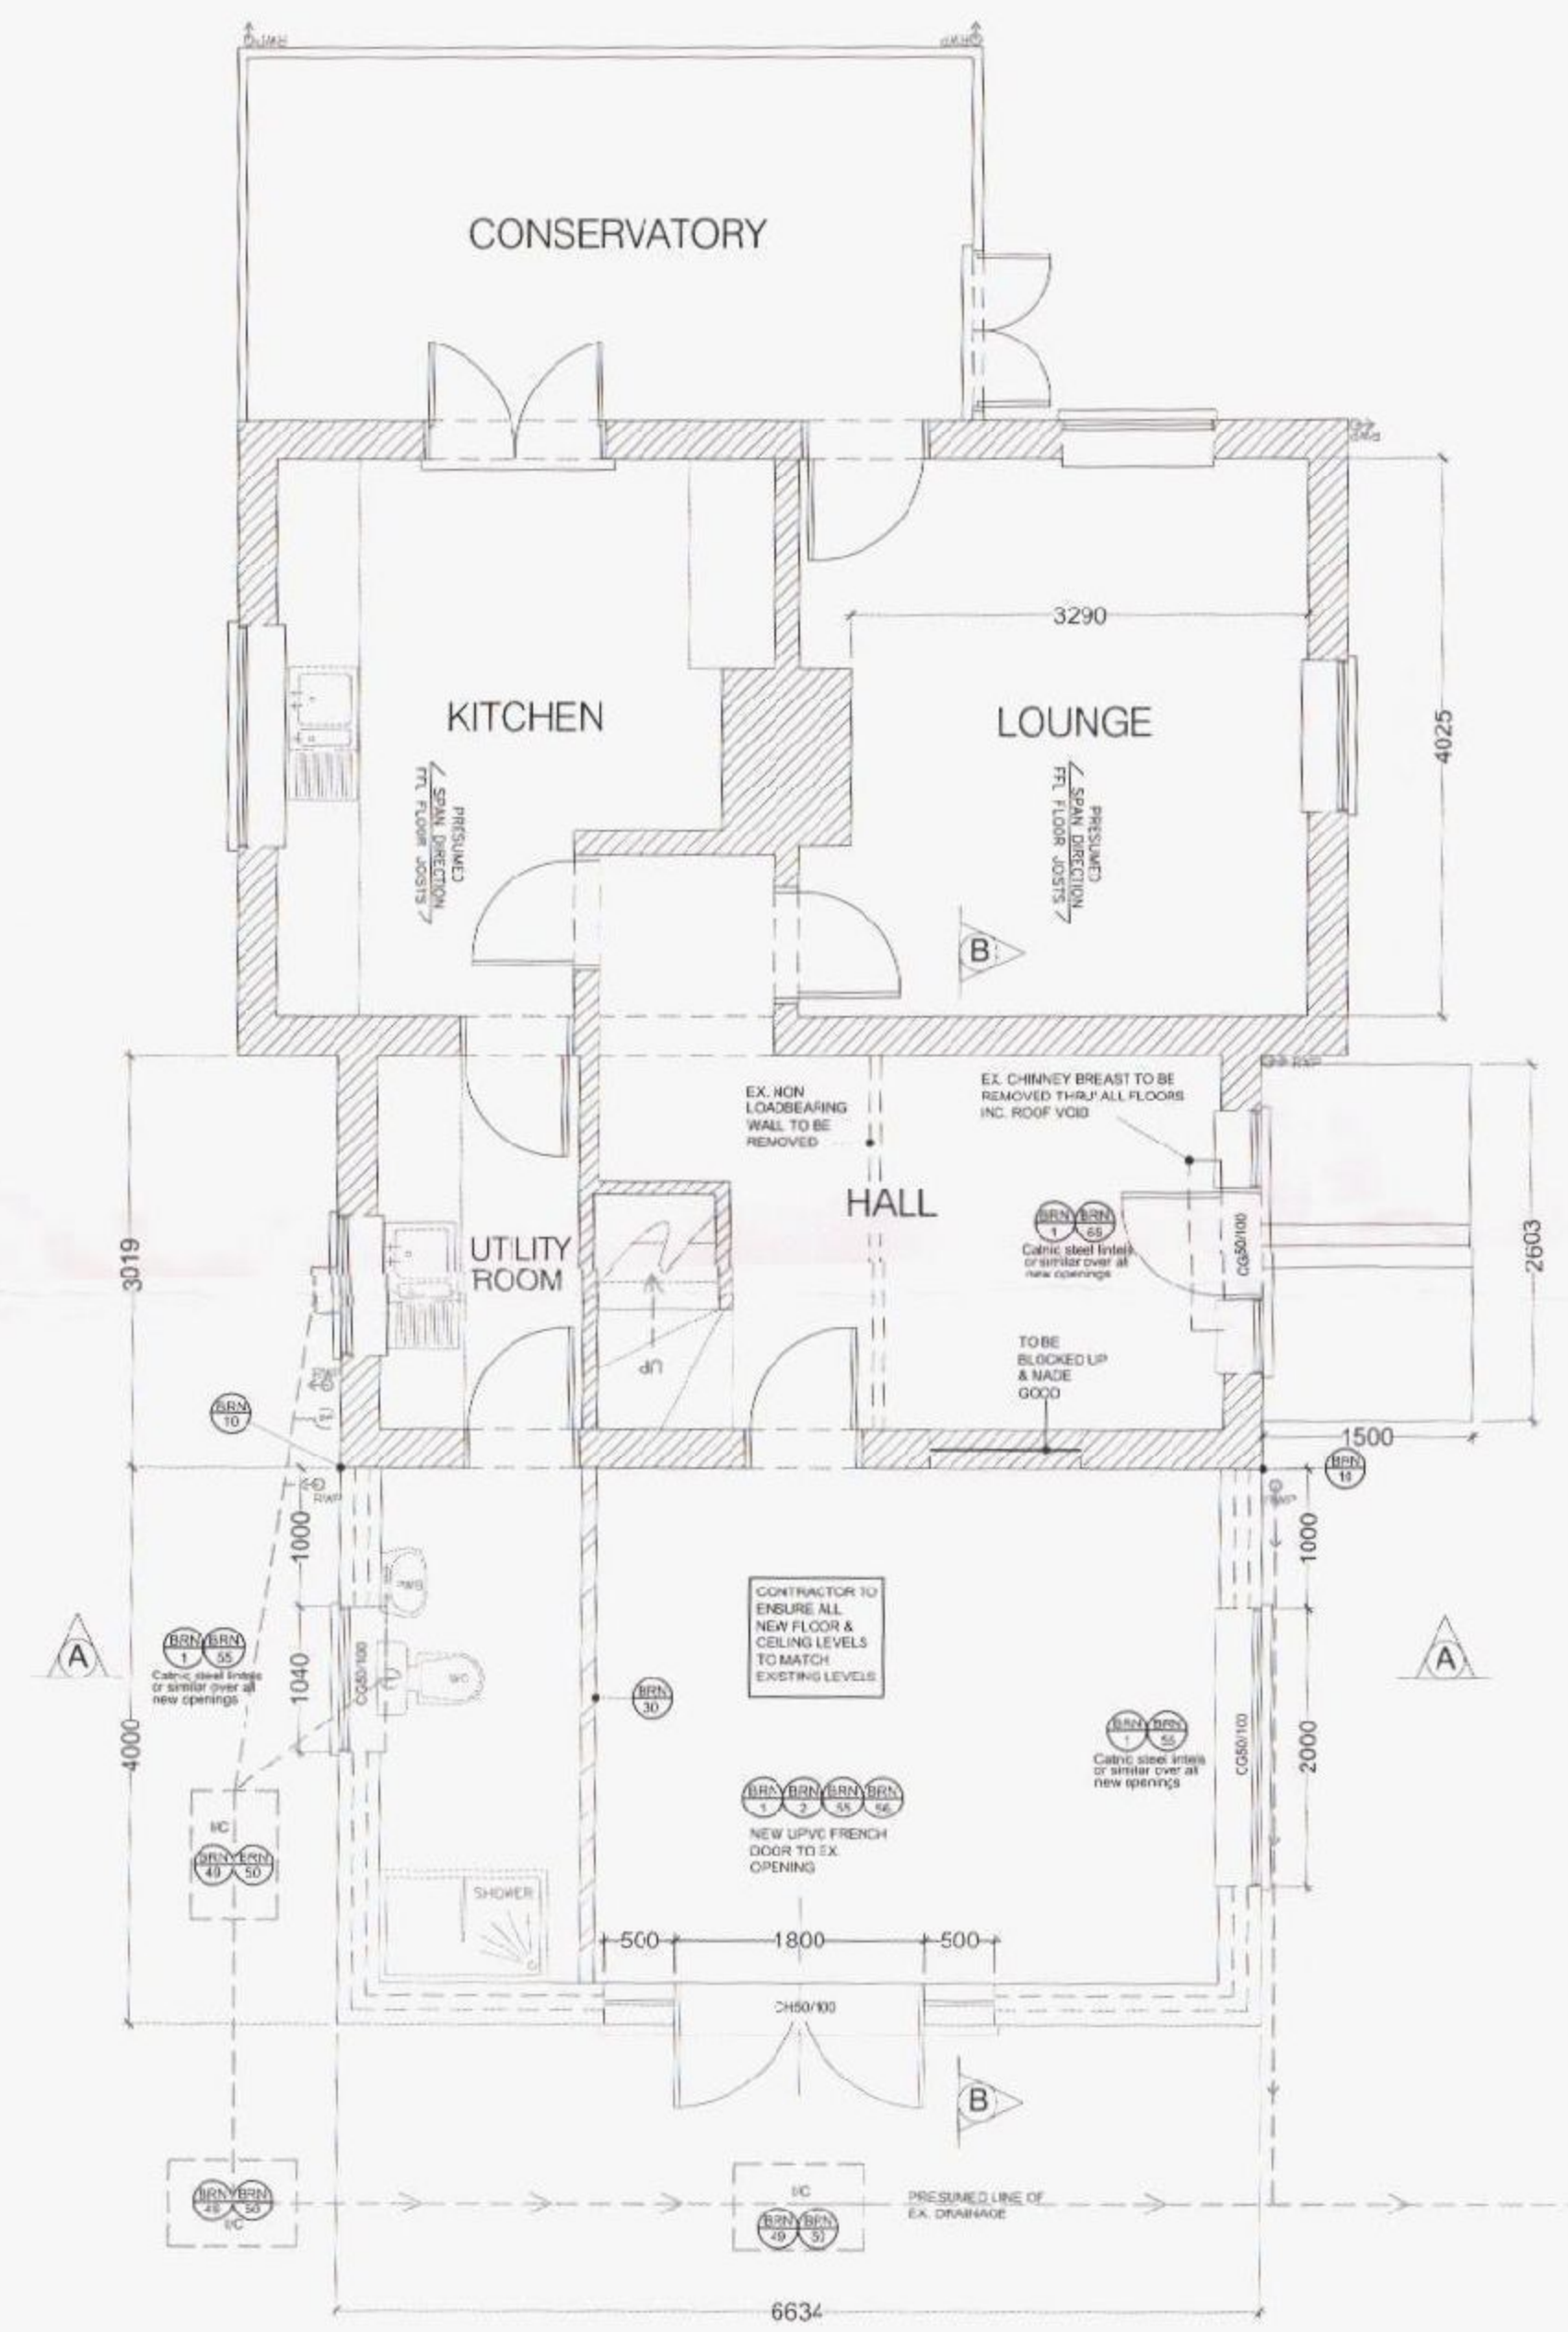

11 PROPOSED GROUND FLOOR PLAN
1:50

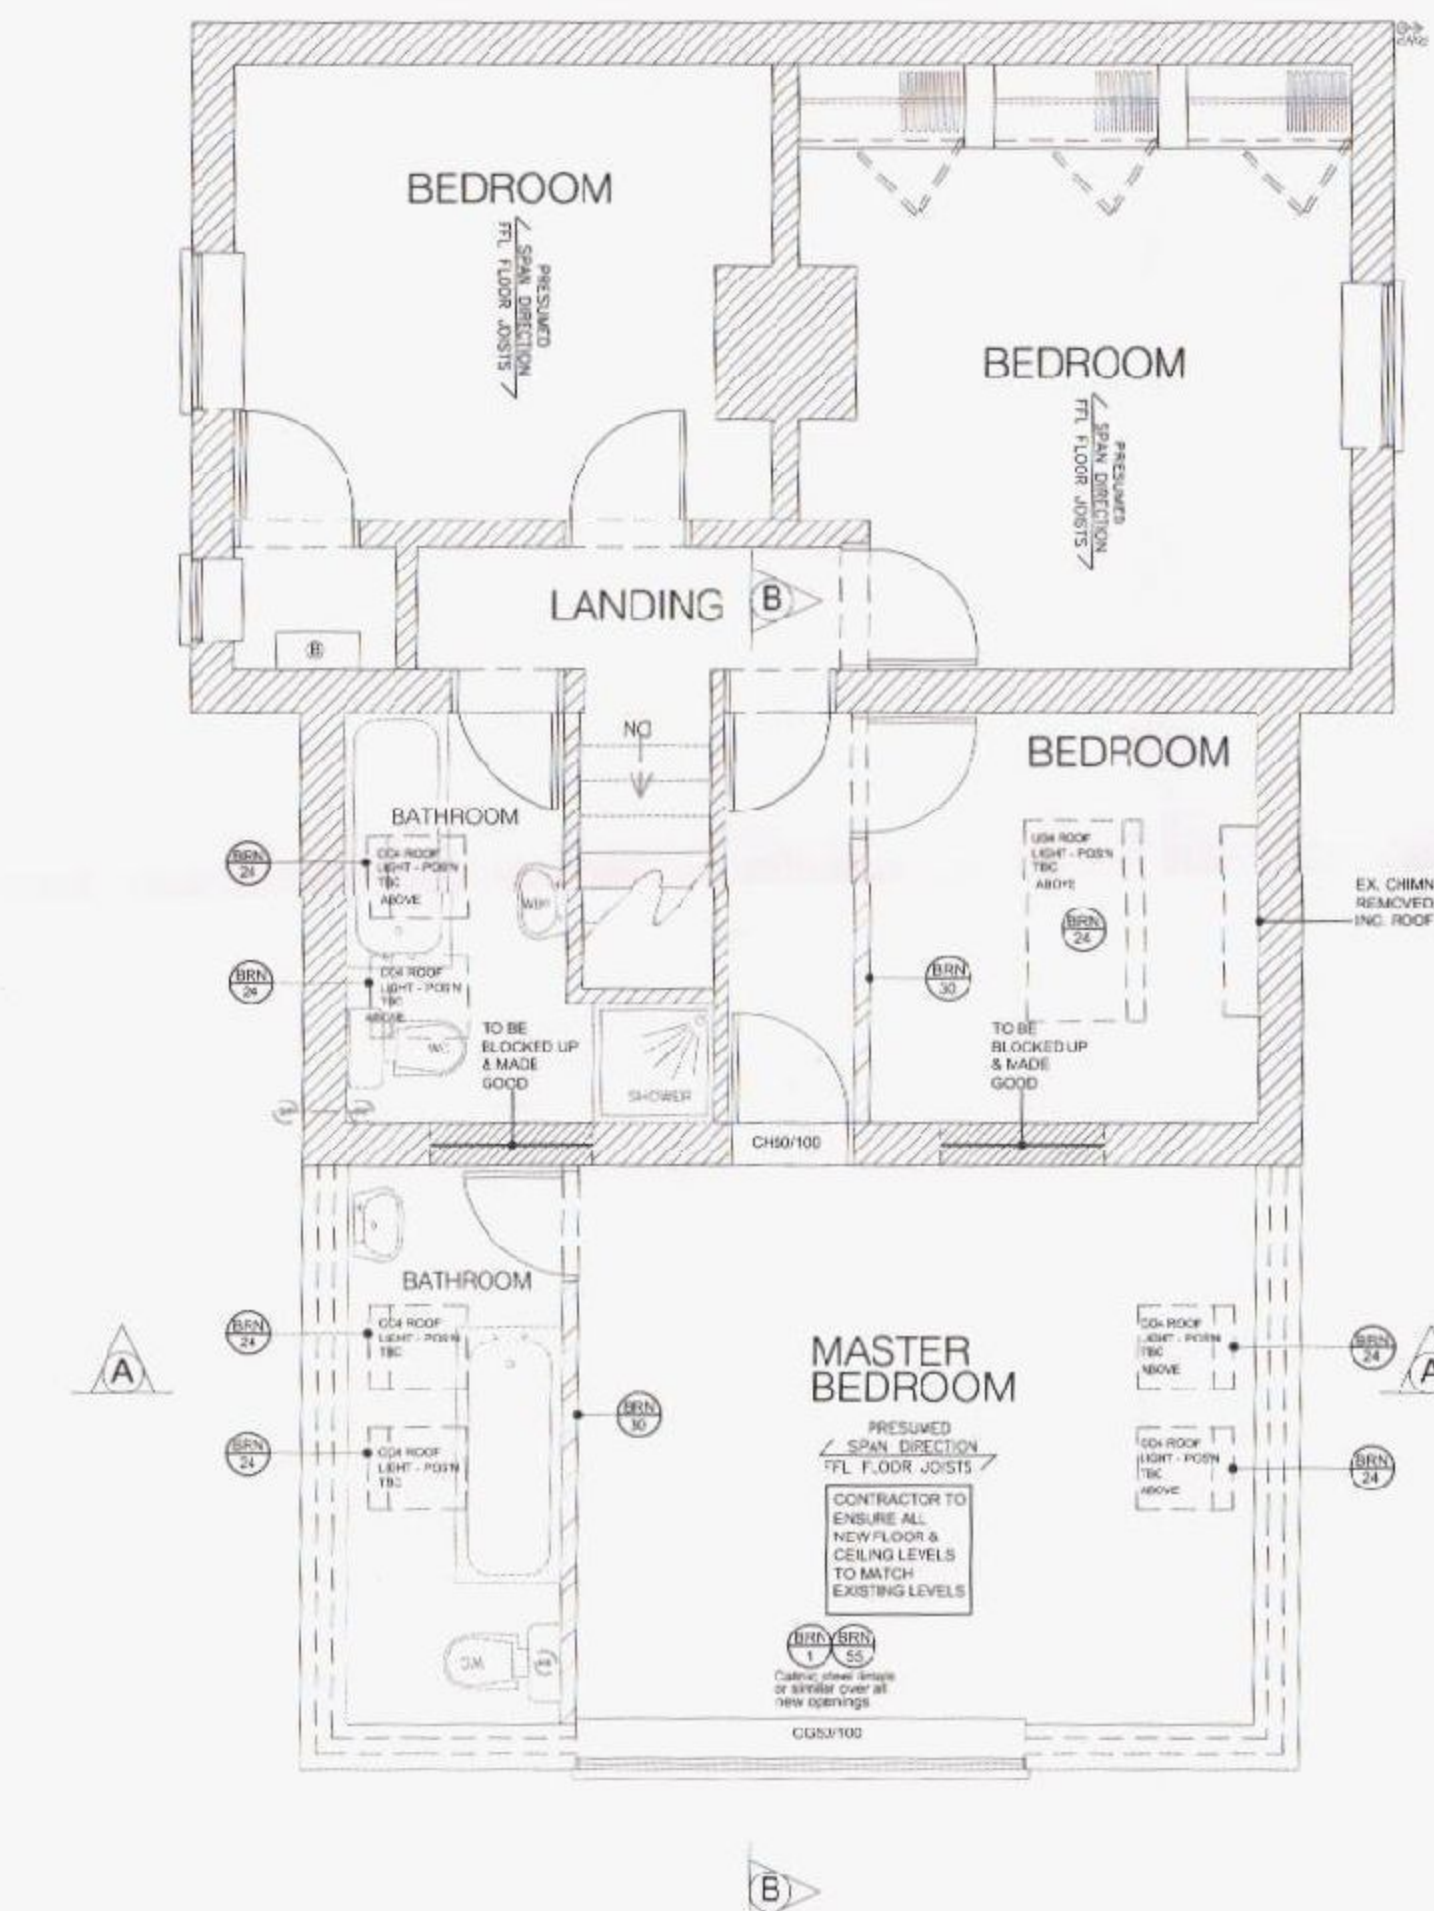

12 PROPOSED FIRST FLOOR PLAN
1:50

NOTE:
DRAWING: STEWART 01A TO BE
USED IN CONJUNCTION WITH
ASSOCIATED BUILDING
REGULATIONS NOTES
STEWART/BRN.
DIRECTIONAL NORTH ARROW
SHOWN ON BLOCK & LOCATION
PLANS STEWART/BLP.

BRN 1 DENOTES ATTACHED BUILDING REGULATION NOTES
DENOTES ITEM No.

MODIFICATIONS	ISSUE:
TITLE PROPOSED DOUBLE STOREY FRONT EXTENSION	HAVANT BOROUGH COUNCIL 25 FEB 2014
CUSTOMER MR & MRS STEWART 4 CHASE GARDENS, 141 STAKES ROAD WATERLOOVILLE, HANTS, PO7 5PL	RECEIVED
DRAWN BY:	DRAWING NO: STEWART 01A 1 OF 2
SCALE:	VARIES:
DATE:	16.08.2013
REVISION:	A A0