


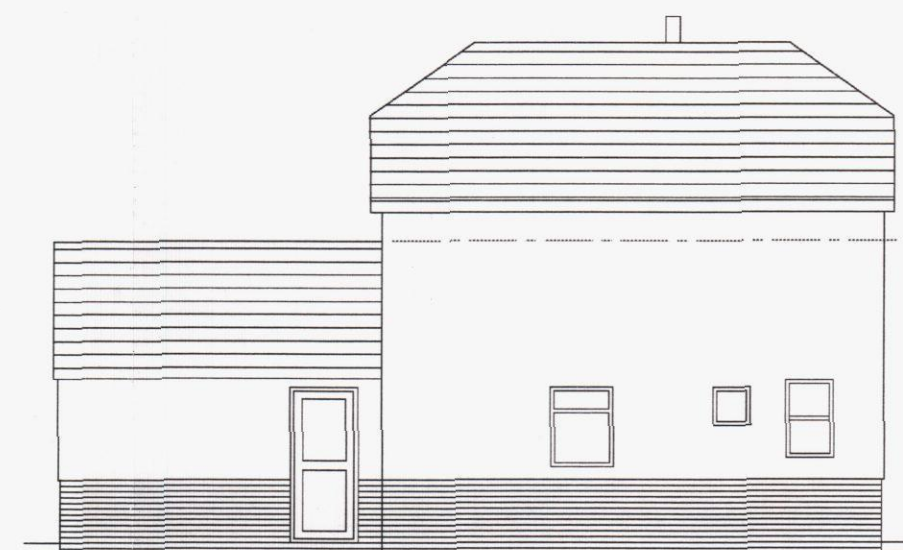


REAR ELEVATION

FRONT ELEVATION


SIDE ELEVATION



SIDE ELEVATION

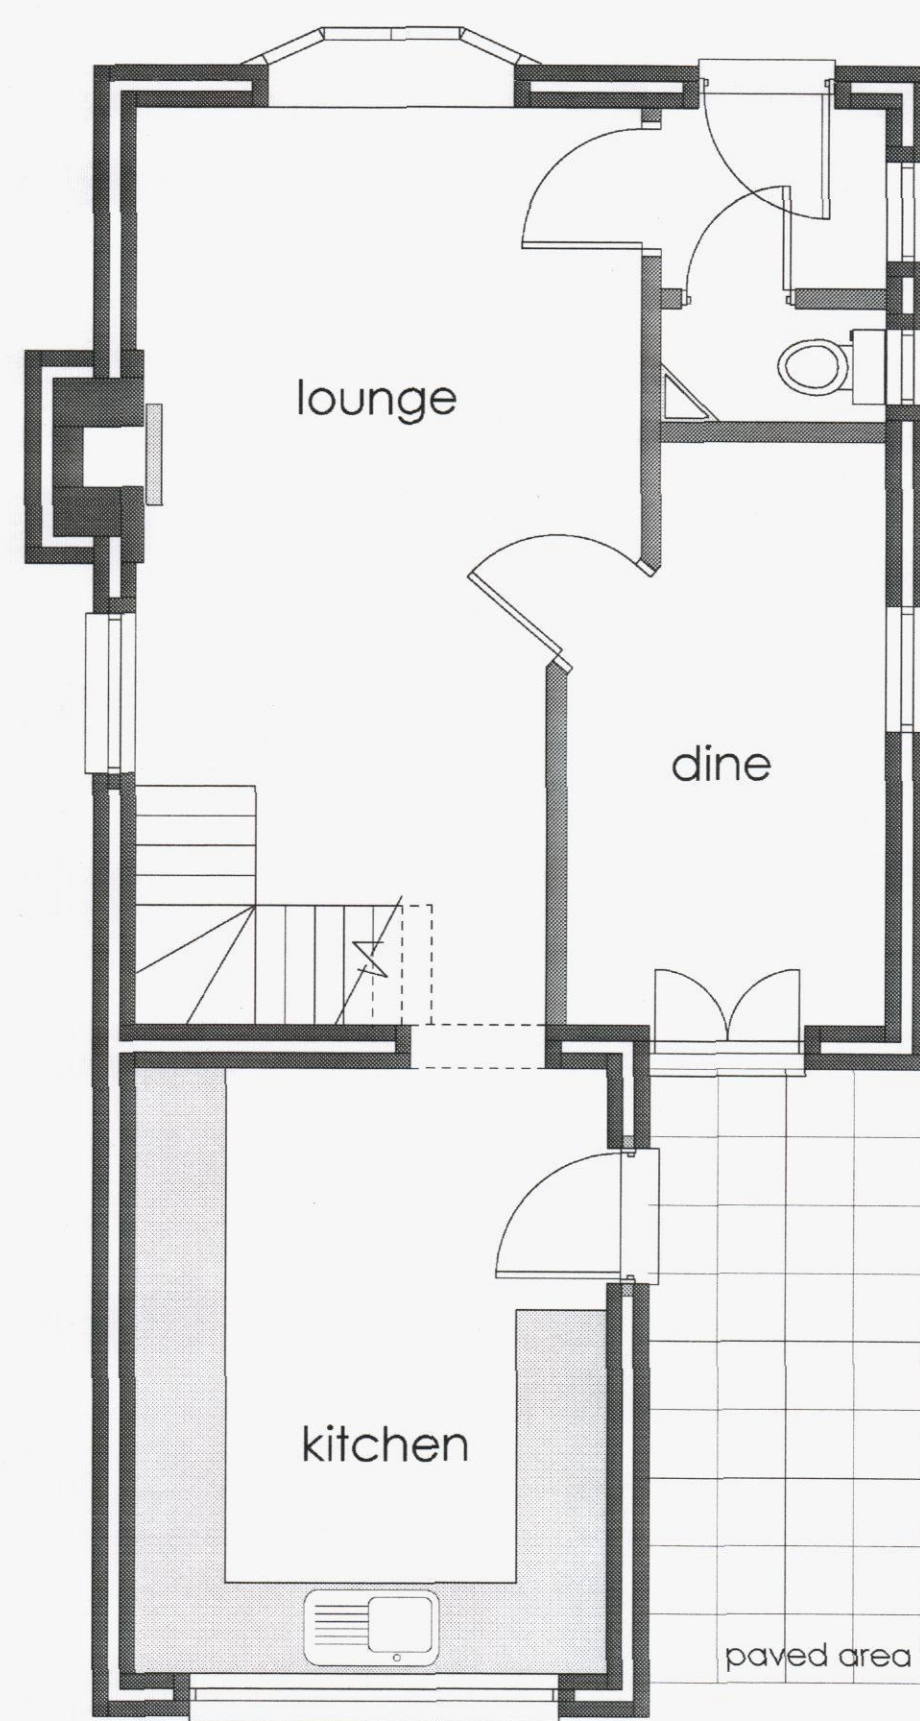

GROUND FLOOR PLAN

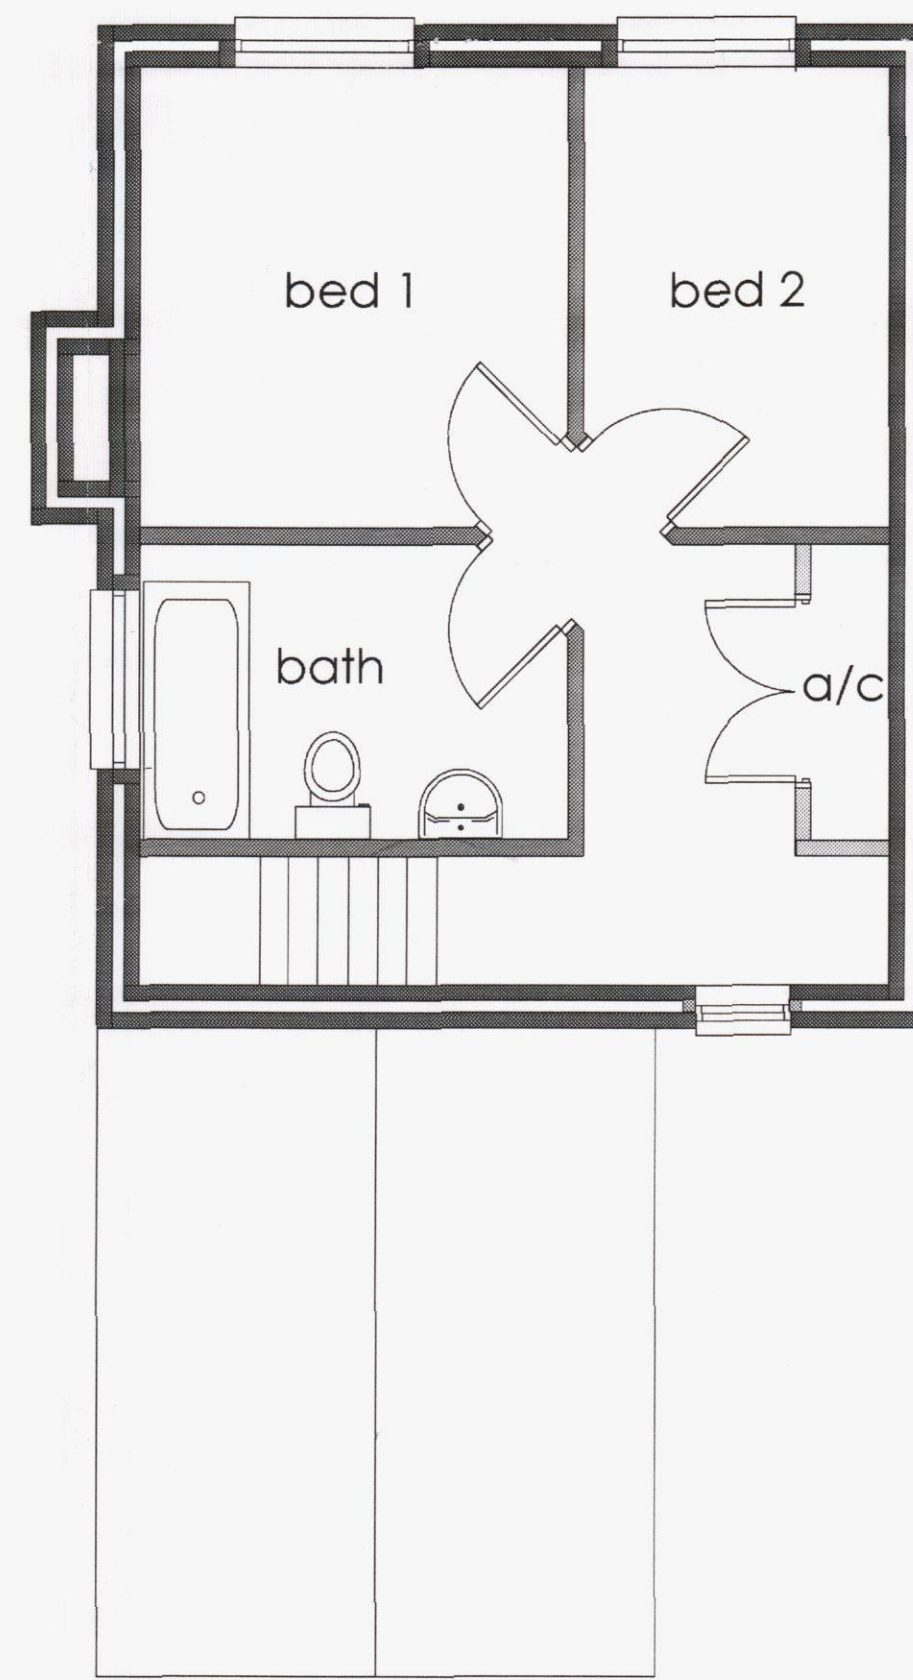

FIRST FLOOR PLAN


EXISTING




REAR ELEVATION

FRONT ELEVATION

SIDE ELEVATION

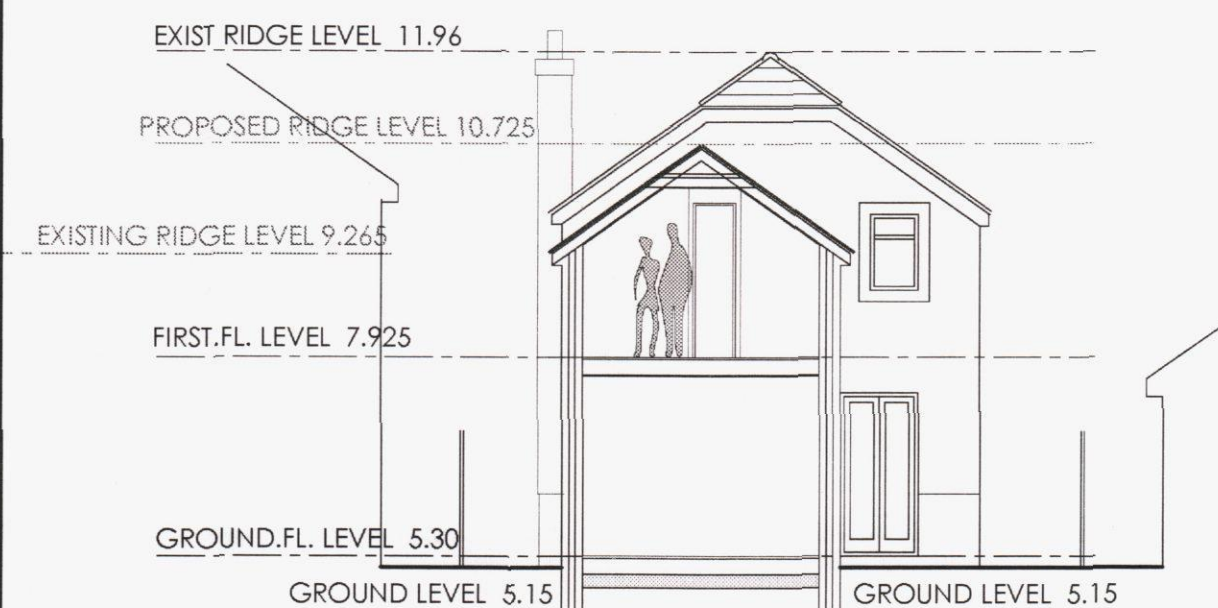


SECTION THROU, EXTENSION/SITE

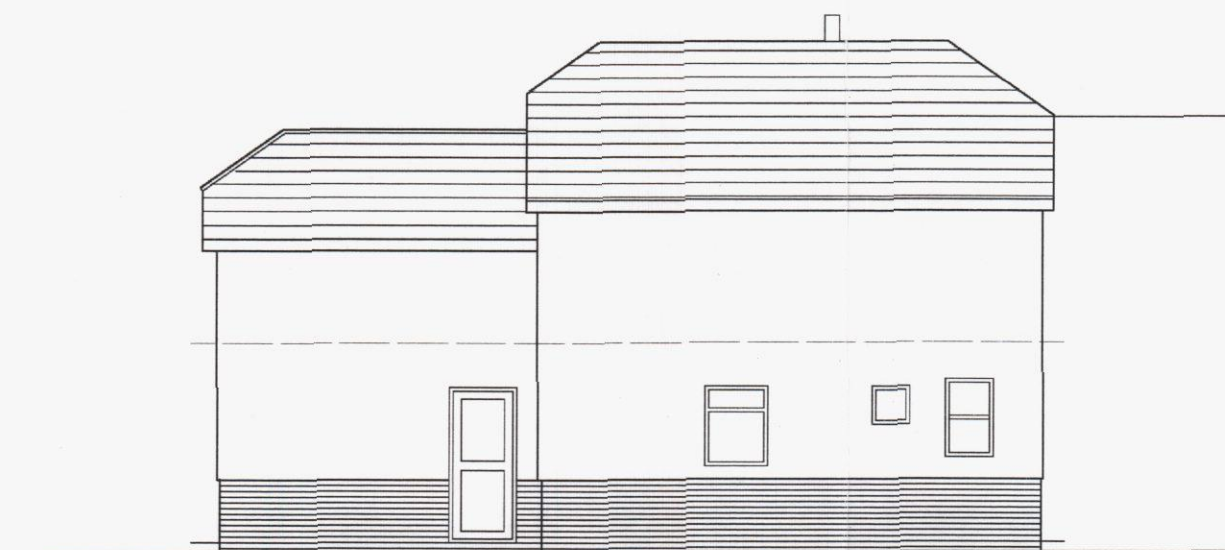


SIDE ELEVATION

MATERIALS
 Roof: slate tiles with red ridges (as existing)
 Walls: face brick with pebble dash finish (as existing)
 window: to match existing and provide escape.

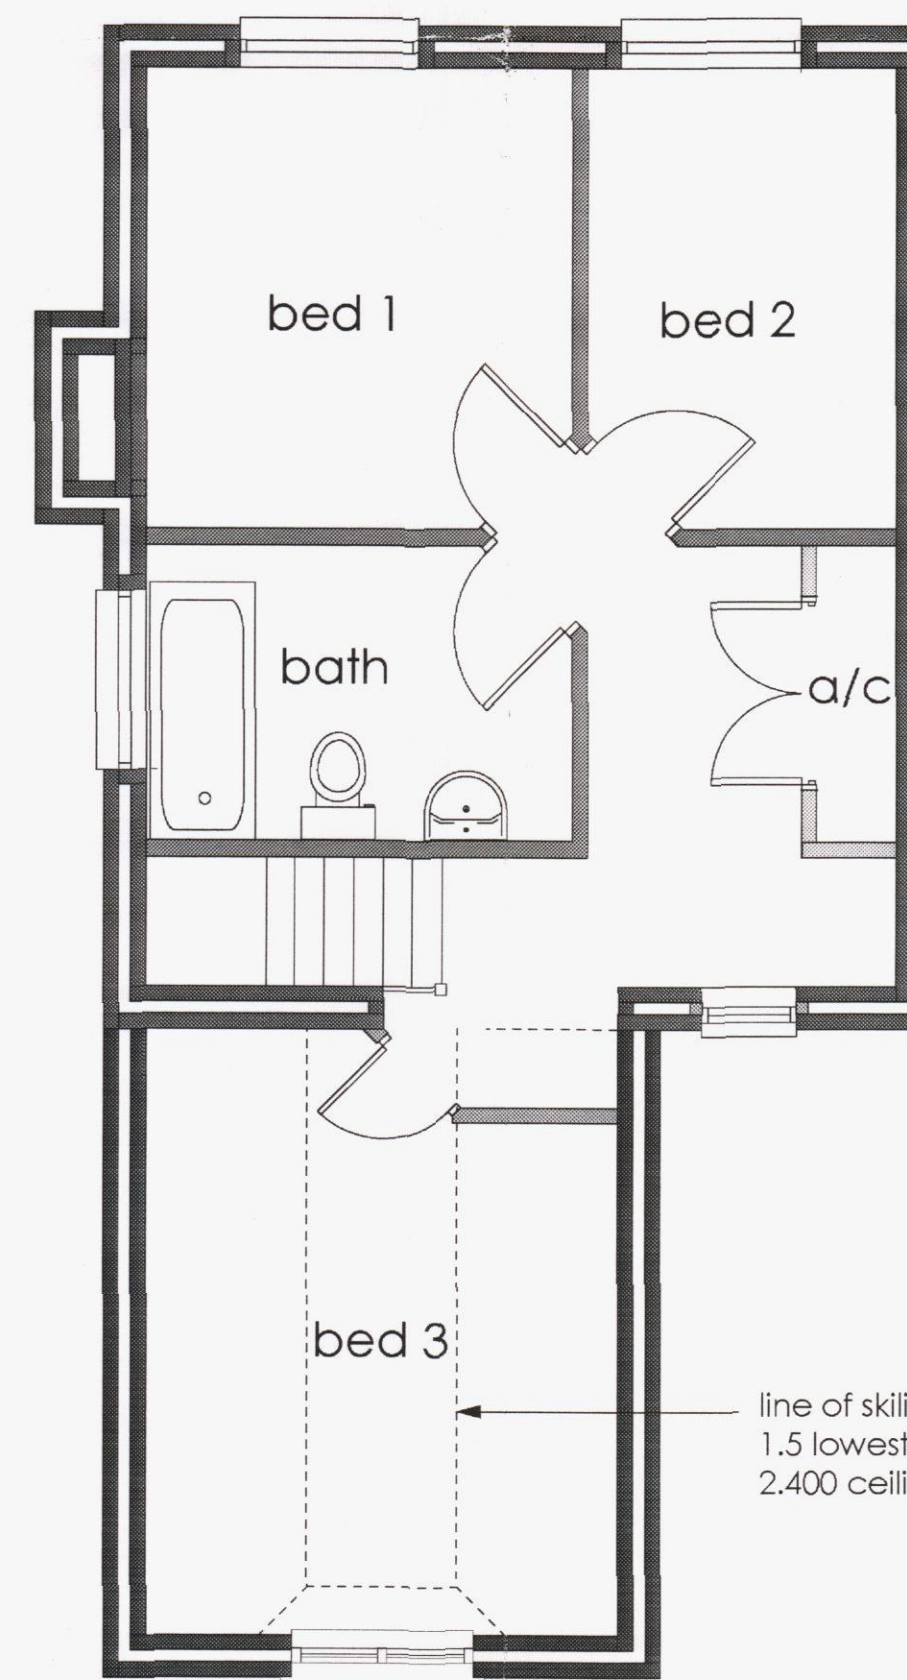


first floor extension shown red
 FIRST FLOOR PLAN


PROPOSED

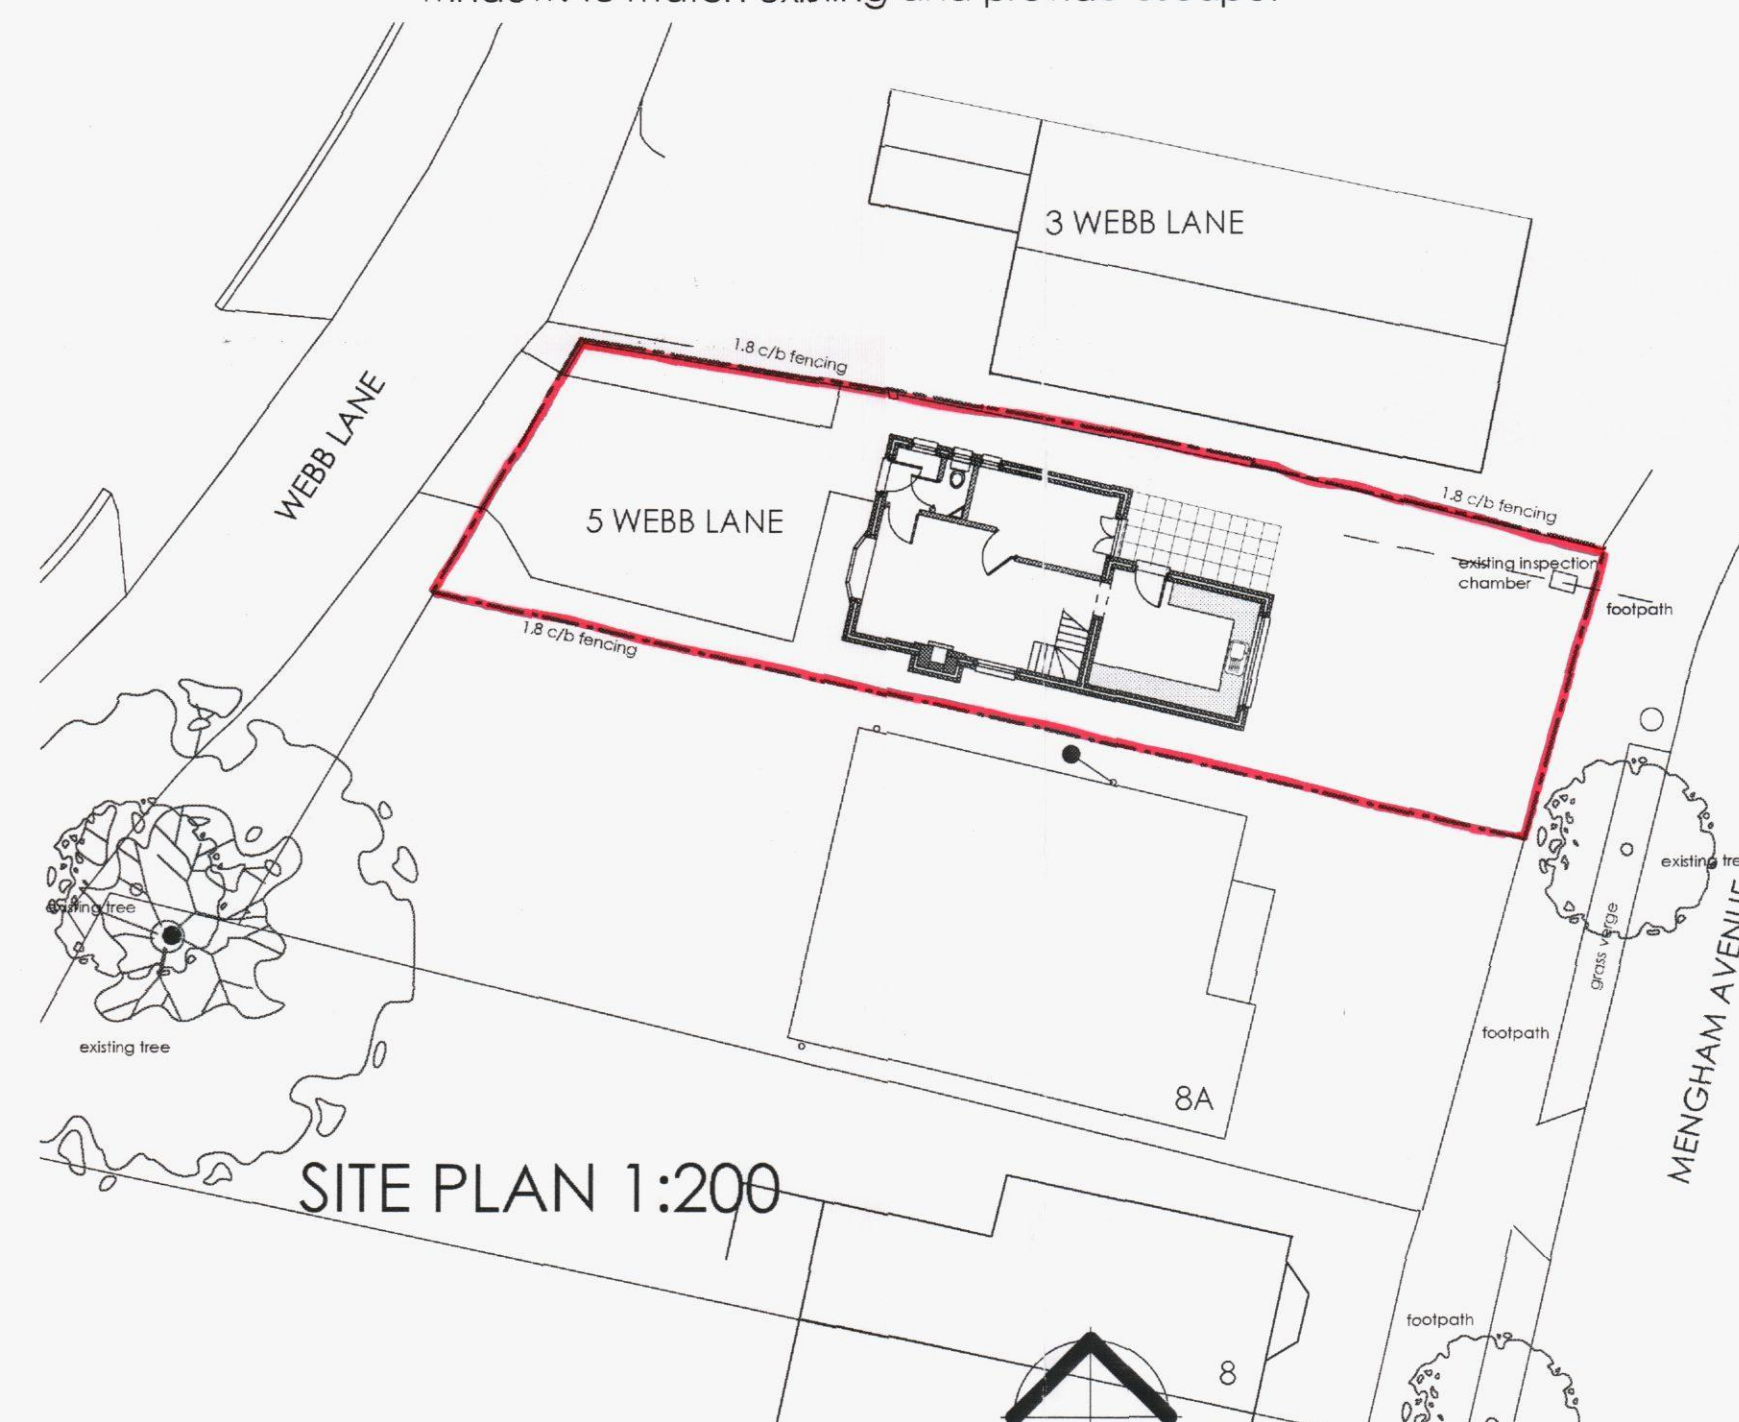

SITE PLAN 1:200

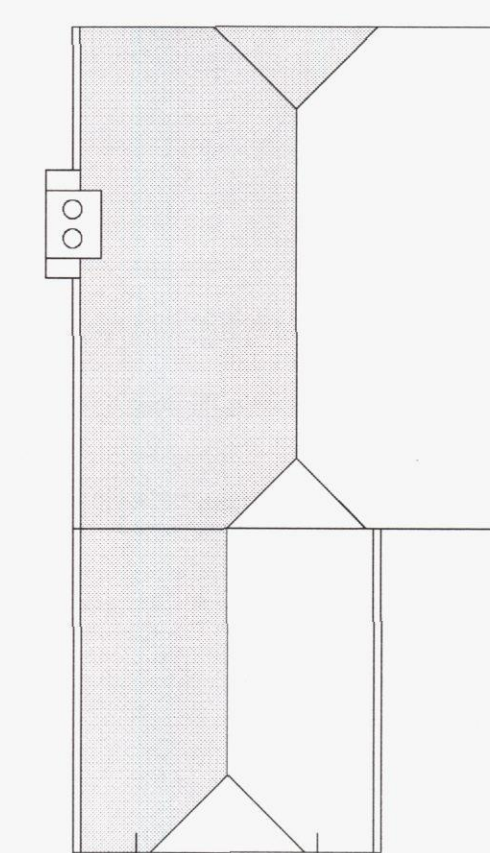

ROOF PLAN 1:100

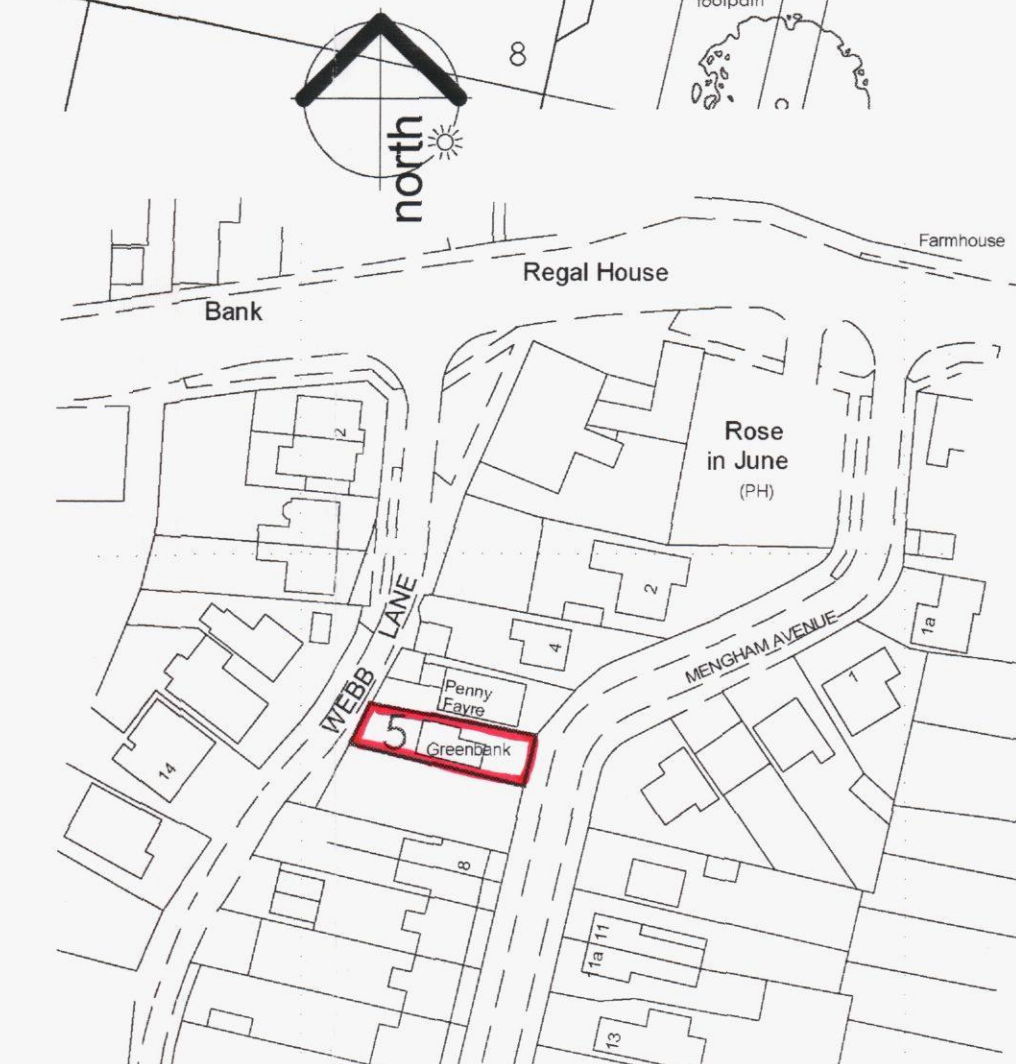

LOCATION 1:1250

NOTES

0 1 2 3 4 5M
 AT 1:50 SCALE

REVISIONS



EXISTING AND PROPOSED PLANS, ELEVATIONS, SECTION, SITE PLAN, LOCATION PLAN

TITLE
 PROPOSED REAR FIRST FLOOR EXTENSION
 5 WEBB LANE
 HAYLING ISLAND
 HANTS

SCALE: 1:50 1:100 1:200 1:1250
DATE: MAY 2013

DRWG NO: DY/401

REV NO: -

D.ALLEN
 Architectural Technician
 62 Havant Road
 Hayling Island, Hants PO11 0PY

Tel: (02392) 467620
 E-mail: haylingplans@btinternet.com