




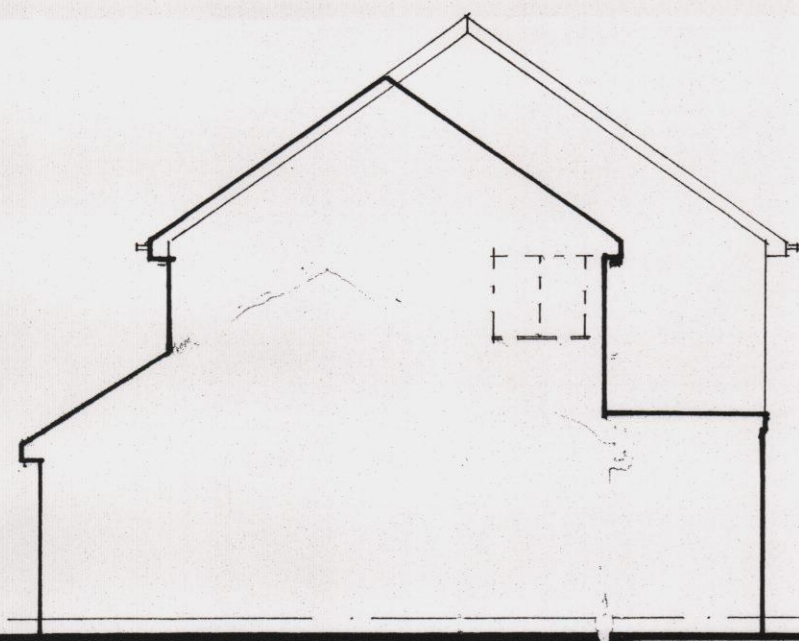


SIDE

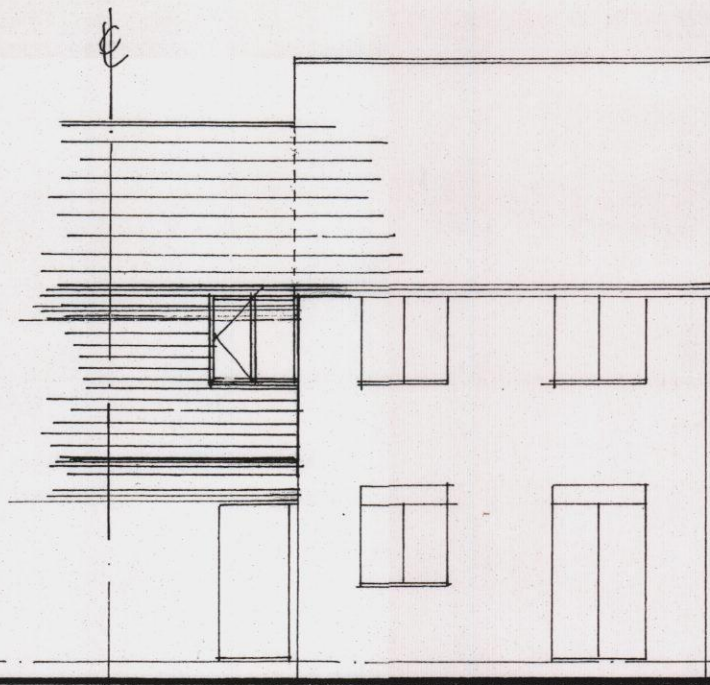

REAR

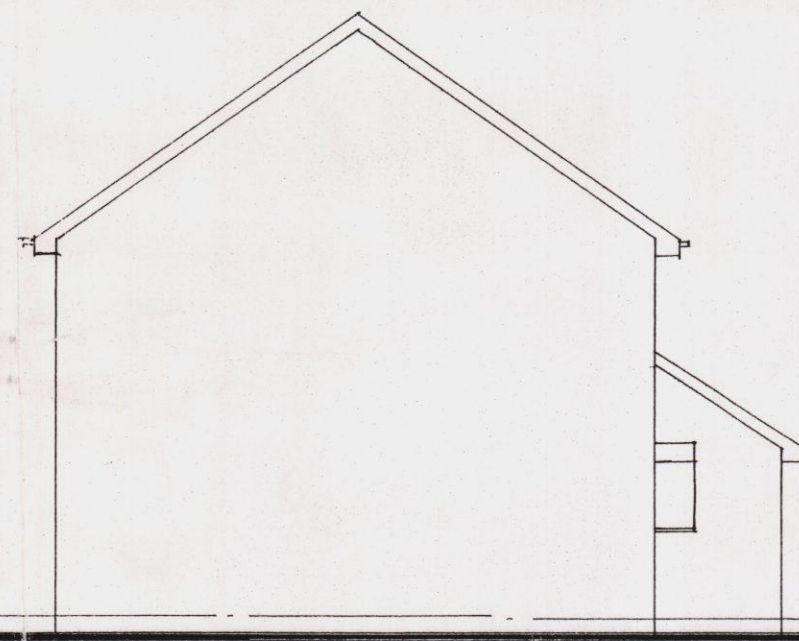


SIDE

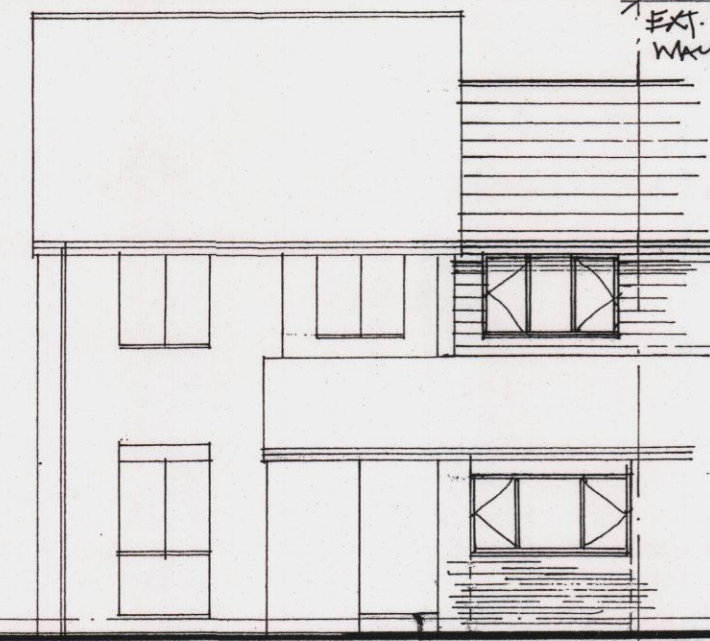


FRONT


APPLICATION FOR PP
EXT. TO 15 WINCANTON
WAY SUBMITTED

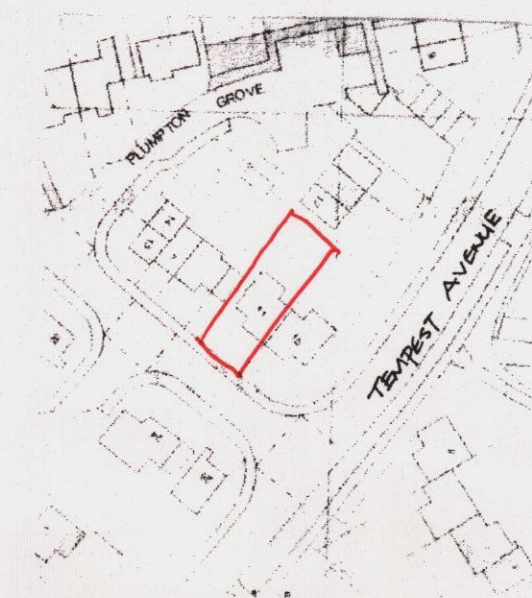

LOCATION PLAN
1:1250
OS UK 00 100046326

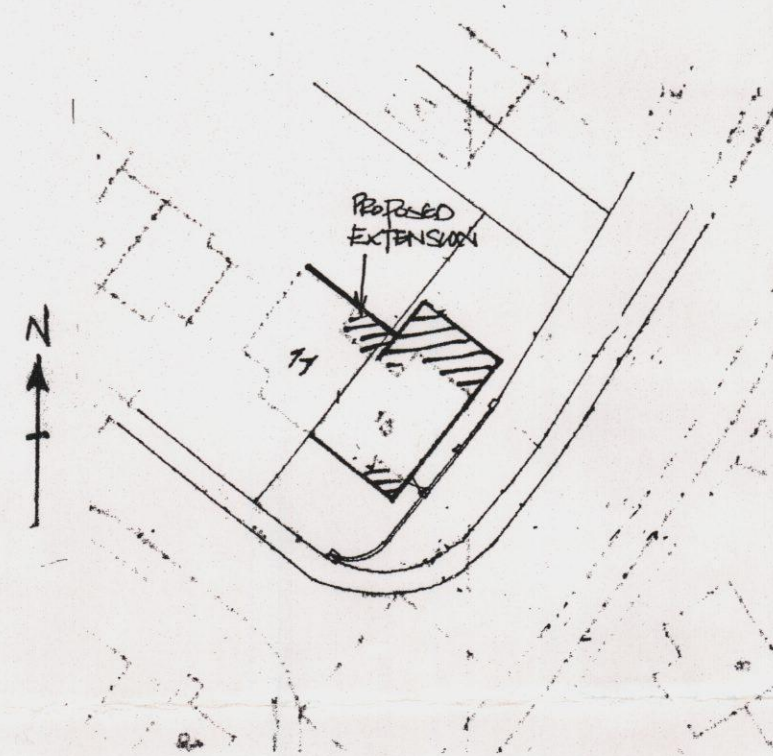


SITE PLAN
1:500

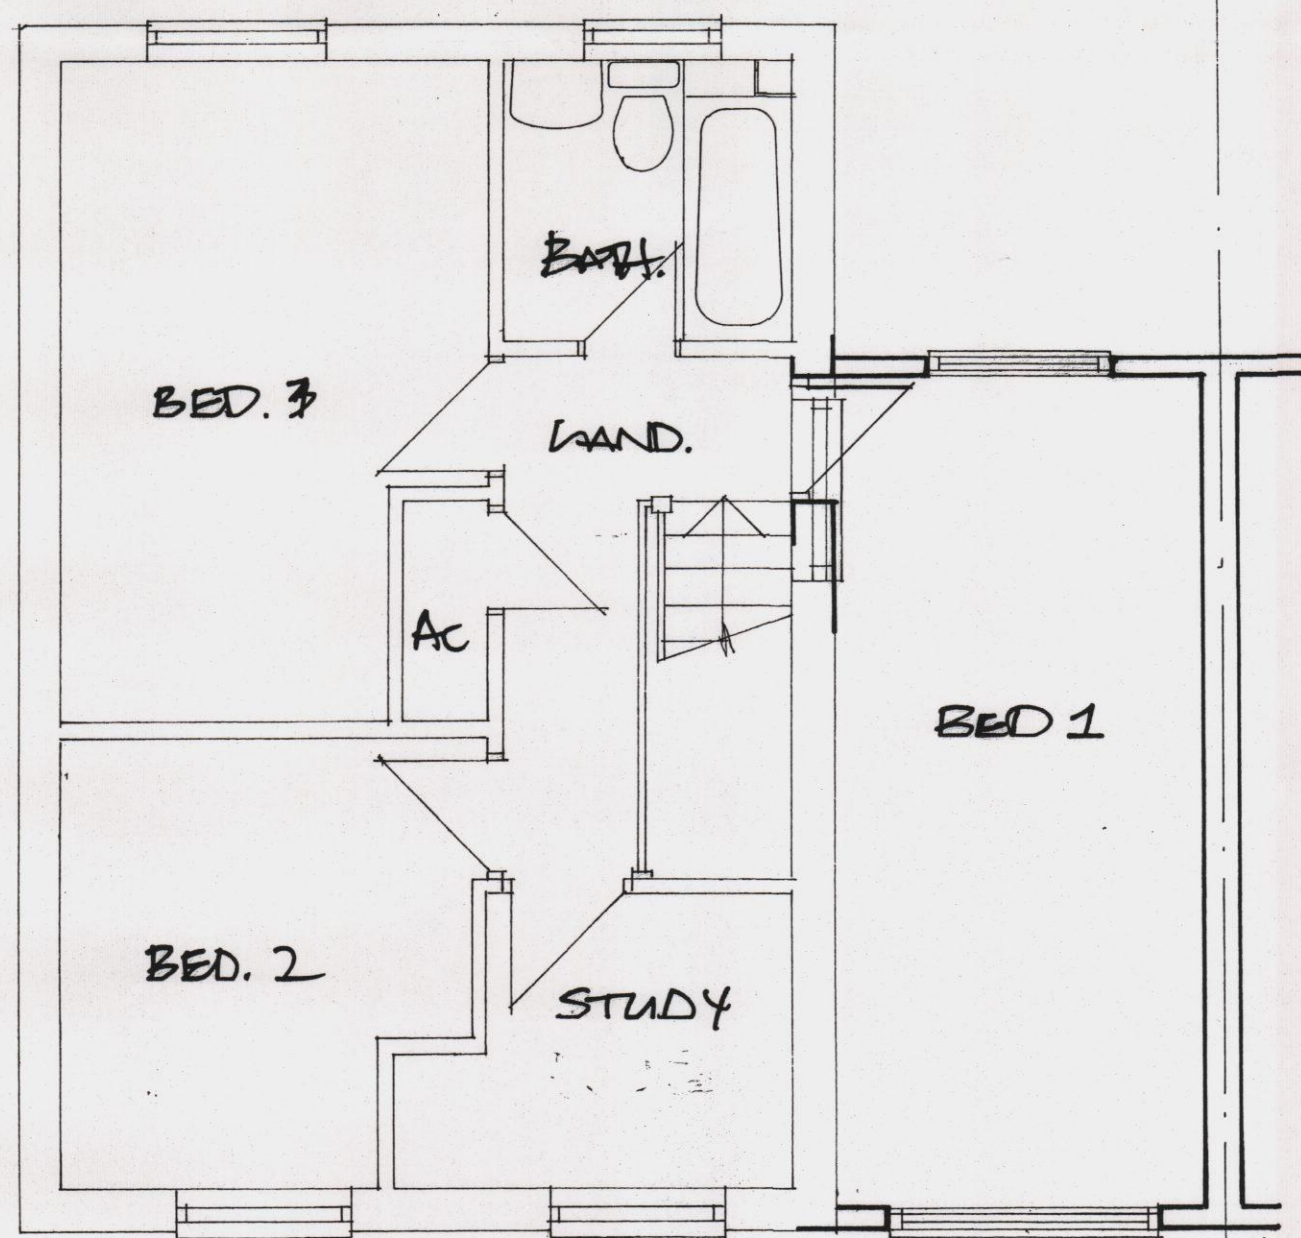


FIRST

APPLICATION FOR PP
EXT. TO 15 WINCANTON
WAY SUBMITTED

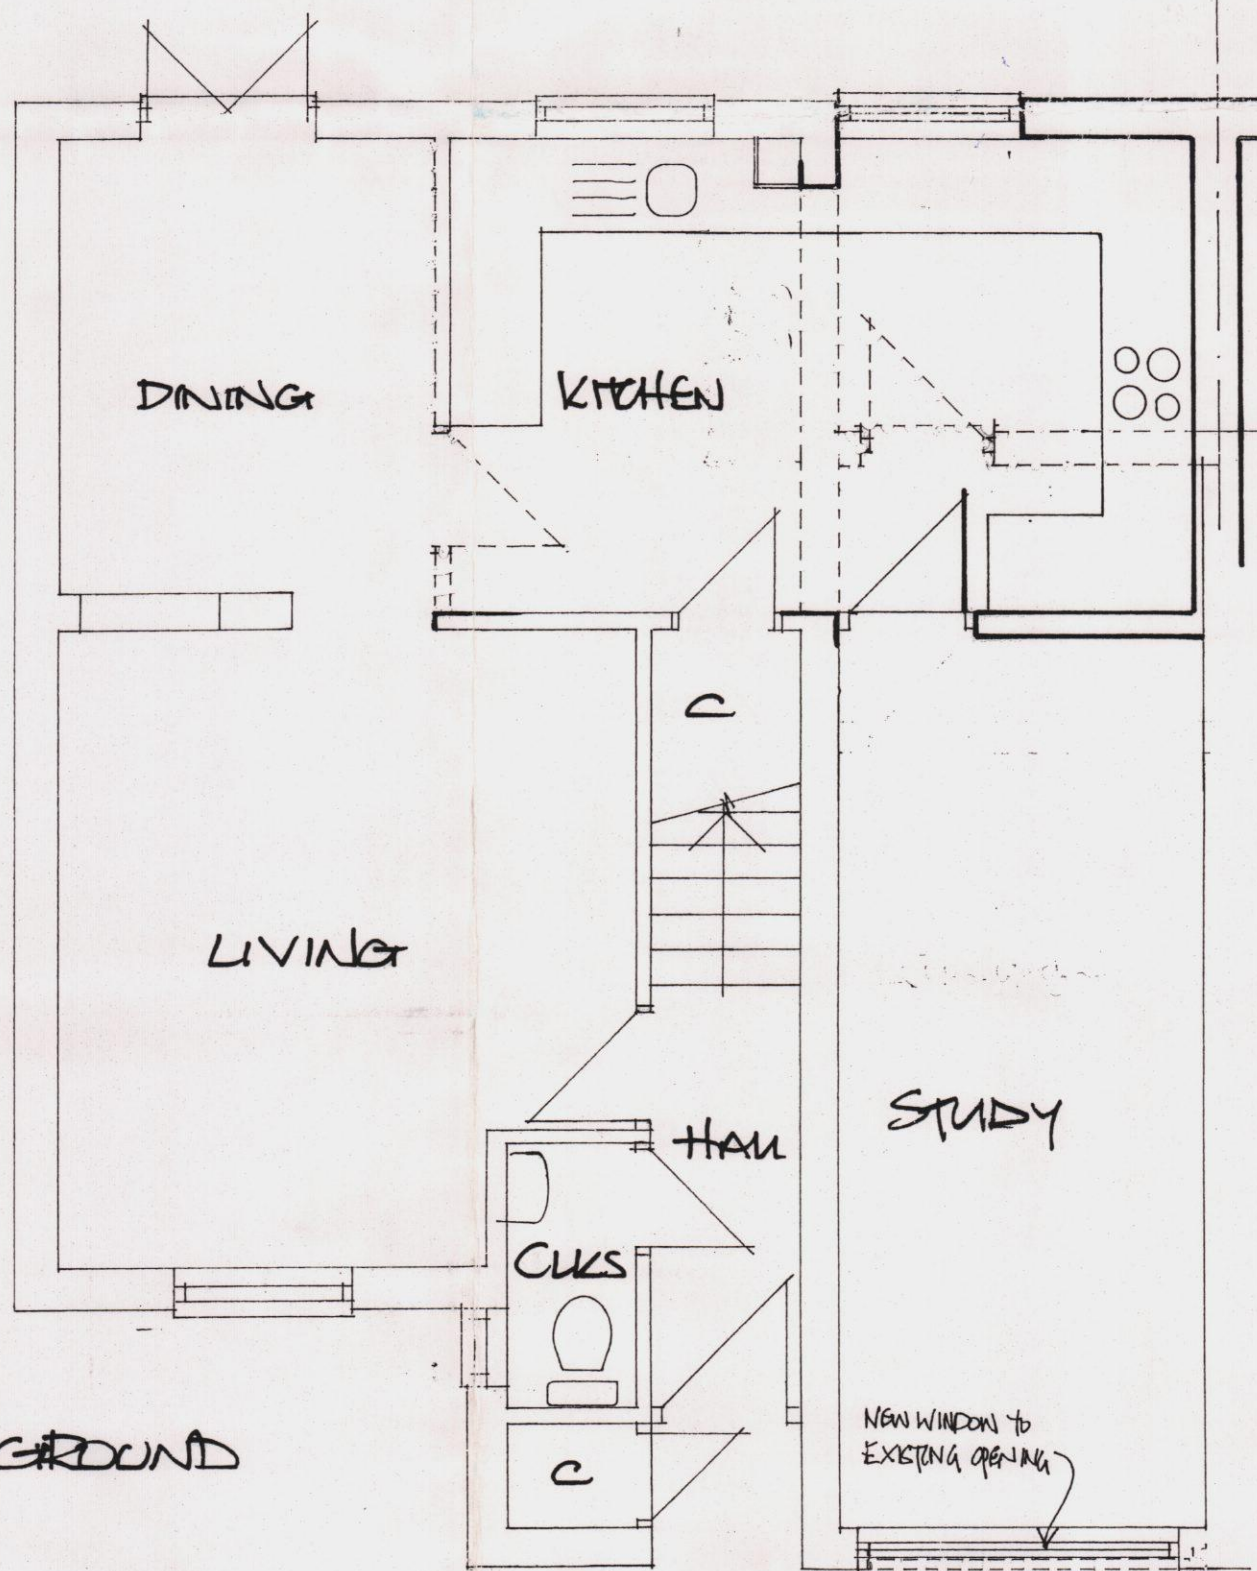

GROUND

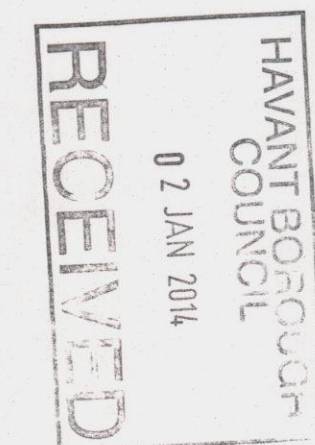

Derek TREAGUS ASSOCIATES
ARCHITECTURAL SERVICES
No 3 The Townhouse, 20 Nelson Road, Southsea, Hants PO5 2AS
Tel 07956 624094
derek.treagus@ntlworld.com

Project		FIRST FLOOR SIDE & REAR EXTENSION TO 11 WINCANTON WAY, WATERLOOVILLE, HAMPSHIRE.	
Client		Mr D Selway	
Title		PLANNING DRAWING-PROPOSED	
Date	Drawn	Scale	
Jan 2013	DT	1:50, 1:100, 1:1250	
Dwg. No.		13.156.02	Rev