





Ground Floor


EAST STREET

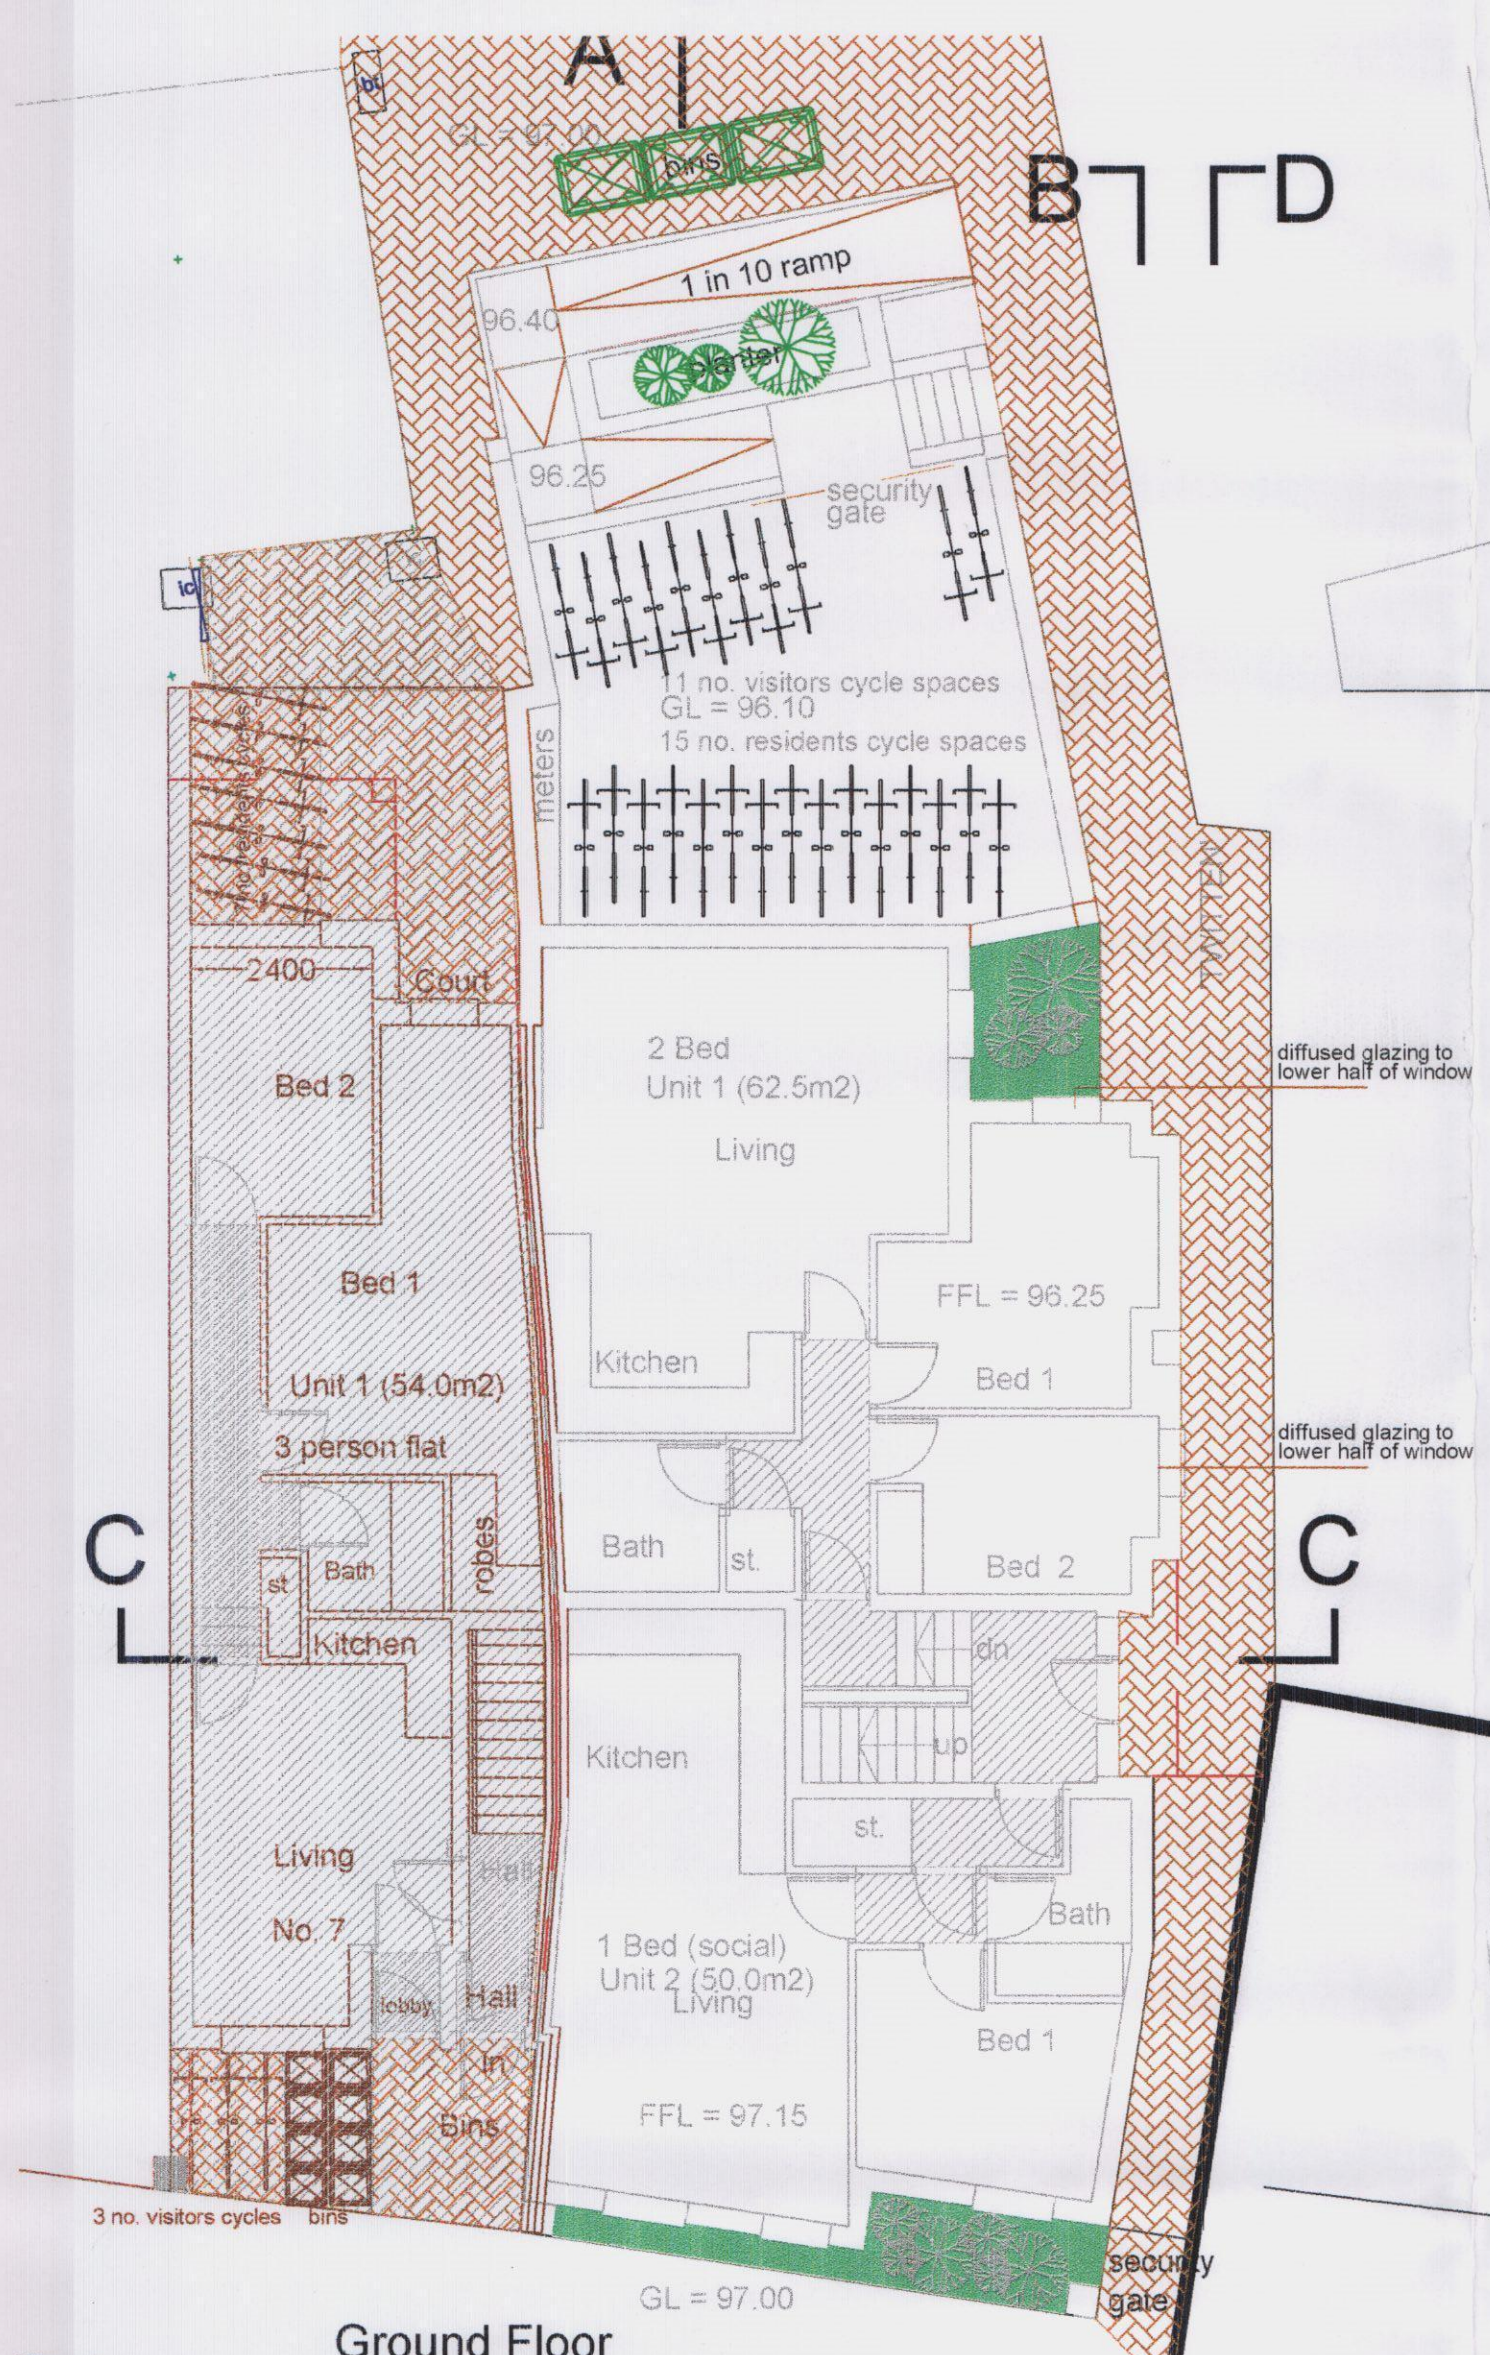


First Floor

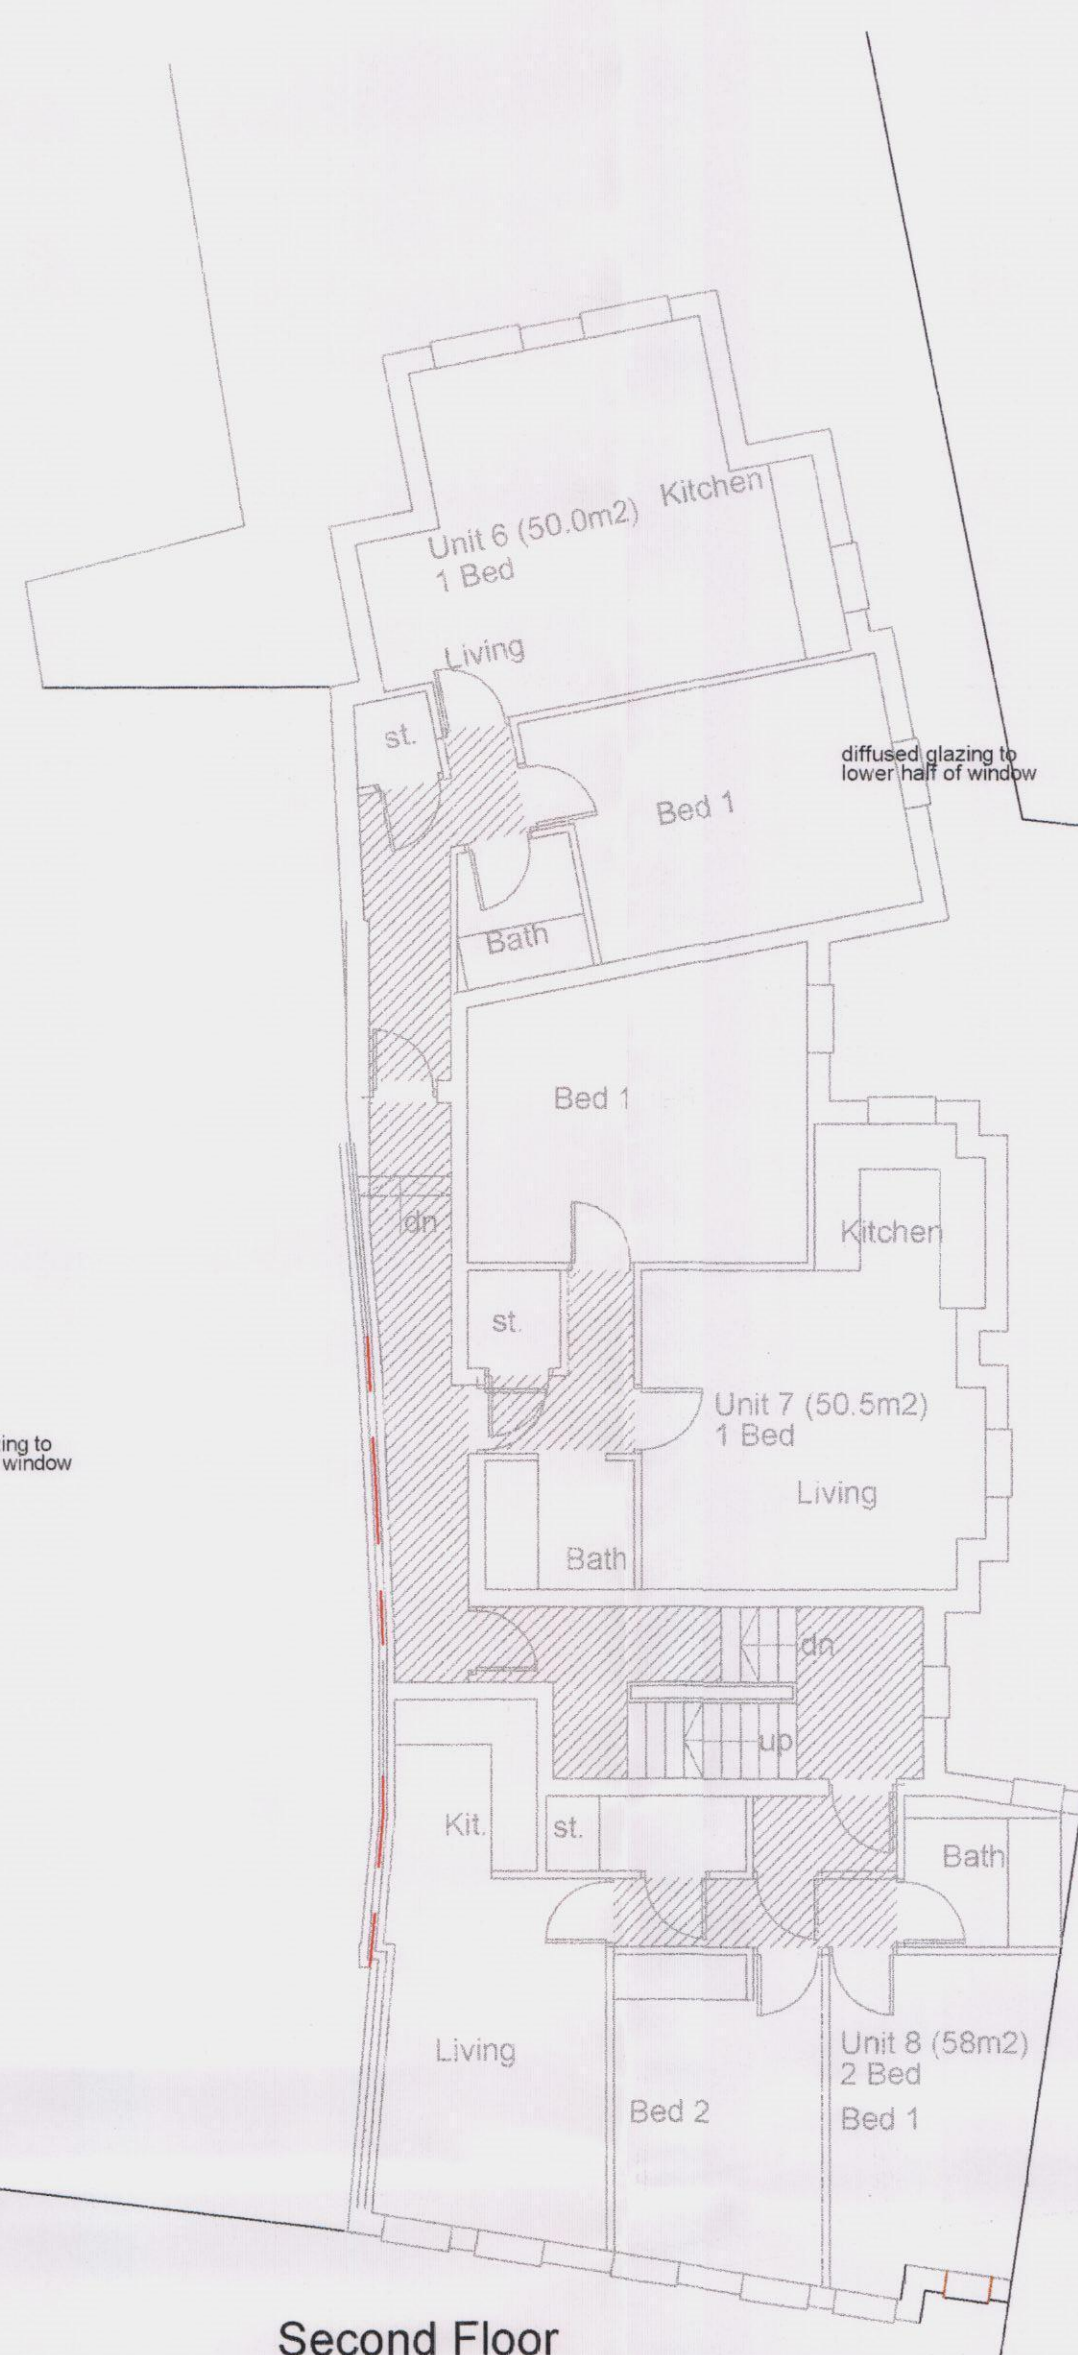


Second Floor

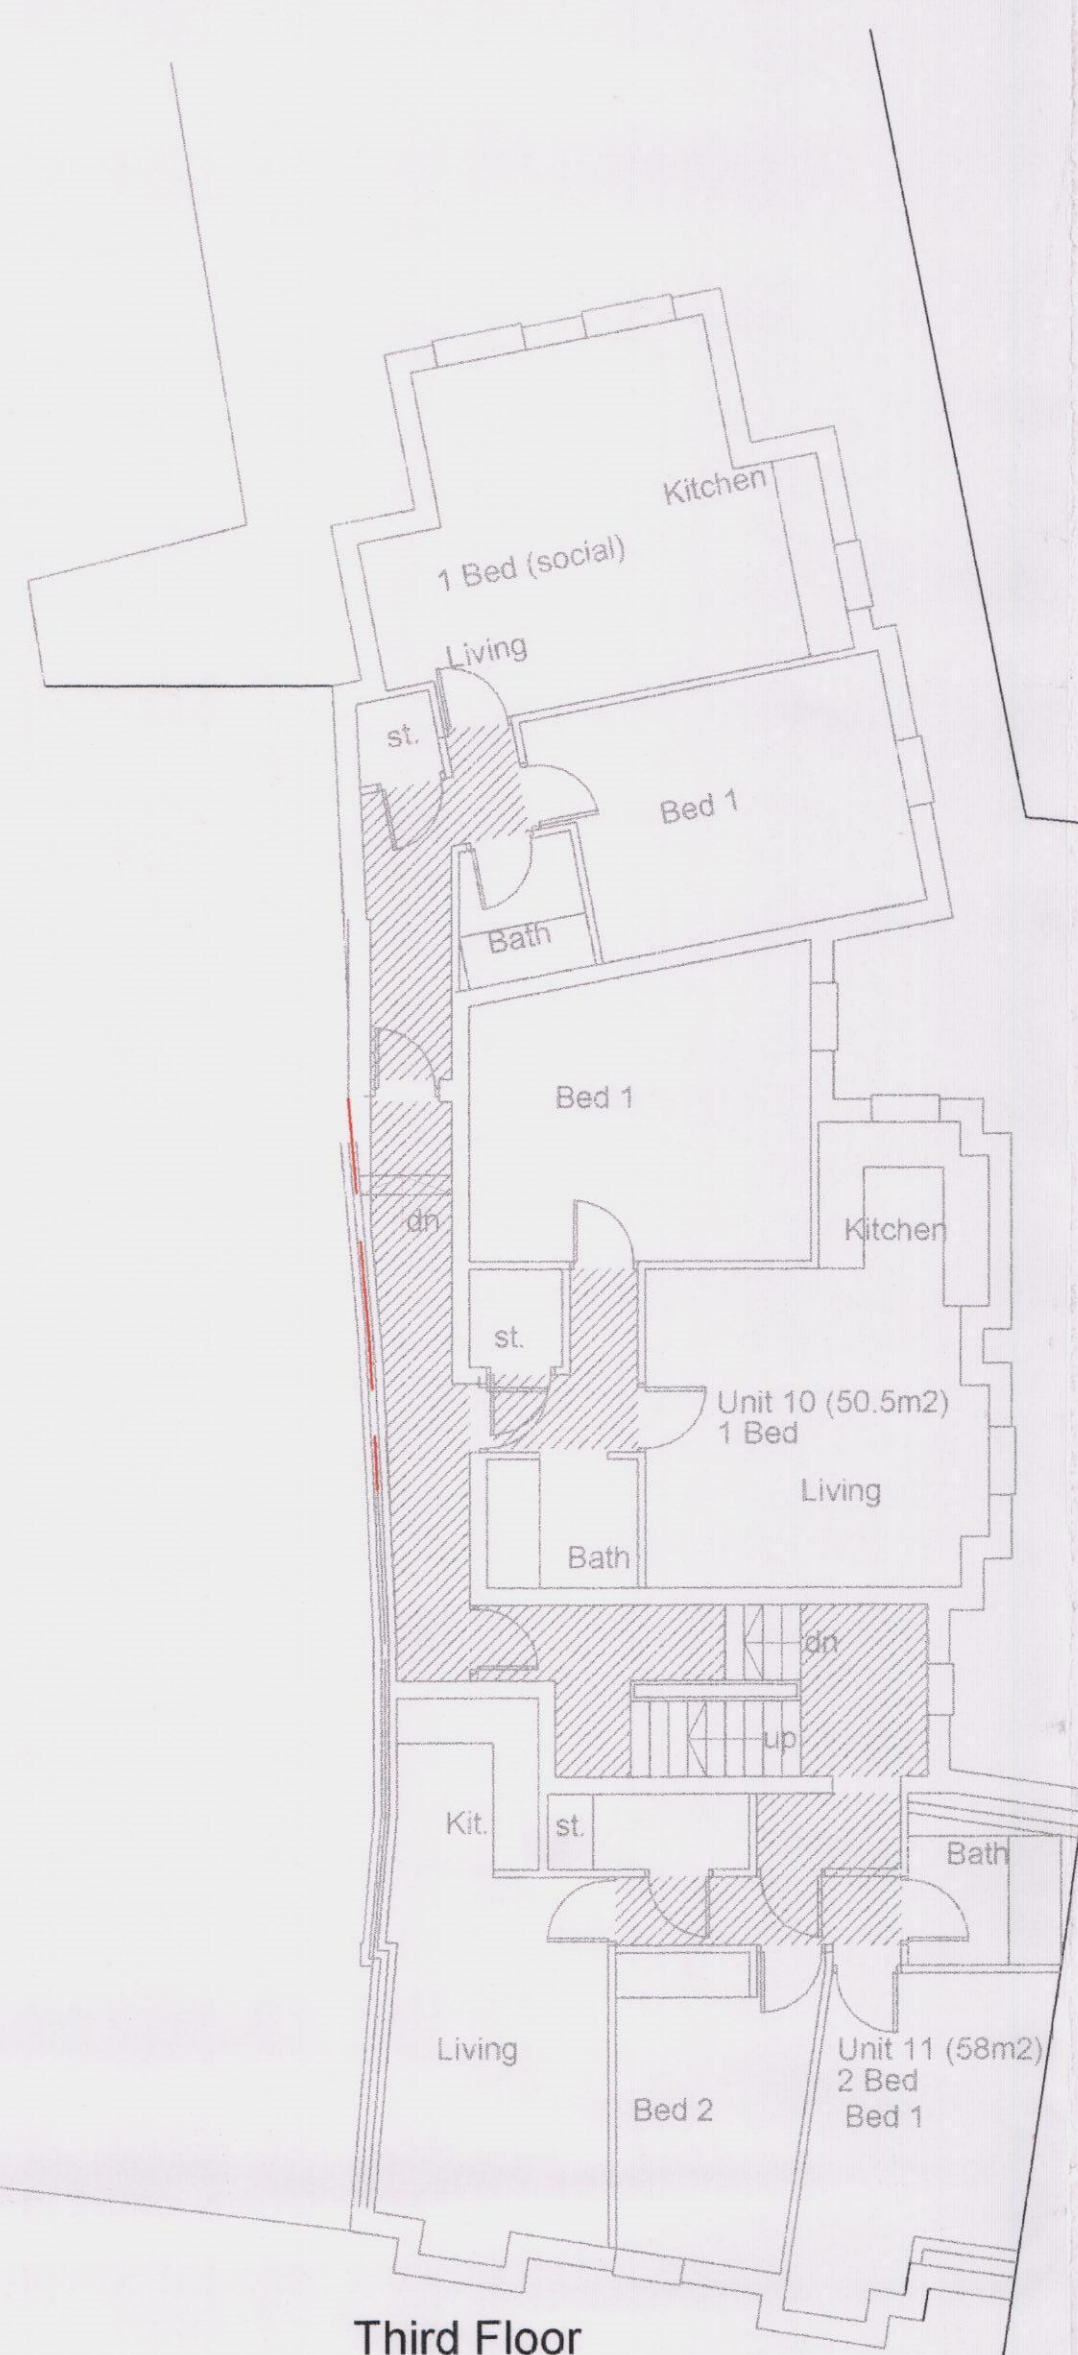


Third Floor

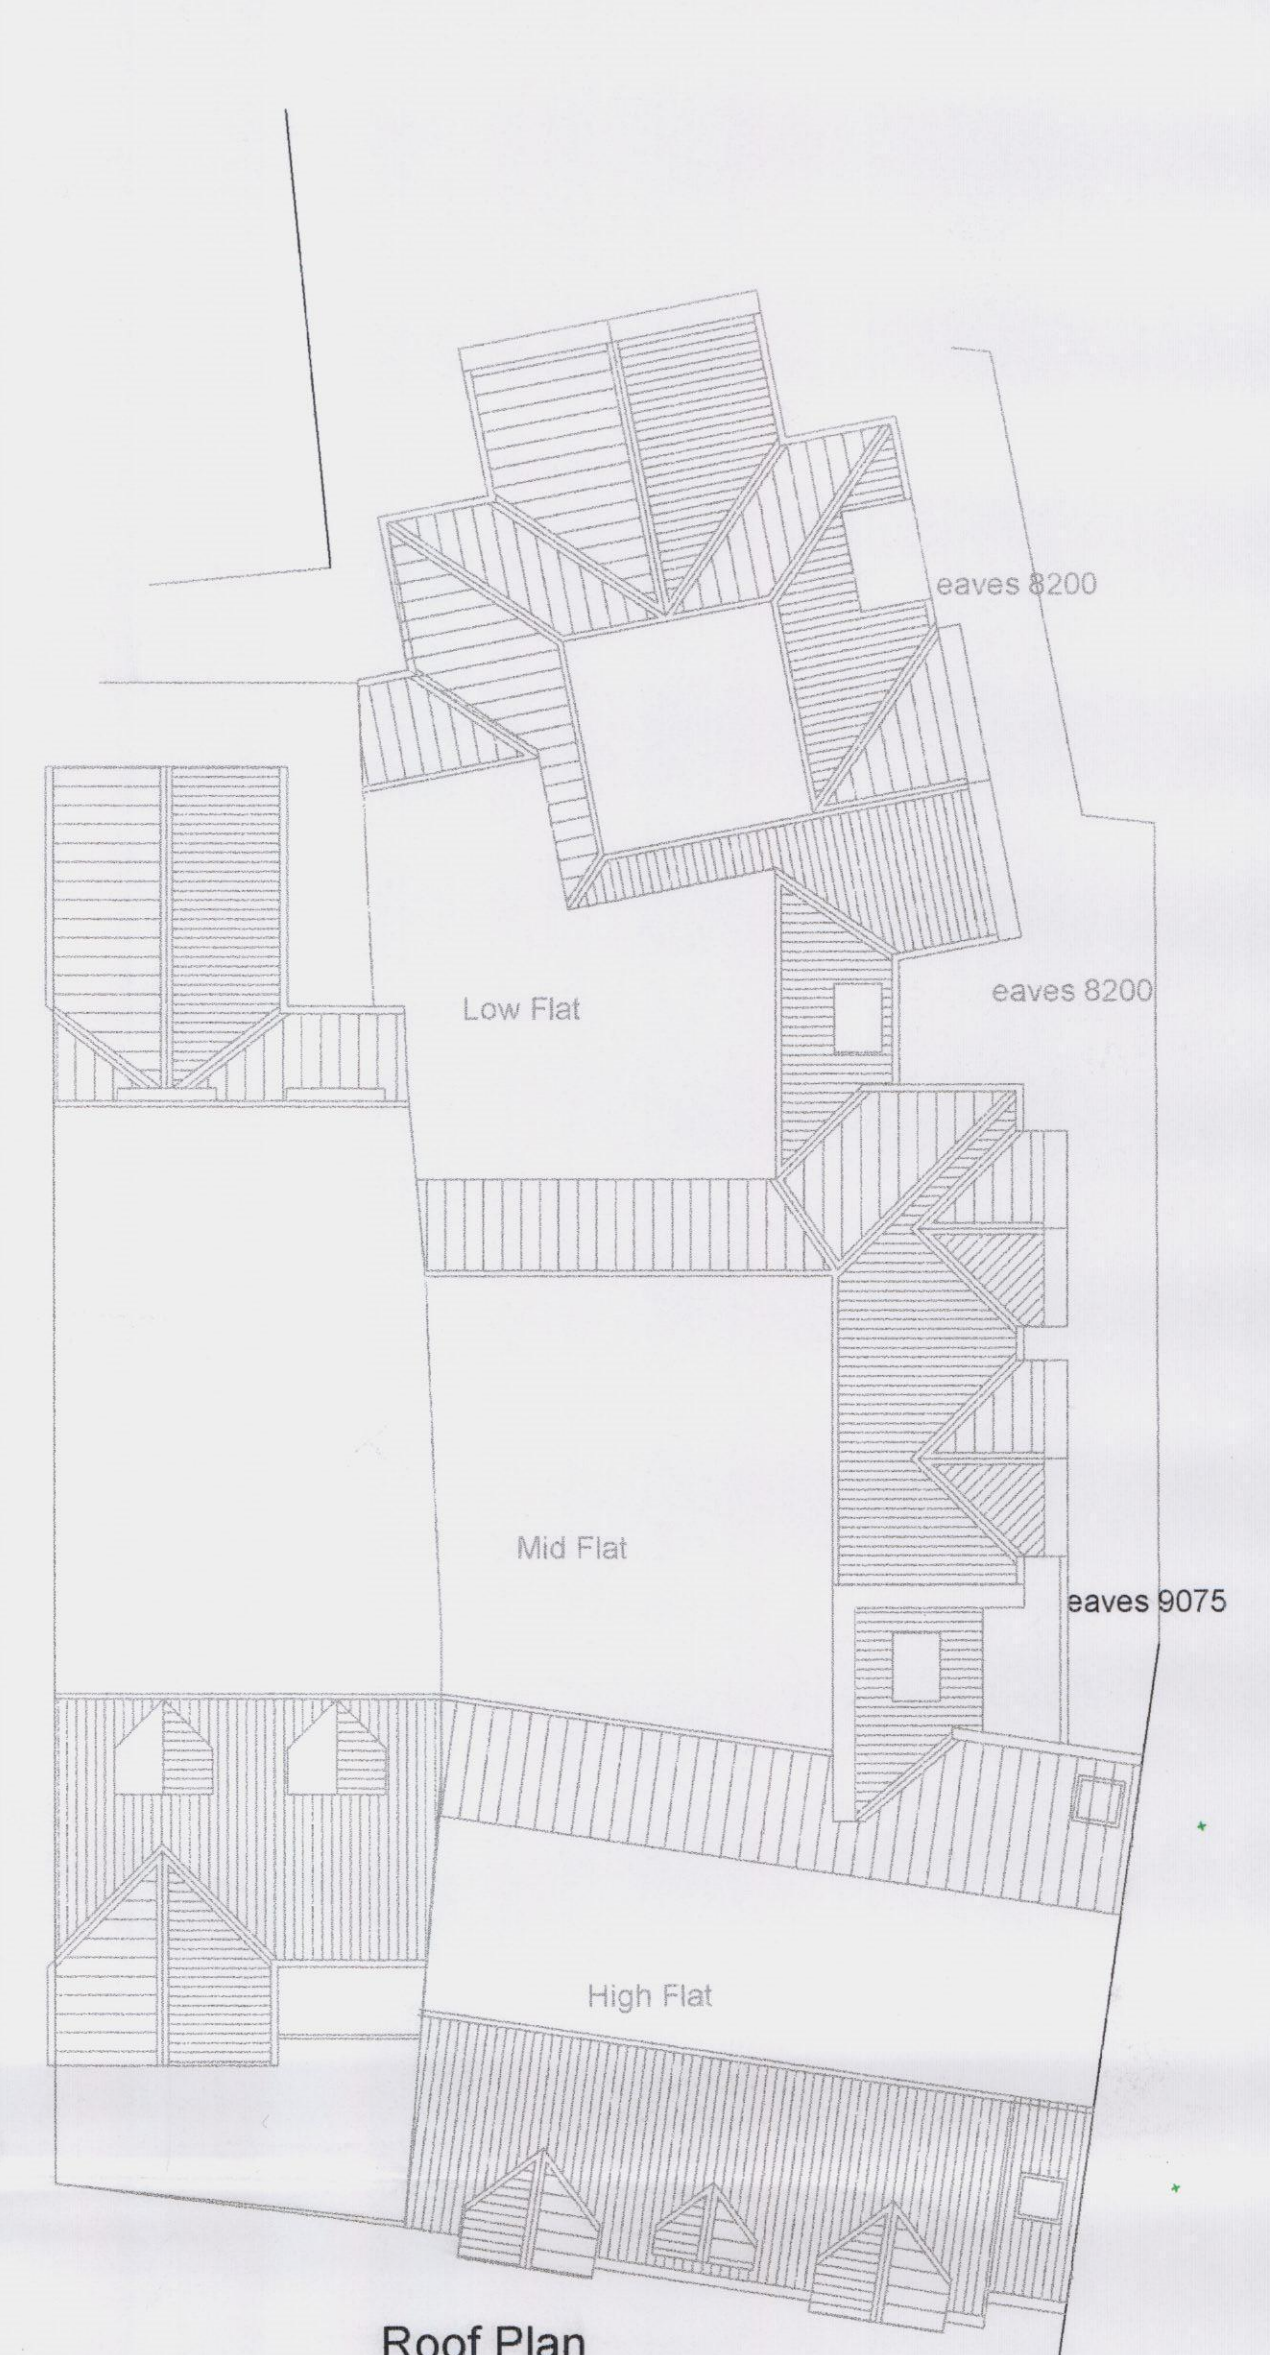


Roof Plan

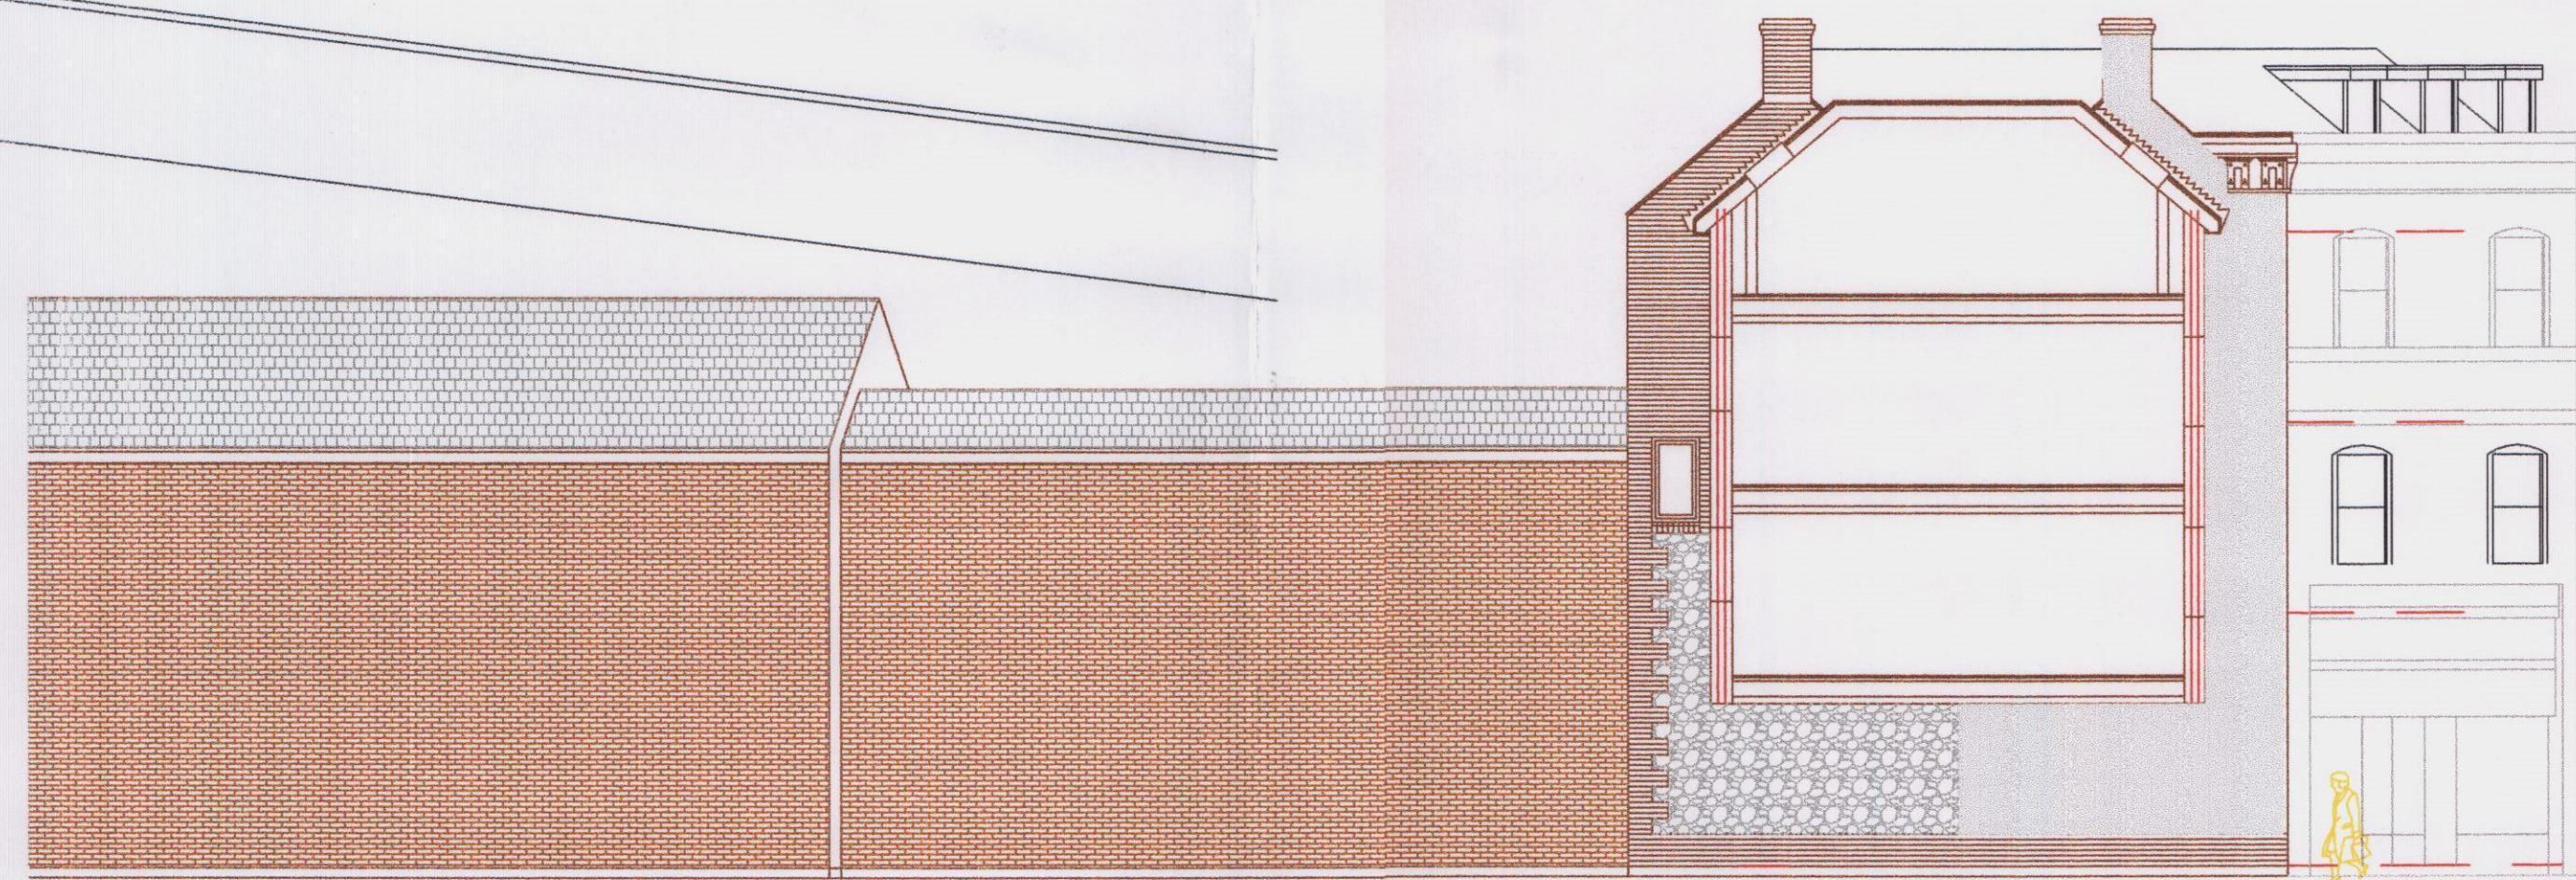

Section D-D

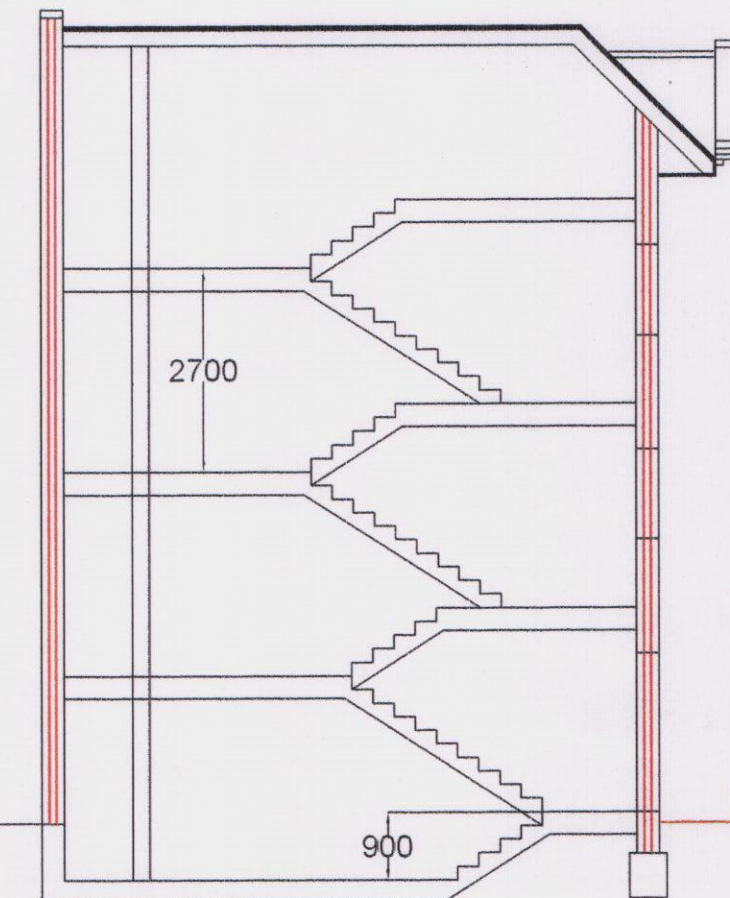

Section C-C

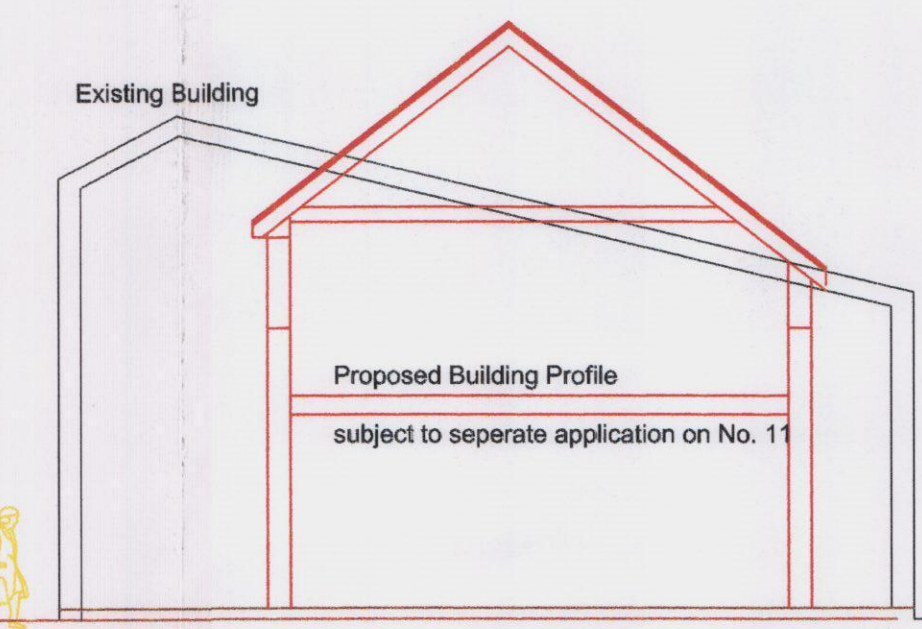

Accommodation Schedule

	1B Flat	2B Flat	Total
Ground	1	1	2
First	2	1	3
Second	2	1	3
Third	2	1	3
Total	7	4	11

3 cycles
4 cycles
4 cycles
4 cycles

REVISION A CORRECTED - 20/12/13 - PG
SCALE 1/100
DATE Dec. 13
AUTHOR PG
TITLE Residential Proposals
DETAIL 9, East Street - Havant
DRAWING No 14/33/P02

HAVANT BOROUGH COUNCIL
DEVELOPMENT CONTROL
24 DEC 2013
RECEIVED

PETER GALLOWAY
p g p
ARCHITECT

TEL 02392 483153
FAX 02392 483153
E-MAIL peter@petergalloway.co.uk