




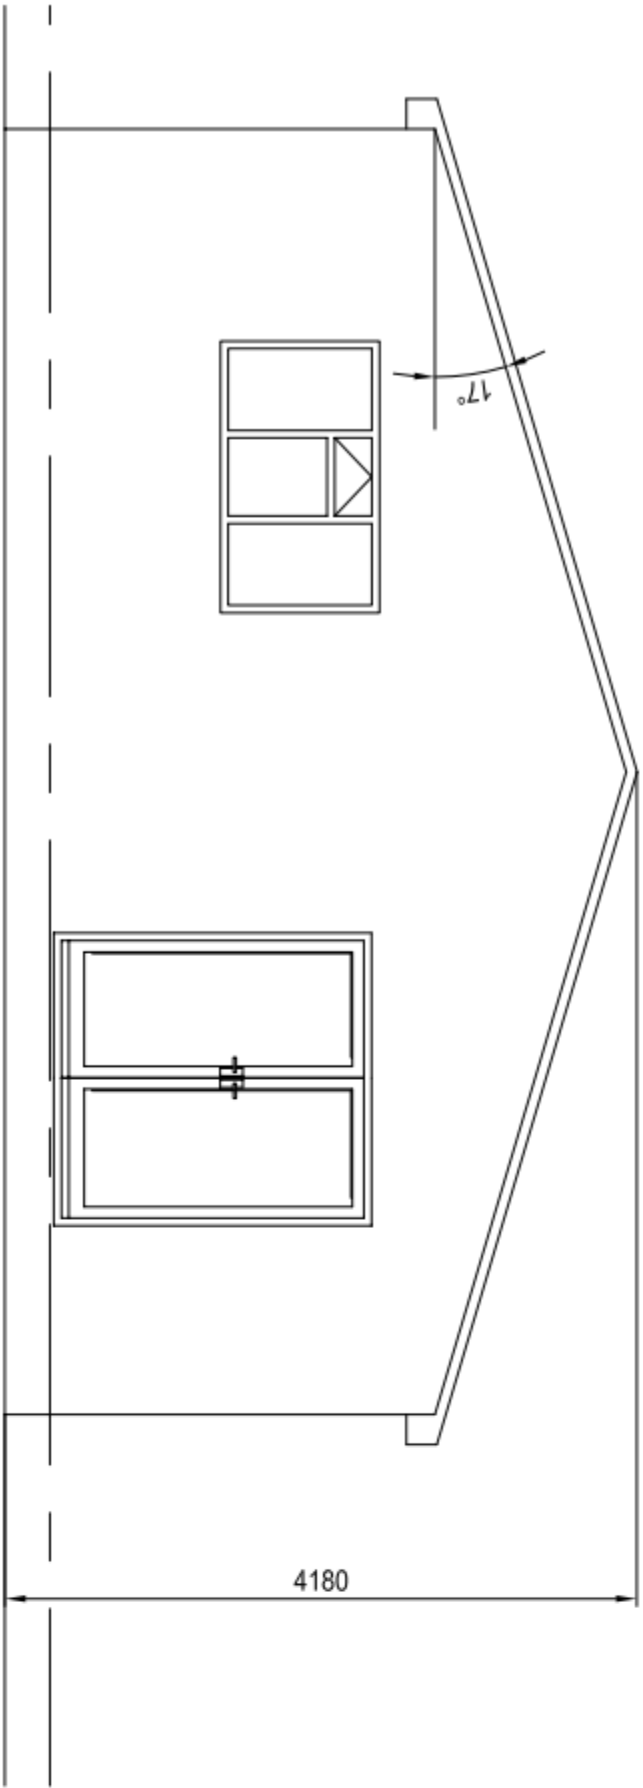


Proposed Rear Elevation of Garage/Annexe

 


Proposed Side Elevation of Garage/Annexe

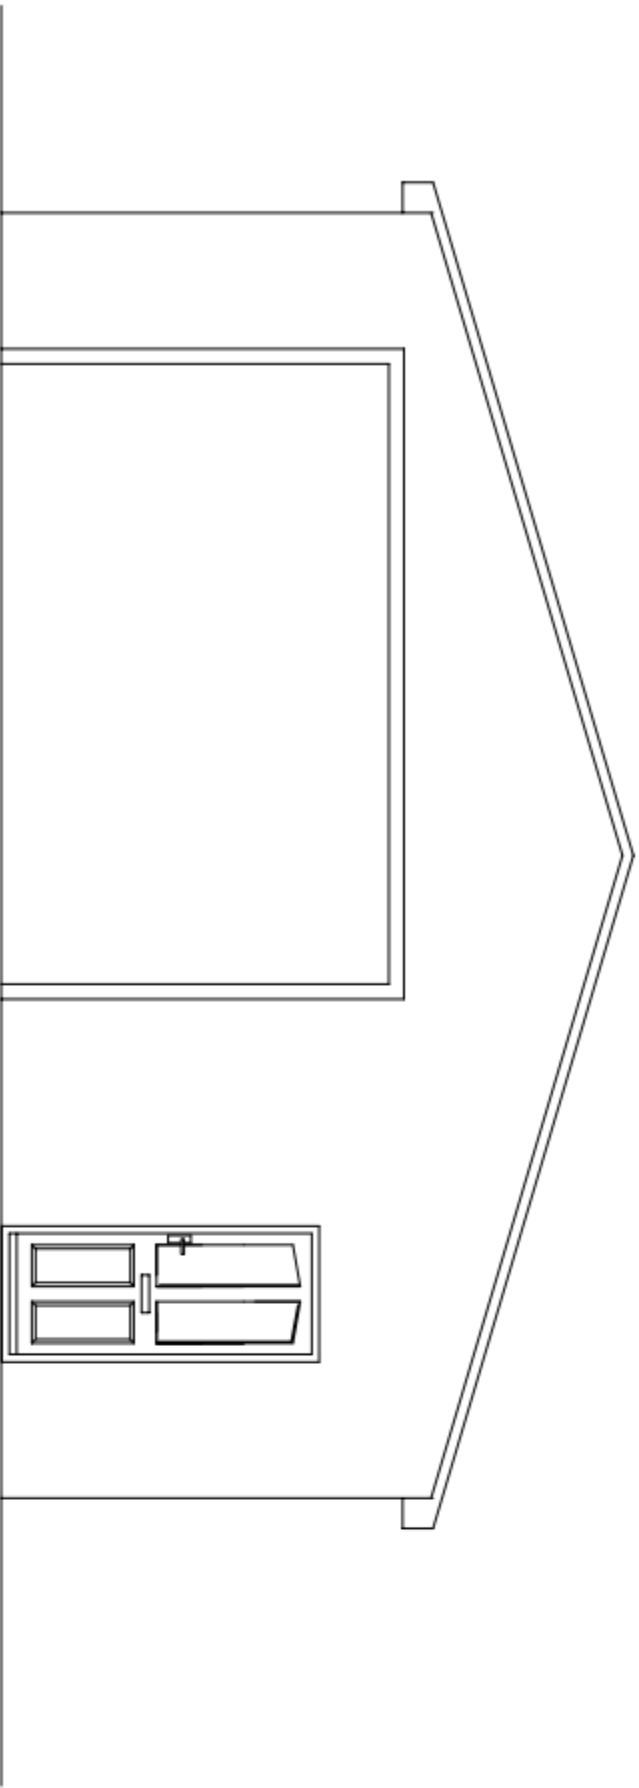

Proposed Front Elevation of Garage/Annexe

 

Proposed Side Elevation of Garage/Annexe

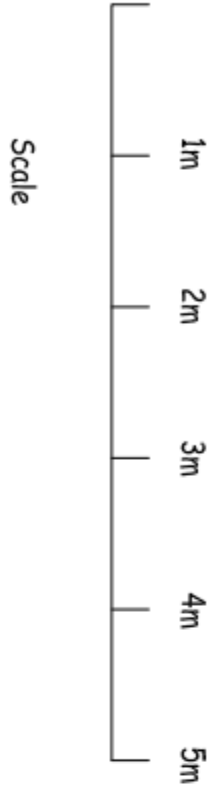

This drawing may be scaled for planning purposes only.
For all other purposes dimensions must be checked on
site and not scaled from the drawing.

Client: Mr L Pearson
Project: Dolphin Heights
Drawing Title: 172 Seafont, Hayling Island
FOR ANNEXXE/GARAGE
Drawn By : SD
Date: June 14 Scale : 1:50@A2
Drawing No: DHA-002 Issue: A