




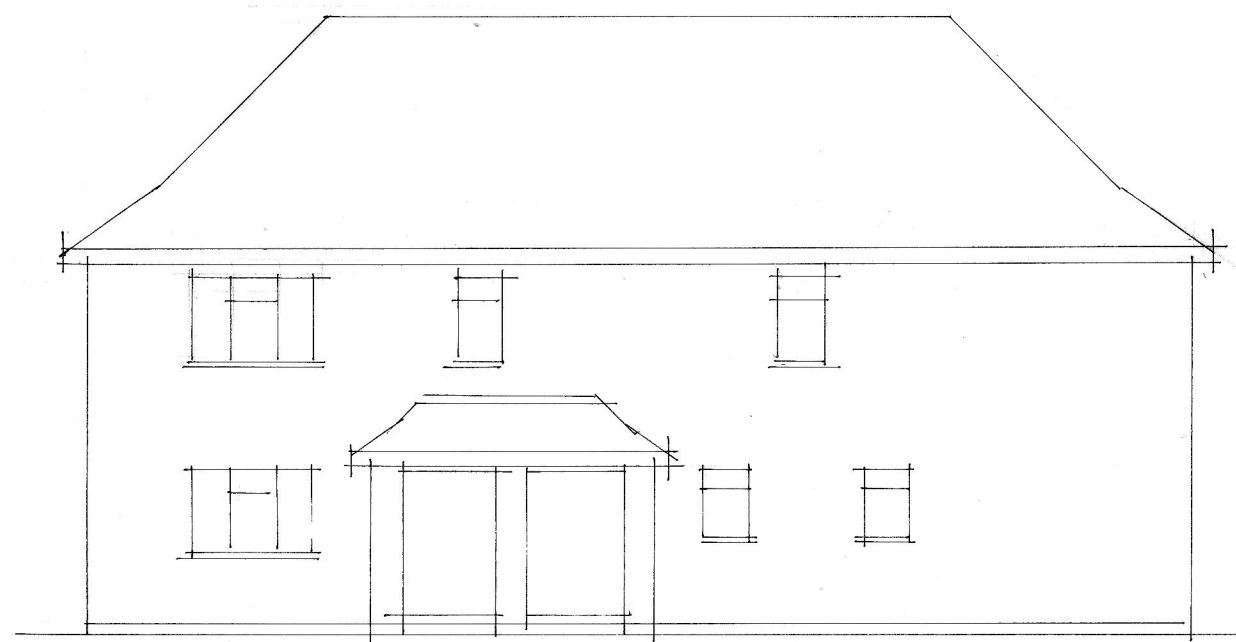


existing front.

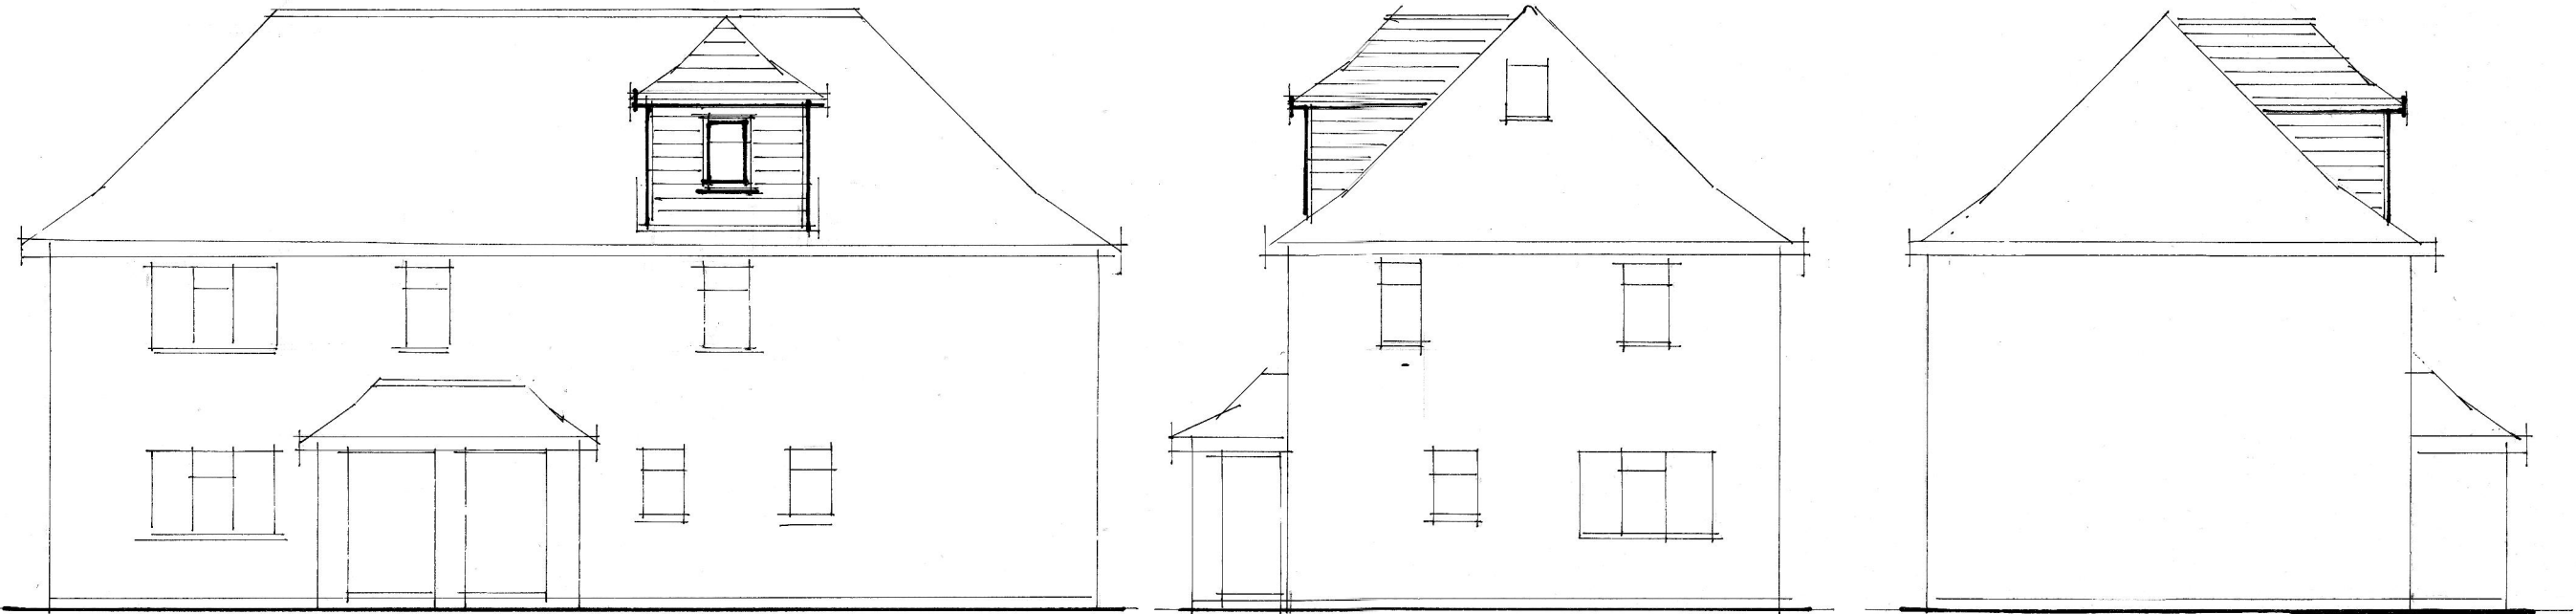


proposed front & sides.

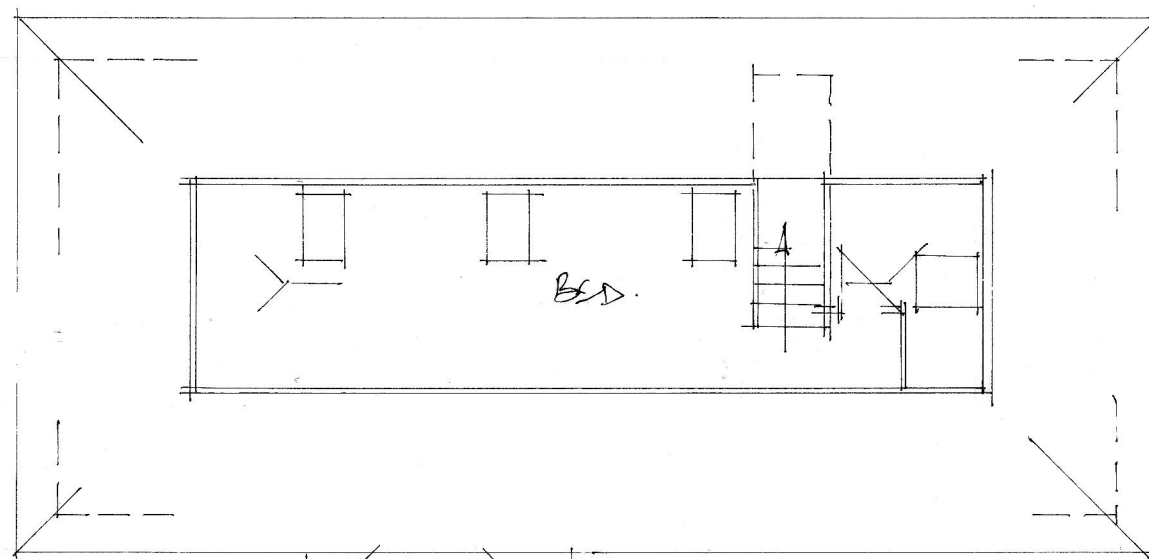


exist. s.f. plan.

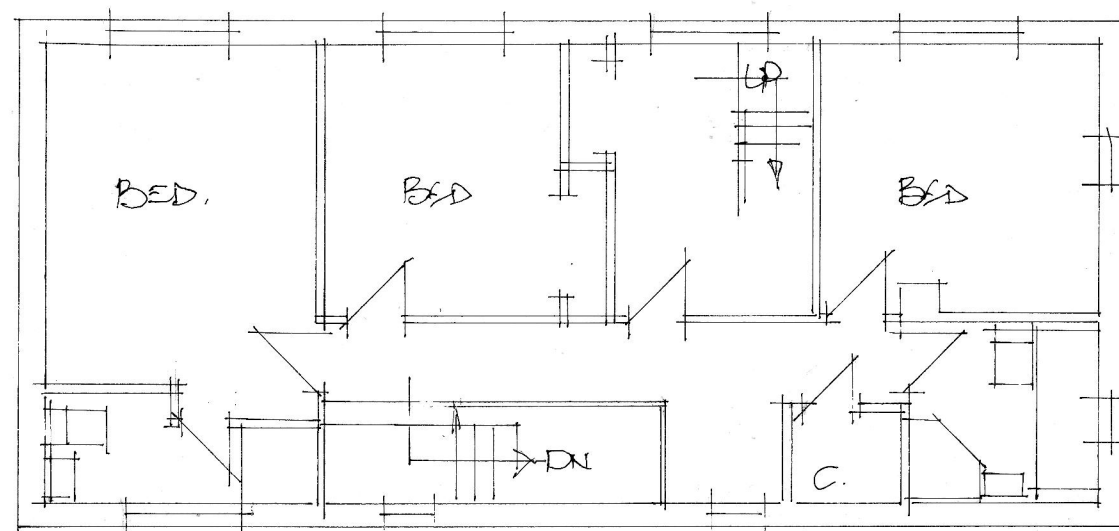

exist. f.f. plan.

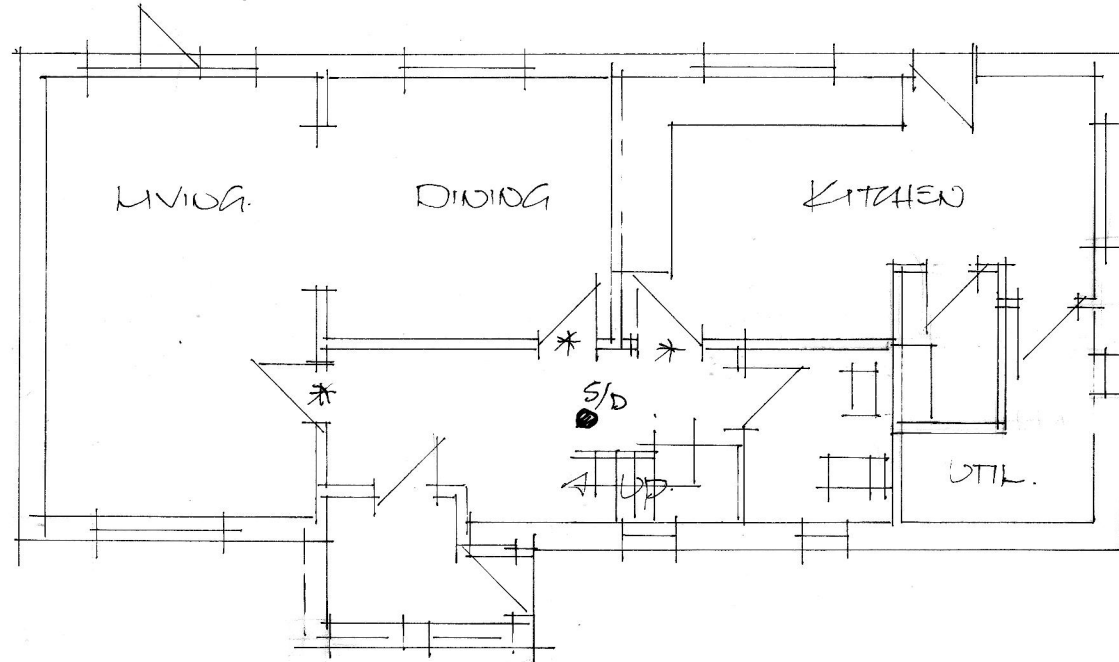

exist. g.f. plan.

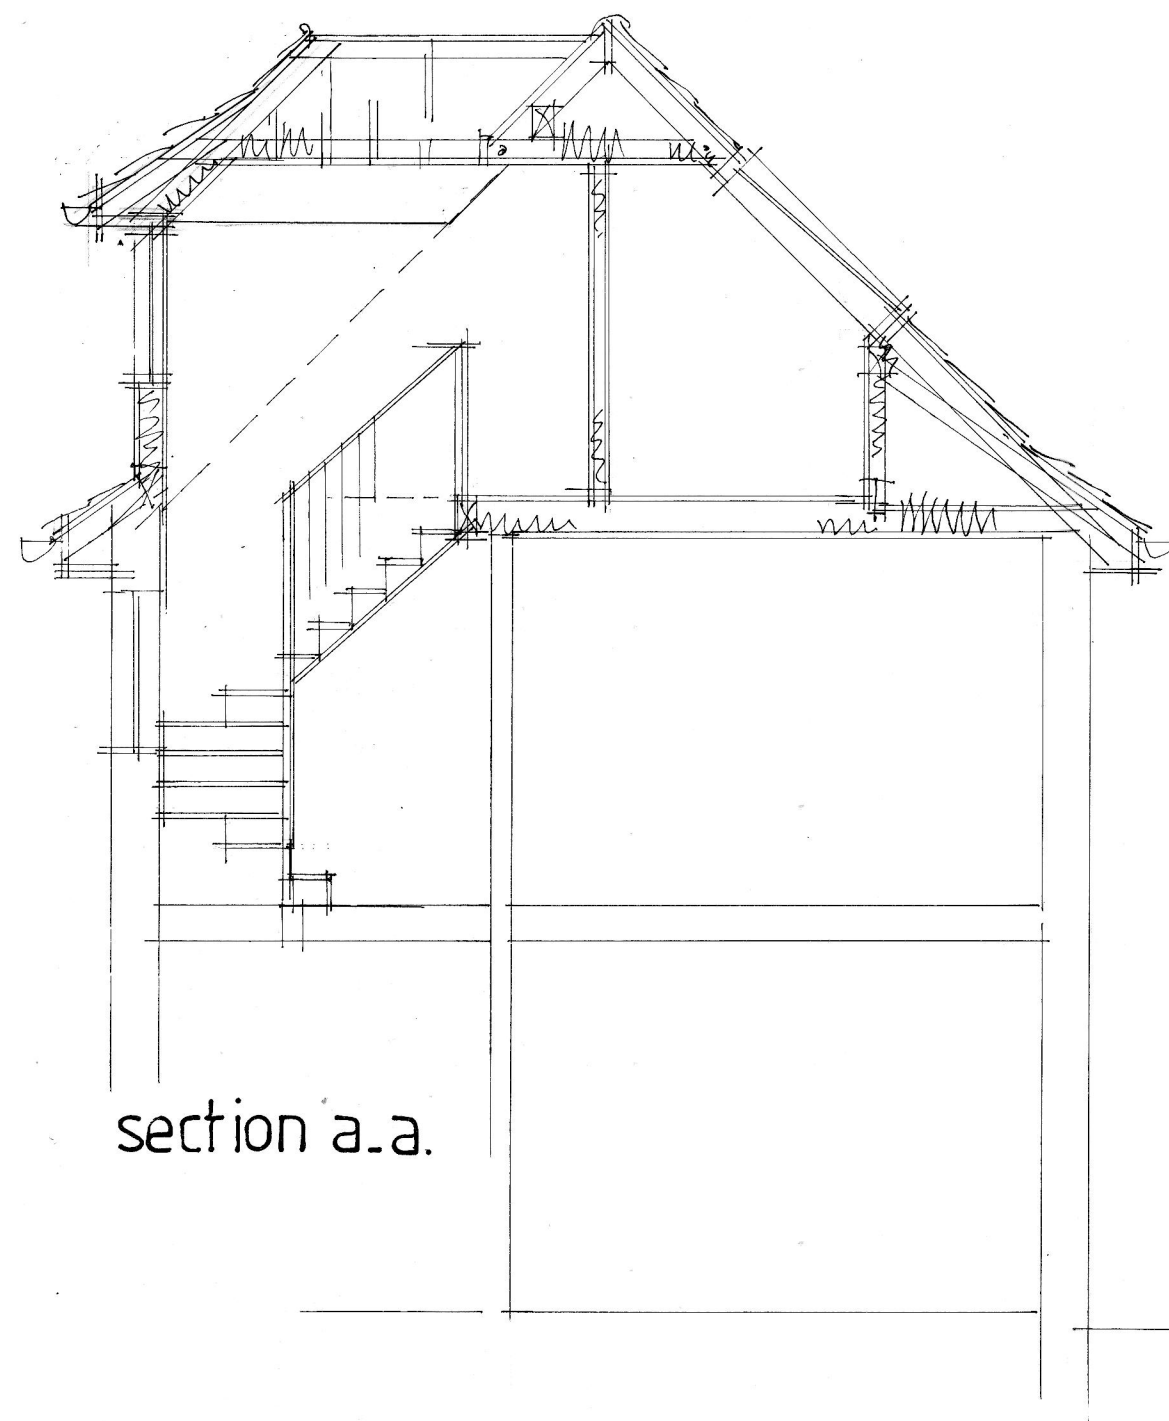

section a.a.



FOR PROPOSED FLOOR PLANS & NOTES SEE 7133.14.2.

A	Date	Revision
© copyright		
THORNS-YOUNG ARCHITECTURAL		
THORNS-YOUNG LTD CHARTERED BUILDING CONSULTANTS 232 London Road, North End, Portsmouth PO2 9JQ Tel: (023) 9267 2883 Fax: (023) 9266 3457 Website: www.thornsyoun.co.uk		
Client		
MR & MRS CROVIN.		
Job Title		
17 FIRST AVENUE HAVANT.		
Drawing Title		
PROPOSED ROOM IN ROOFSPACE		
Scale		
1:100 & 1:50 AT A2.		
Date	Drawn by	
JUNE 14	BT	
Drg. No.	Rev.	
7133.14.1.		