




EXISTING EAST ELEVATION
REF. NO.: BD533 EE01-1

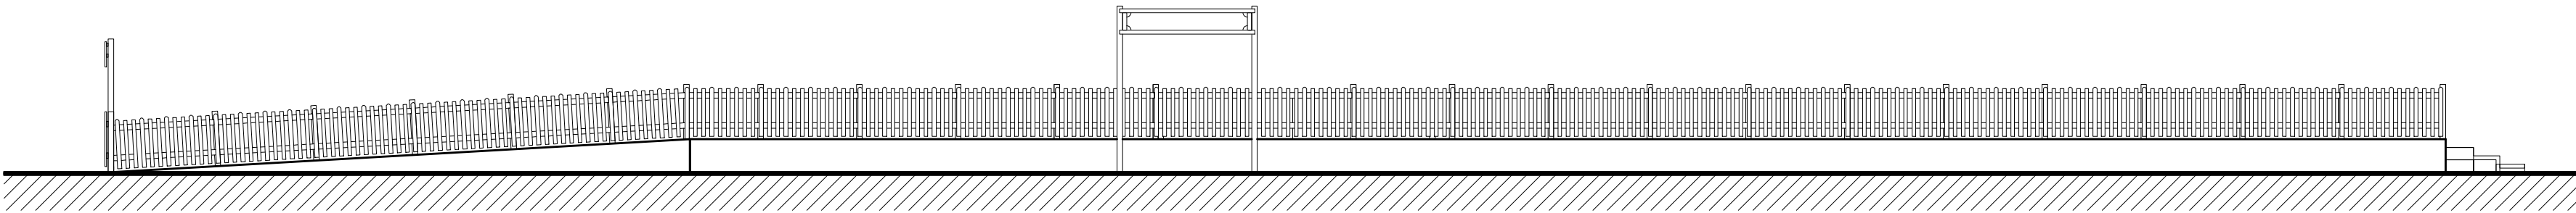



EXISTING NORTH ELEVATION
REF. NO.: BD533 EE01-2

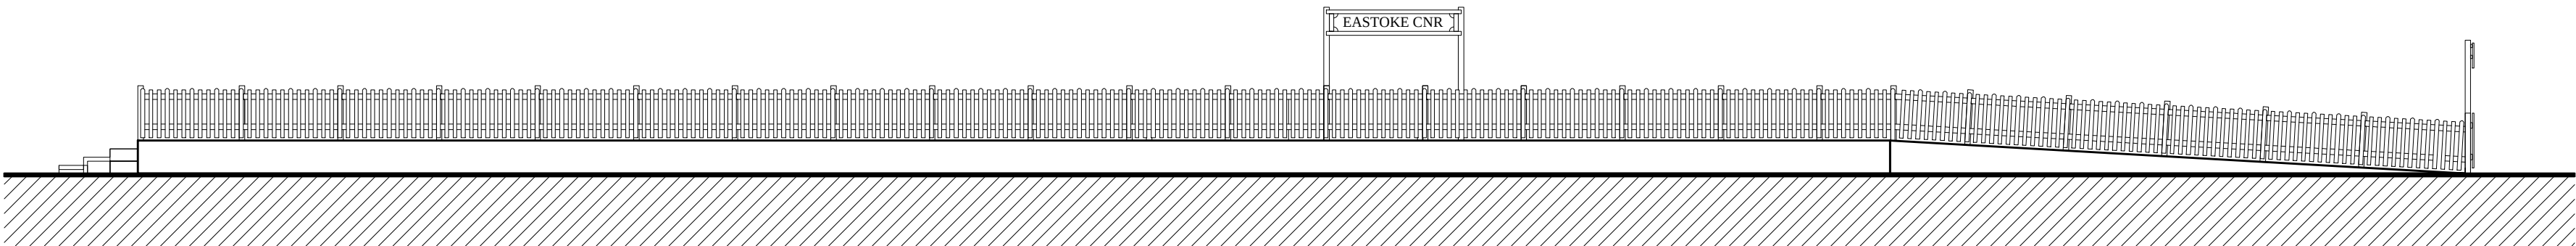


EXISTING SOUTH ELEVATION
REF. NO.: BD533 EE01-3

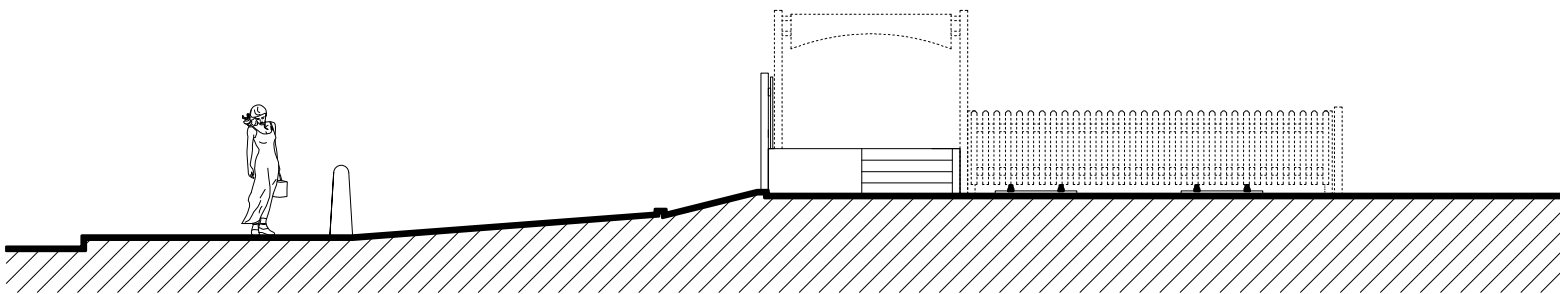

EXISTING WEST ELEVATION
REF. NO.: BD533 EE01-4

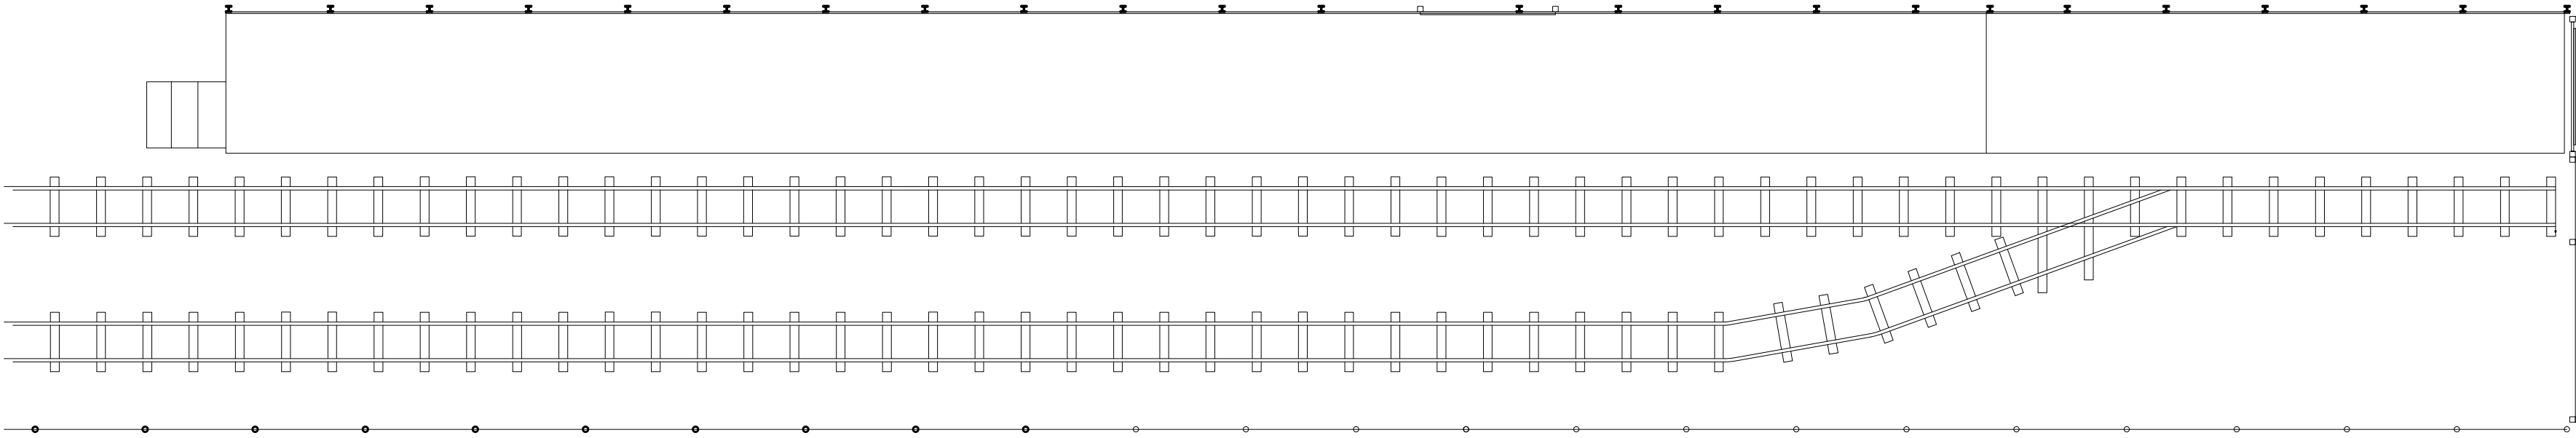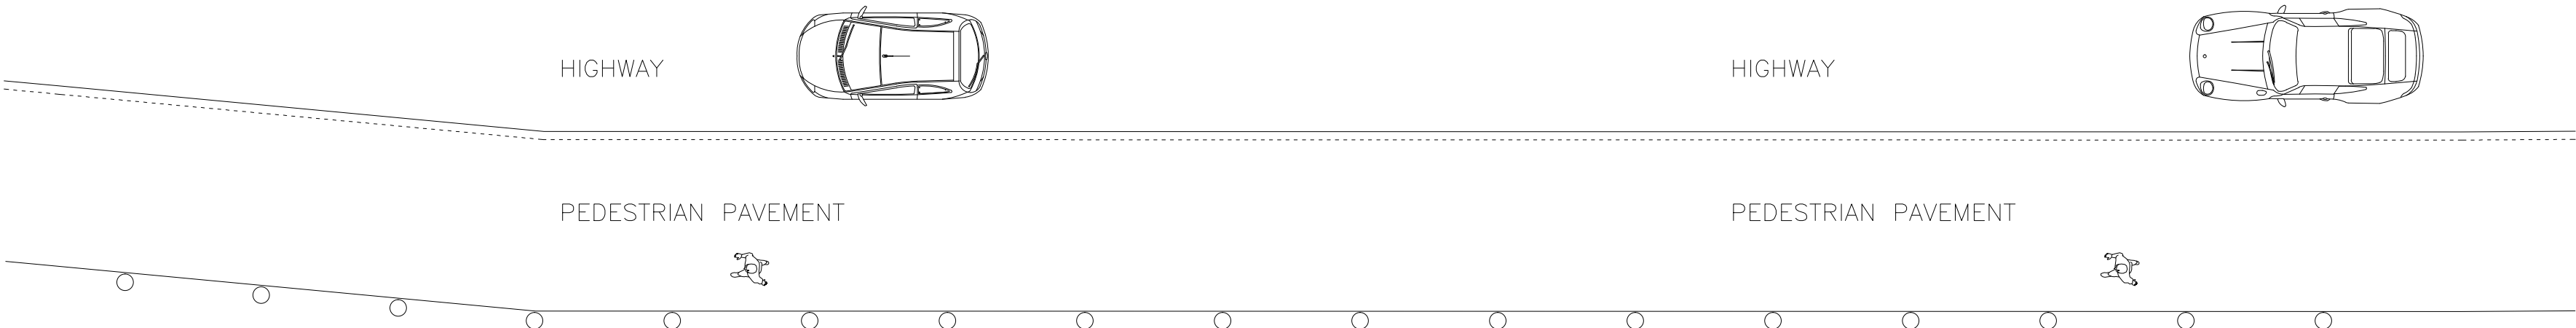

EXISTING FLOOR PLAN
REF. NO.: BD533 EP01-1

  **Living Space**

www.livingspacedesign.com
Cedar Field, Five Acres, Funtington,
Chichester, West Sussex, PO18 9LX
tel: 01243 572604 fax: 01243 575139

Copyright of this drawing is reserved by Living Space. This drawing is not to be scaled for construction except for planning purposes only. All dimensions are to be checked on site prior to construction or manufacture. If there are any discrepancies the designer is to be informed immediately.

PROJECT:
EASTOKE CORNER,
HAYLING SEASIDE RAILWAY,
HAYLING ISLAND,
HAMPSHIRE
PO11 9LU

CLIENT:
MR. BOB HADDOCK

TITLE:
EXISTING FLOOR PLAN AND
ELEVATIONS

JOB NO.:
BD533

DWG. NO.:
EP01-1/ EE01-2,3,4

SCALE:
1:200 @ A3 / 1:100 @ A1

DATE: 01 10 2014 REV.: L DRAWN BY: J.L.