



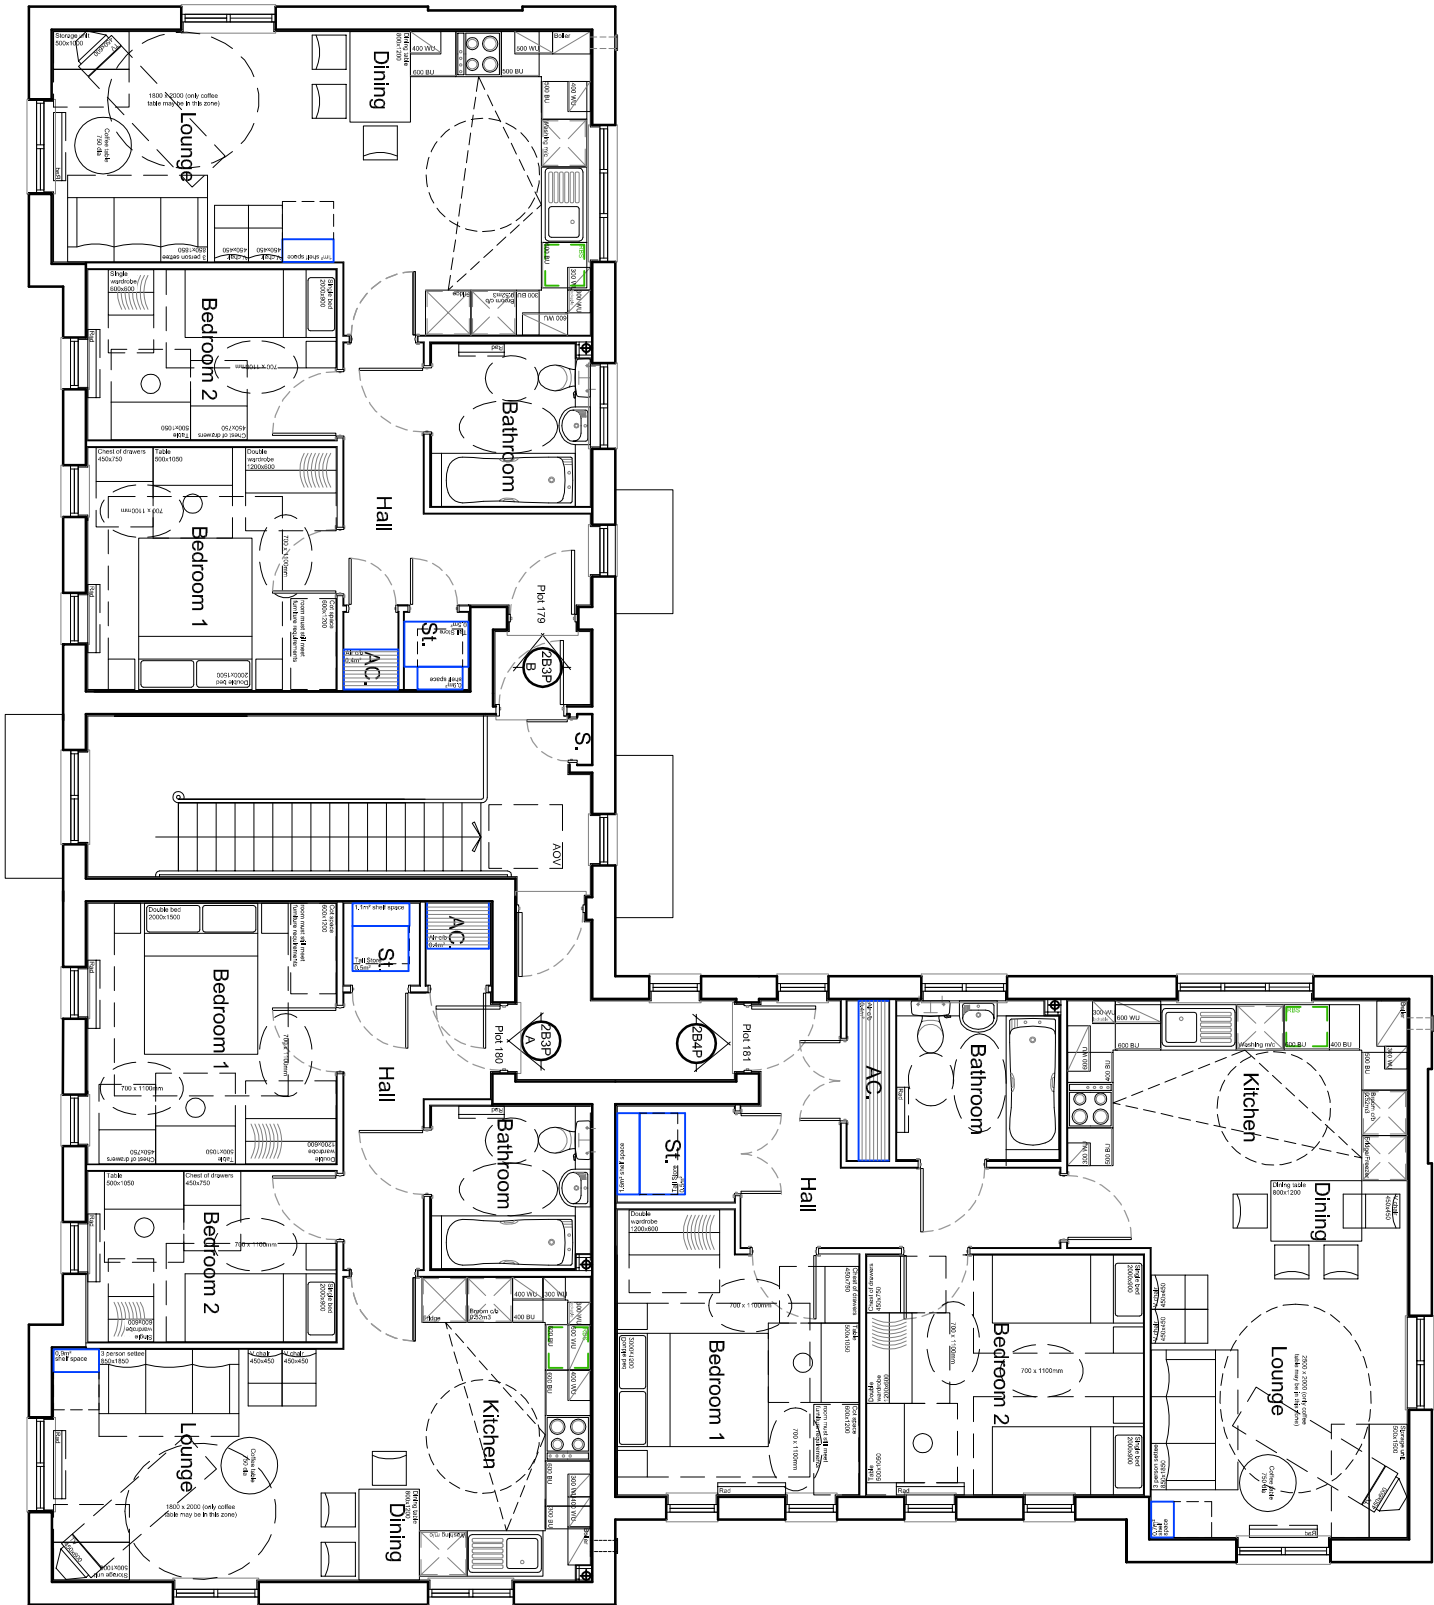

First Floor Plan

HouseType	Variation	HouseType	Variation	HouseType	Variation
2B3P	A	2B3P	B	2B4P	
Bedrooms	2	Bedrooms	2	Bedrooms	2
Sq.ft finish	617	Sq.ft finish	618	Sq.ft finish	727
Sq.ft structural	626	Sq.ft structural	627	Sq.ft structural	736

 

NOTES

Permission is granted to scale from this drawing for the purpose of Local Authority Planning Approval only. In all other circumstances DO NOT scale from this drawing. Please contact this office for any additional information required.

Contractors, Sub Contractors and Suppliers are to check all relevant dimensions and levels of the site and building before commencing any shop drawings or building work. Any discrepancies should be recorded to the Architect.

Where applicable this drawing is to be read in conjunction with the Consultants' drawings.

This drawing is the copyright of Tetlow King Ltd @. All rights reserved.

Ordinance Survey Data © Crown Copyright. All rights reserved. Licence No. 100007359

REV	DESCRIPTION	DATE	AUTH	CHKD
-----	-------------	------	------	------

PLANNING

TETLOW KING

ARCHITECTS : URBAN DESIGNERS : SUSTAINABILITY CONSULTANTS

Building 300, The Grange, Romney Road, Waterlooville, Hampshire, SO51 0AE
Tel: 01794 367703 Fax: 01794 519517 Web: www.tetlowking.co.uk

PROJECT

Berewood, Phase 2

Waterlooville

For: Redrow Homes (Southern)

DRAWING				
Flats Block E				
Plots 176-181				
Floor Plans sheet 2 of 2				
SCALE	DATE	AUTHOR		
1:100	@ A3 Jan 2014	AS		
JOB NO.	DRAWING NO.		REV	
REDR130524	P.176-181.p2			