
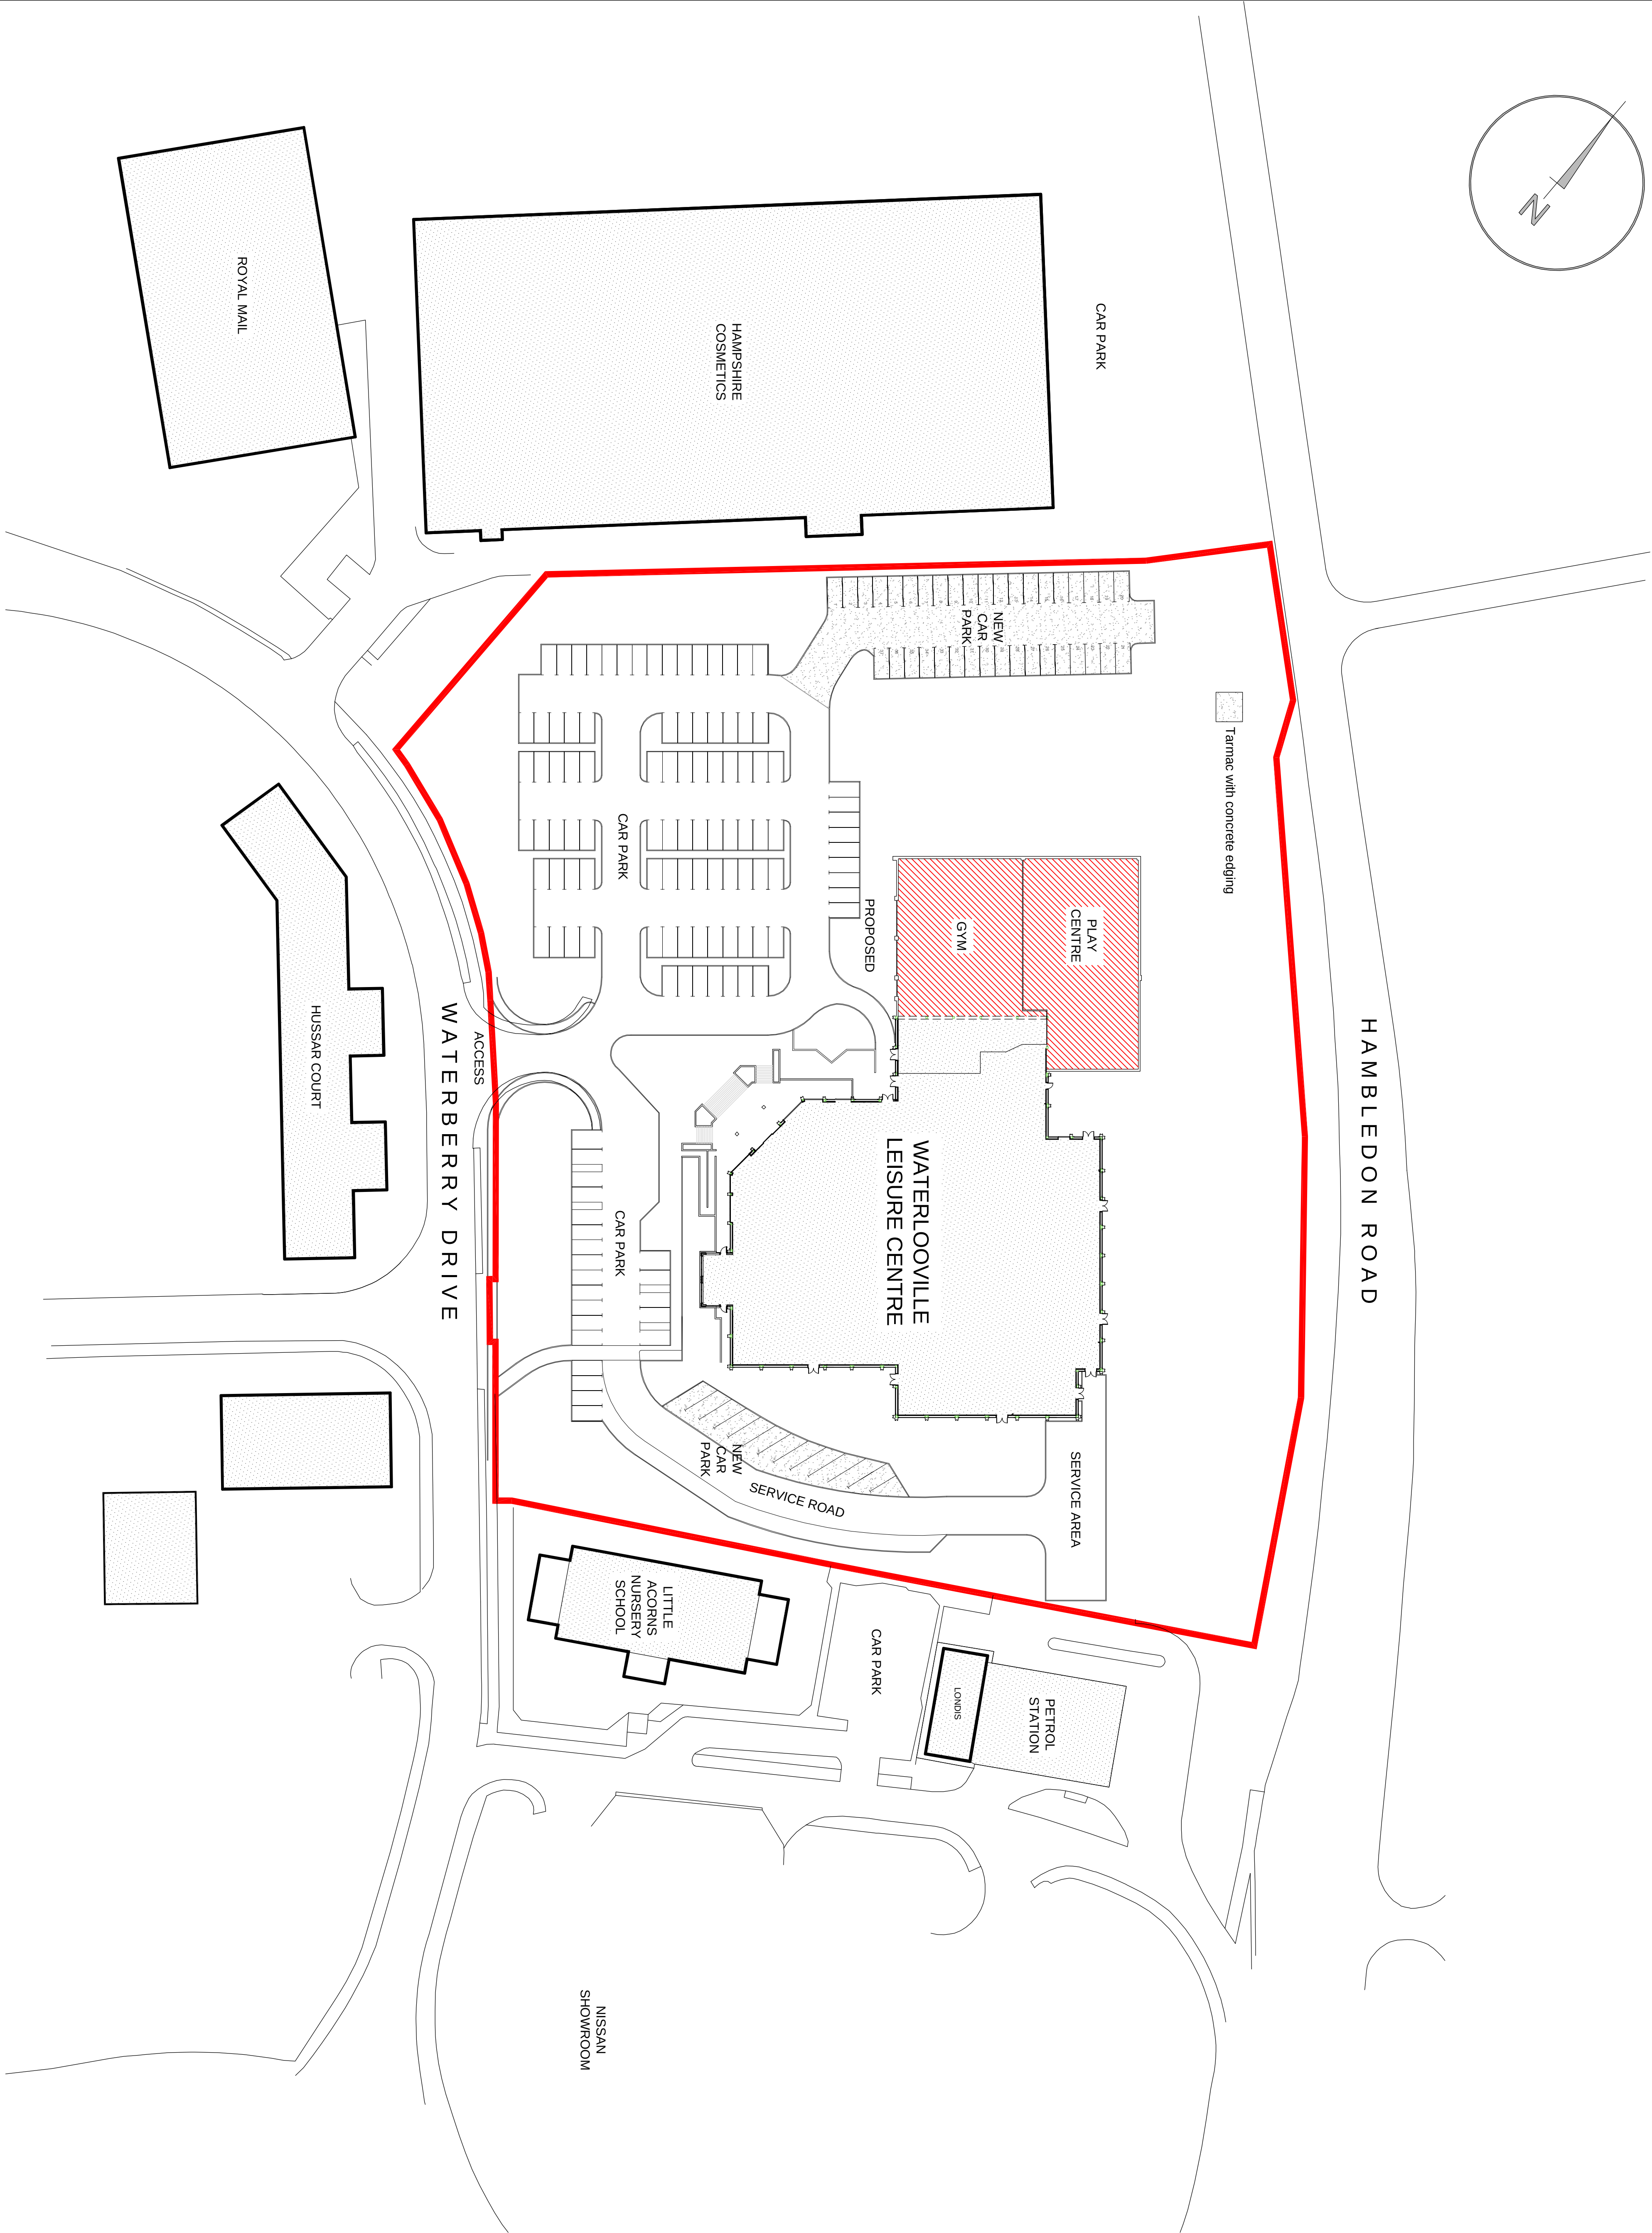


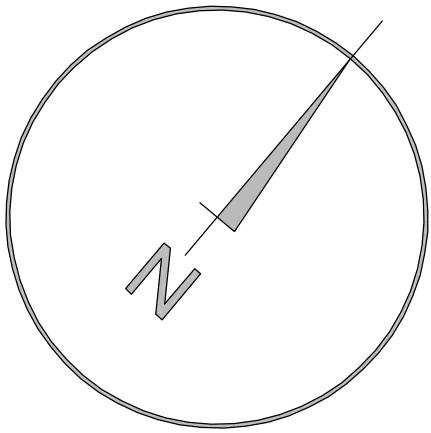

notes


this drawing is the copyright of the **pdp architecture llp** and must not be reproduced in whole or part or used for the execution of works without their permission.
all dimensions to be checked on site prior to commencement of construction works and the architect notified of any discrepancy.
figured dimensions are to be used in preference to scaled dimensions.
no deviation from this drawing will be permitted without prior consent of the architect.
all drawings are prepared subject to a full measured and structural survey of the buildings and site.
all structural work is subject to the appointment of a structural engineer to confirm and agree the structural proposals.
os promap licence no. 100020448.

health & safety:
exceptional risks involving specific methods of construction or exceptional maintenance issues:
NO SIGNIFICANT RISK

revision notes		
A	New car park revised	26.08.14 jg
B	Materials added	16-09-14 HM

client		
Horizon Leisure Centres		

building regs

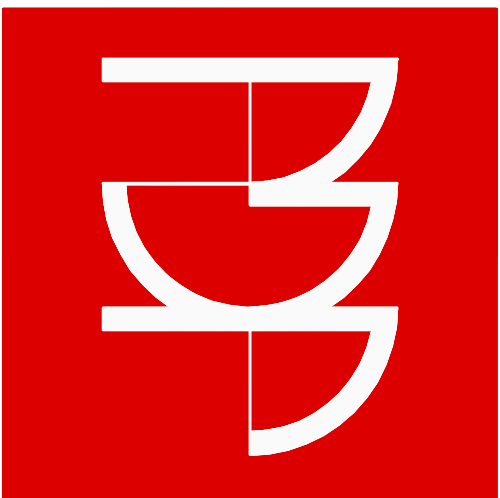

pdp architecture llp
chartered architects town planning
interior design consultants
2 beechworth road havant
hampshire po9 1ax
tel 023 9248 1100
fax 023 9247 5050
email pdp@pdp-architects.co.uk
www.pdp-architects.co.uk

project		
Waterloo Leisure Centre		
Gym Extension		
detail		
Proposed Site Plan		
drawn	checked	
JG		
date	status	building regs
10.3.14		
a1 scale a3 scale	27921-WD104	B
1:500	1:1000	