




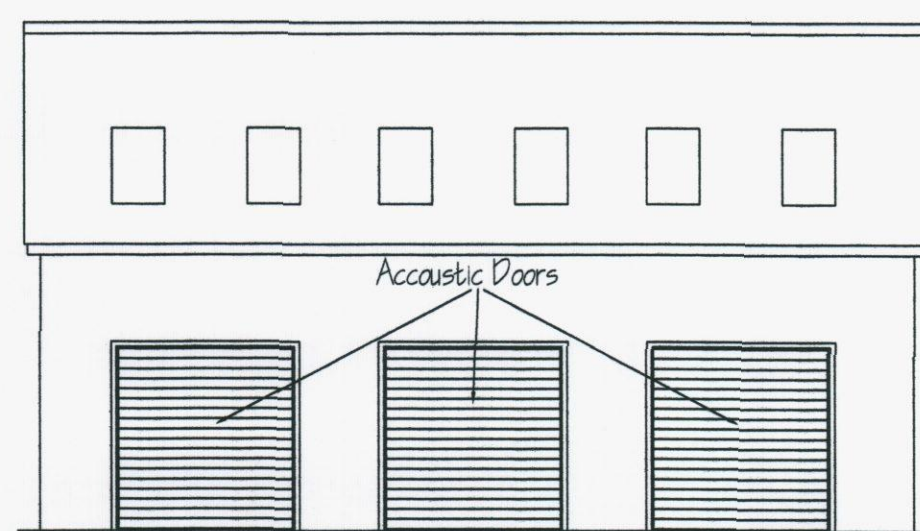


Proposed Front Elevation

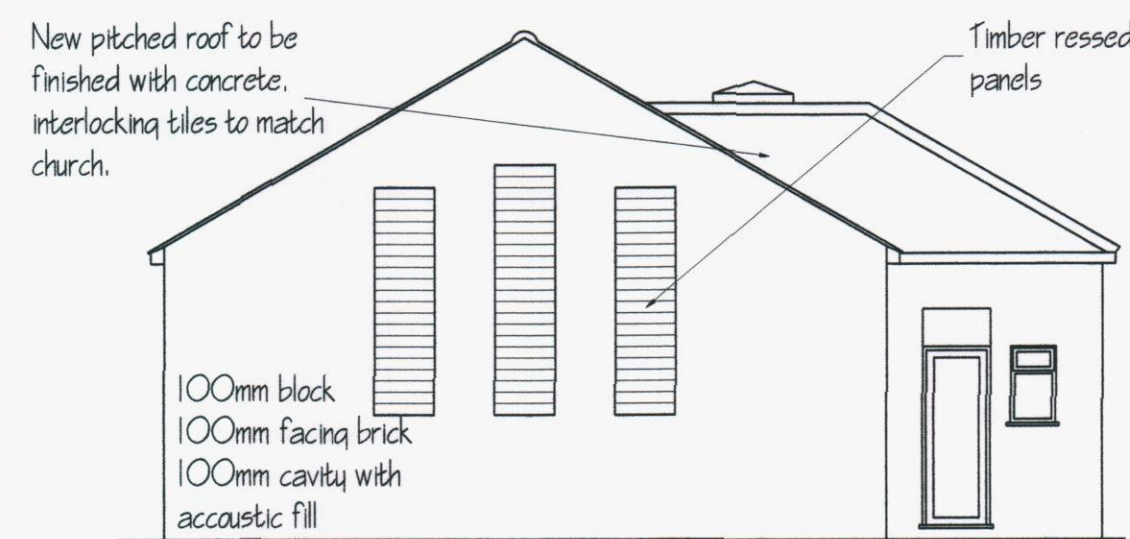


Proposed Side Elevation

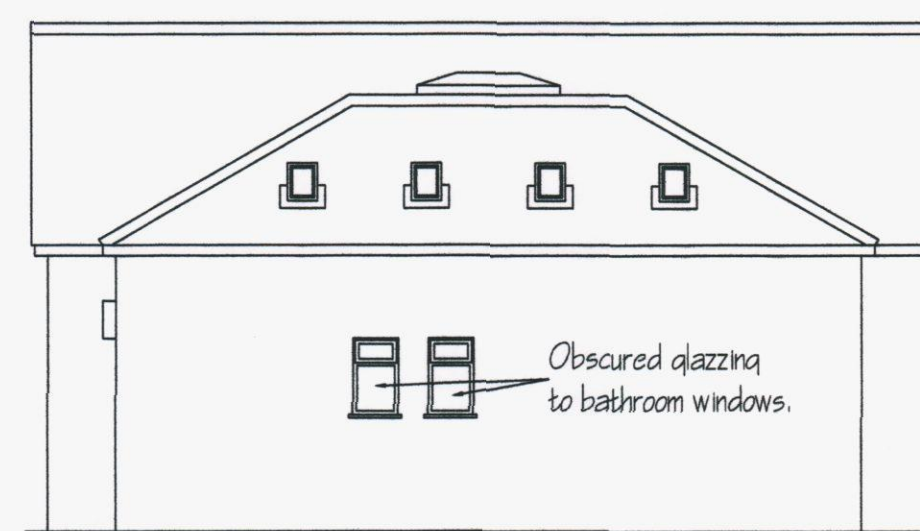


Proposed Rear Elevation

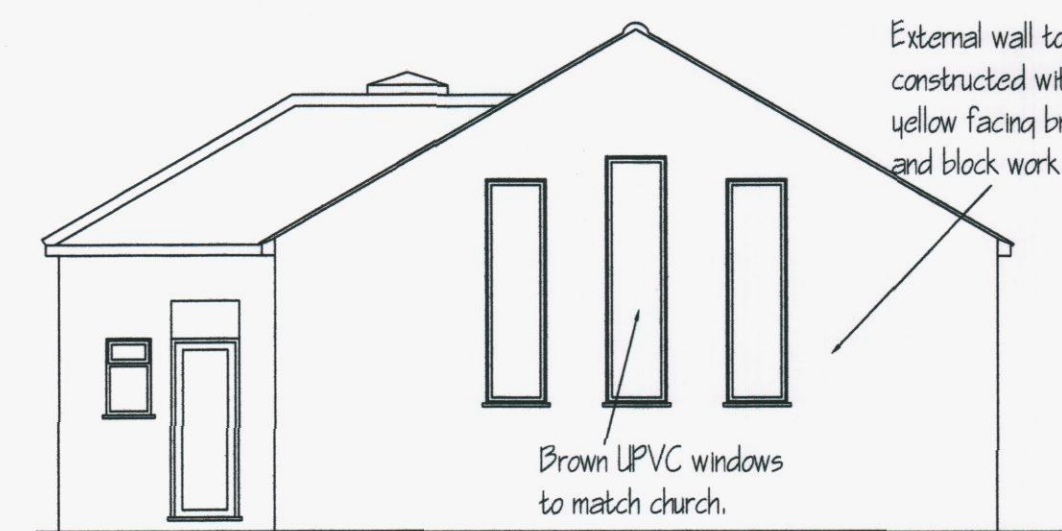


Proposed Side Elevation

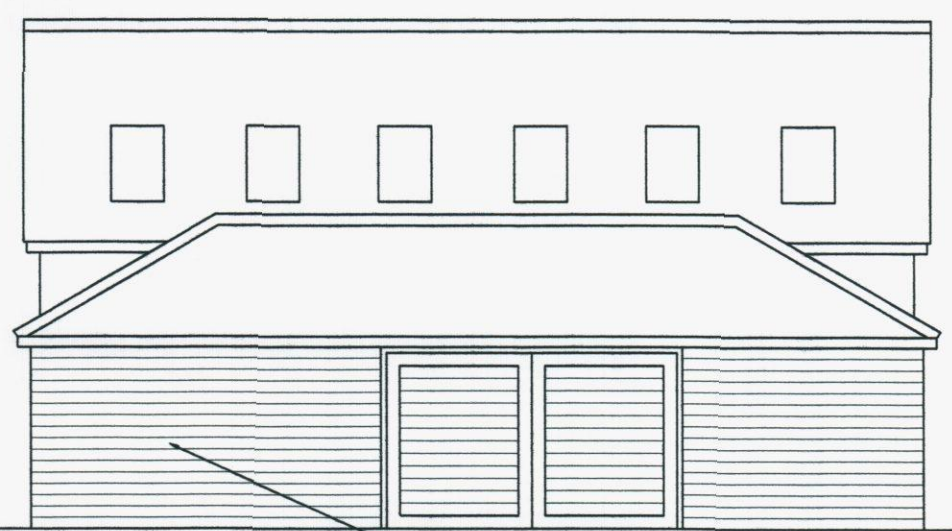


Proposed Lich Gate

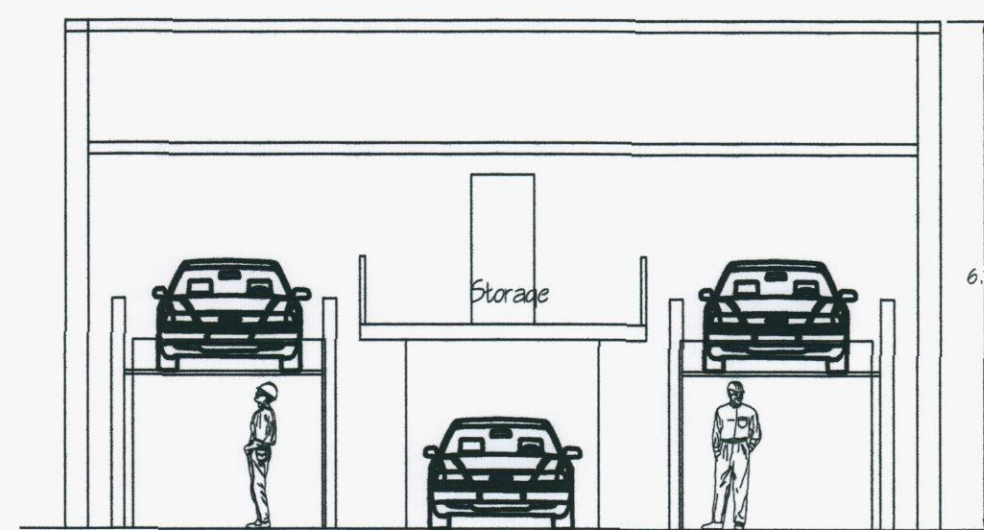


Section A-A

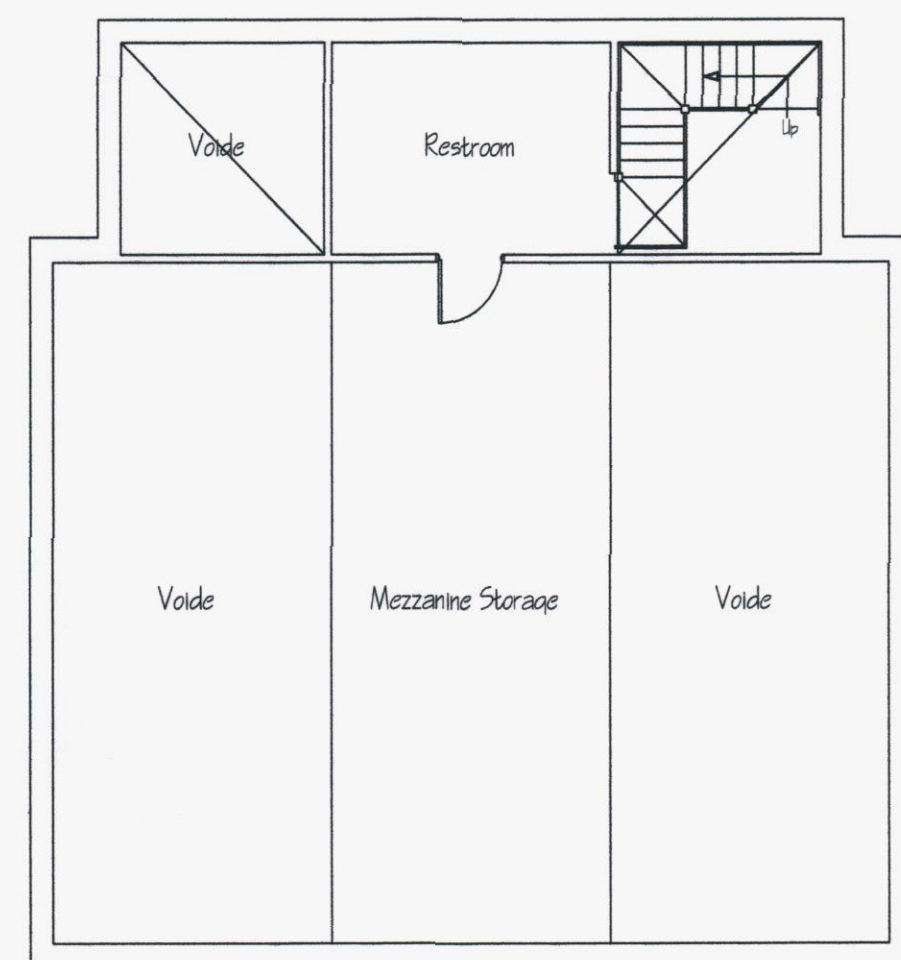


Proposed First Floor Plan

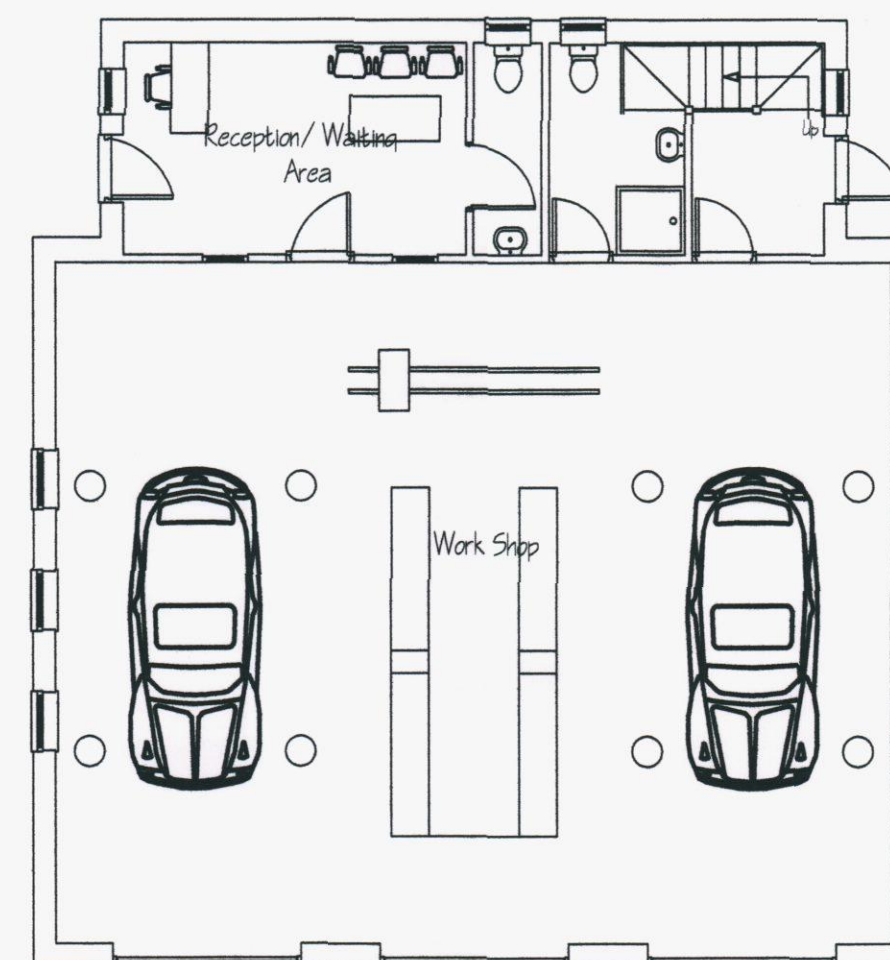


Proposed Ground Floor Plan

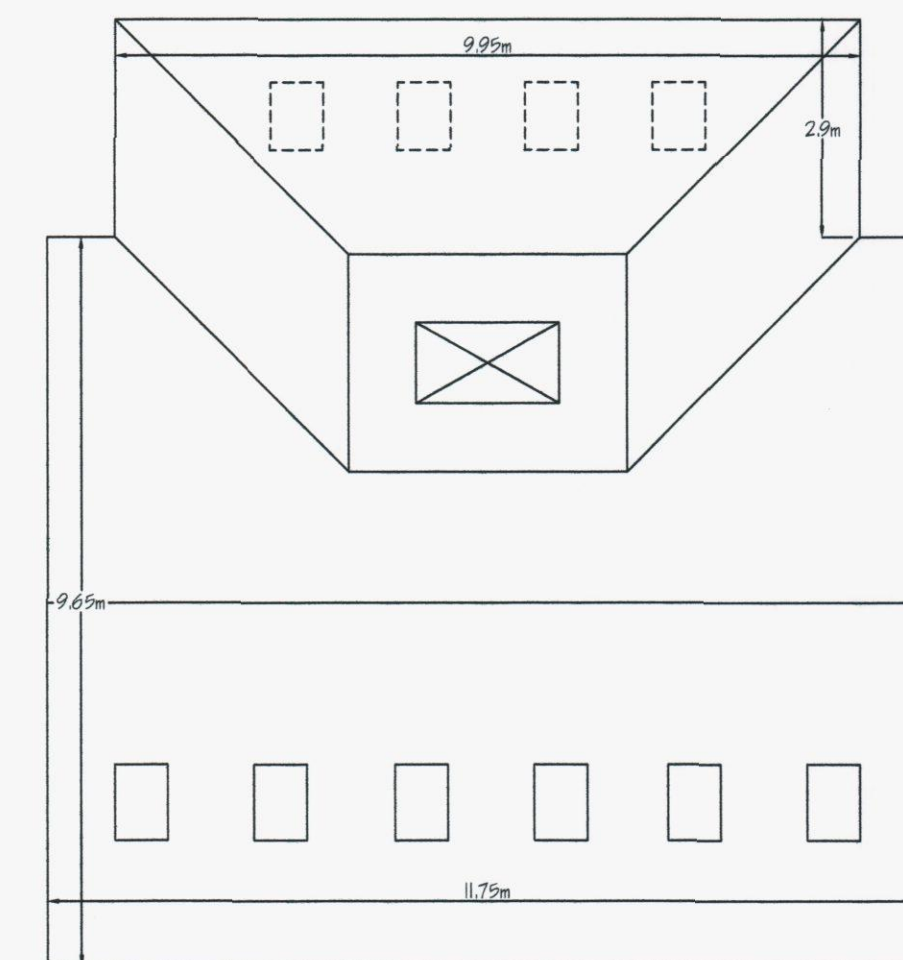

Proposed Roof Plan

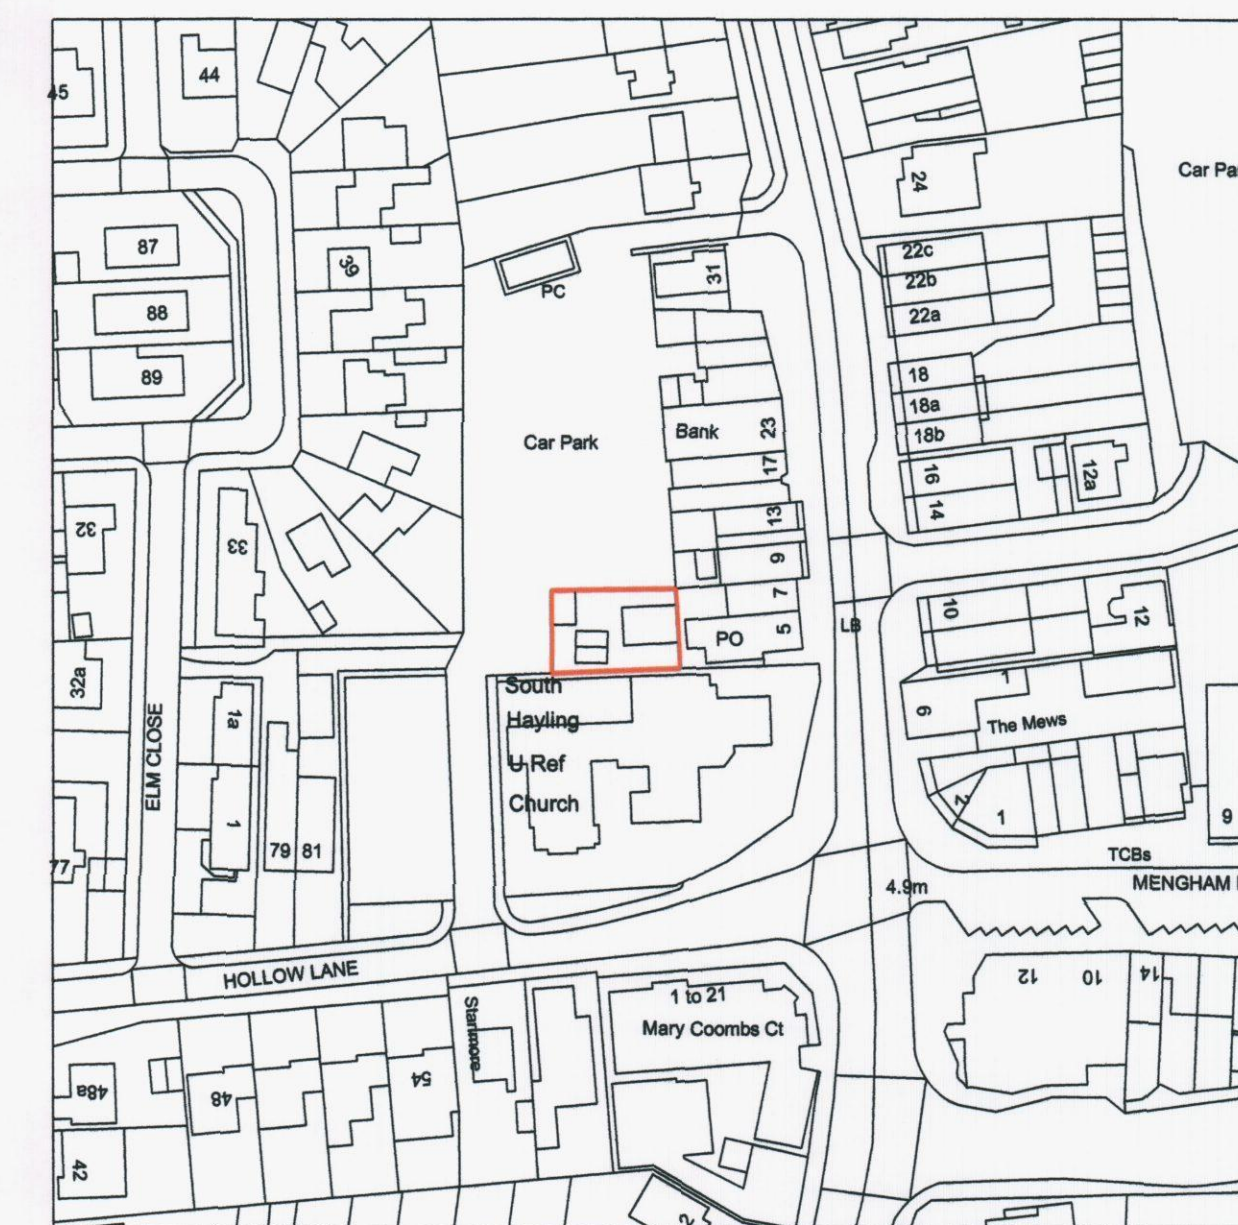


20 0 20 40 60 80 100
Metres
Scale 1:1250

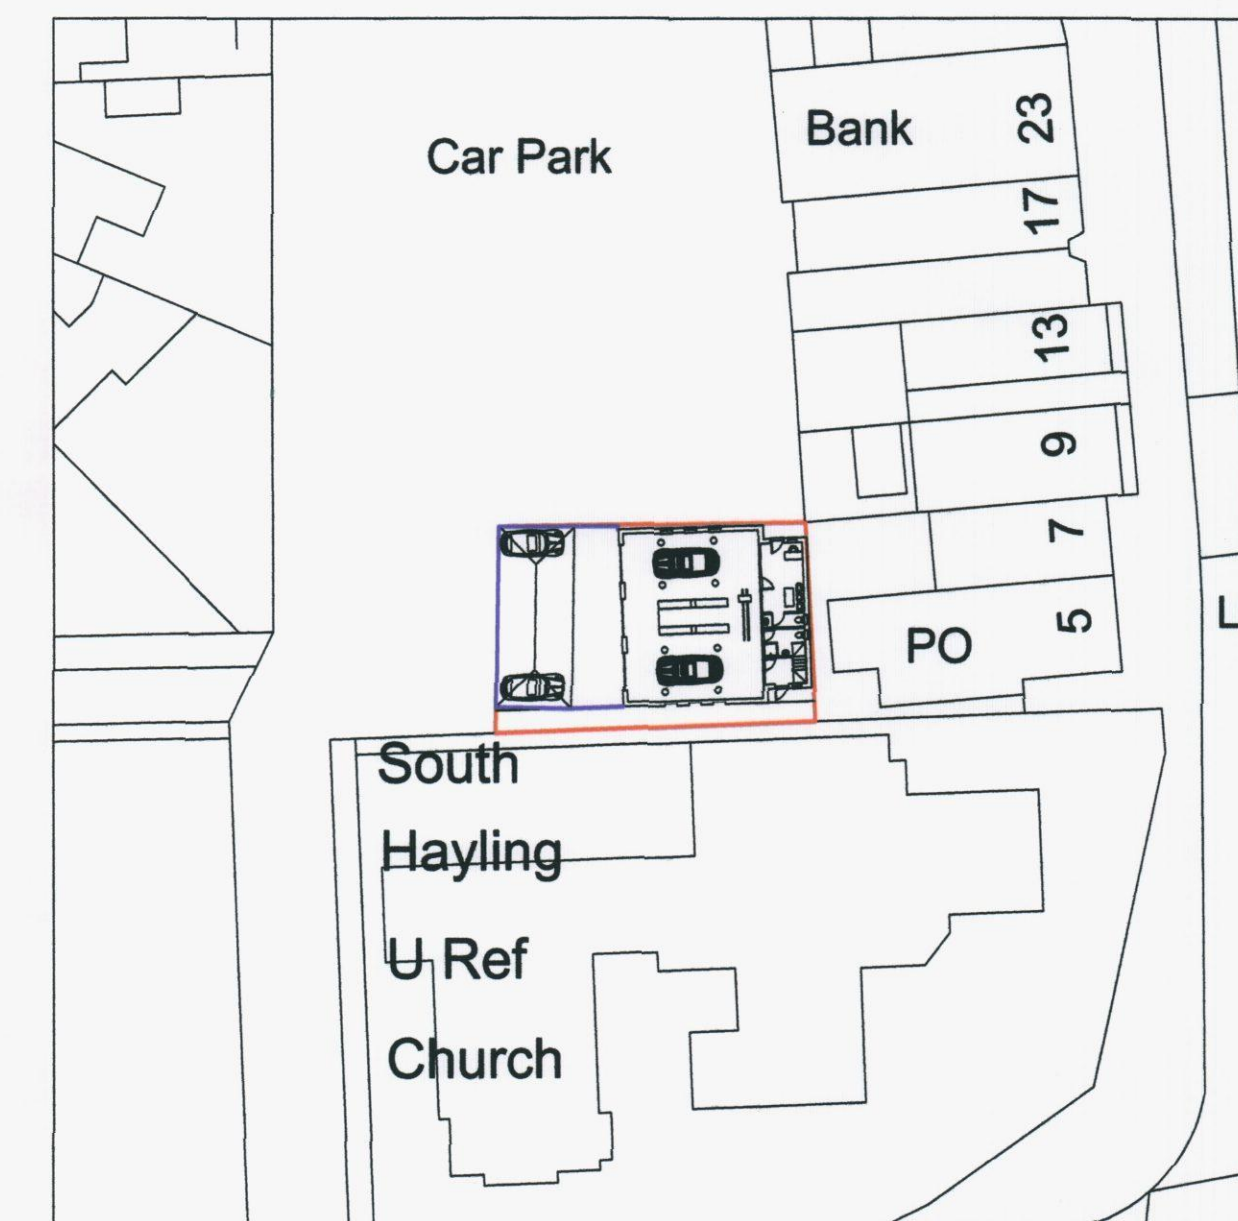

0 5 10 15 20 25
Scale 1:500

0 1 2 3 4 5 6 7 8 9 10
Scalebar 1:100


Whilst every care has been taken in the preparation of this drawing, its sole intention is to provide sufficient information to obtain Planning Permission and Building Regulation Approval. It is the builders responsibility to ensure fit and function and ensure all dimensions are checked and reported back if necessary.

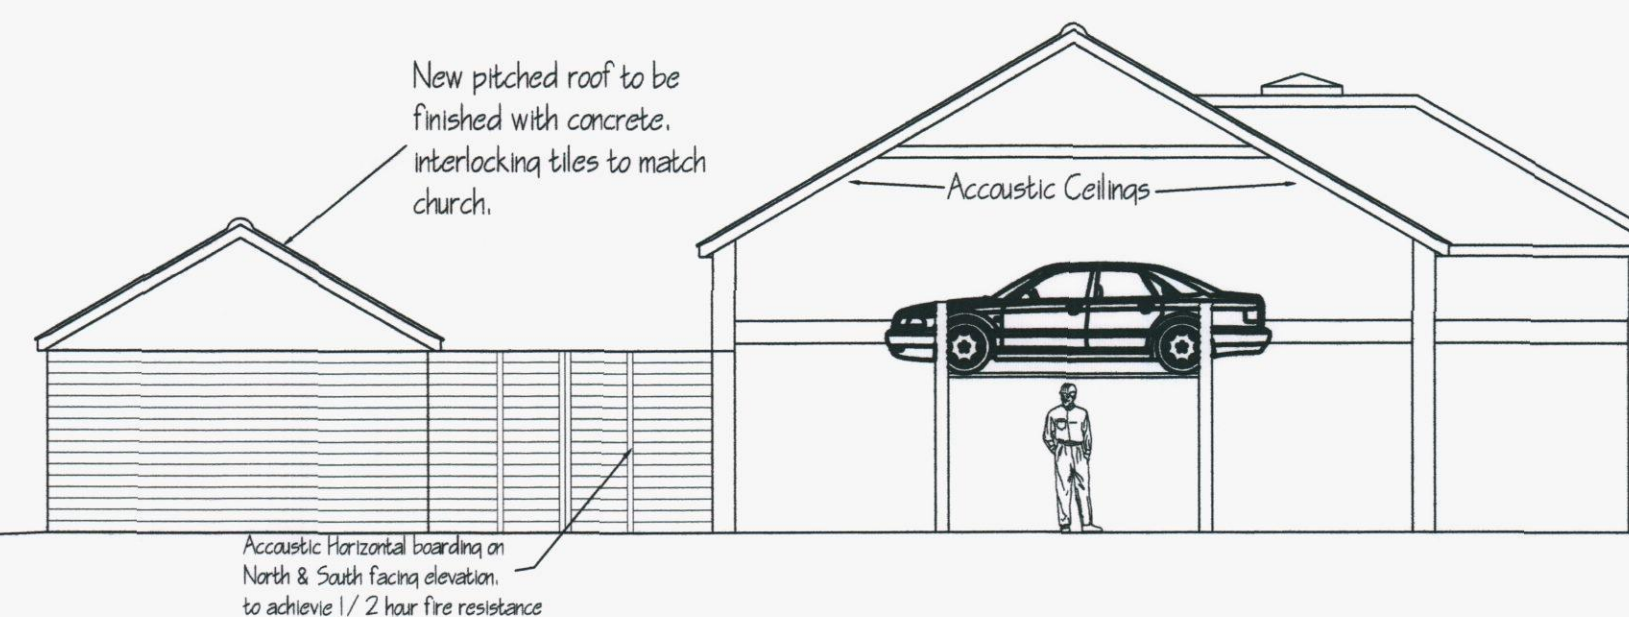

Acoustic Horizontal boarding on North & South facing elevation to achieve 1/2 hour fire resistance

Site Survey

Gulley Pot
9.600

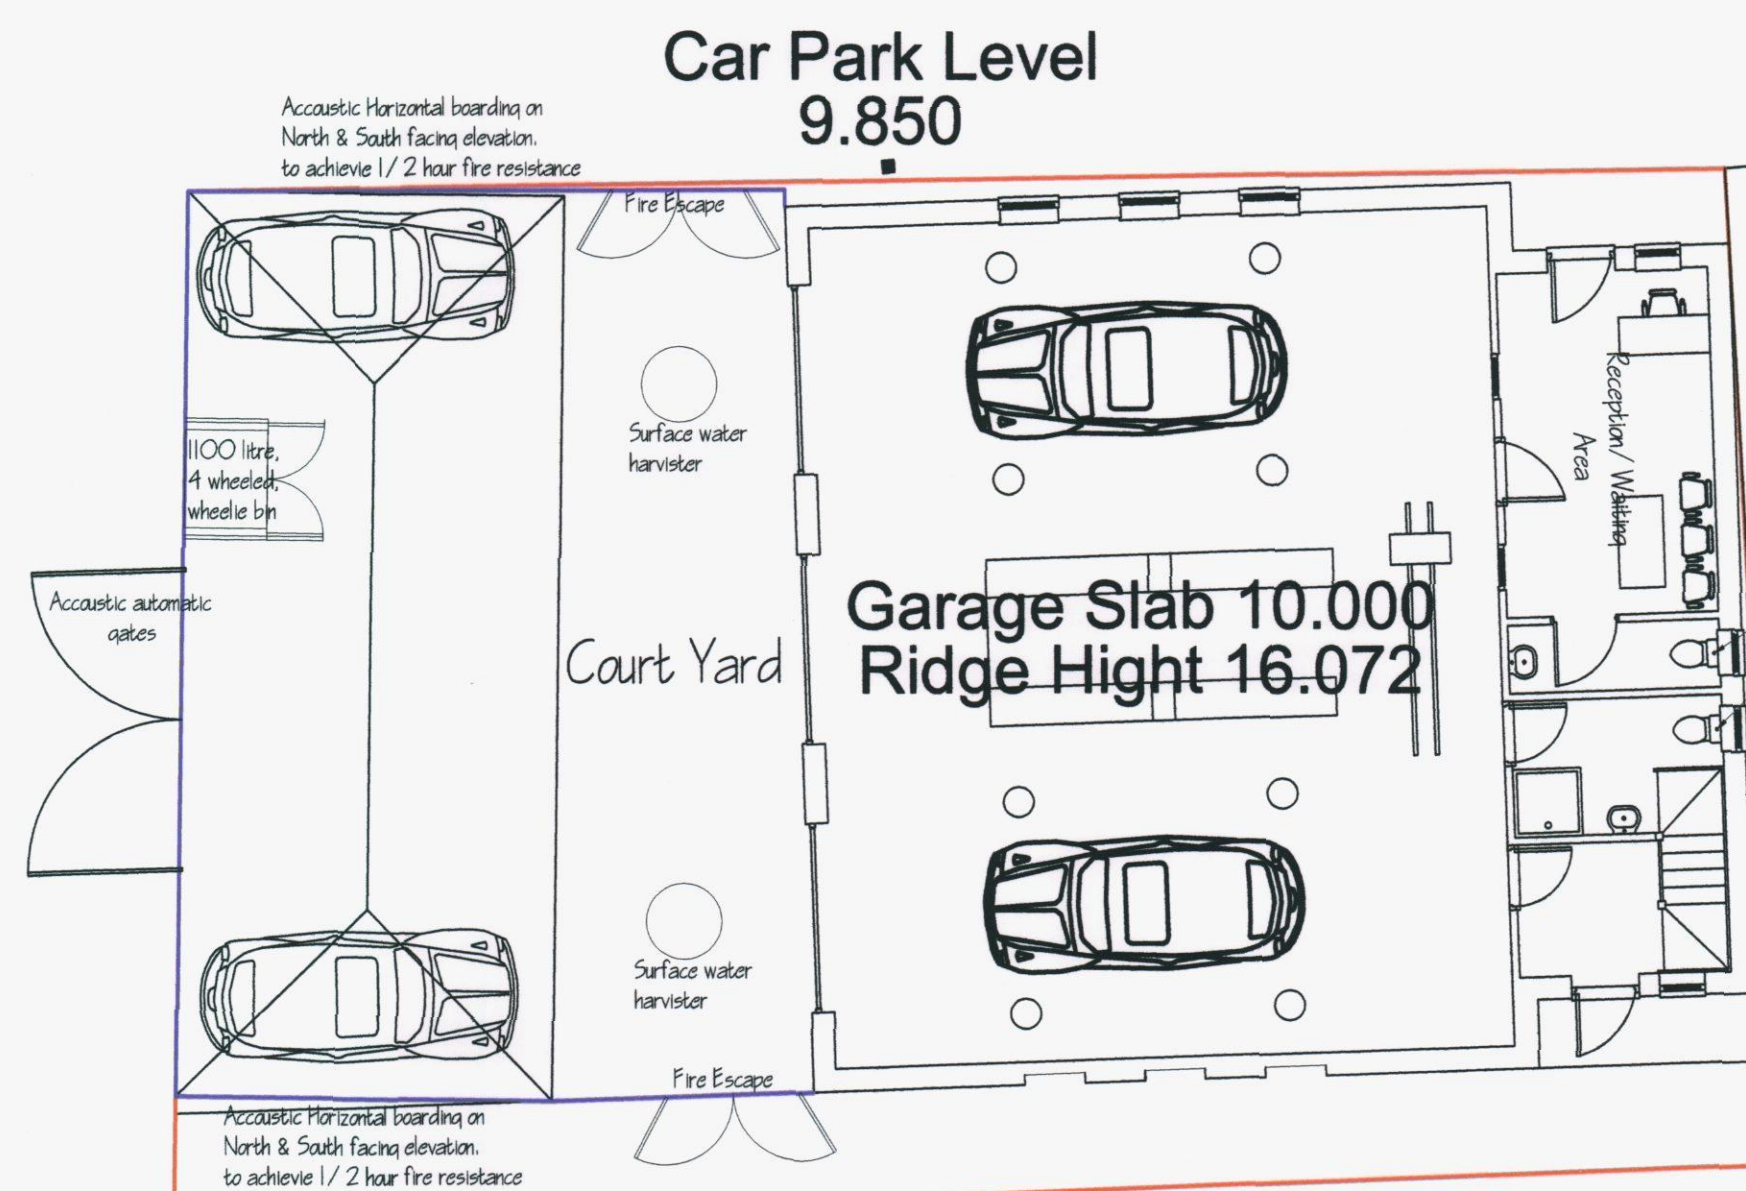


Car Park Level
9.850

Garage Slab 10.000
Ridge Hight 16.072

Church
Slab 10.075
Church Ridge 18.3

Post Office
Slab 10.00
Post Office Ridge 19.1

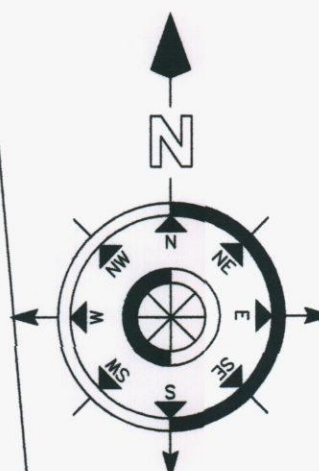

Group Licence No. 5750
© Crown Copyright 2009
Reproduction in whole or in part is prohibited without the prior permission of Ordnance Survey.

client	Mr Mark Simmons	A L RYDER LTD
drawing title	Proposed Works	
scheme	Gridley Printers Ltd 3 Elm Grove HAYLING ISLAND PO11 9EA	Centaur House Ancells Business Park Ancells Road Fleet GU51 2WJ
date	31st October	telephone 01252 302552
October 2013	Scale 1:100	fax 01252 302553
	drawn by Simon R	cellphone 07973 520280

HAVANT BOROUGH COUNCIL
- 1 NOV 2013
RECEIVED