




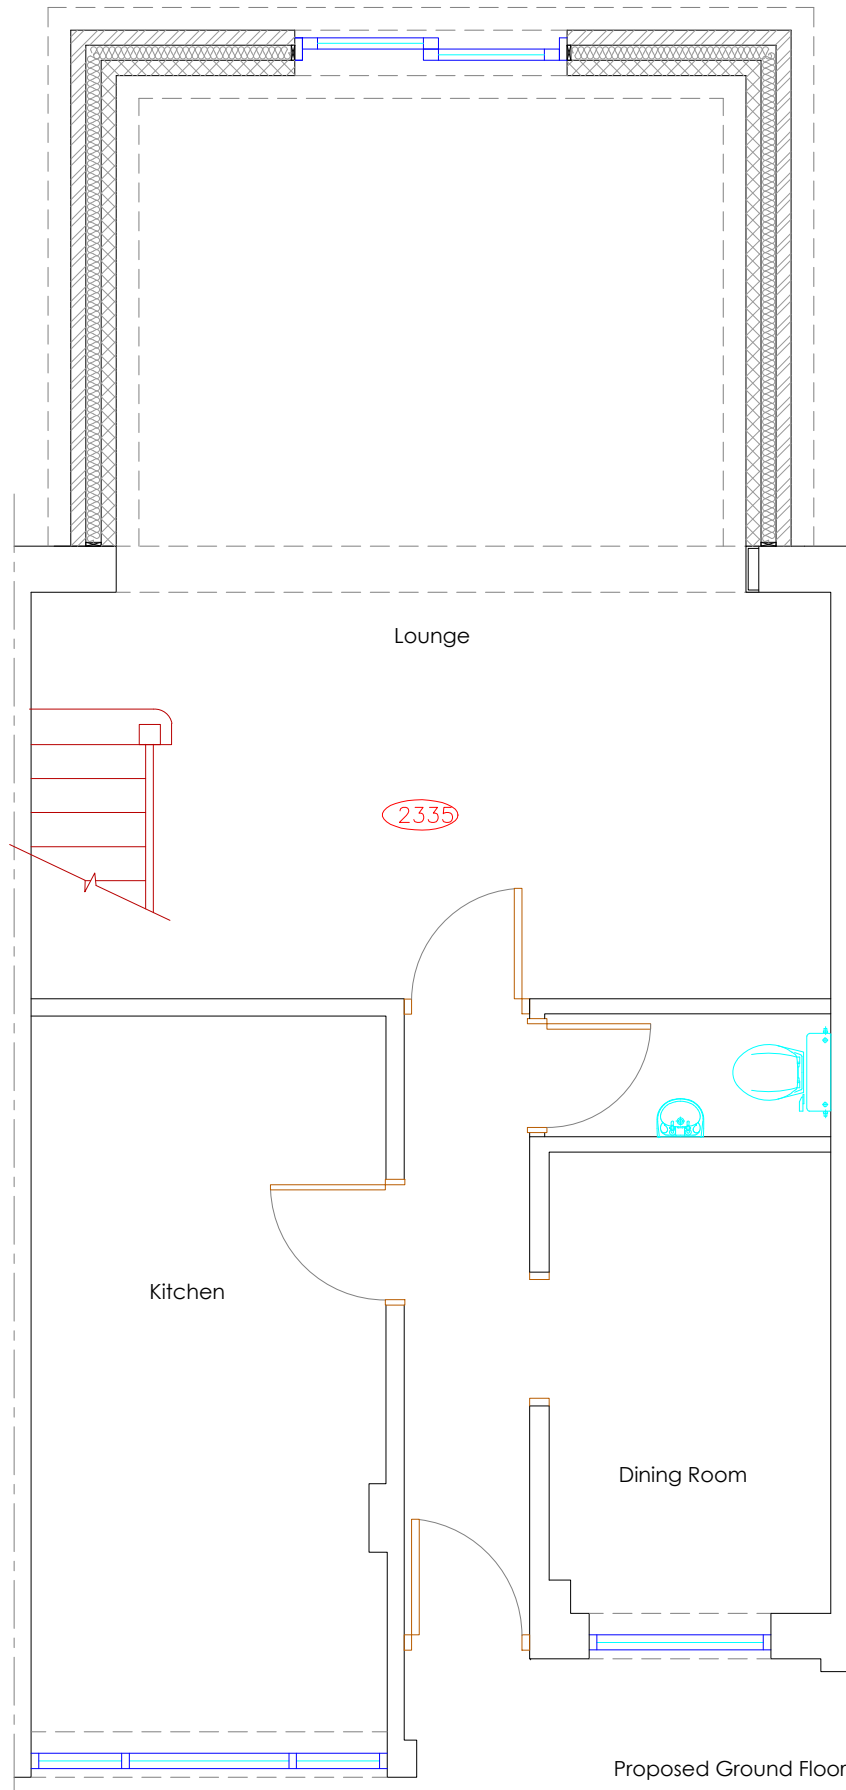

Proposed Ground Floor

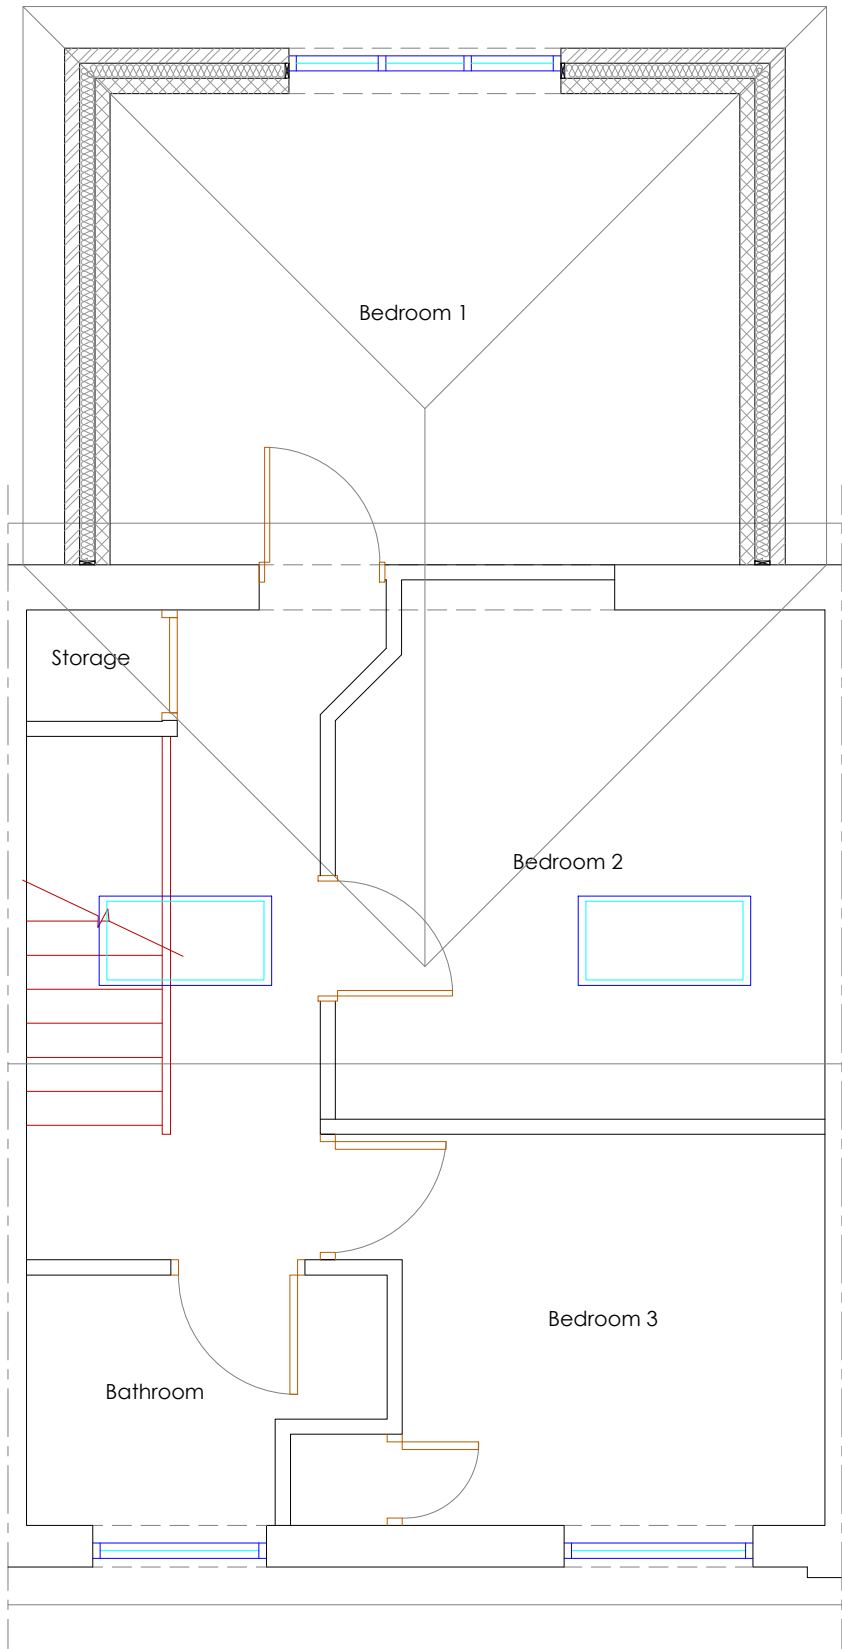

Proposed First Floor

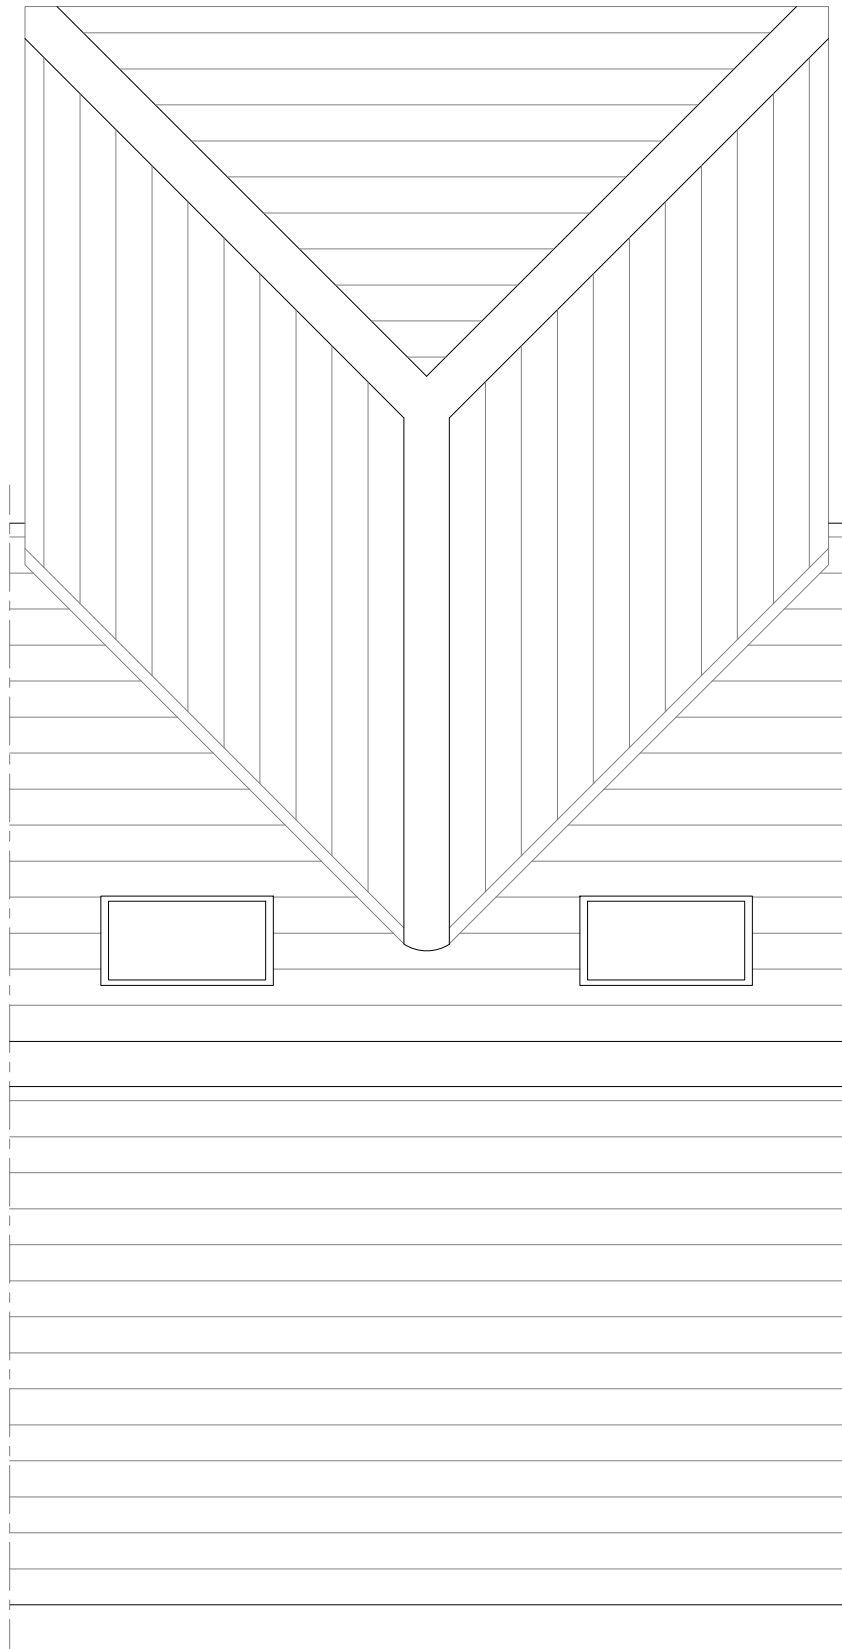

Proposed Roof Plan

Copyright is reserved by GBS Designs and is issued on the condition that it is not copied or disclosed by or to any unauthorised persons without prior consent in writing from GBS Designs. All dimensions to be checked on site	REV	DESCRIPTION	DRAWN	DATE	Drawing Ref	Rev.	Drawing Title		
	-	Initial design	GBS	21/09/13	WHITTLE 02	B	Client: Mr & Mrs Whittle		
	A	French doors changed to sliding patio style, some internal remodelling and skylight window enlarged	GBS	24/10/13			Project: 2 Storey rear extension to 20 Crofton Close, Purbrook, Waterlooville, PO7 5PX. Scale at A11:25Scale at A31:50Date20 Sept 2013		
	B	Brick pier removed to maximise the space	GBS	25/10/13					
					LAYOUT	☐			
					ROOF	☐			
					WATER	☐			
					GAS	☐			
					ELECTRICAL	☐			
					CEILING	☐			
					FLOOR	☐			



ARCHITECTURE & DESIGN

6 Shillinglee Waterlooville
Hampshire PO7 5RW

Telephone
023 9225 8315