



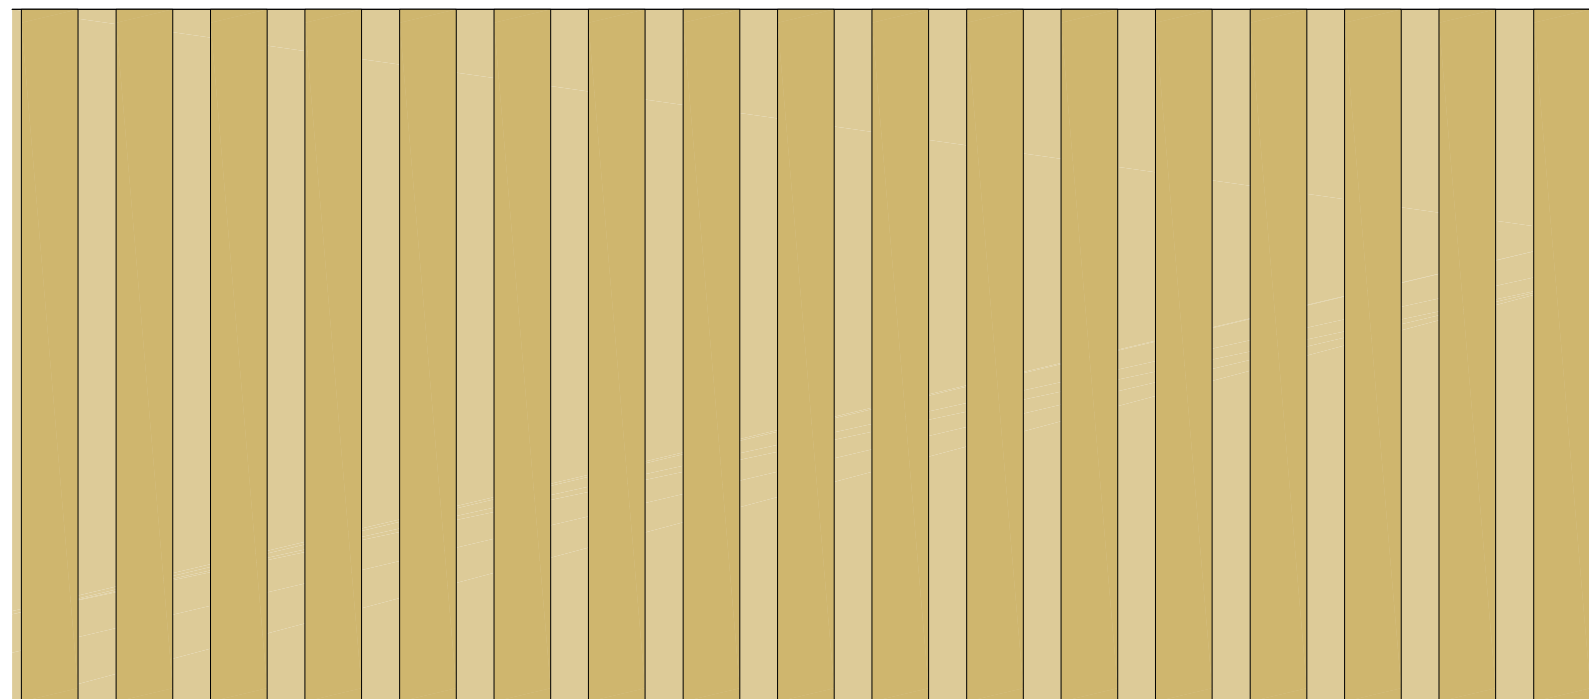

Typical Acoustic Fence Elevation to Recycling Area

Scale 1:20




 


Fence Plan

Rails to be
2000mm x 100 x 100mm

GALVANIZED POST CAST
IN CONCRETE TO ———
SUPPORT FENCE


ALL TIMBER TO
BE TREATED

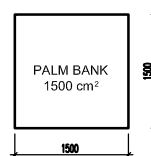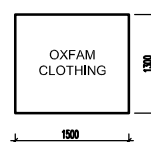  

Bank Plans




Typical Acoustic Fence Image

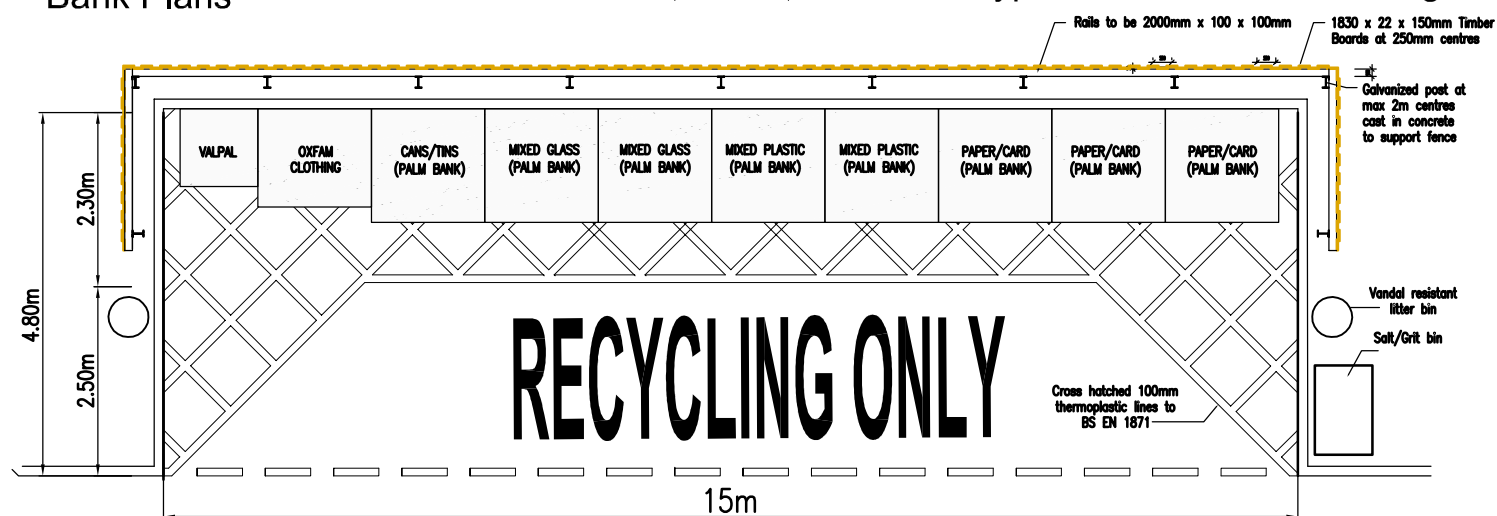


Recycling Plan Scale 1:100

Ordnance Survey® information.
© Crown copyright. All rights reserved.
Licence number AR100007392

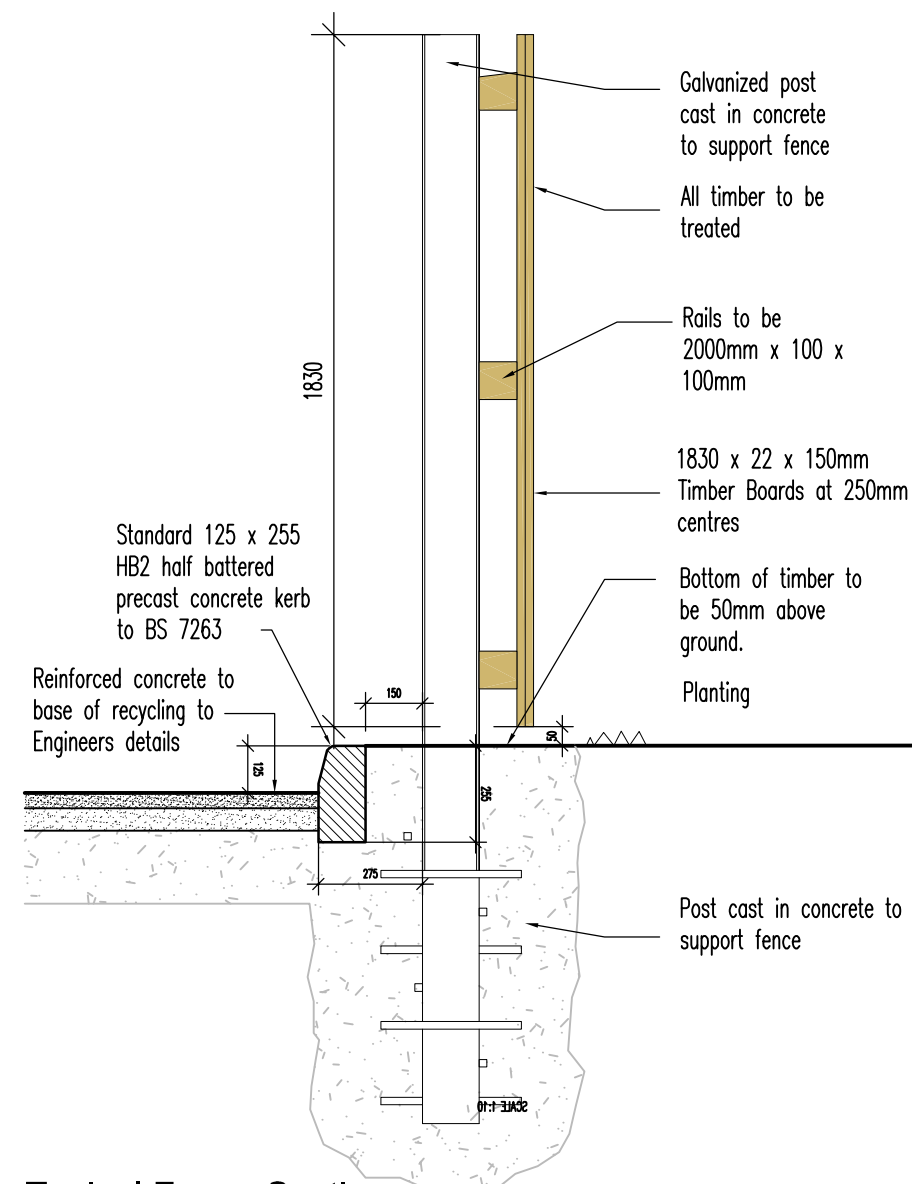

Typical Fence Section


Scale 1:20

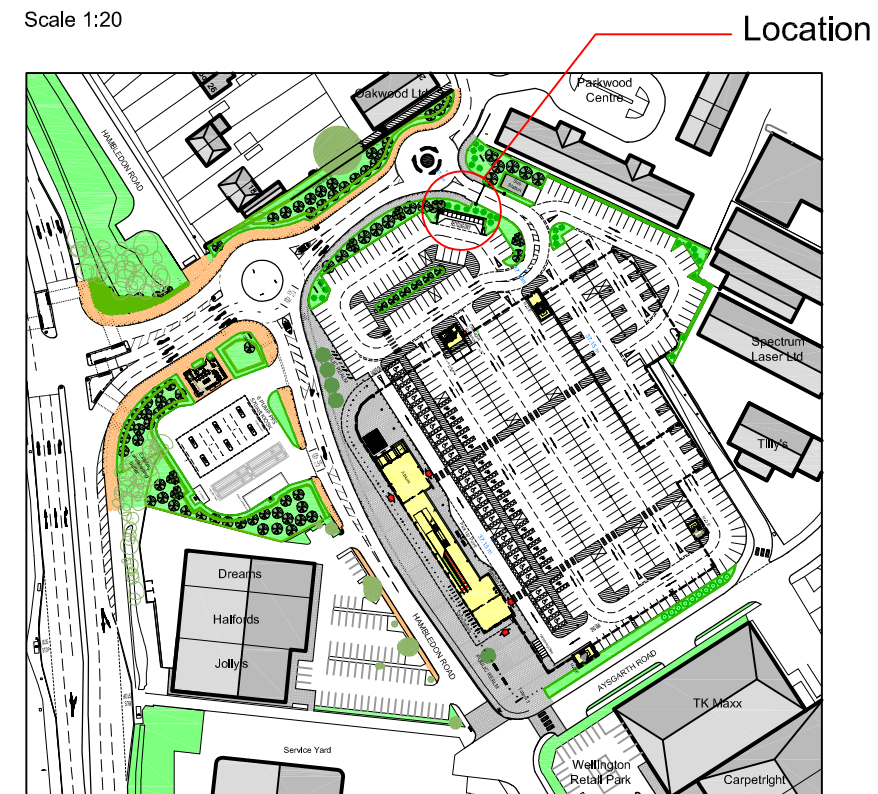

Proposed Site Plan scale 1:1250

All feasibility studies are subject to full site survey. All dimensions are to be checked on site.

WATERLOOVILLE

 

PLANNING

A	Fence details revised to provide acoustic	
RFV	properties.	23.07.14 JW

CLIENT

Sainsbury's

PROJECT

Hambledon Road
Waterlooville
Hampshire, PO7 7UA

DRAWING

Recycling Details



CHQ Partnership Ltd.
Tannery House, 23 High Street
Baldock, Hertfordshire SG7 6BE
Telephone: (01462) 895110
Facsimile: (01462) 895099
Email: design@chq-architects.co.uk
www.chq-architects.co.uk



DATE	June 2013	DRAWN	JW
------	-----------	-------	----

SCALE	Various @ A3	CHECKED
-------	--------------	---------

CHQ.08.8455 - PL129A