


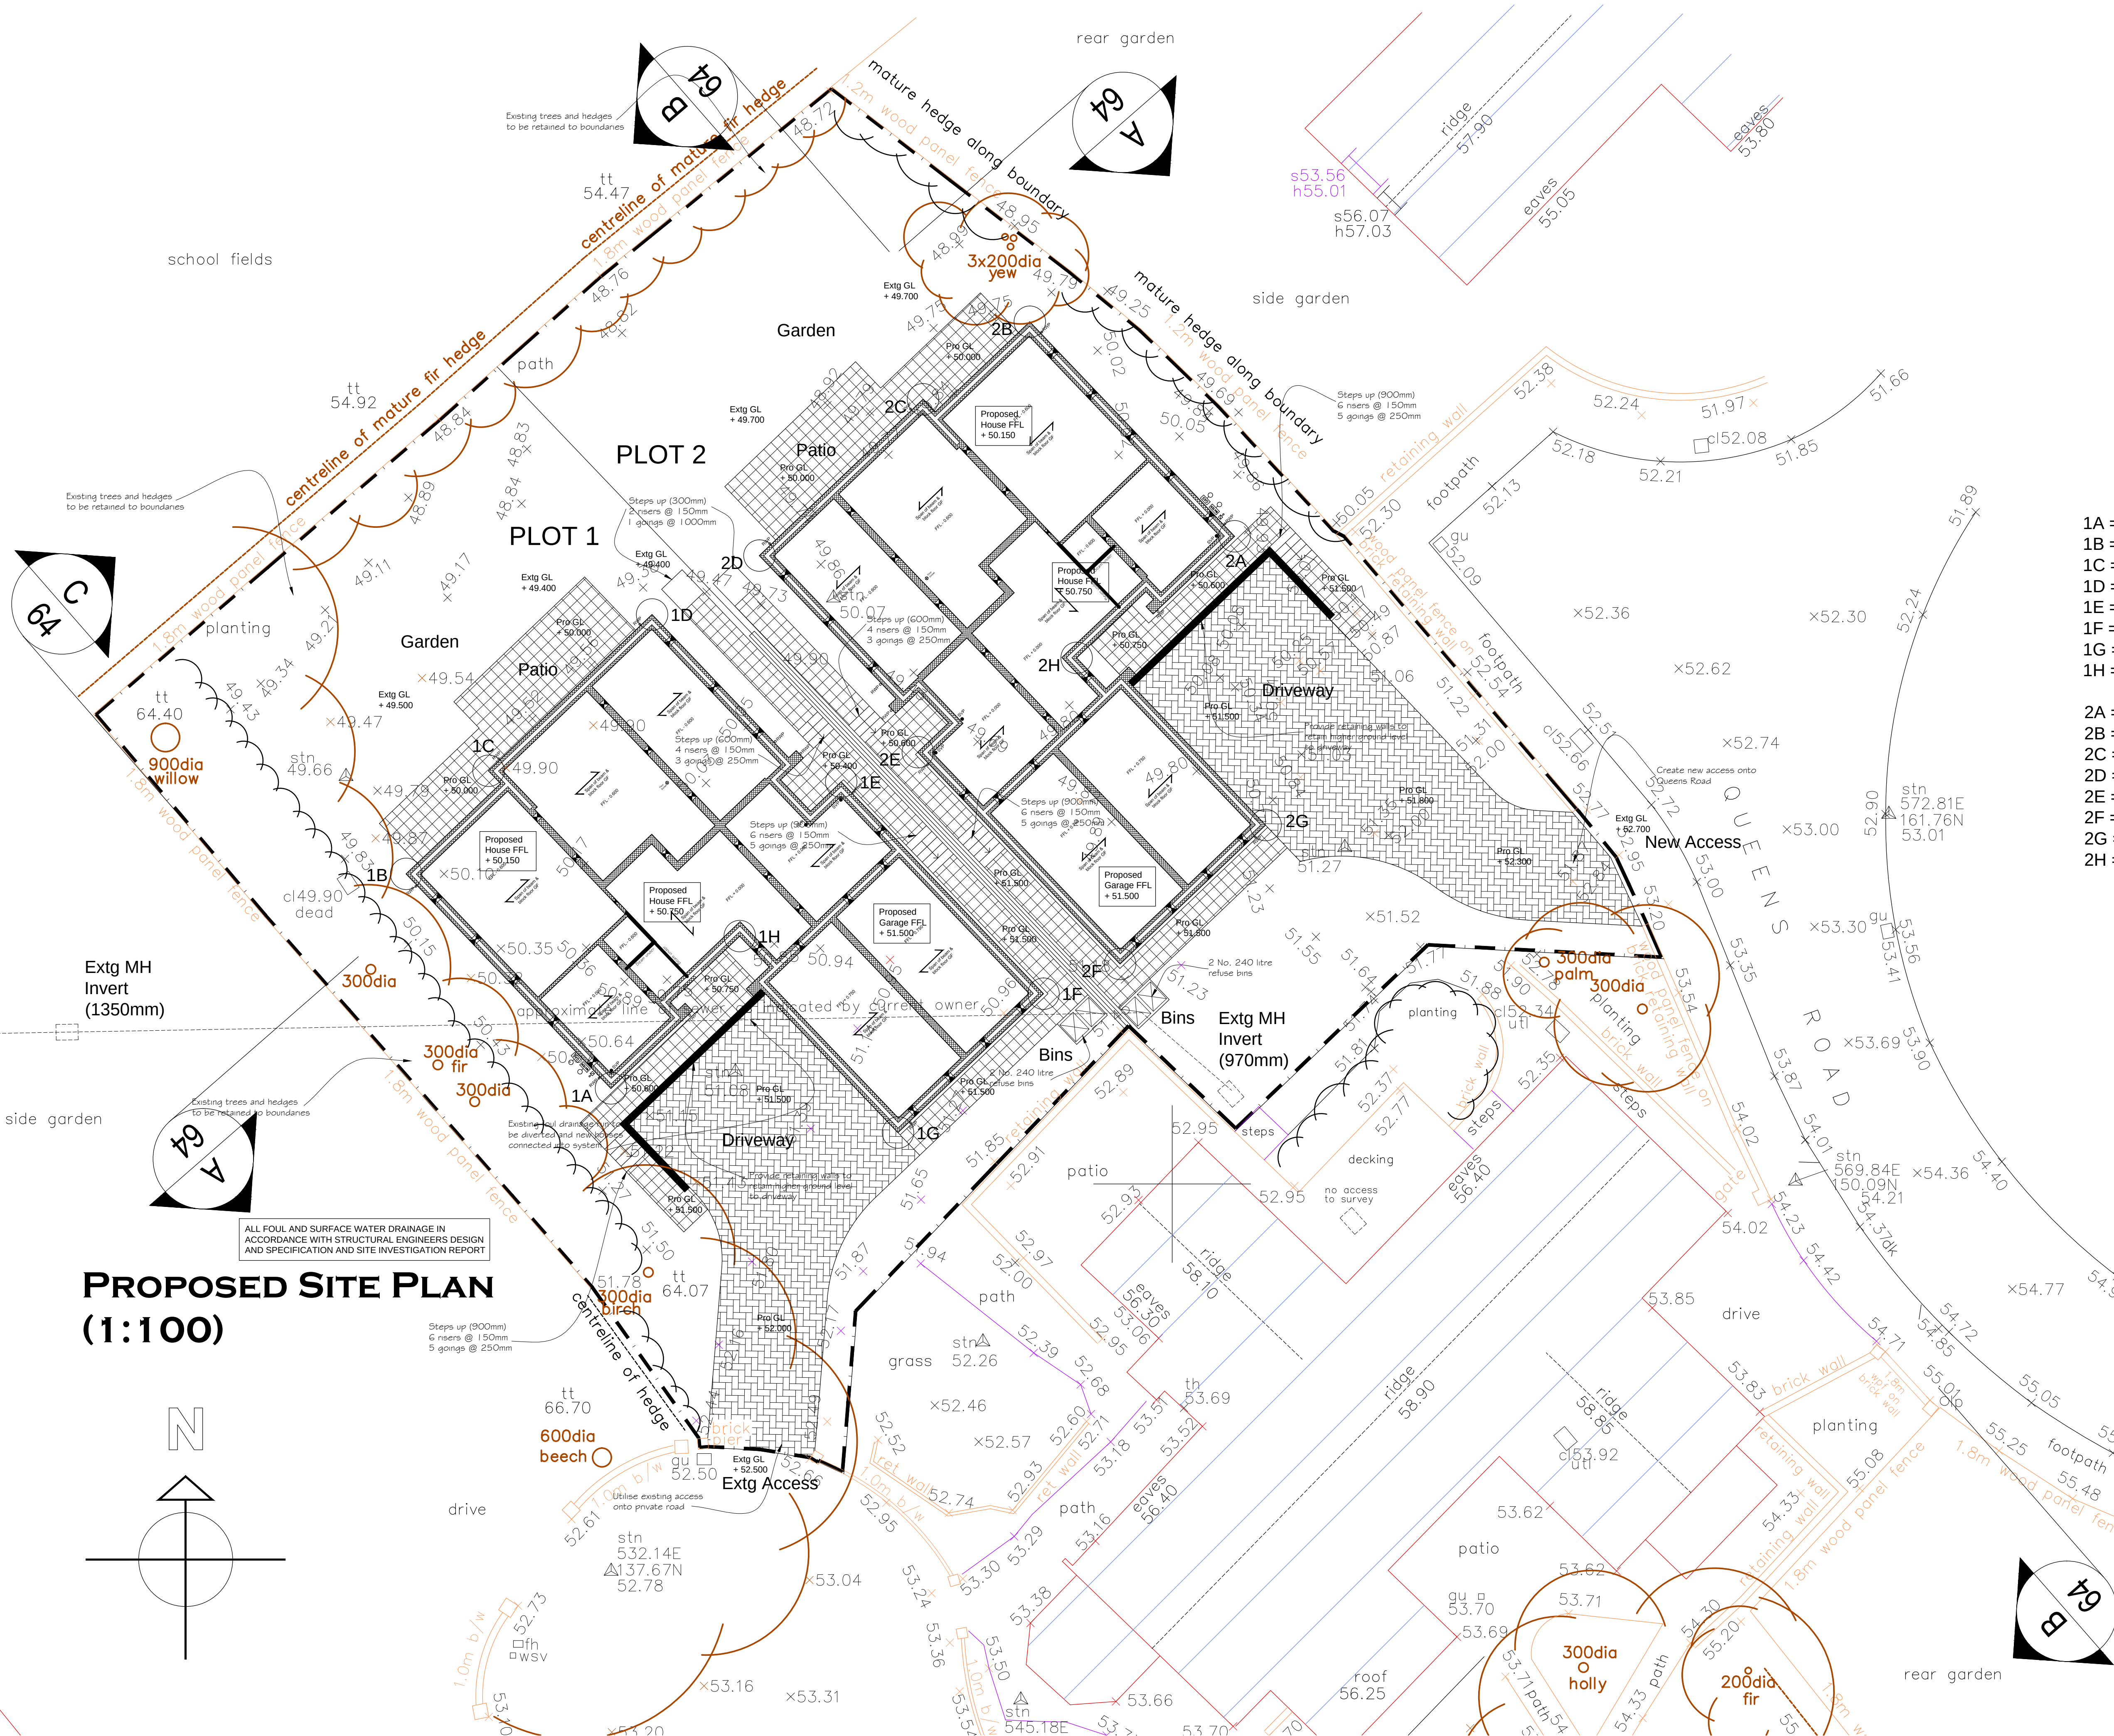

Notes

THIS DRAWING IS THE COPYRIGHT OF VIVID DESIGN STUDIO LTD AND MUST NOT BE COPIED, ALTERED OR REPRODUCED IN ANY WAY NEITHER PASSED TO A THIRD PARTY WITHOUT THEIR WRITTEN PERMISSION.

DIMENSIONS TO BE CHECKED ON SITE BEFORE COMMENCING WORK AND ANY DISCREPANCIES SHALL BE REPORTED TO THE DESIGNER. FIGURED DIMENSIONS MUST BE TAKEN IN PREFERENCE TO SCALED DIMENSIONS.

Rev:-	Description:-	Date:-	Chkd by:-

- 1A = E532.139 N153.040
- 1B = E525.618 N159.867
- 1C = E528.240 N163.149
- 1D = E533.447 N168.122
- 1E = E539.467 N162.796
- 1F = E545.905 N156.056
- 1G = E541.275 N151.634
- 1H = E536.236 N157.887

- 2A = E551.986 N170.614
- 2B = E545.466 N177.441
- 2C = E542.068 N174.973
- 2D = E536.861 N169.999
- 2E = E541.904 N163.741
- 2F = E548.342 N157.001
- 2G = E552.972 N161.423
- 2H = E546.957 N166.744



Newborne House, 51-52 West Street, Chichester,
West Sussex, PO19 1RP
Tel: 01243 537552
Fax: 01243 200010
Email: info@vividdesignstudio.co.uk
Website: www.vividdesignstudio.co.uk

Project:-
Proposed Residential Development
40 Queens Road
Waterlooville
Hampshire

Title:-
Proposed Site Plan
Client:-
Knight Homes Ltd

Scale:-
1:100 (@A1)
Drawn By:- **PJD** Checked By:-
Date:- **09/06/14** Date:-
Job.No:- **120051** Drg.No:- **61** Rev:-