



FIRST ANGLE PROJECTION

REMOVE ALL BURS AND SHARP EDGES


ISSUE	REVISION	MDL No.	DATE
A	FIRST RELEASE	-	31-JUL-14
B	ADDED EAST ELEVATION ADDED EXISTING COMP HOUSE	-	11-AUG-14

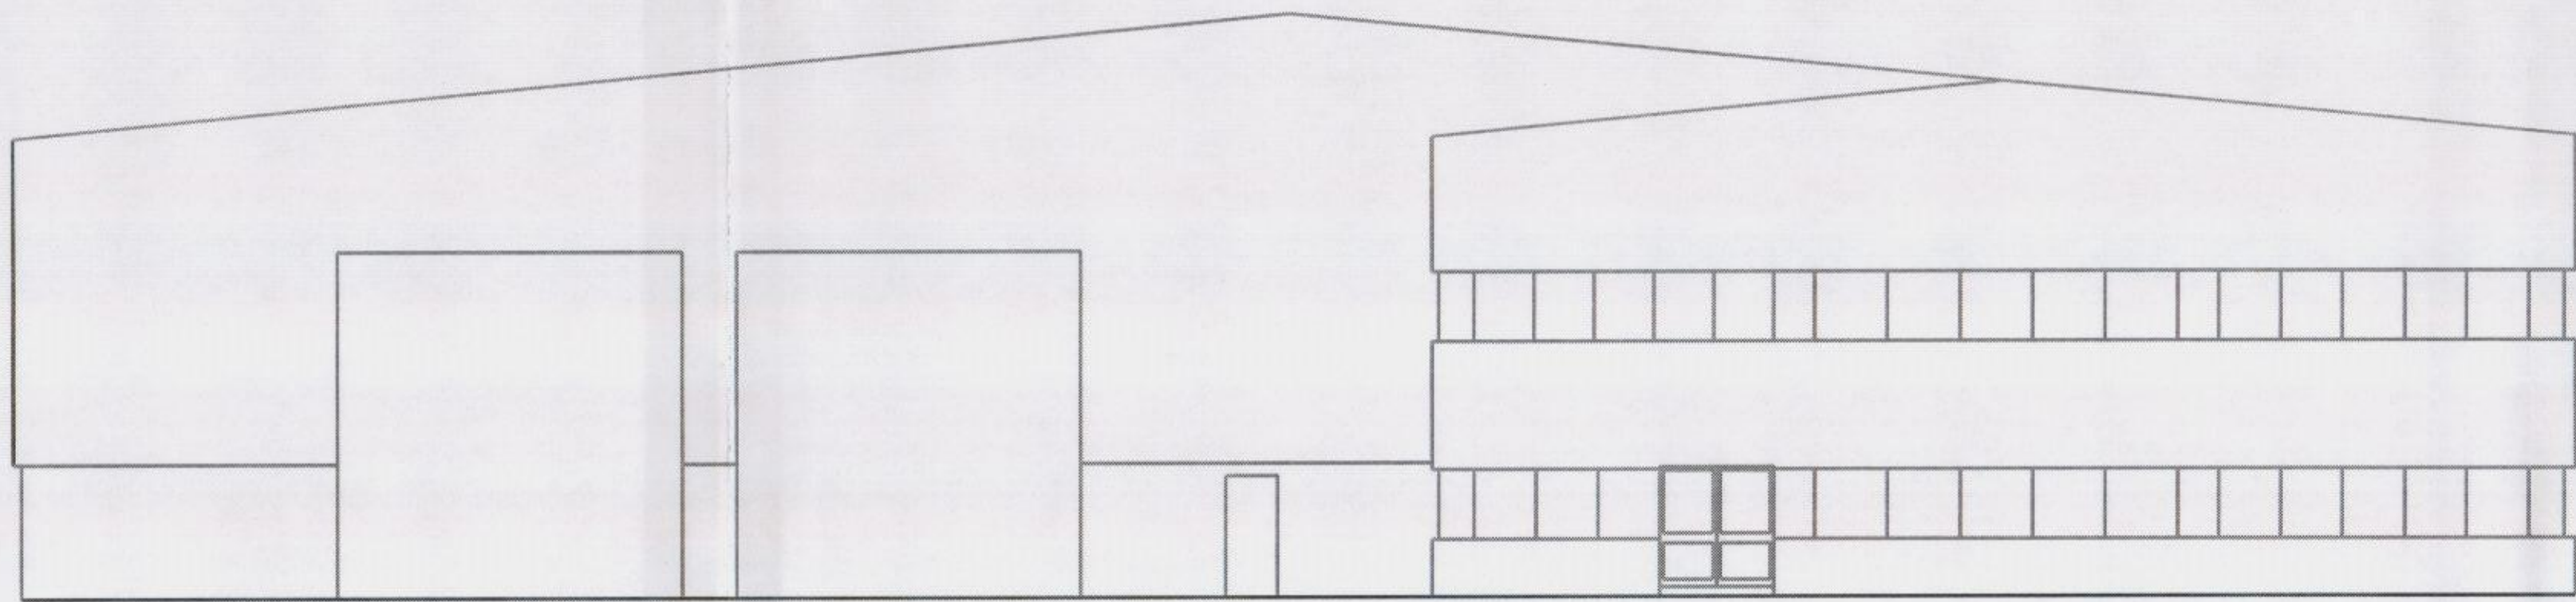


EXISTING WEST ELEVATION

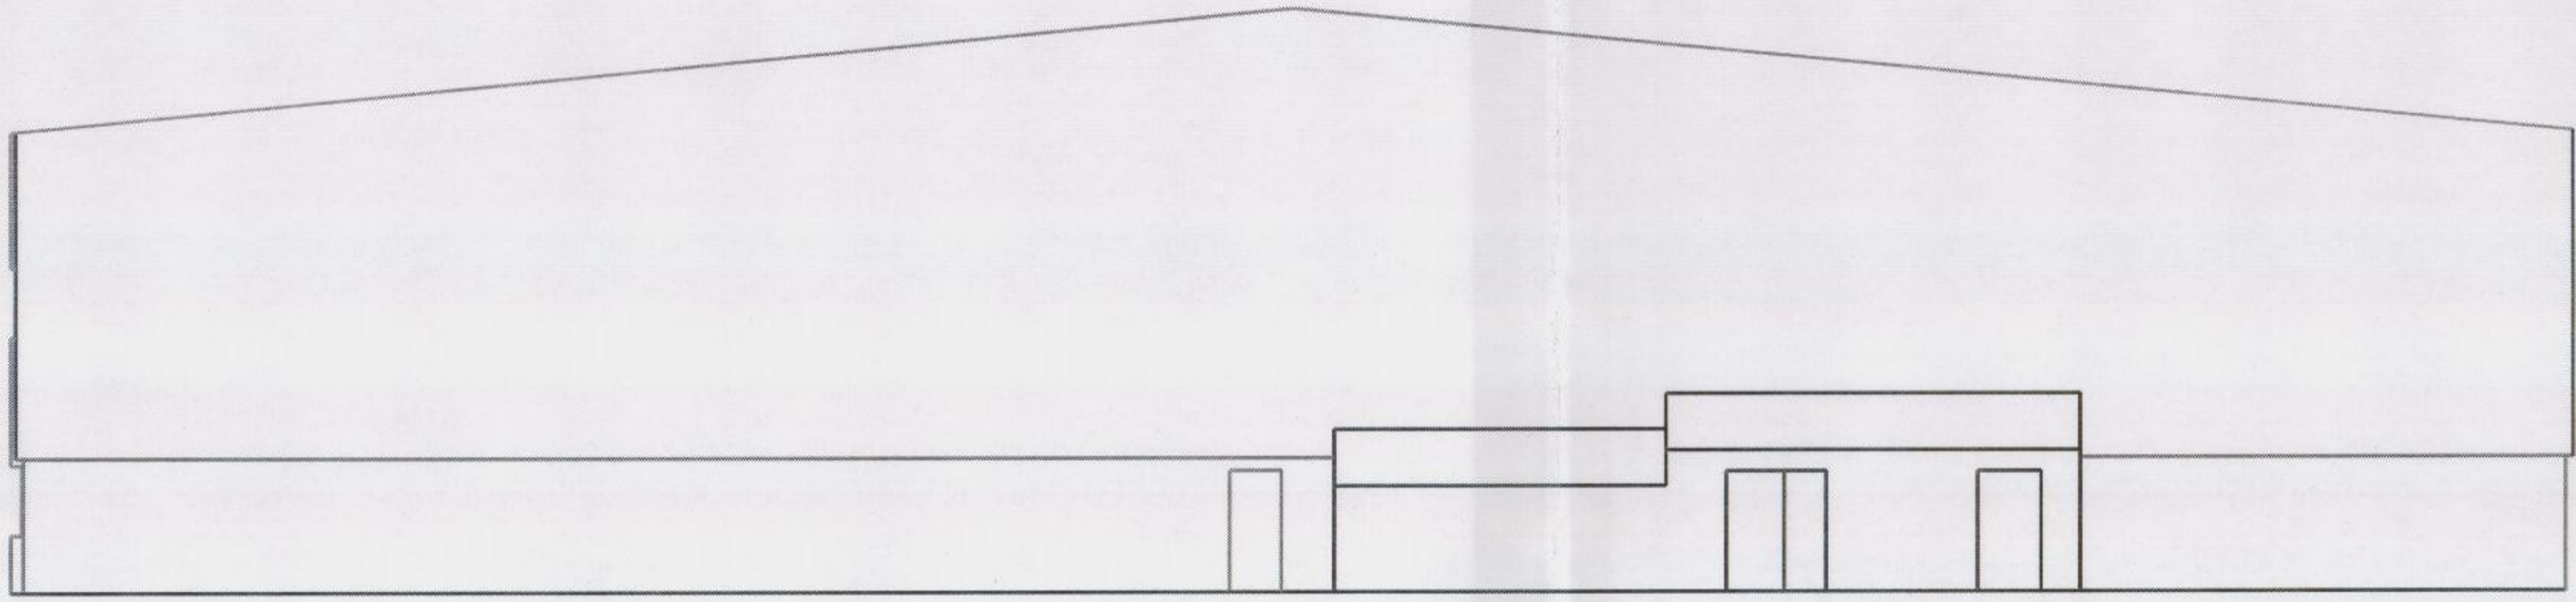


EXISTING EAST ELEVATION

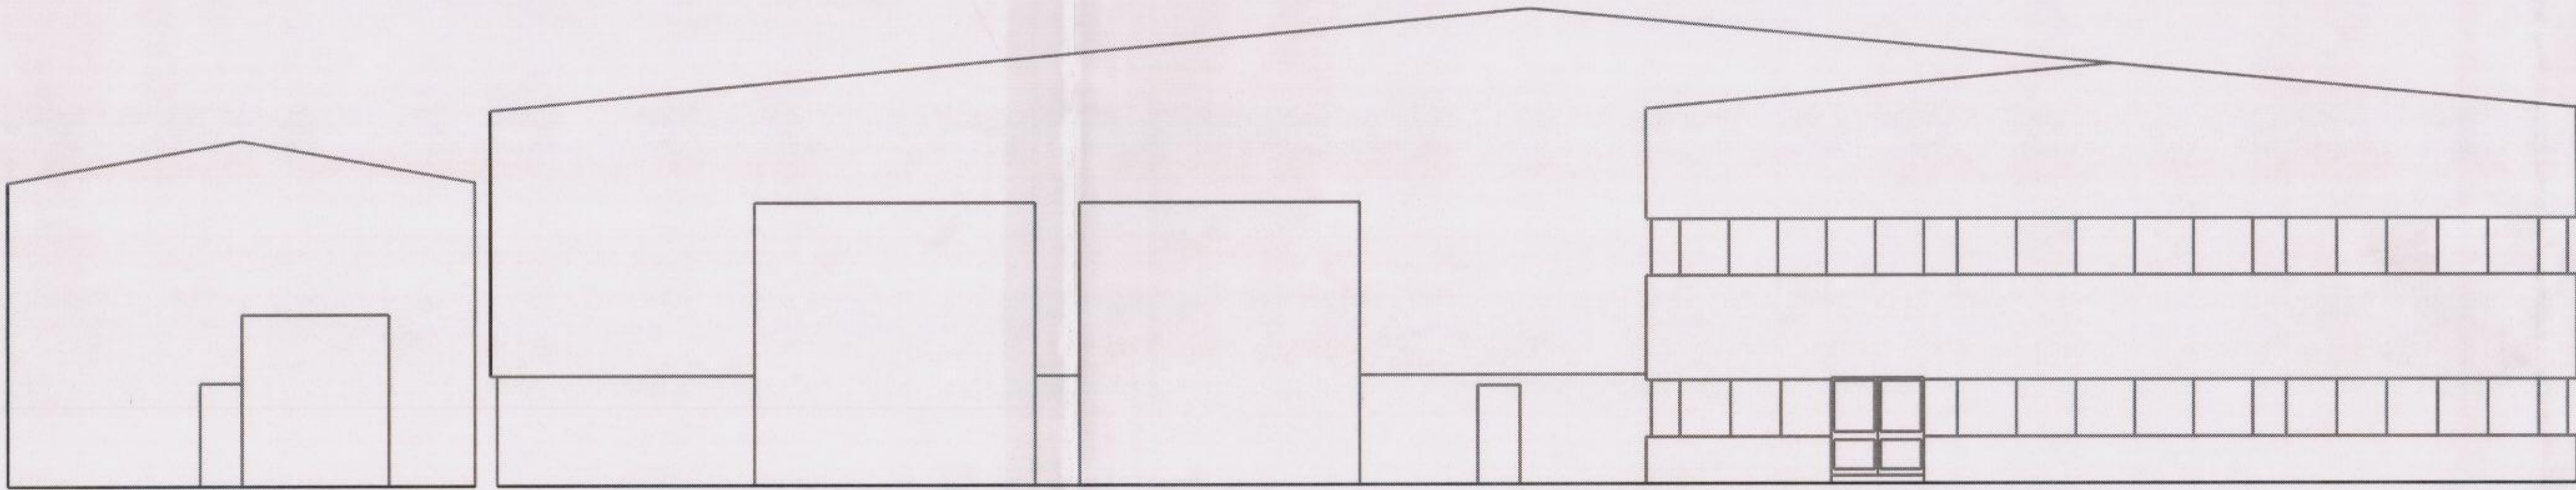


PROPOSED WEST ELEVATION

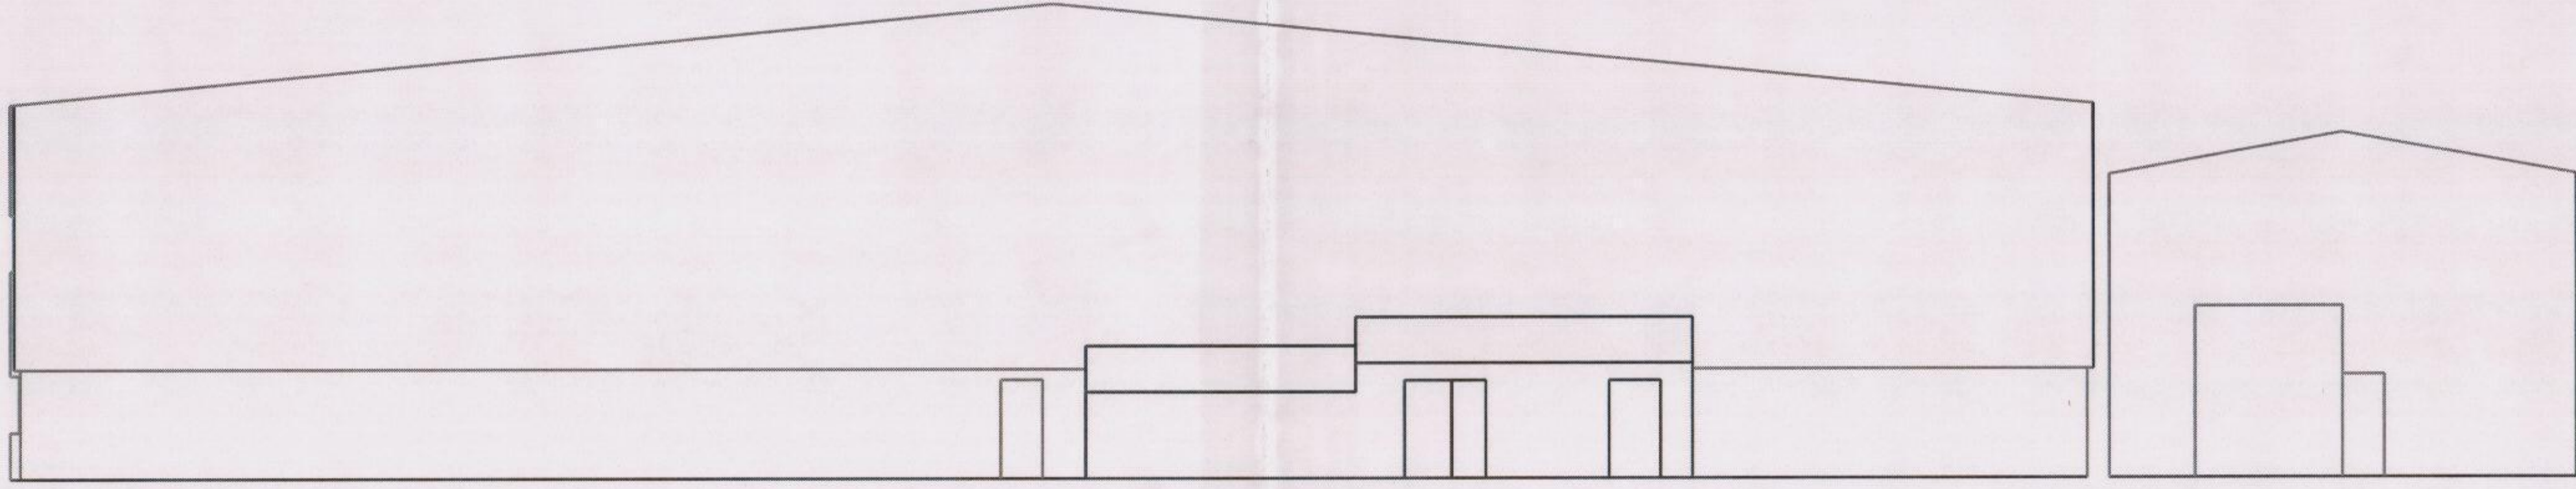

PROPOSED EAST ELEVATION

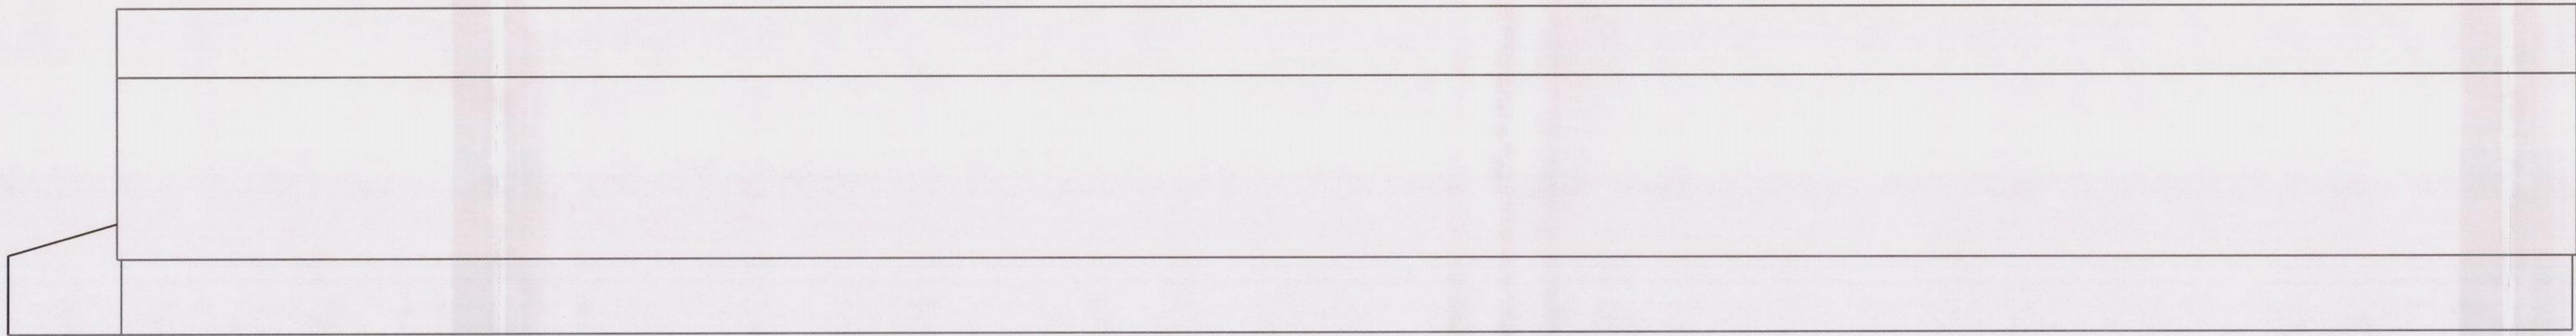

EXISTING NORTH ELEVATION

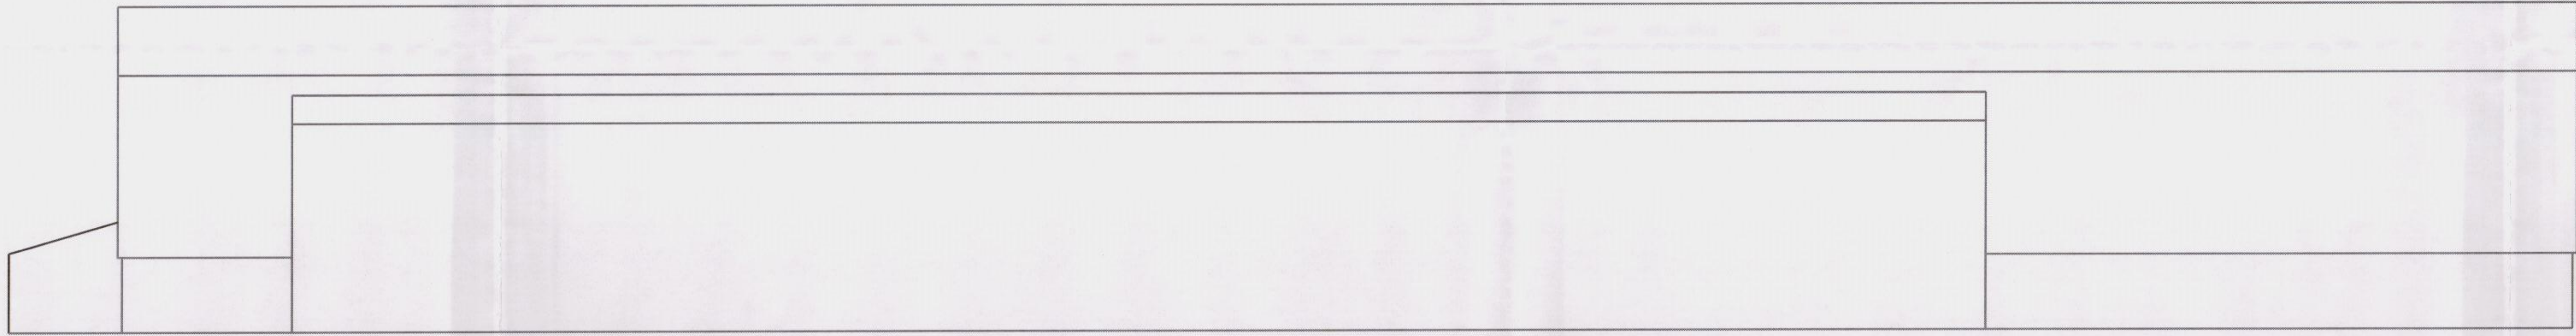

PROPOSED NORTH ELEVATION

70000103



MATERIAL	ALL DIMENSIONS IN mm	BY S. MOSLEY	TITLE
FINISH	TOLERANCES UNLESS STATED	31-JUL-14	LEWMAR SOUTH FACTORY EXISTING AND PROPOSED ELEVATIONS
	LINEAR $\pm$	SCALE 1:100	PART NO. 70000103
	ANGULAR $\pm$		LEWMAR

