



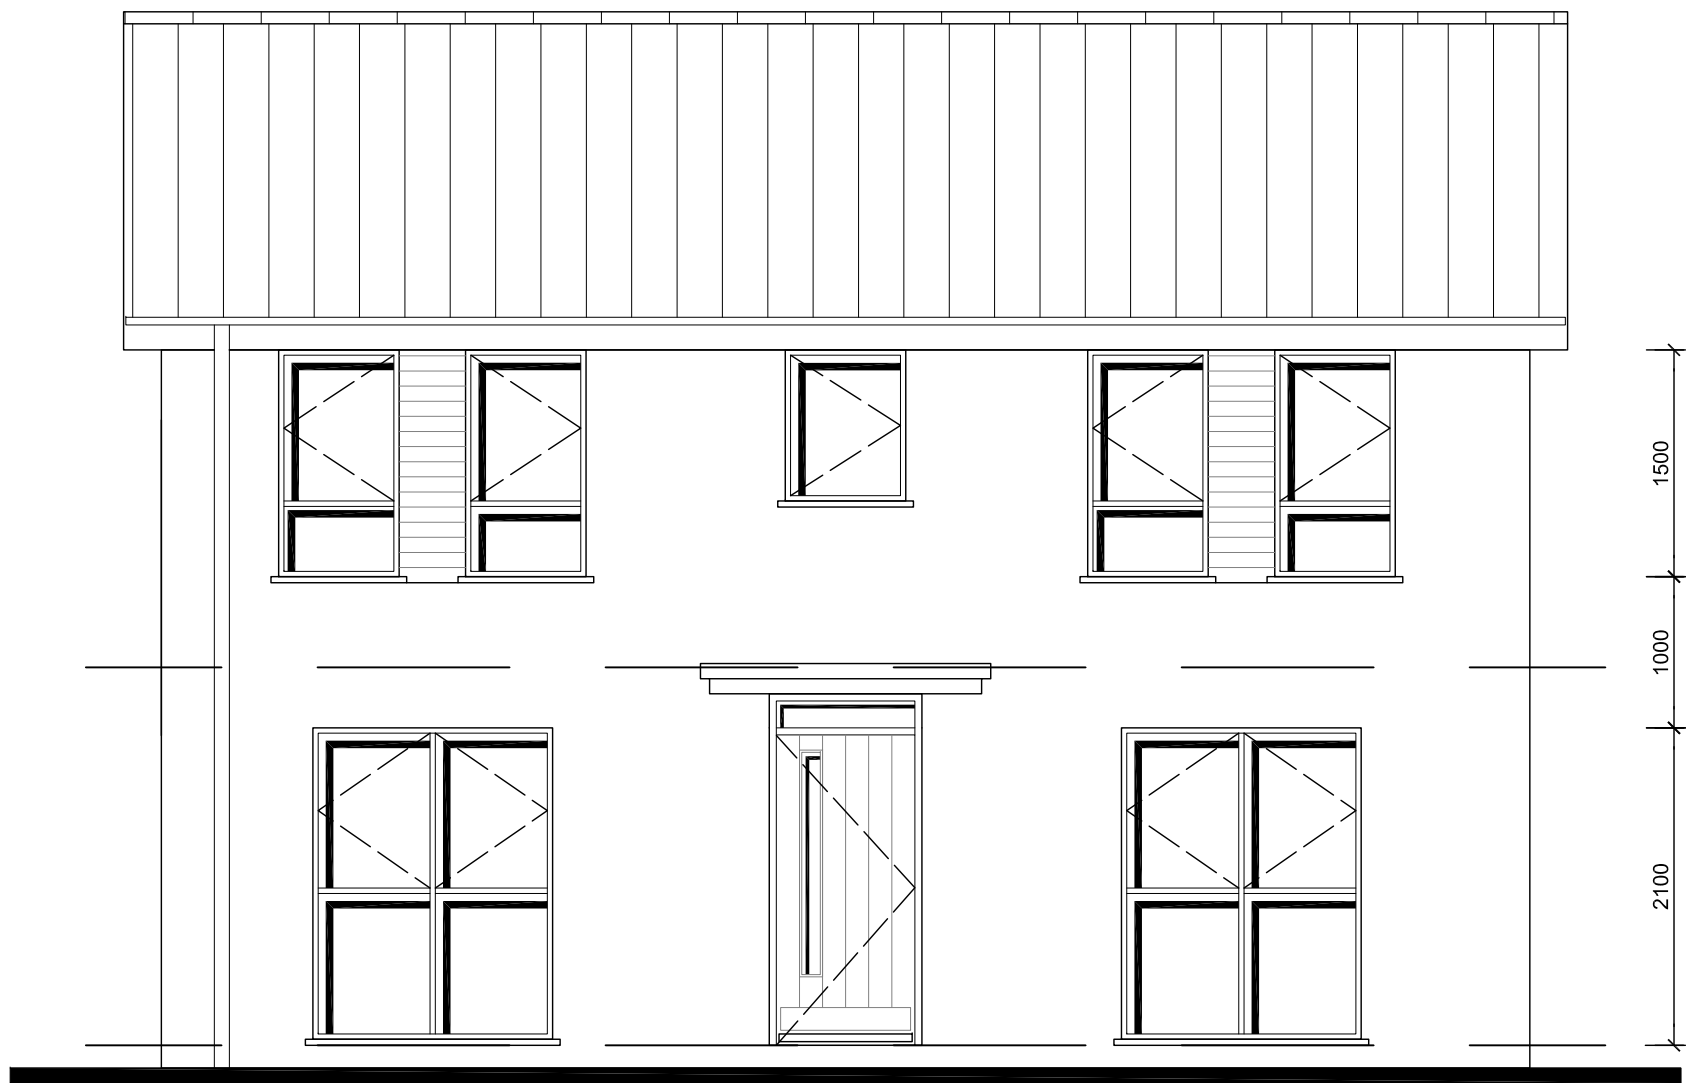


FRONT ELEVATION


- angular ridge tile
- concrete interlocking roof tiles
- upvc rainwater goods
- upvc eaves & verge
- artificial timber weatherboarding
- clay facing brickwork
- lead covered porch roof
- upvc windows
- timber door with fanlight

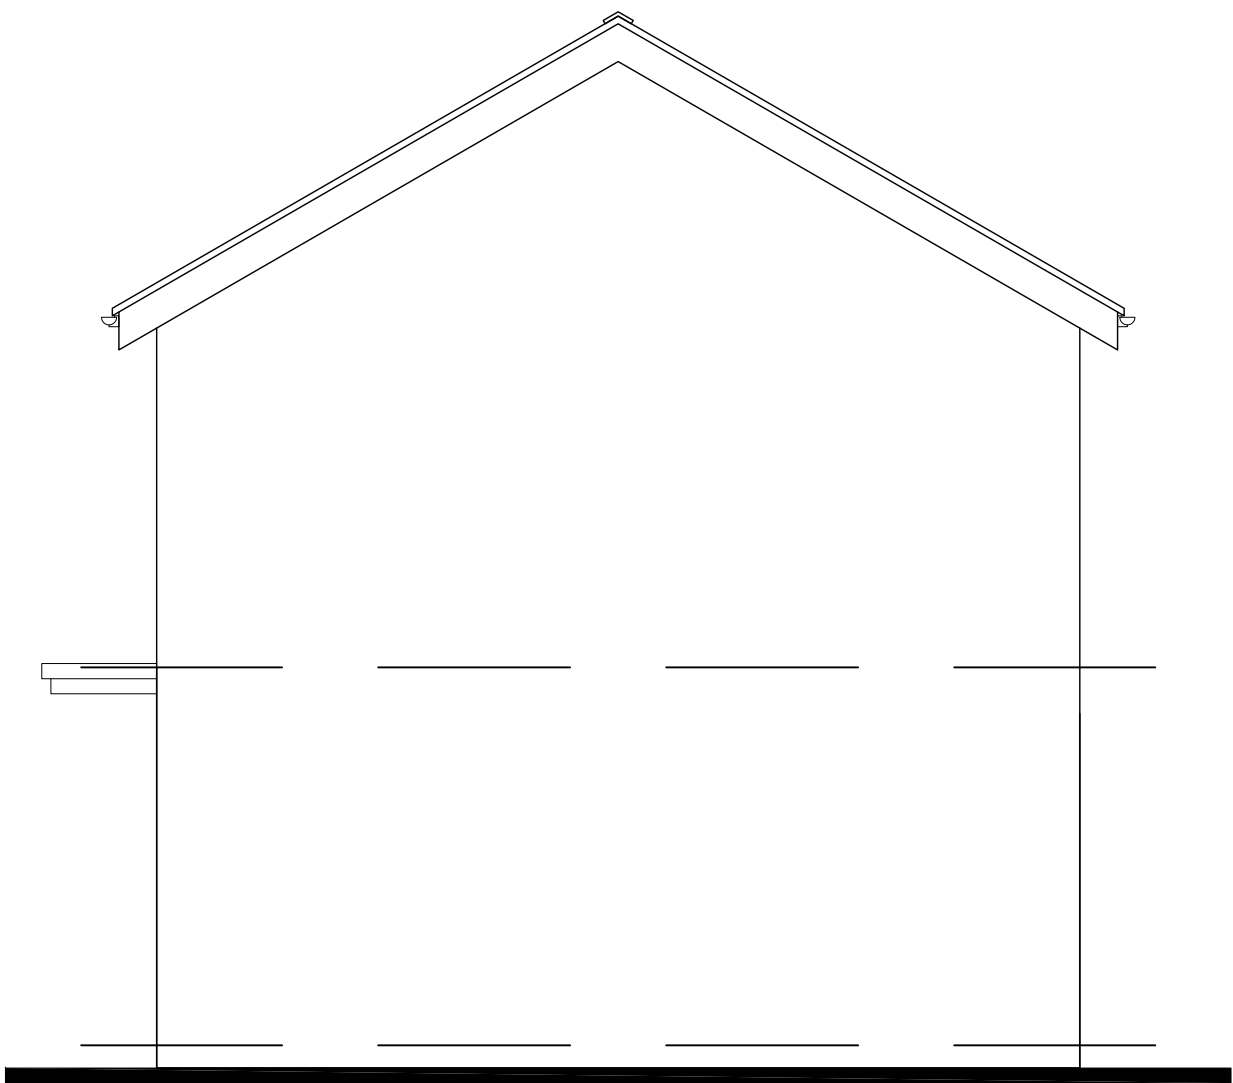


SIDE ELEVATION

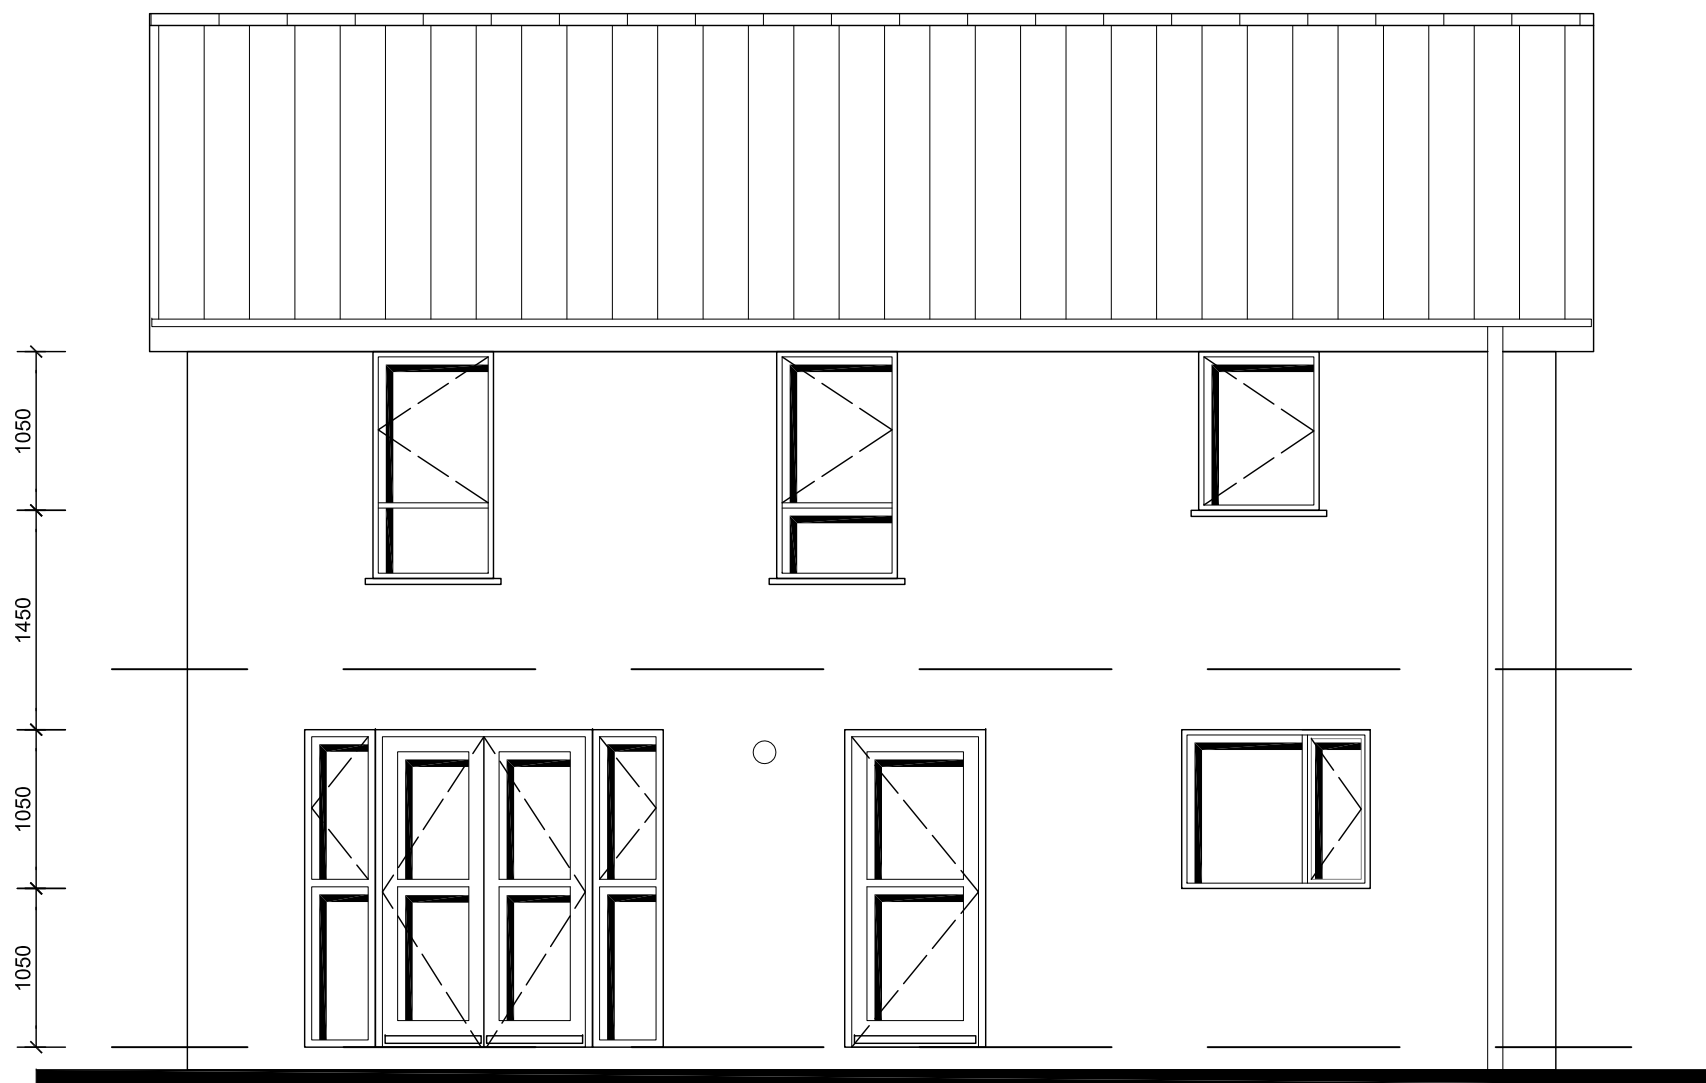

REAR ELEVATION

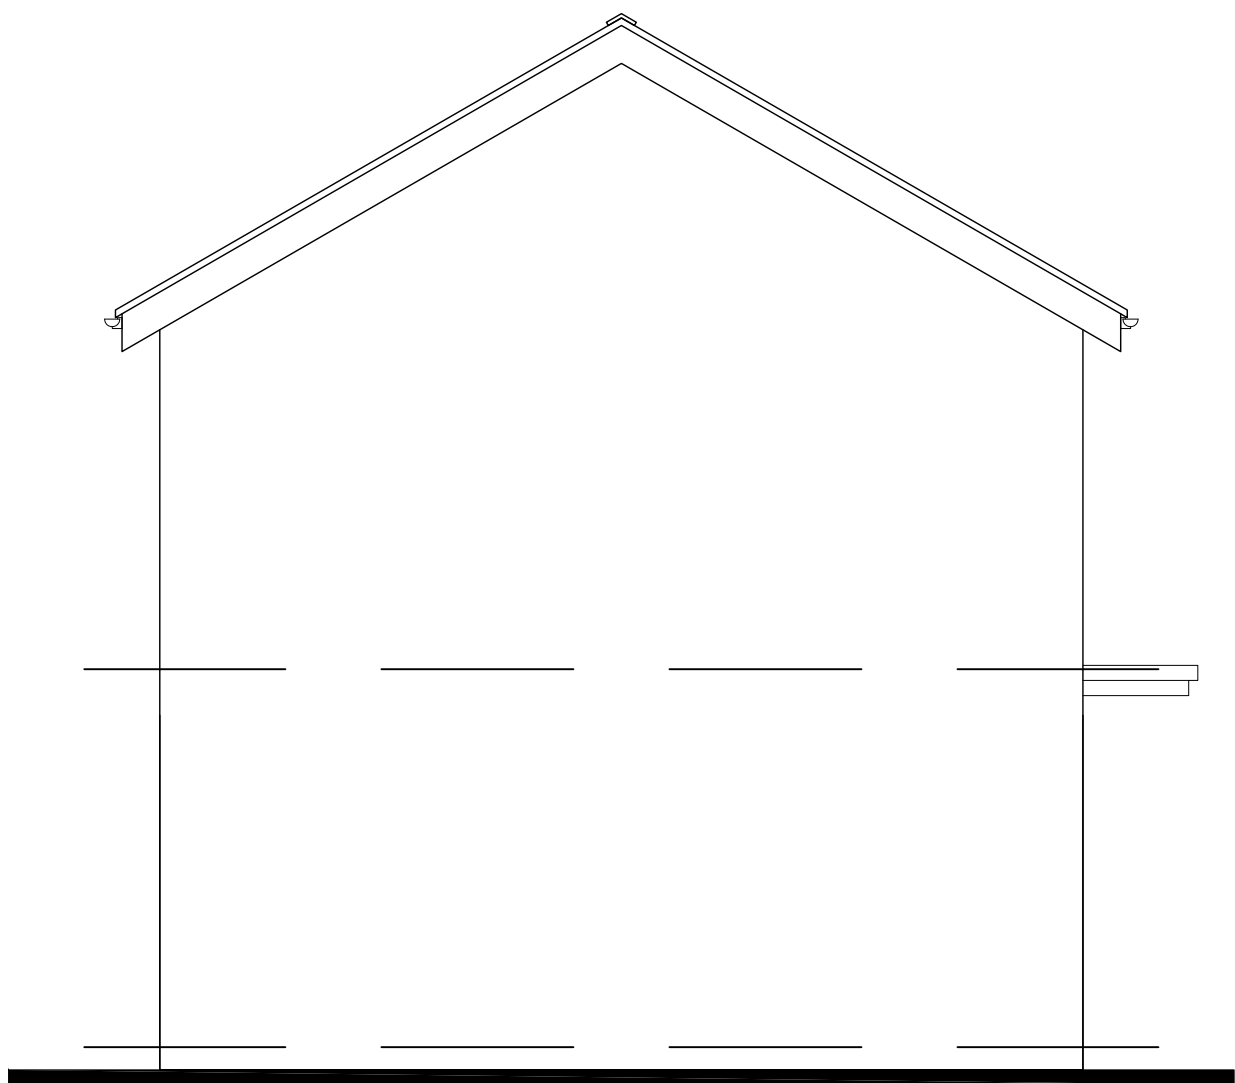

SIDE ELEVATION

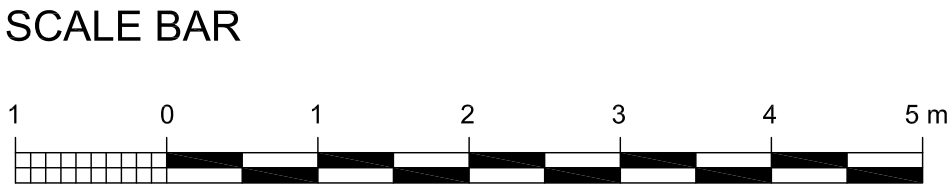

REVISION		DATE	COMMENTS	AUTHOR / CHECKED	
			TITLE		
			HOUSE P341 (PORTSDOWN)		
			DETAIL		
			PLANNING 2 of 2		
			DATE	SCALE	
			FEB 2014	1:50 @ A1	1:100 @ A3
			DRAWING No.	REV.	AUTHOR / CHECKED
			10774 - P.01.39	-	AC/PF
			DRAWING-STATUS		PLANNING

LHC GROUP

www.lhc.net

architecture

urbanism

safety

☐ EXETER

☐ PLYMOUTH

☒ SOUTHAMPTON

01392

01752

08450

444334

669368

714565

CONTRACTORS MUST CHECK ALL DIMENSIONS ON SITE. ONLY FIGURED DIMENSIONS ARE TO BE WORKED FROM. DISCREPANCIES MUST BE REPORTED TO THE ARCHITECT BEFORE PROCEEDING. © THIS DRAWING IS COPYRIGHT.