



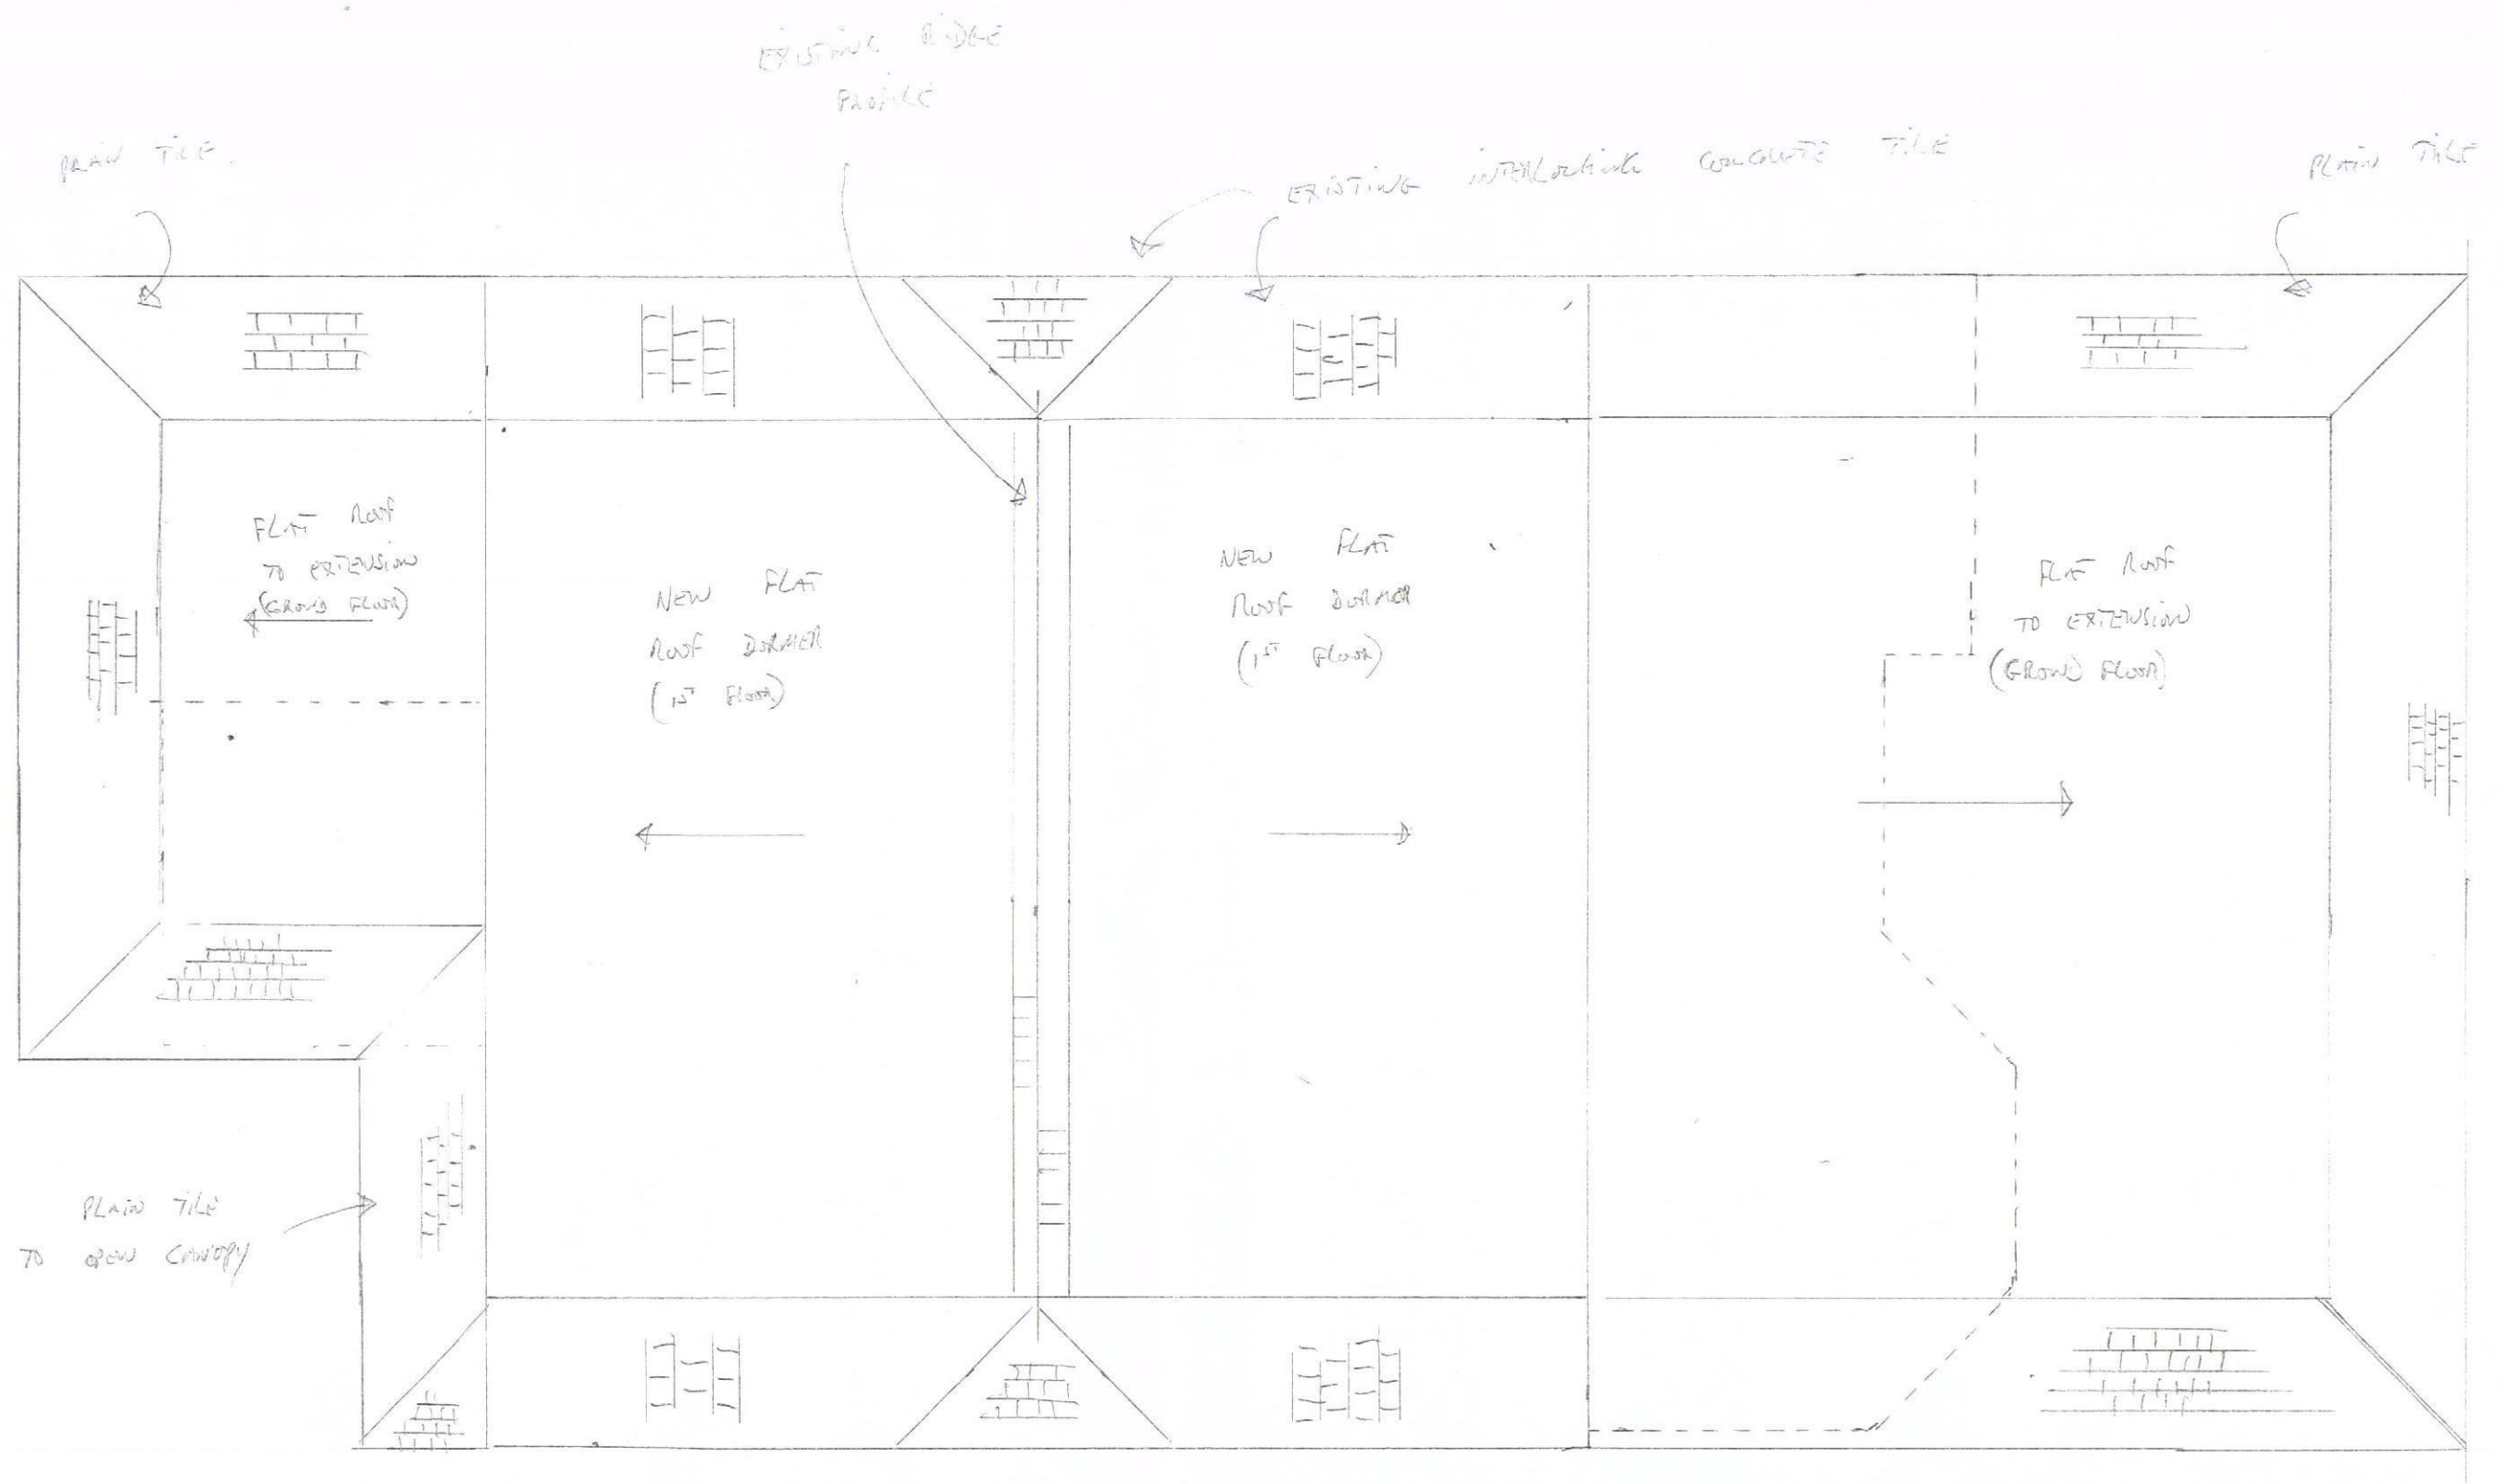

PROPOSED ROOF PLAN

8 HAROLD ROAD

PO 11 9LT

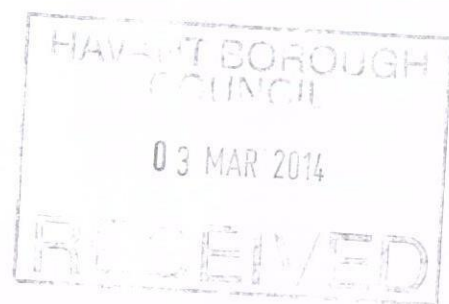

BRH CONTRACTORS

SCALE 1:50

FEB 2014