
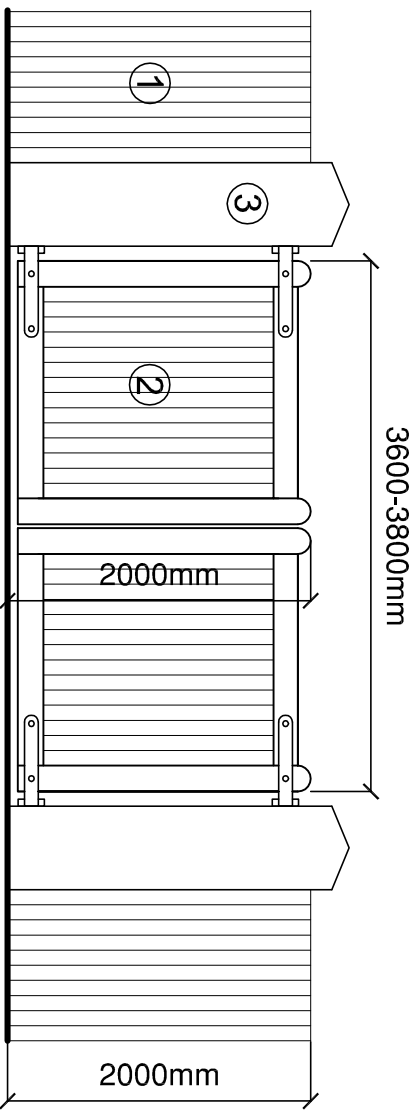



NOTES:
Dimensions to be checked on site before commencing work. Any discrepancies shall be reported to the architect immediately.
Do not scale from these drawings except for planning purposes. Use figured dimensions only.
Where applicable this drawing is to be read in conjunction with other consultants' drawings.

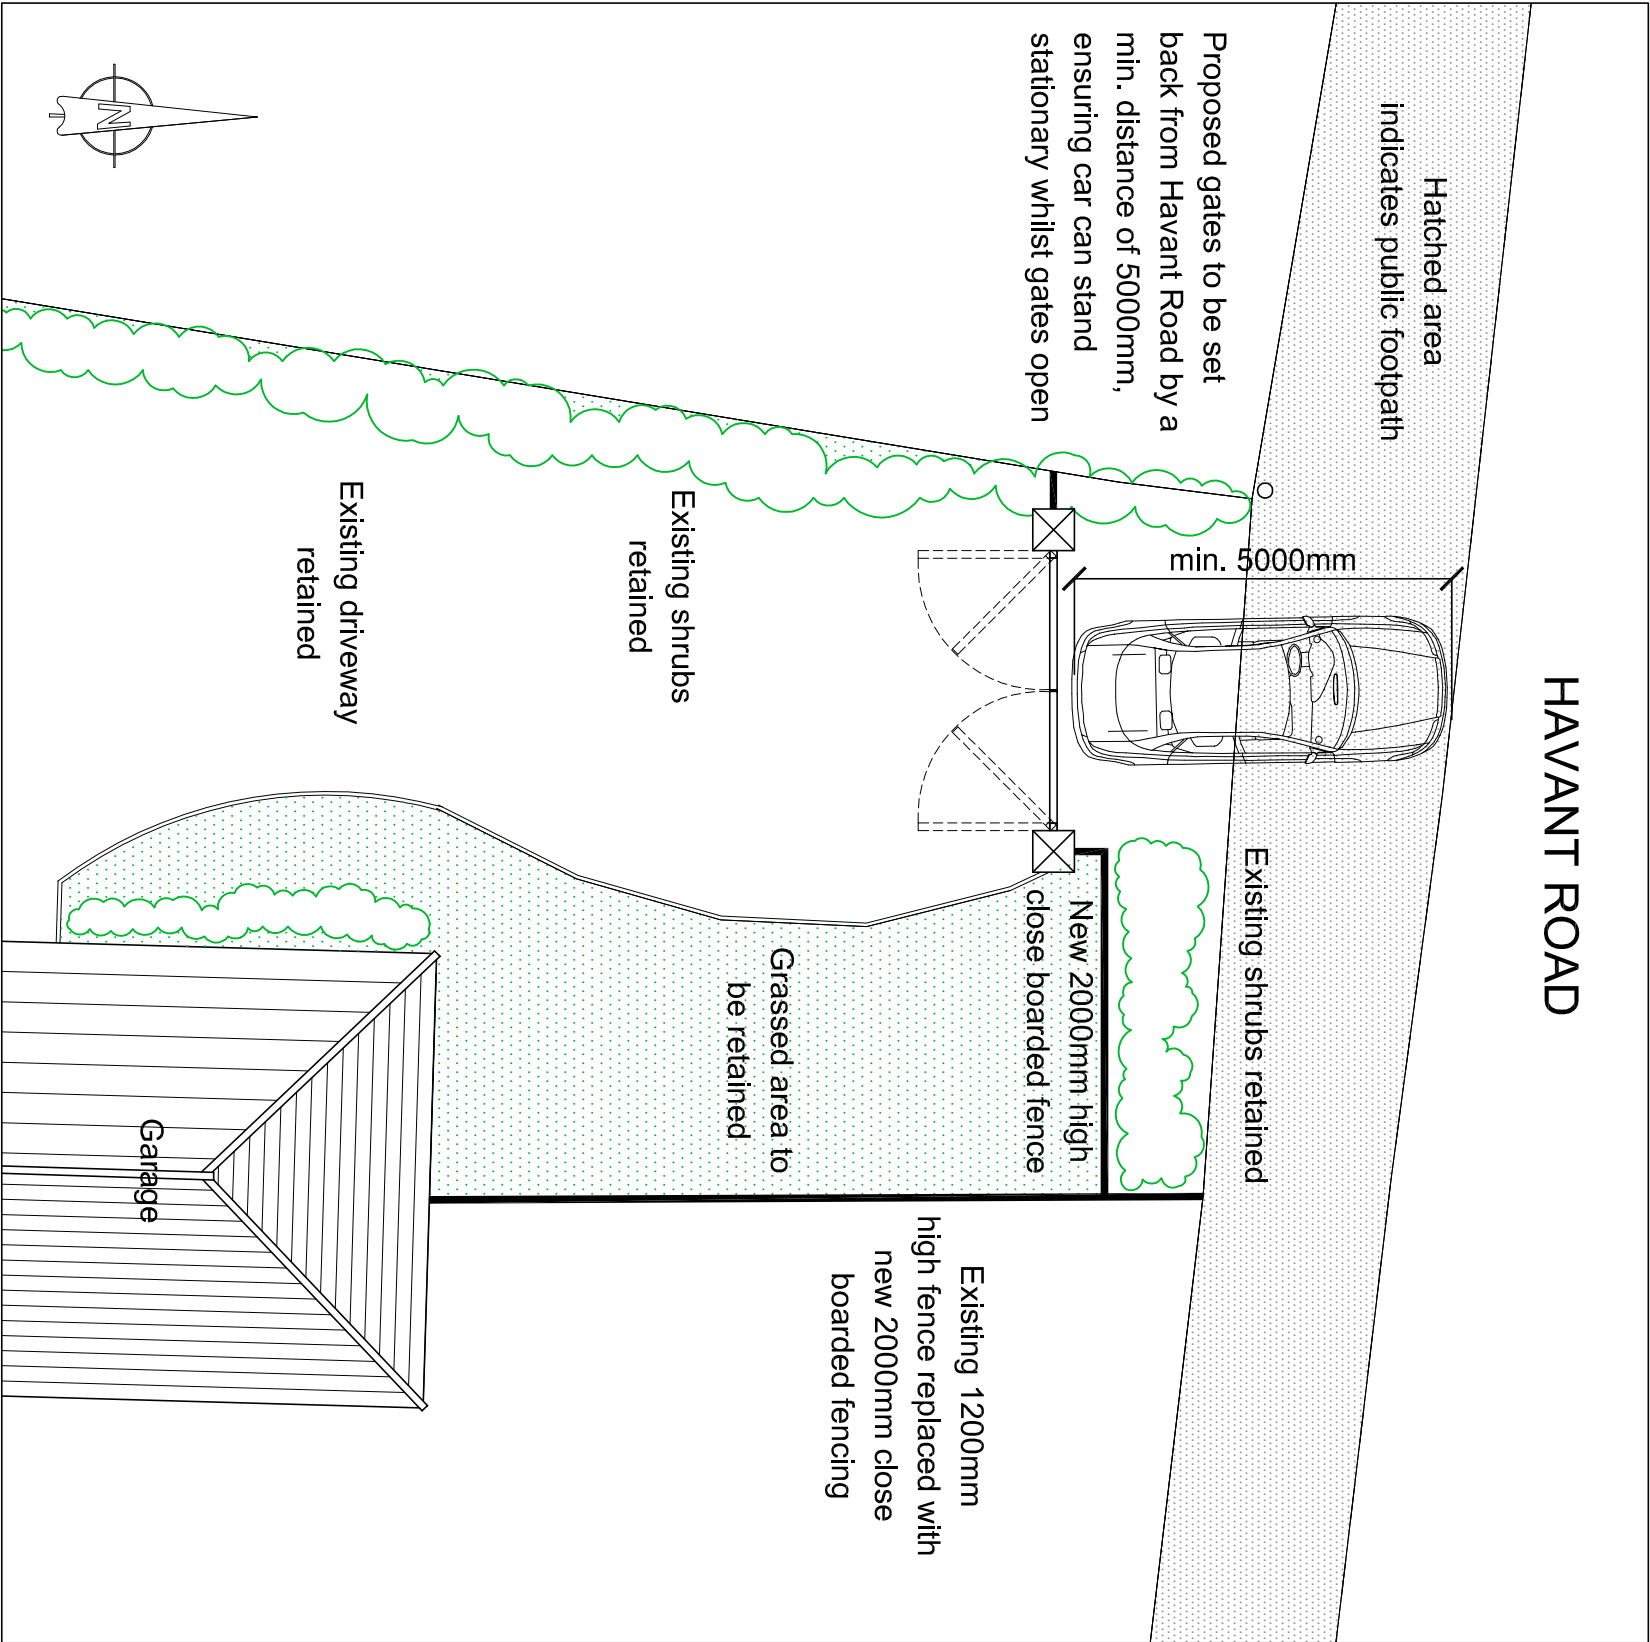

Front elevation scale 1:50

- 1 2000mm high close boarded fencing
- 2 2000mm high timber gates, overall width 3600 - 3800mm (exact type TBC)
- 3 Timber support posts (exact type TBC)

General note:
All hinges, latches and bolts to be black powder coated

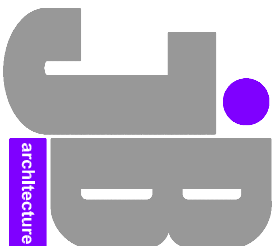

For
MR GLEN CHAPMAN
Project
APPLICATION FOR
ENTRANCE GATES AT
80A HAVANT ROAD
EMSWORTH
Title
PROPOSED SITE PLAN
& FRONT ELEVATION

Date	Drawn	Scale	Checked
December 2013	JB	AS SHOWN	-
Job Number	Drawing Number	Revision	
DP4/0513	02		

Proposed (part) site plan scale 1:100