


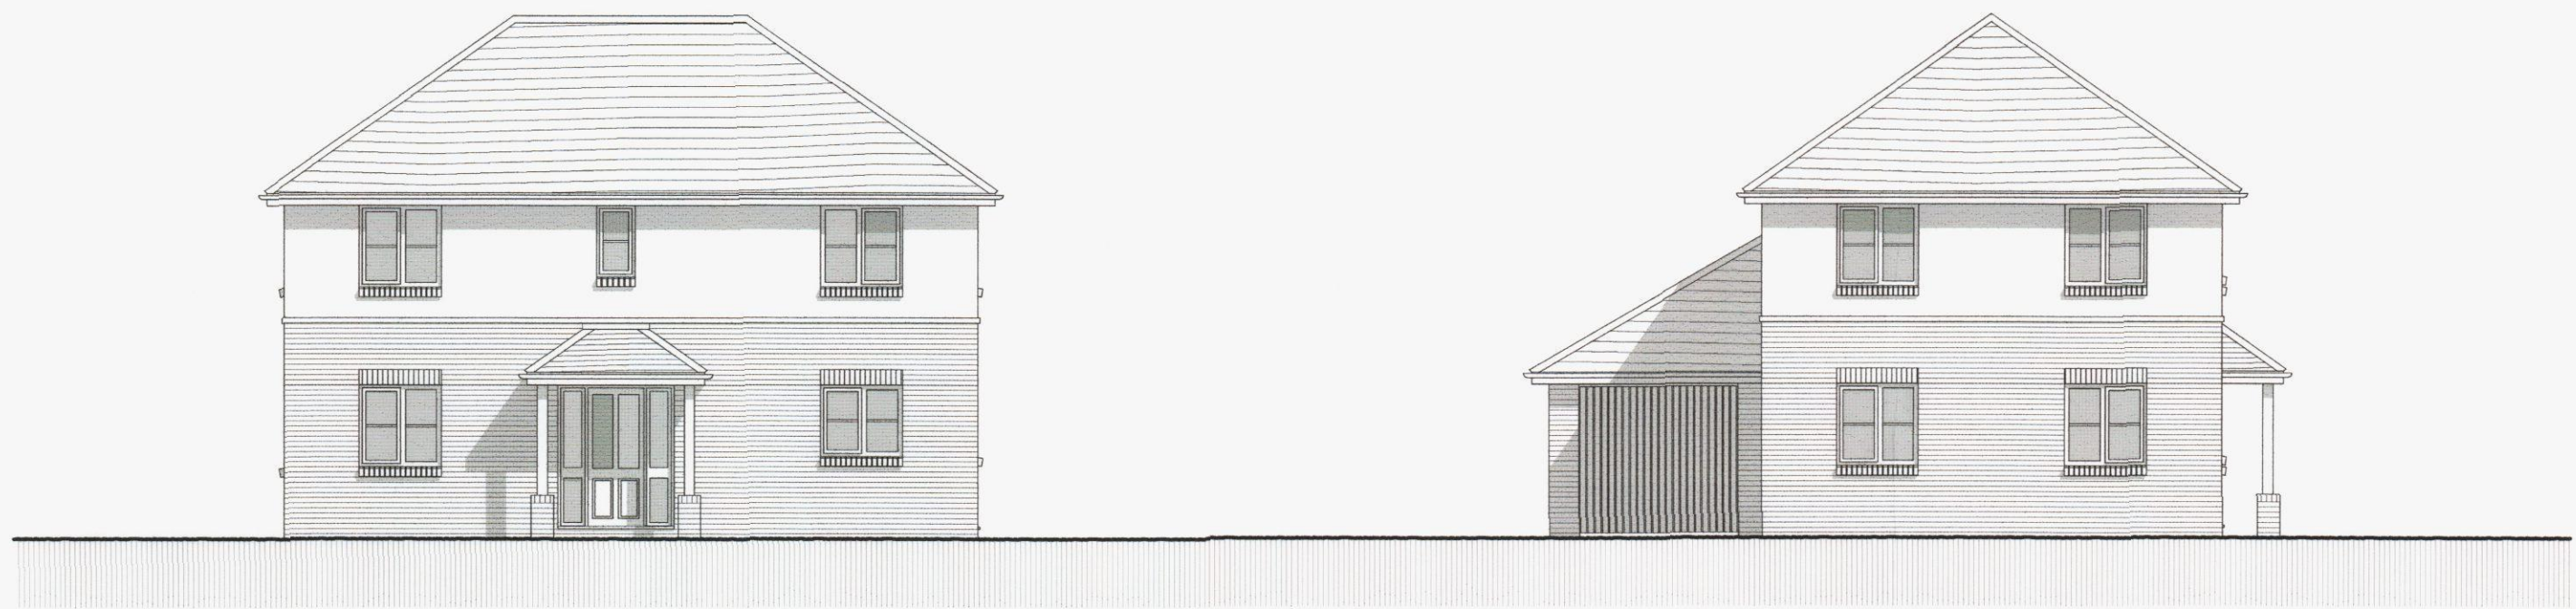


front elevation

side elevation

Materials Schedule


Roof	- grey concrete interlocking tiles matching half round ridge and hip tiles
Walls	- orange/red facing bricks generally red features, ivory through colour render
Fascia	- white Upvc
Gutters	- black Upvc
Windows	- white Upvc
Front Door	- hardwood

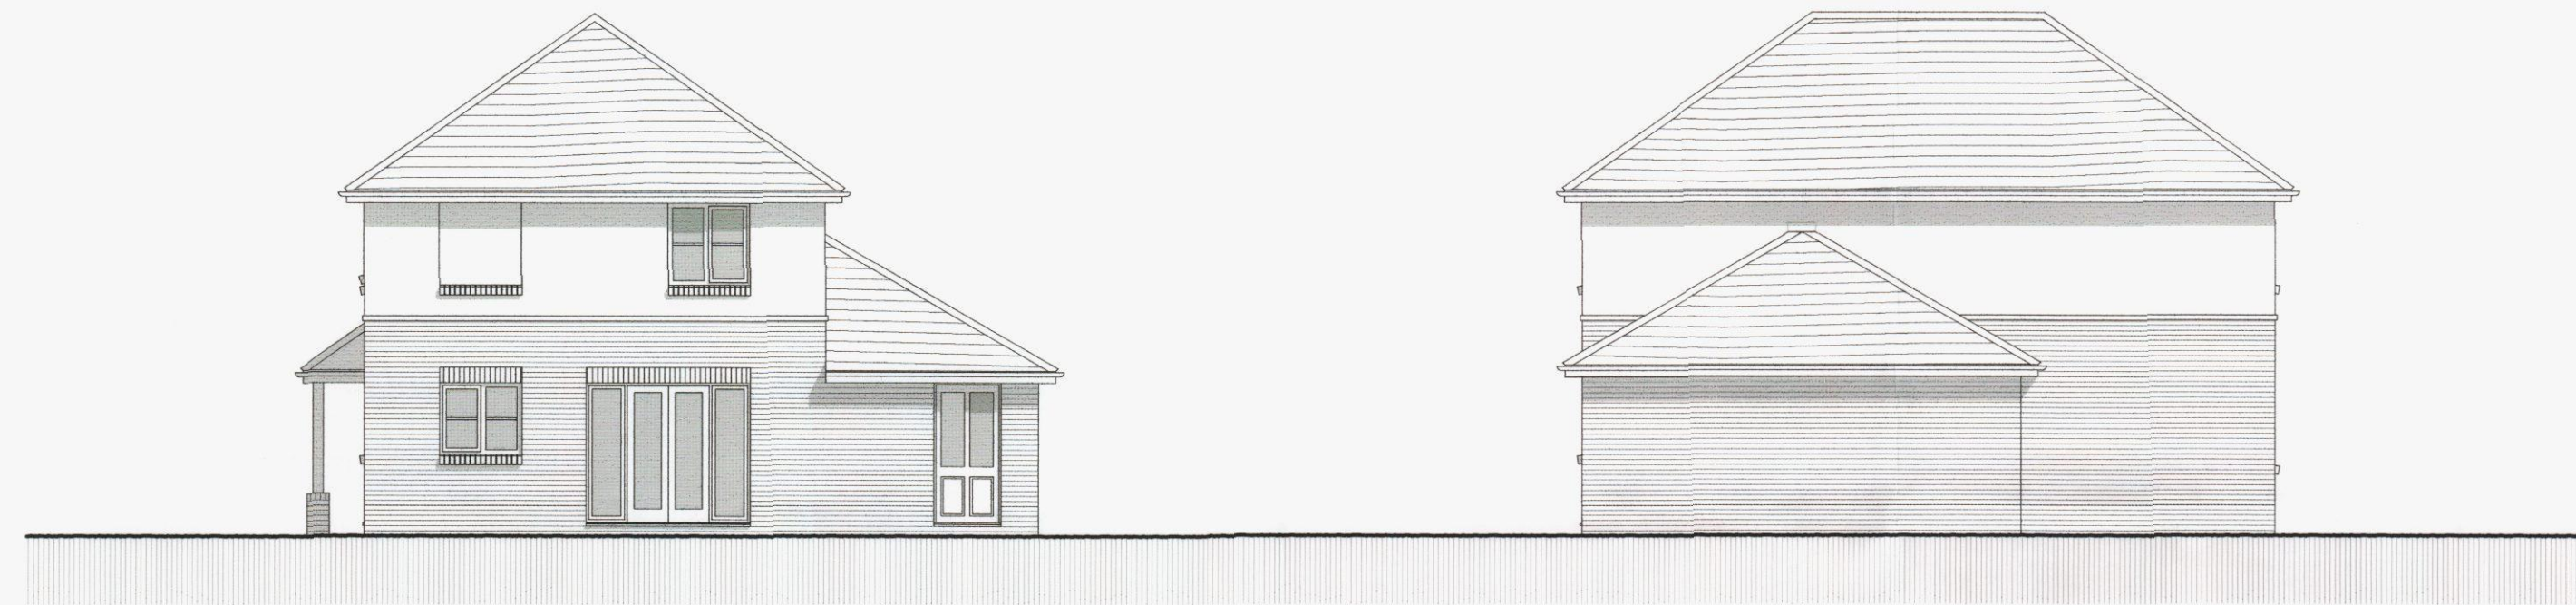

side elevation

rear elevation

rev a 09.05.13 material schedule added

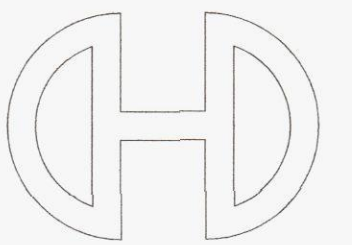


Victoria House 14 St Johns Road Hedge End Southampton Hampshire SO30 4AB
Tel: 01489 773577 * Fax: 01489 797111 * E-mail: sales@crayfernhomes.co.uk
All dimensions are to be checked onsite prior to commencement of work.
This drawing is the copyright of Crayfern Homes Limited
and may not be copied, altered or reproduced in any way without their written authority.

PLOT 37

DEVELOPMENT AT
SCRATCHFACE LANE
BEDHAMPTON
HAMPSHIRE


FOR
CRAYFERN HOMES LIMITED

SCALE: 1:100 @ A2 DATE: OCT 2012 DRAWING NO 02.12_216a

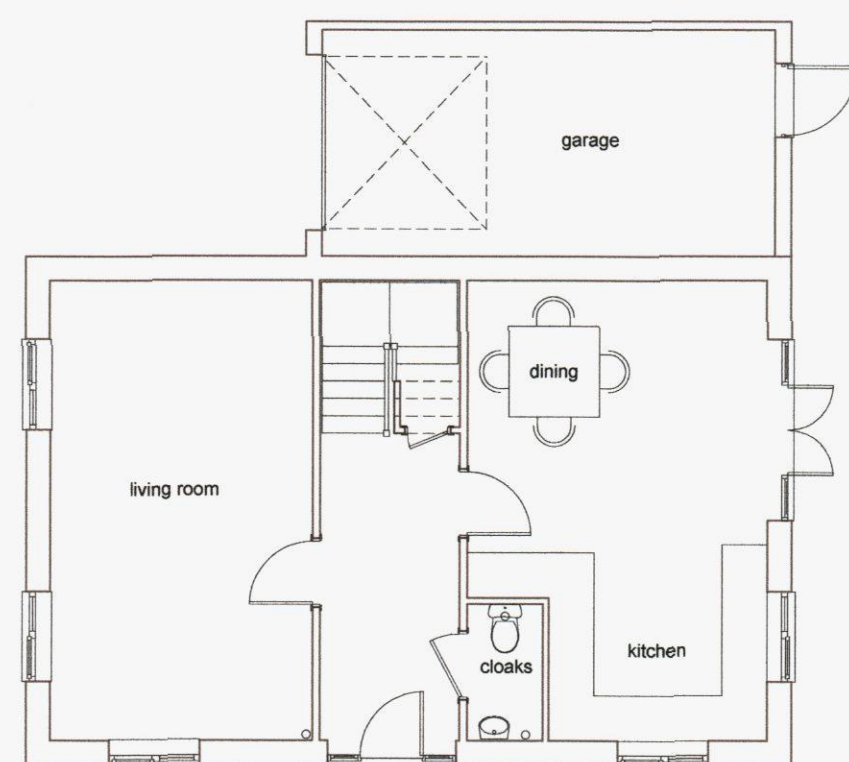

plot 37
4b house 1247 ft²

ground floor

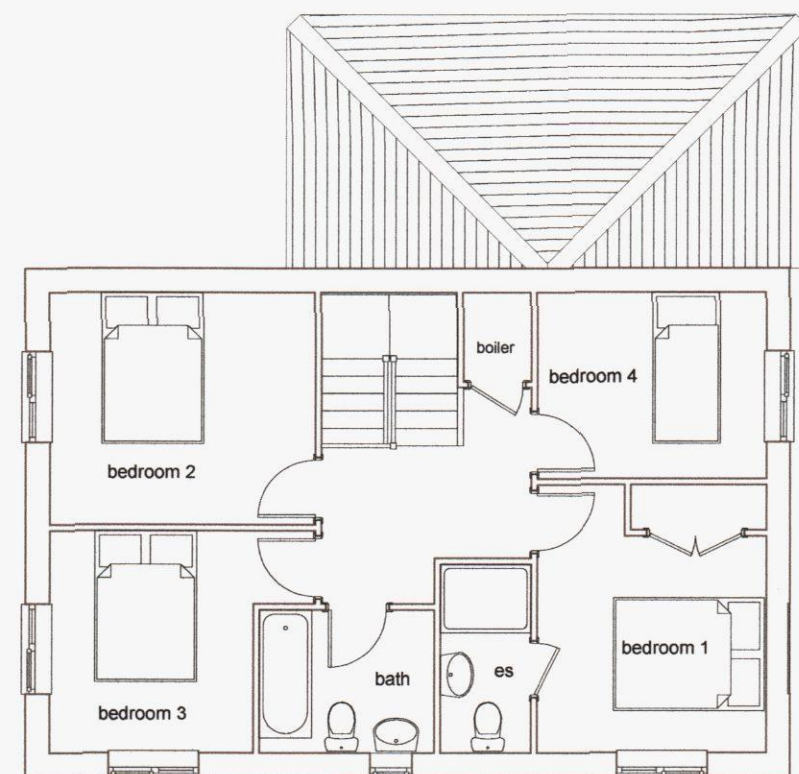

first floor

