


136 SOUTHWOOD ROAD
HAYLING ISLAND. PO11 9QH


RECEIVED
24 NOV 2014
HBC Development Control

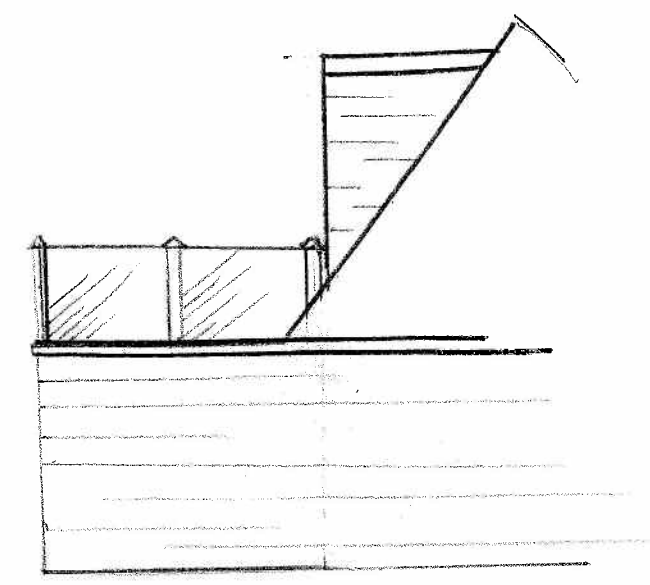

SIDE ELEVATION - EAST -

SCALE 1:200

NEW EXTENSION
TO BALCONY

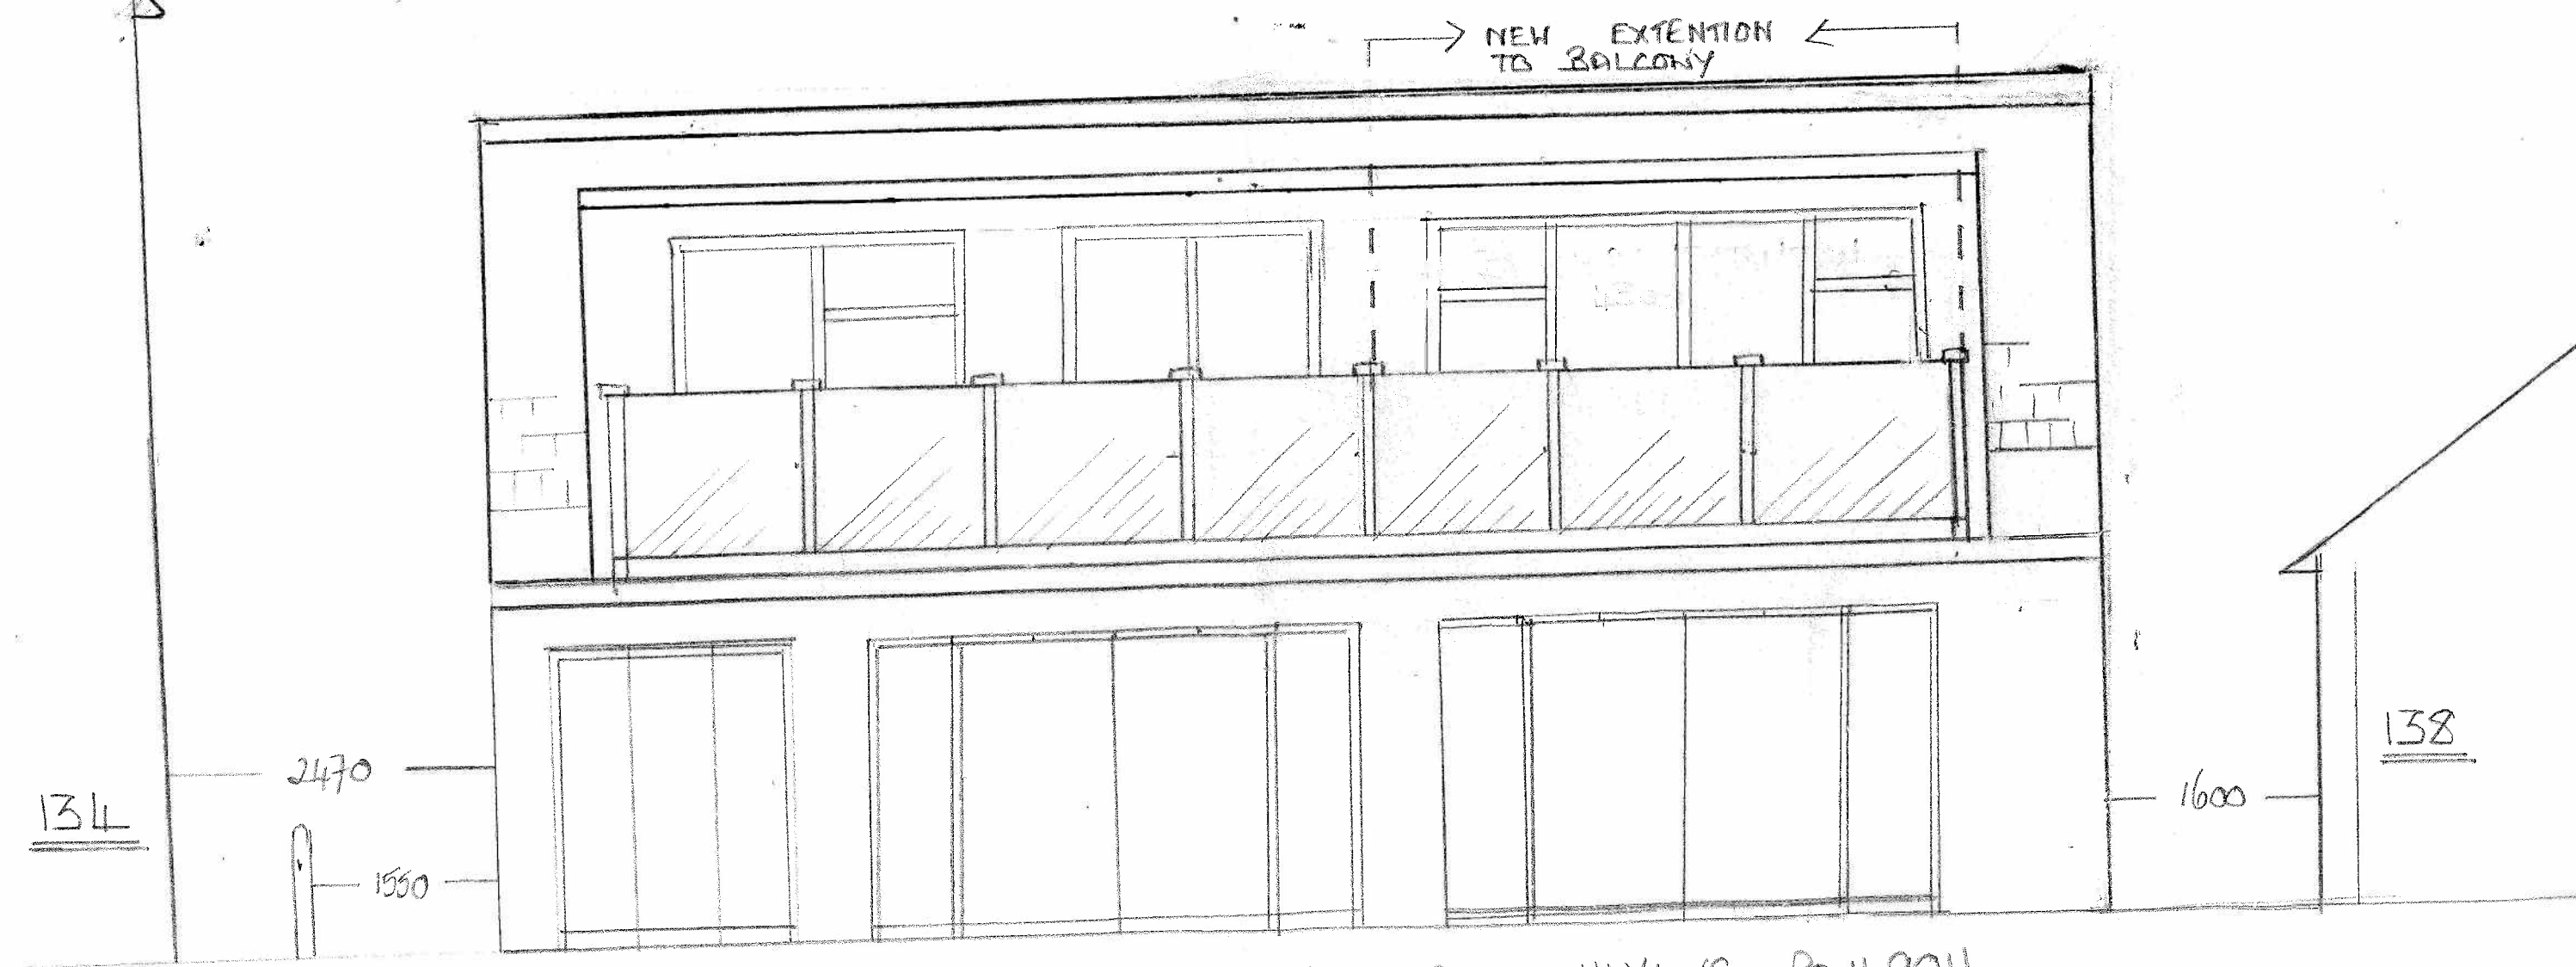

REAR ELEVATION 136 SOUTHWOOD ROAD. HAYLING PO11 9QH

SCALE 1:500