
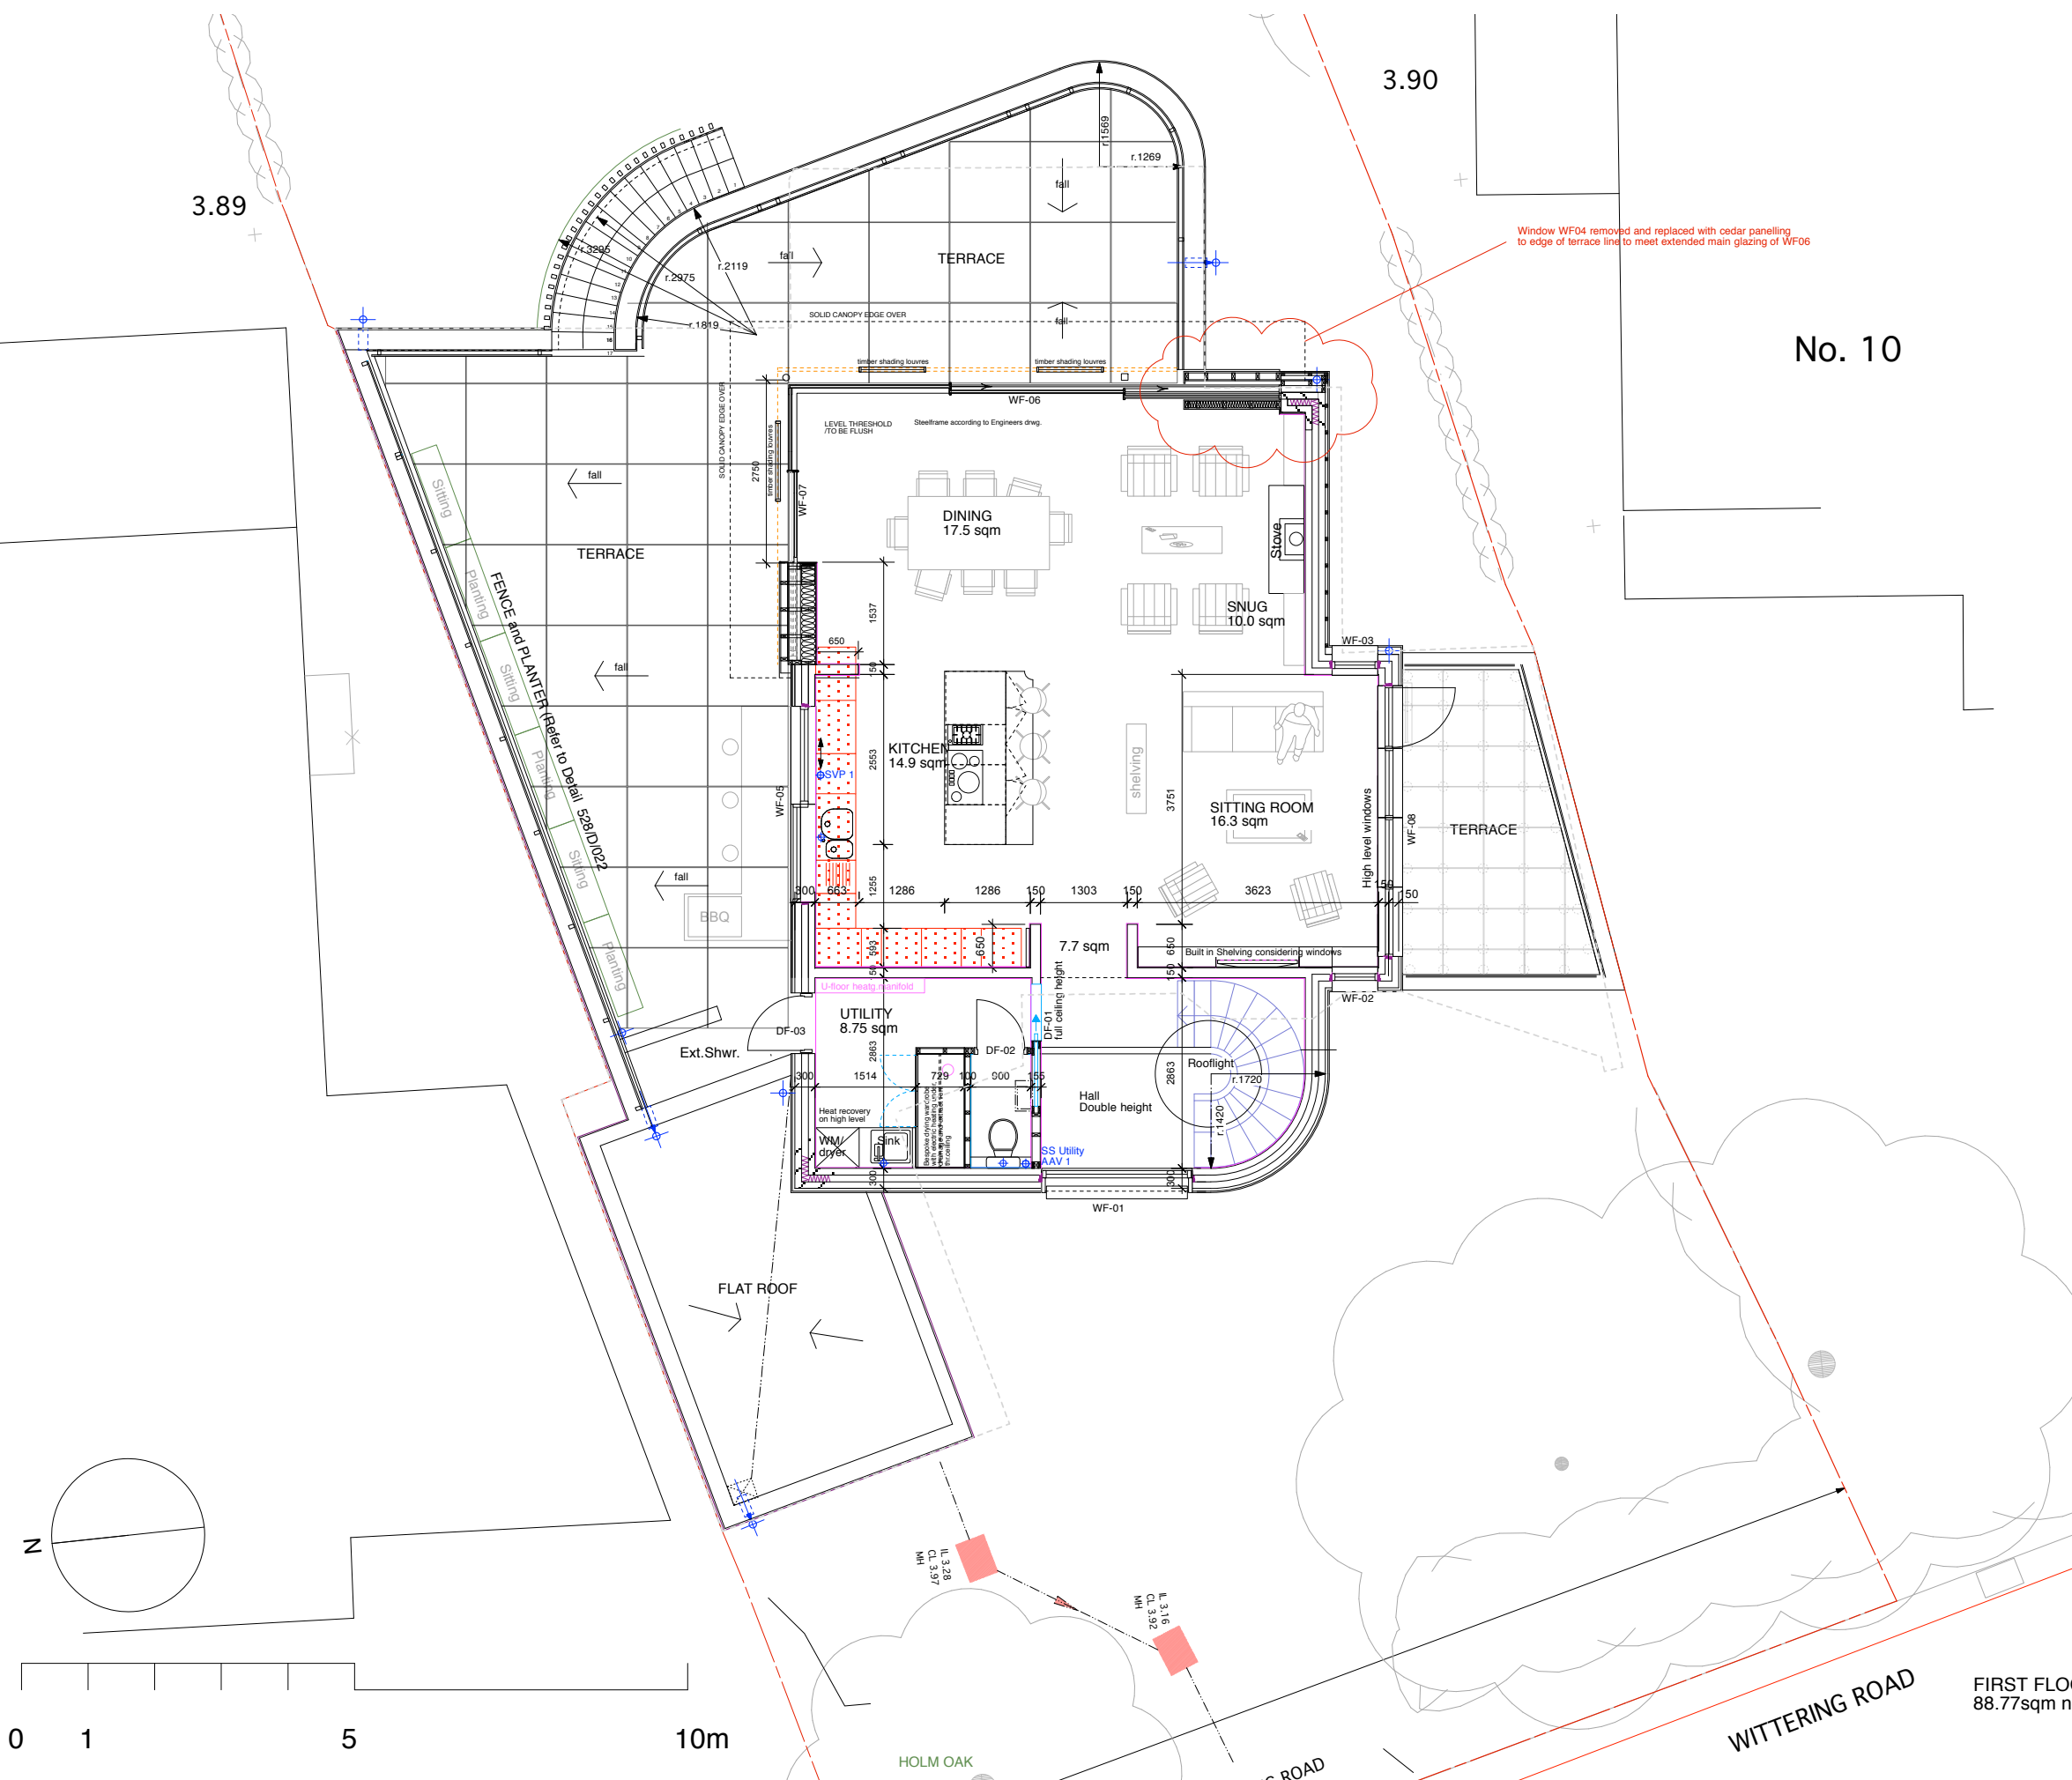


 

REVISION:		DATE:	
Yeates Design LLP 74 Clerkenwell Road London EC1M 5NL tel: 020 7251 6667 www.yeatesdesign.co.uk			
PROJECT :			
12 WITTERING ROAD HAYLING ISLAND PO11 9SP			
DRAWING :			
First Floor Plan - amended			
SCALE : NTS			
DATE : August 2014			
DWG NO.		DWN BY :	
528/GA/104			
DRAWING STATUS :		FOR TENDER	
FOR PLANNING 		FOR CONSTRUCTION 	
INFORMATION CONTAINED IN THIS DRAWING IS THE SOLE COPYRIGHT OF YEATES DESIGN & ARCHITECTURE AND SHOULD NOT BE REPRODUCED WITHOUT THEIR PERMISSION			