



NOTES:
All dimensions to be checked on site and any discrepancy notified to The Martin Ralph Group. Written dimensions are to be used in preference to scaled dimensions.
This drawing is the property of The Martin Ralph Group and must not be reproduced, in part or whole, or derived from, without their permission.
It is essential that prior to commencement and during construction works, the contractor reviews the drawings and specification and notes any discrepancies or omissions, errors, omissions, anomalies, non-industry standard features or other concerns.
For both pricing and construction purposes Structural, Mechanical and Electrical details are to be agreed with the architect and the contractor to take preference over the layout drawings. Any discrepancies are to be brought to the immediate attention of The Martin Ralph Group.

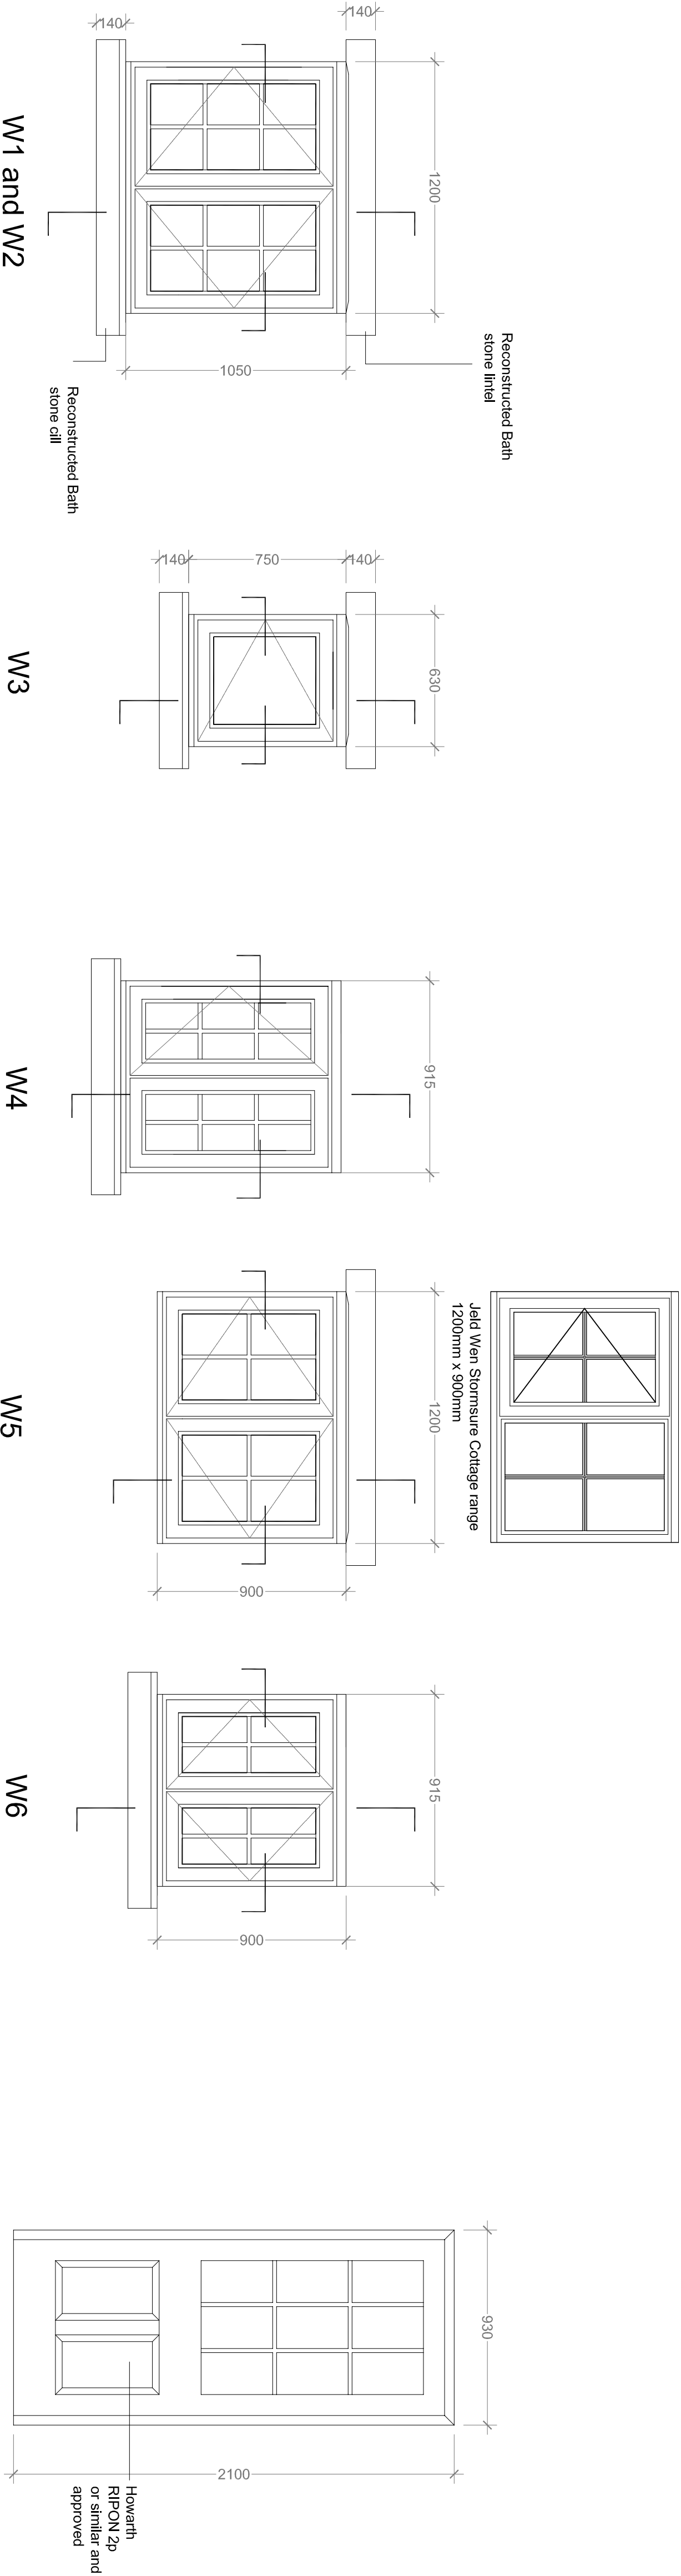


To the east elevation - facing the existing Units 3, 4 and 5 this window is to be non-operable and obscure glazed

Window and Door Elevations 1:20

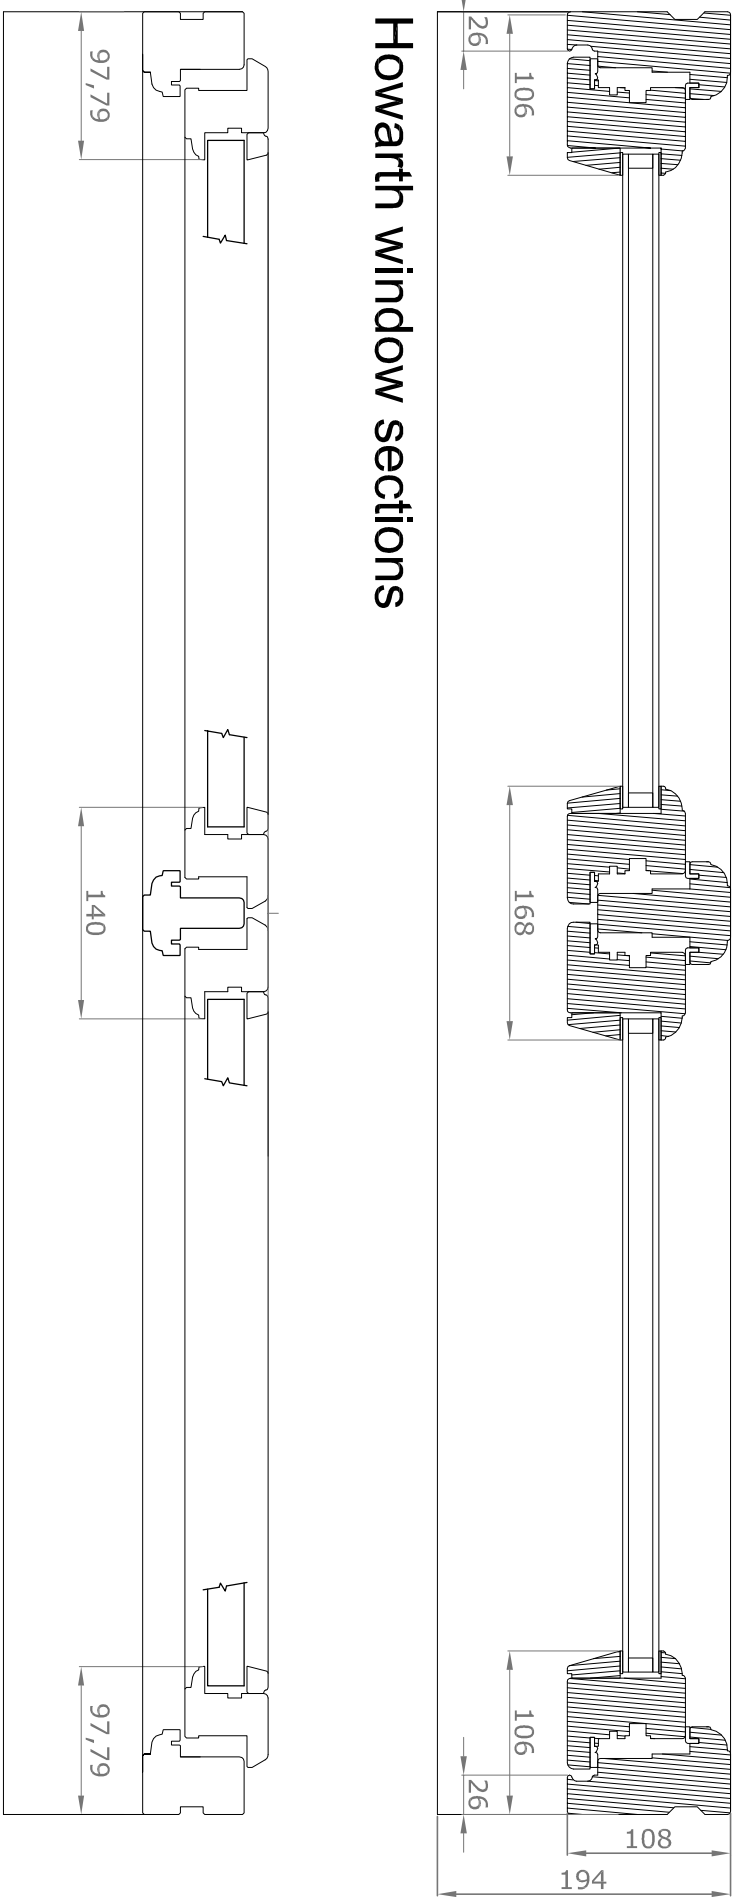

Proposed Jeld Wen Stormsure Cottage sections

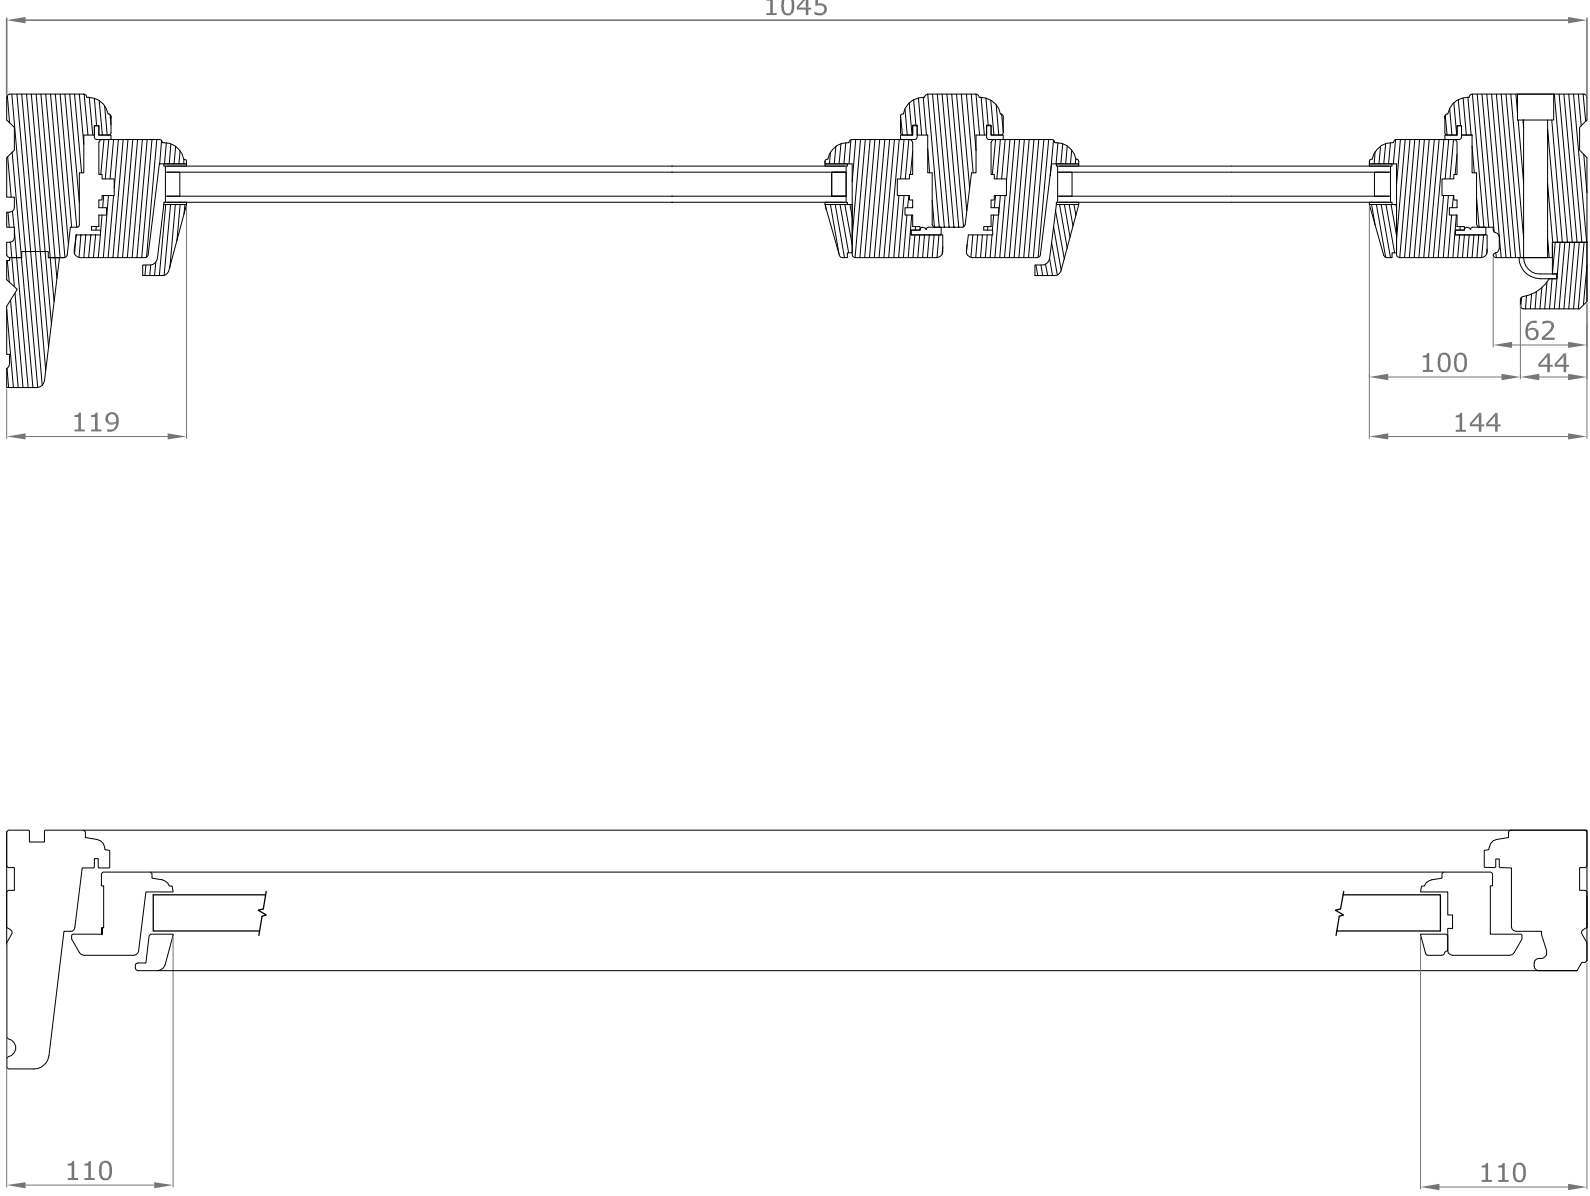

Howarth window sections

Proposed Jeld Wen Stormsure Cottage sections

Typical Section 1:5

Typical Section 1:5

AMENDMENTS		DATE
B	Minor amendments.	24.03.2014
C	Finally agreed building construction between Howarth and Jeld Wen Stormsure Cottage windows	08.04.2014
CLIENT HILLCREST PROPERTIES (Southern) Ltd Bishops Lane, Shirrell Heath, Southampton SO32 2JS		
PROJECT Development Proposal for 23 South Street, Havant, PO9 1BU		
DRAWING TITLE WINDOW ELEVATIONS AND SECTIONS.		
DATE 17.03.2014		
SCALE 1:20 and 1:5 @ A1		
DRAWING NO. 14.010.RU.FD.07	REVISION C1	