



NOTES:  
Dimensions to be checked on site before commencing work. Any discrepancies shall be reported to the architect immediately.  
Do not scale from these drawings except for planning purposes. Use figured dimensions only.  
Where applicable this drawing is to be read in conjunction with other consultants' drawings.



Existing site plan scale 1:200

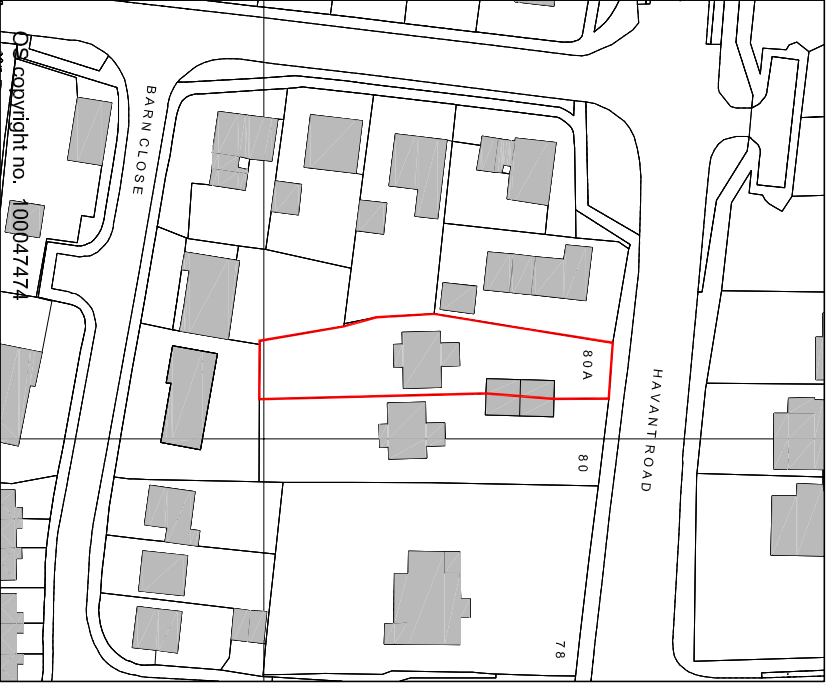

Location plan  
scale 1:1250

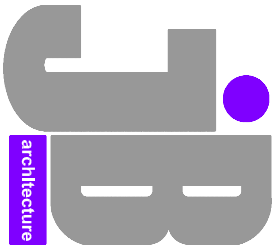

|                |                                                                     |
|----------------|---------------------------------------------------------------------|
| For            | MR GLEN CHAPMAN                                                     |
| Project        | APPLICATION FOR<br>ENTRANCE GATES AT<br>80A HAVANT ROAD<br>EMSWORTH |
| Title          | LOCATION PLAN &<br>EXISTING SITE PLAN                               |
| Date           | December 2013                                                       |
| Drawn          | JB                                                                  |
| Scale          | AS SHOWN                                                            |
| Checked        | -                                                                   |
| Job Number     | 01                                                                  |
| Drawing Number | Revision                                                            |