



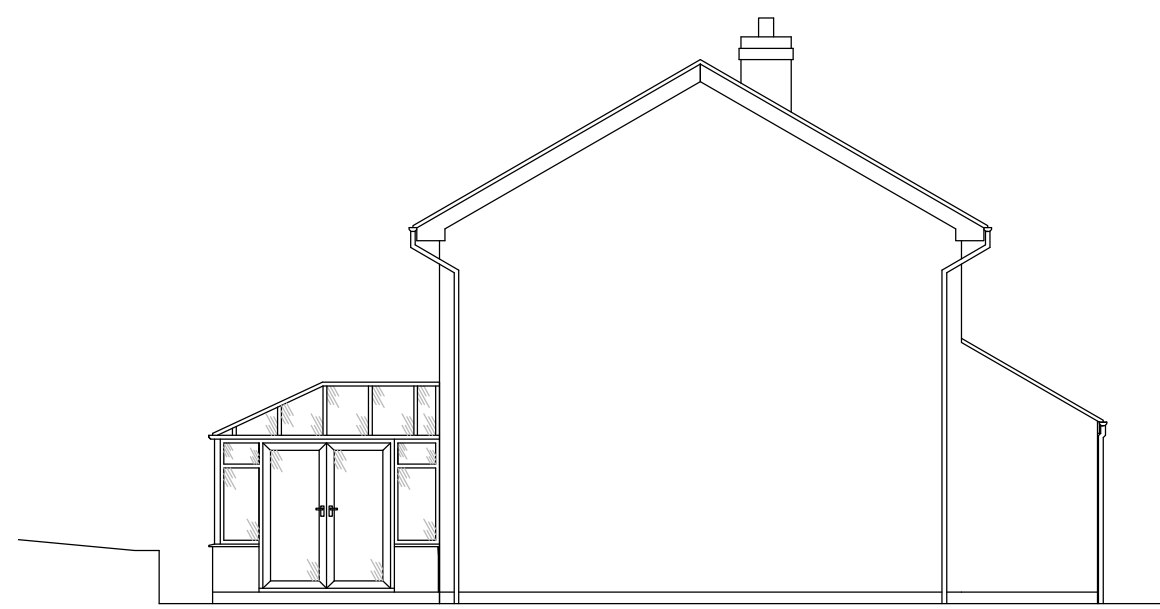

EXISTING SIDE (SOUTH) ELEVATION (1:100)




EXISTING REAR (WEST) ELEVATION (1:100)

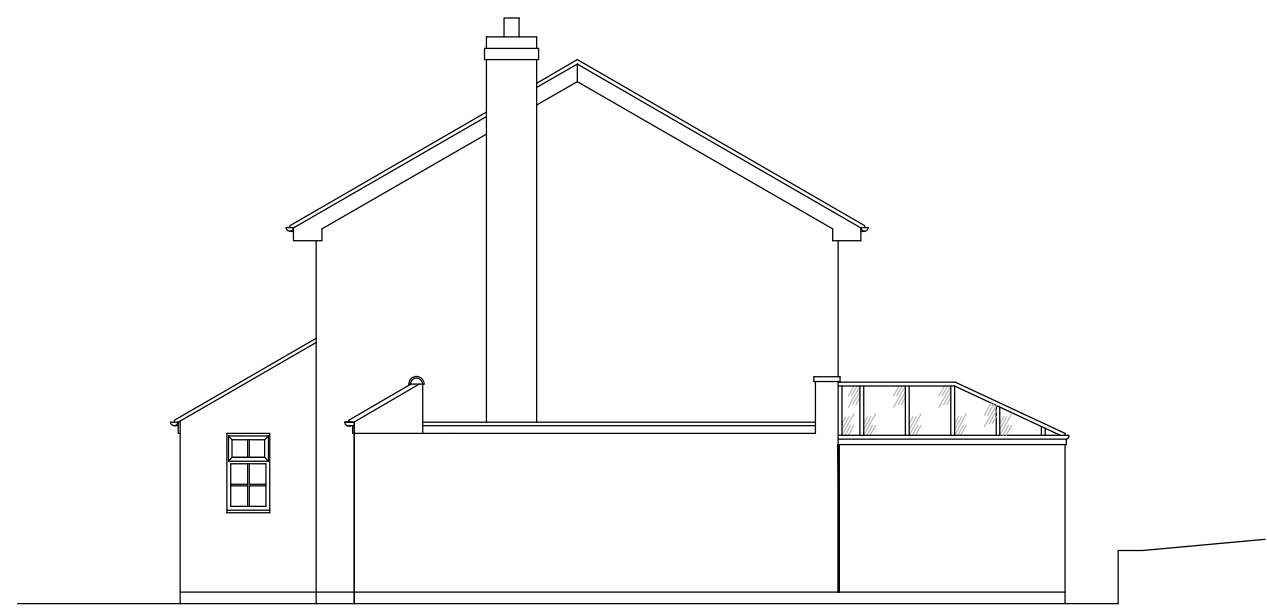

EXISTING SIDE (NORTH) ELEVATION (1:100)




EXISTING FRONT (EAST) ELEVATION (1:100)

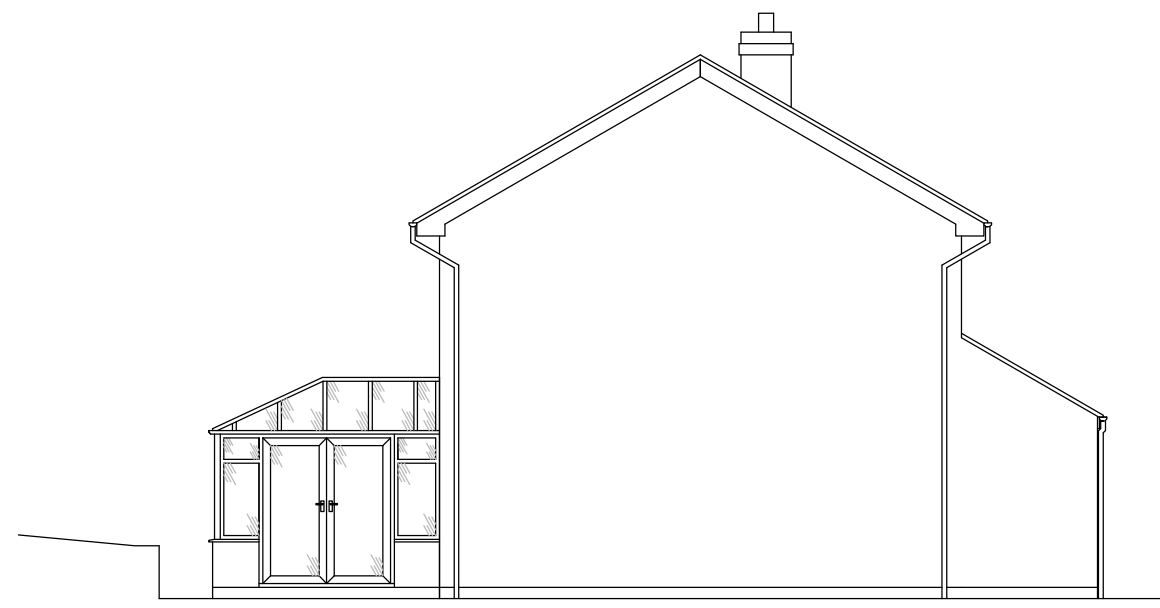

PROPOSED SIDE (SOUTH) ELEVATION (1:100)




PROPOSED REAR (WEST) ELEVATION (1:100)

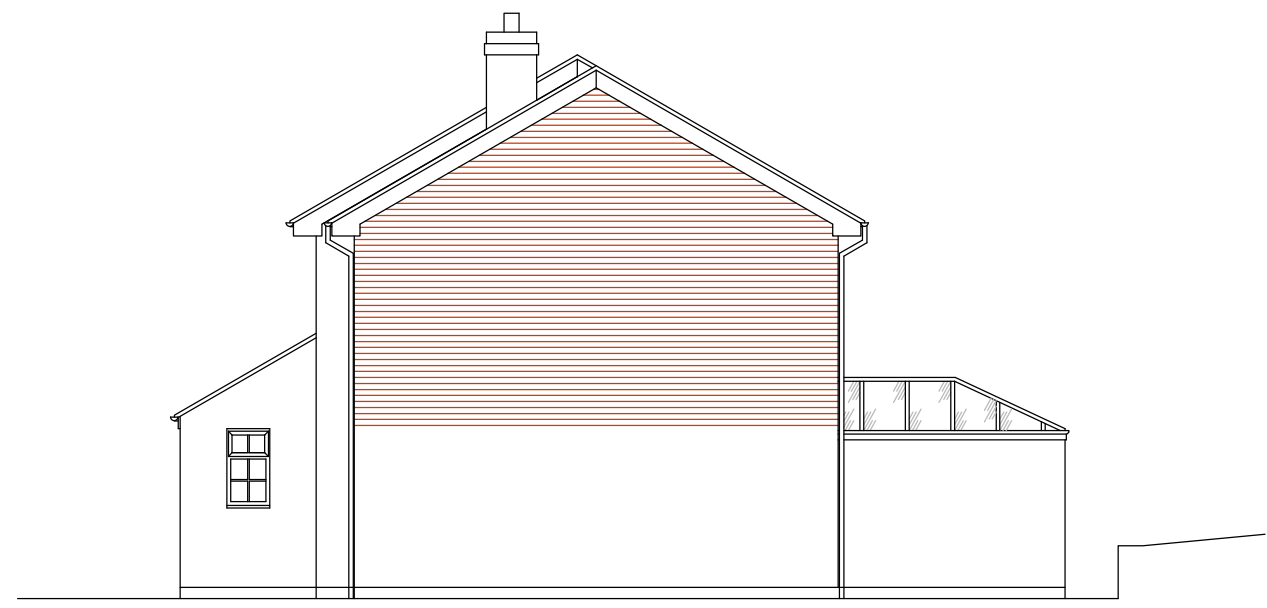


PROPOSED SIDE (NORTH) ELEVATION (1:100)




PROPOSED FRONT (EAST) ELEVATION (1:100)

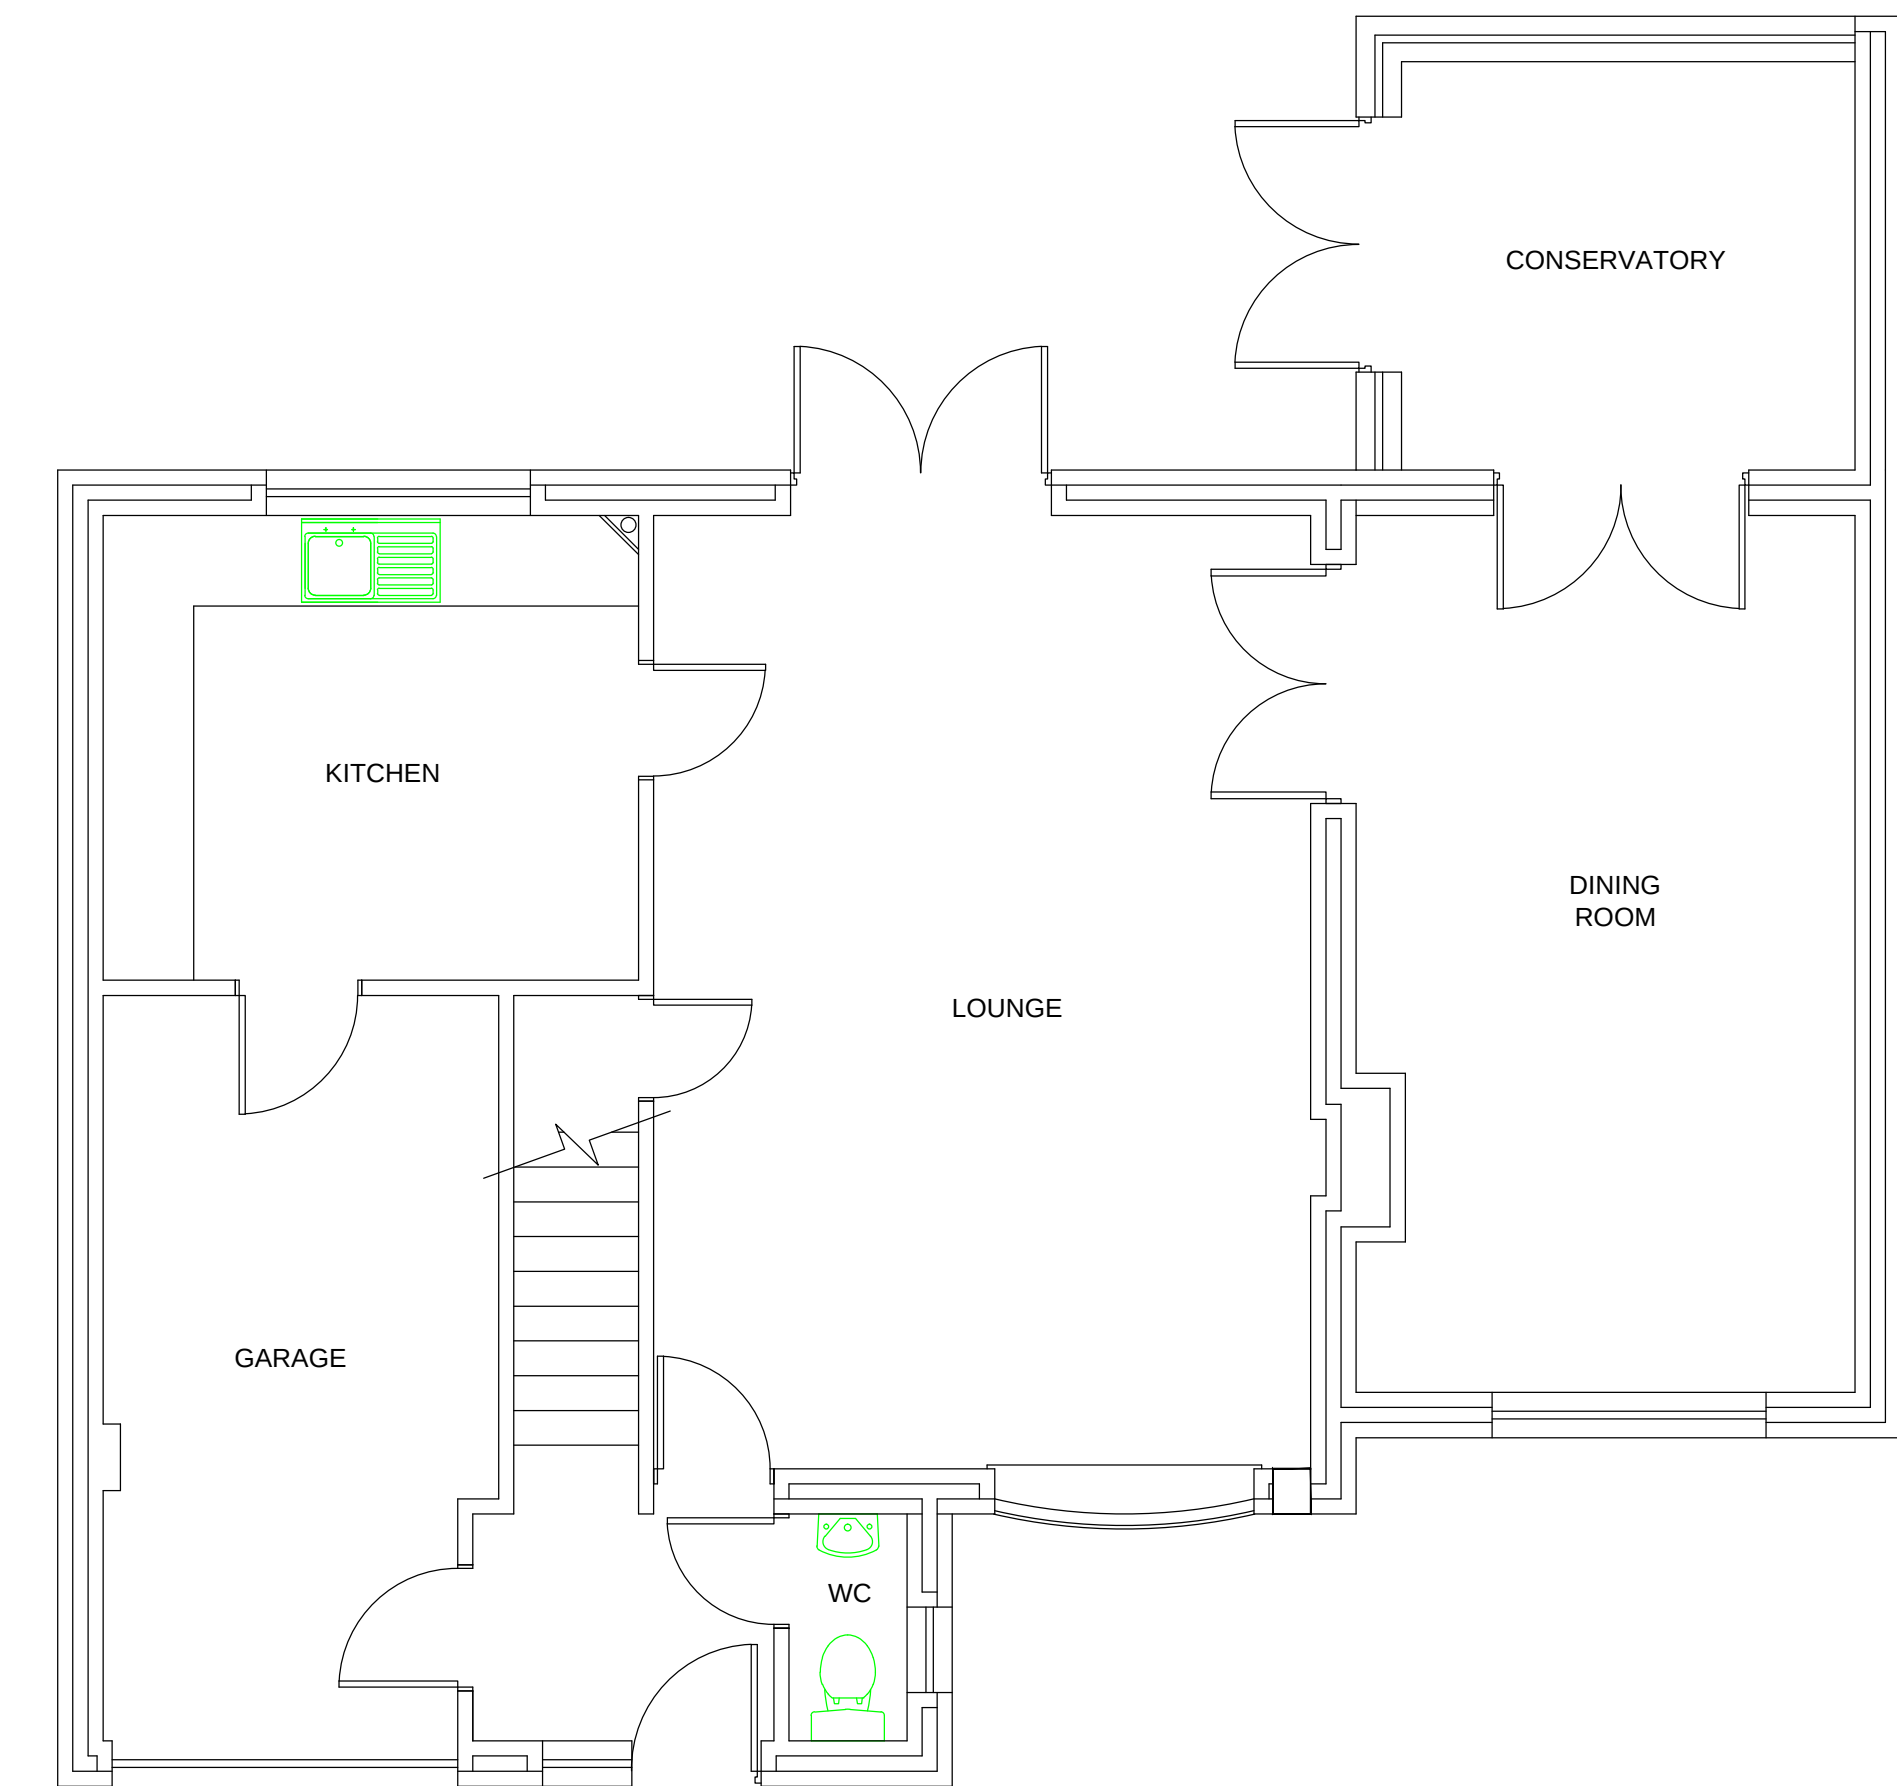


EXISTING GROUND FLOOR PLAN (1:100)

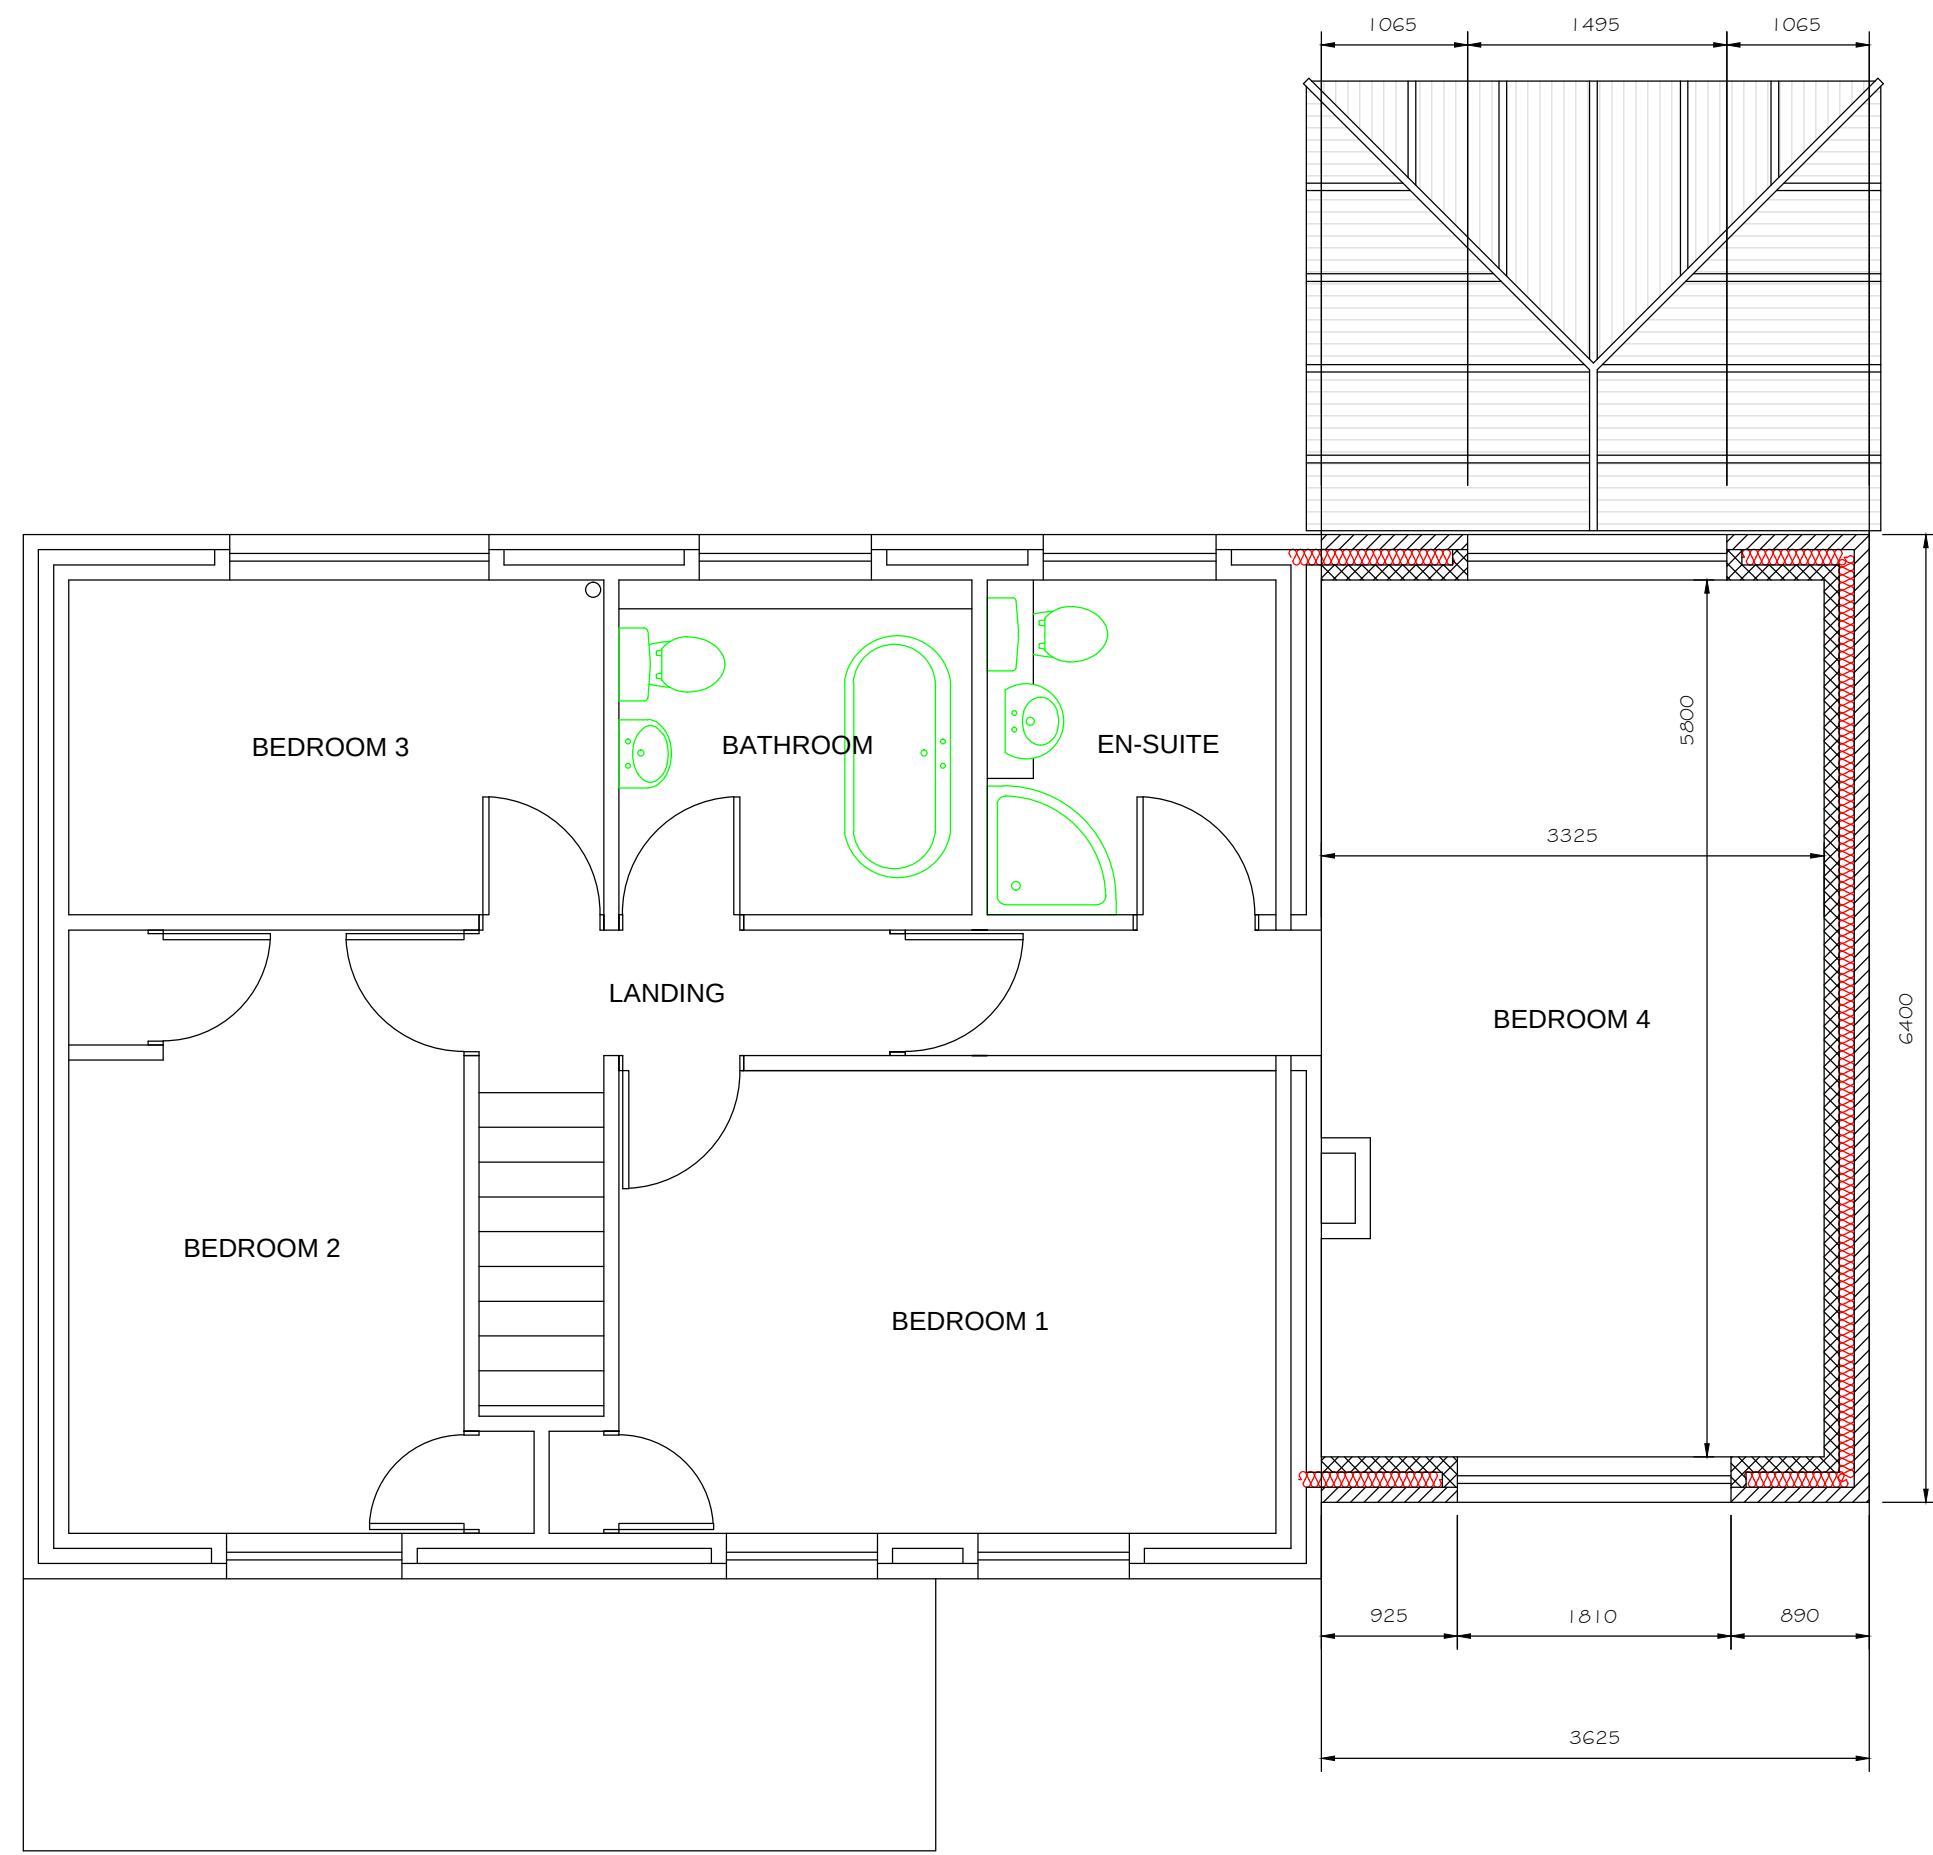

PROPOSED FIRST FLOOR PLAN (1:50)

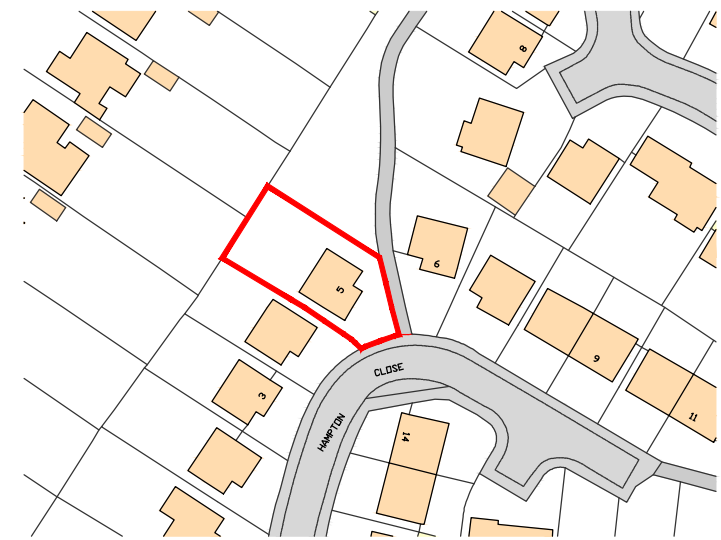

LOCATION PLAN (1:1250)

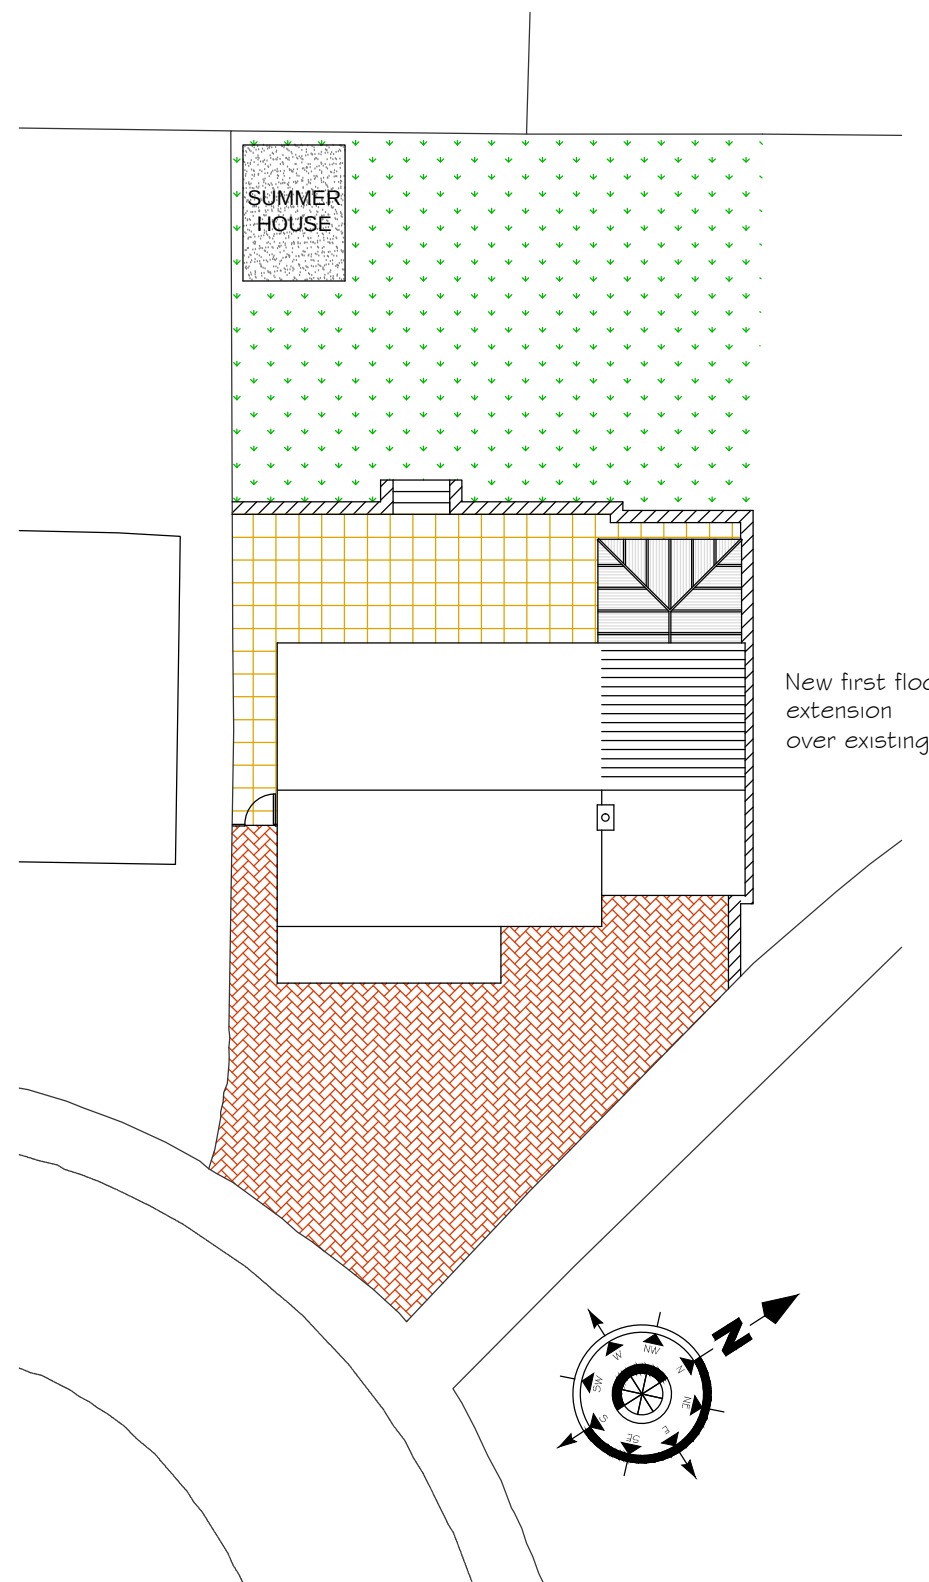

PROPOSED ROOF PLAN (1:200)

NOTES
This drawing has been prepared for the purpose of Planning and / or Building Regulations approval, and should not be used for any other purpose.

All dimensions to be checked on site and any discrepancy notified to Martin Ralph. Written dimensions are to be used in preference to scaled dimensions.

This drawing is the property of Martin Ralph and must not be reproduced, in part or whole, or deviated from, without their permission.

It is essential that prior to commencement and during construction works, the contractor reviews the drawings and specification and discusses with the practice any inconsistencies, anomalies, non-industry standard features or other concerns.

MATERIALS

- WALLS**
Faced Brickwork to match existing
- ROOF**
Concrete interlocking tiles to match existing
- EAVES**
White PVCu fascias + soffits to match existing
- WINDOWS**
White PVCu double glazing

AMENDMENTS	DATE
B SITE PLAN & NOTES ADDED	10.04.14
A LAYOUT AMENDED	04.04.14
CLIENT MR D. BREWER 5 Hampton Close Waterlooville Hampshire PO7 8JJ	
PROJECT Extension to: 5 Hampton Close Waterlooville	
DRAWING TITLE PLANNING APPLICATION EXISTING & PROPOSED PLANS + ELEVATIONS	
DATE 10.04.2014	
SCALE 1:100 @ A1 1:400 @ A3	
DRAWING No. 14A_034 001	REVISION B



11 Dragon House
Hussar Court
Brambles Business Park
Portsmouth
Hampshire
PO7 7SF
www.martinralph.co.uk
info@martinralph.co.uk
T. 023 9225 7711
F. 023 9225 7712