




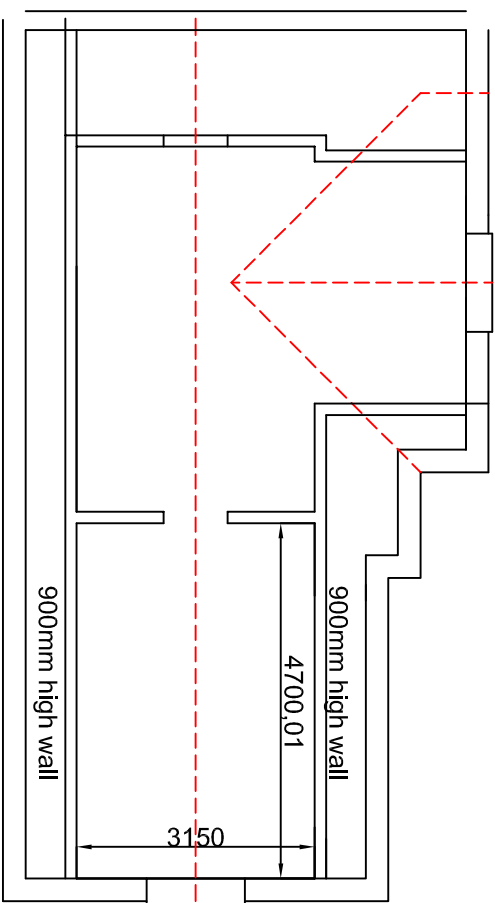


Loft Floor (existing)

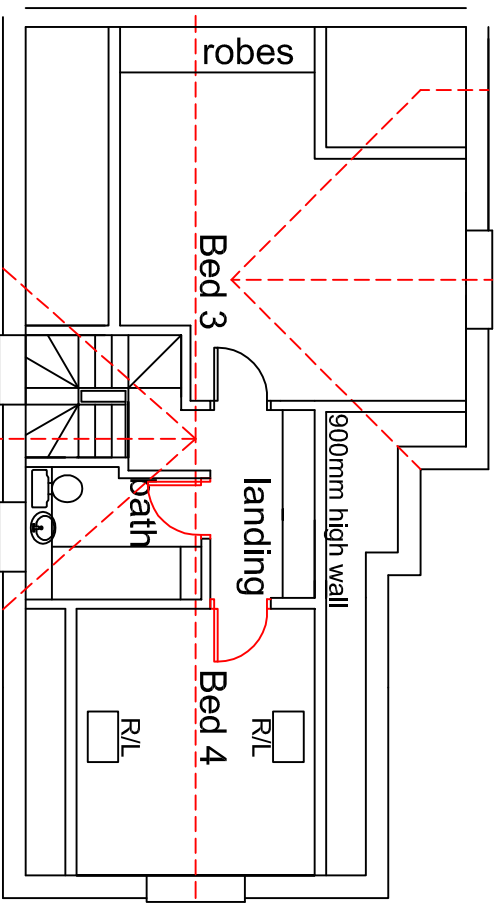


Loft Floor (proposed) = 42m2

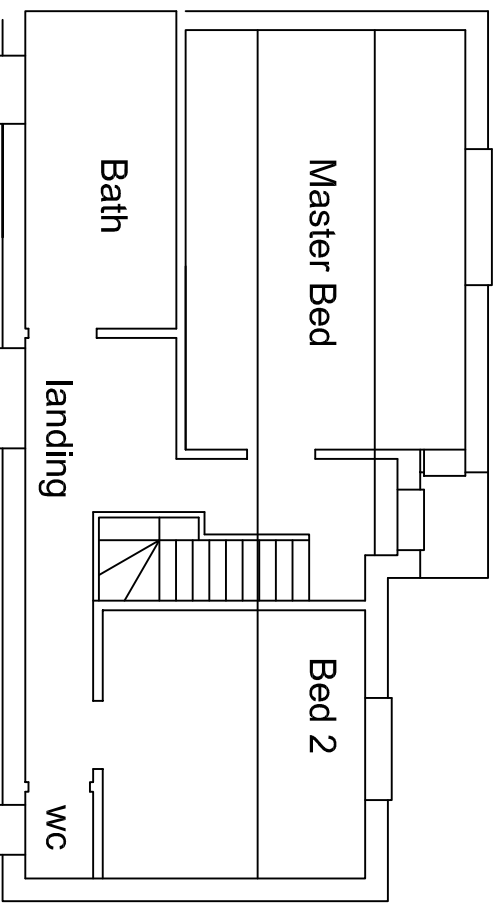


First Floor (existing)

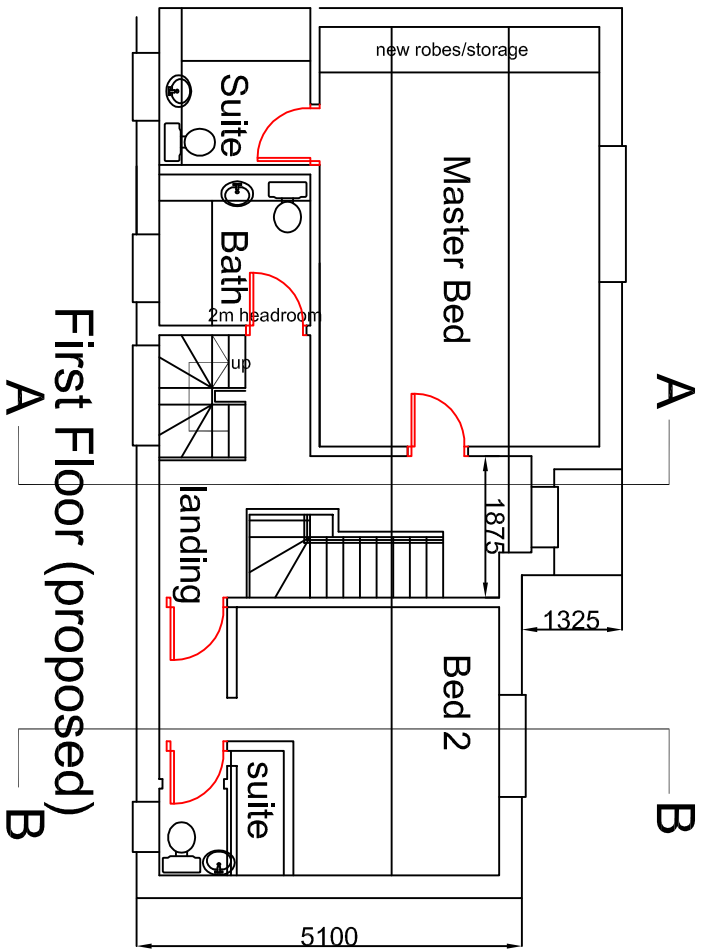


First Floor (proposed)
A B

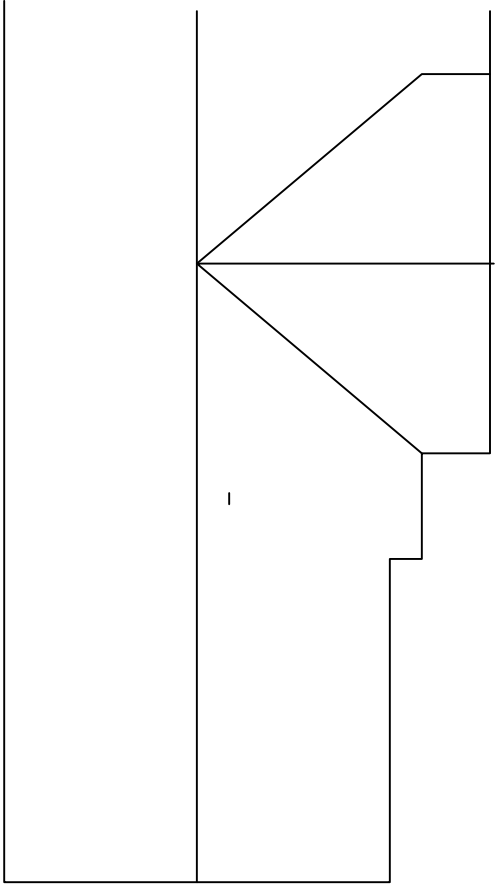


Roof Plan (existing)

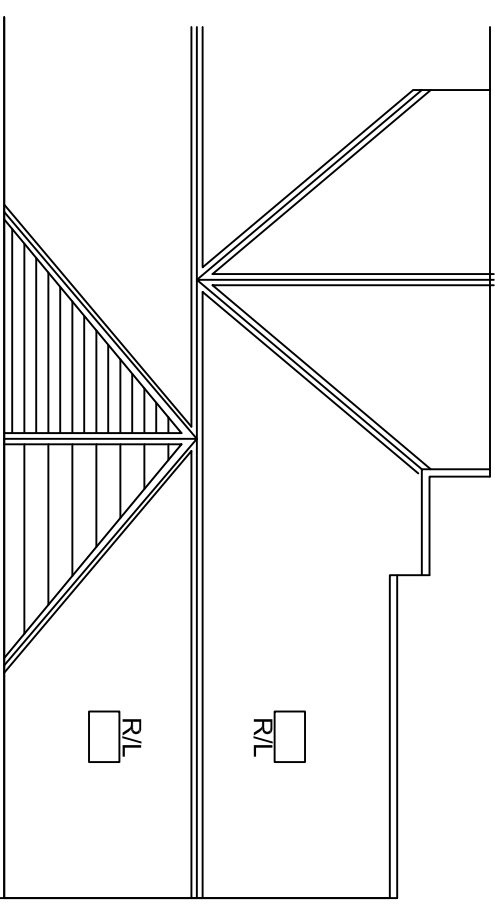


Roof Plan (proposed)

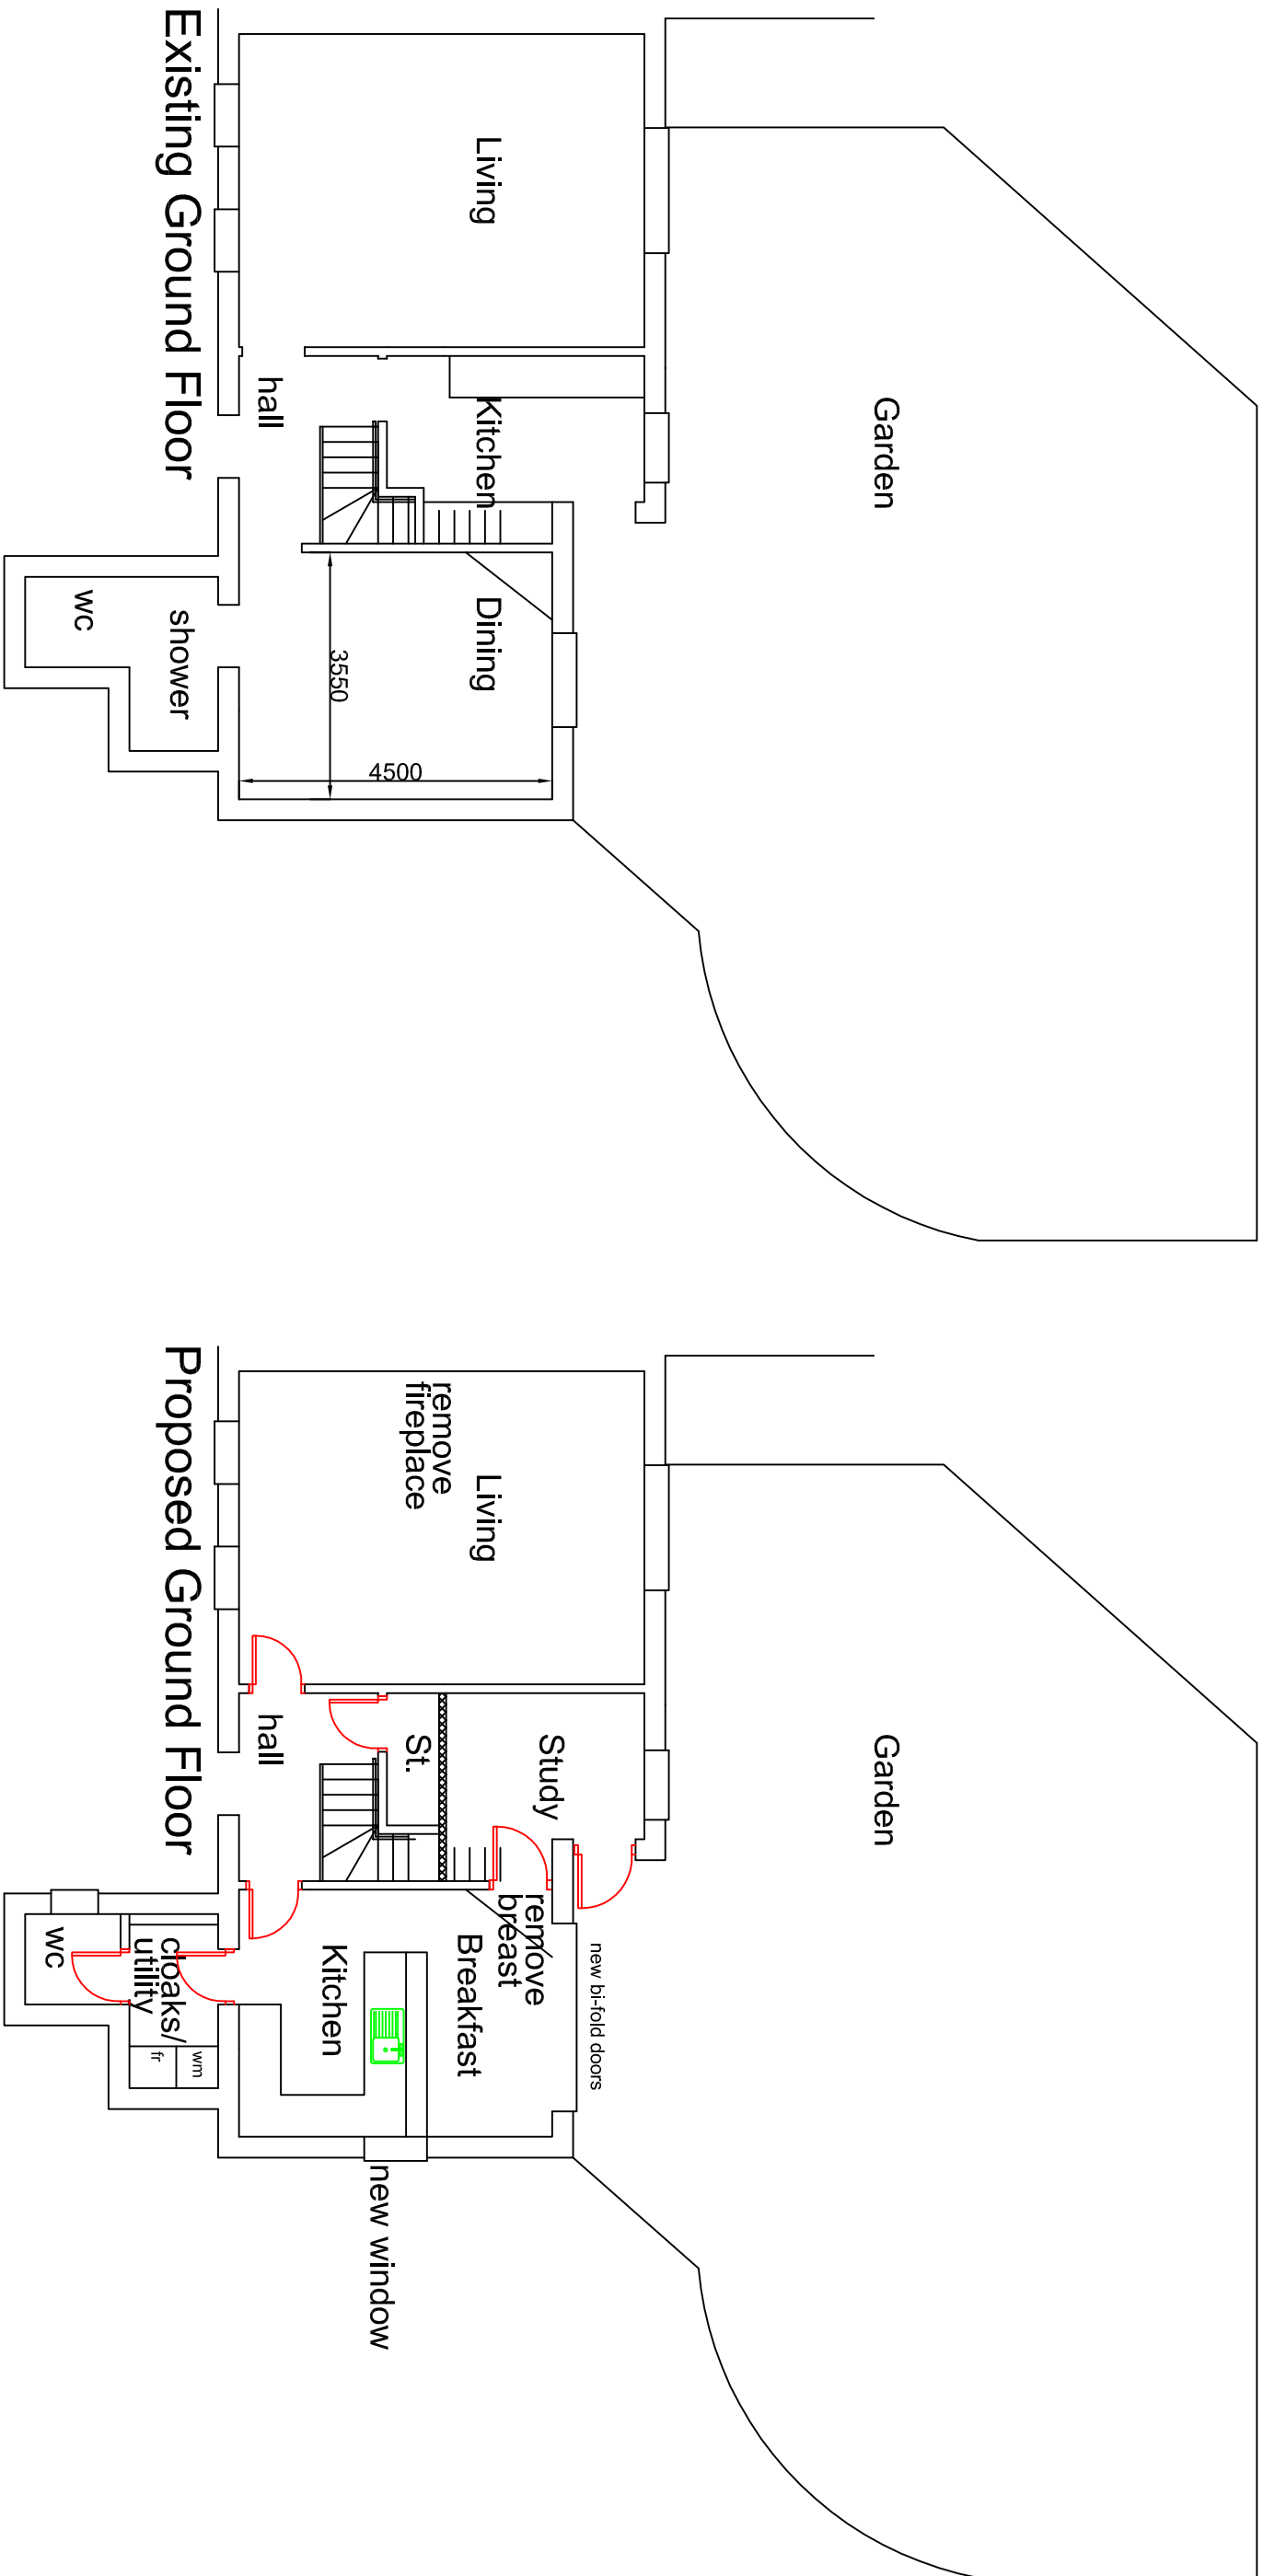


Existing Ground Floor

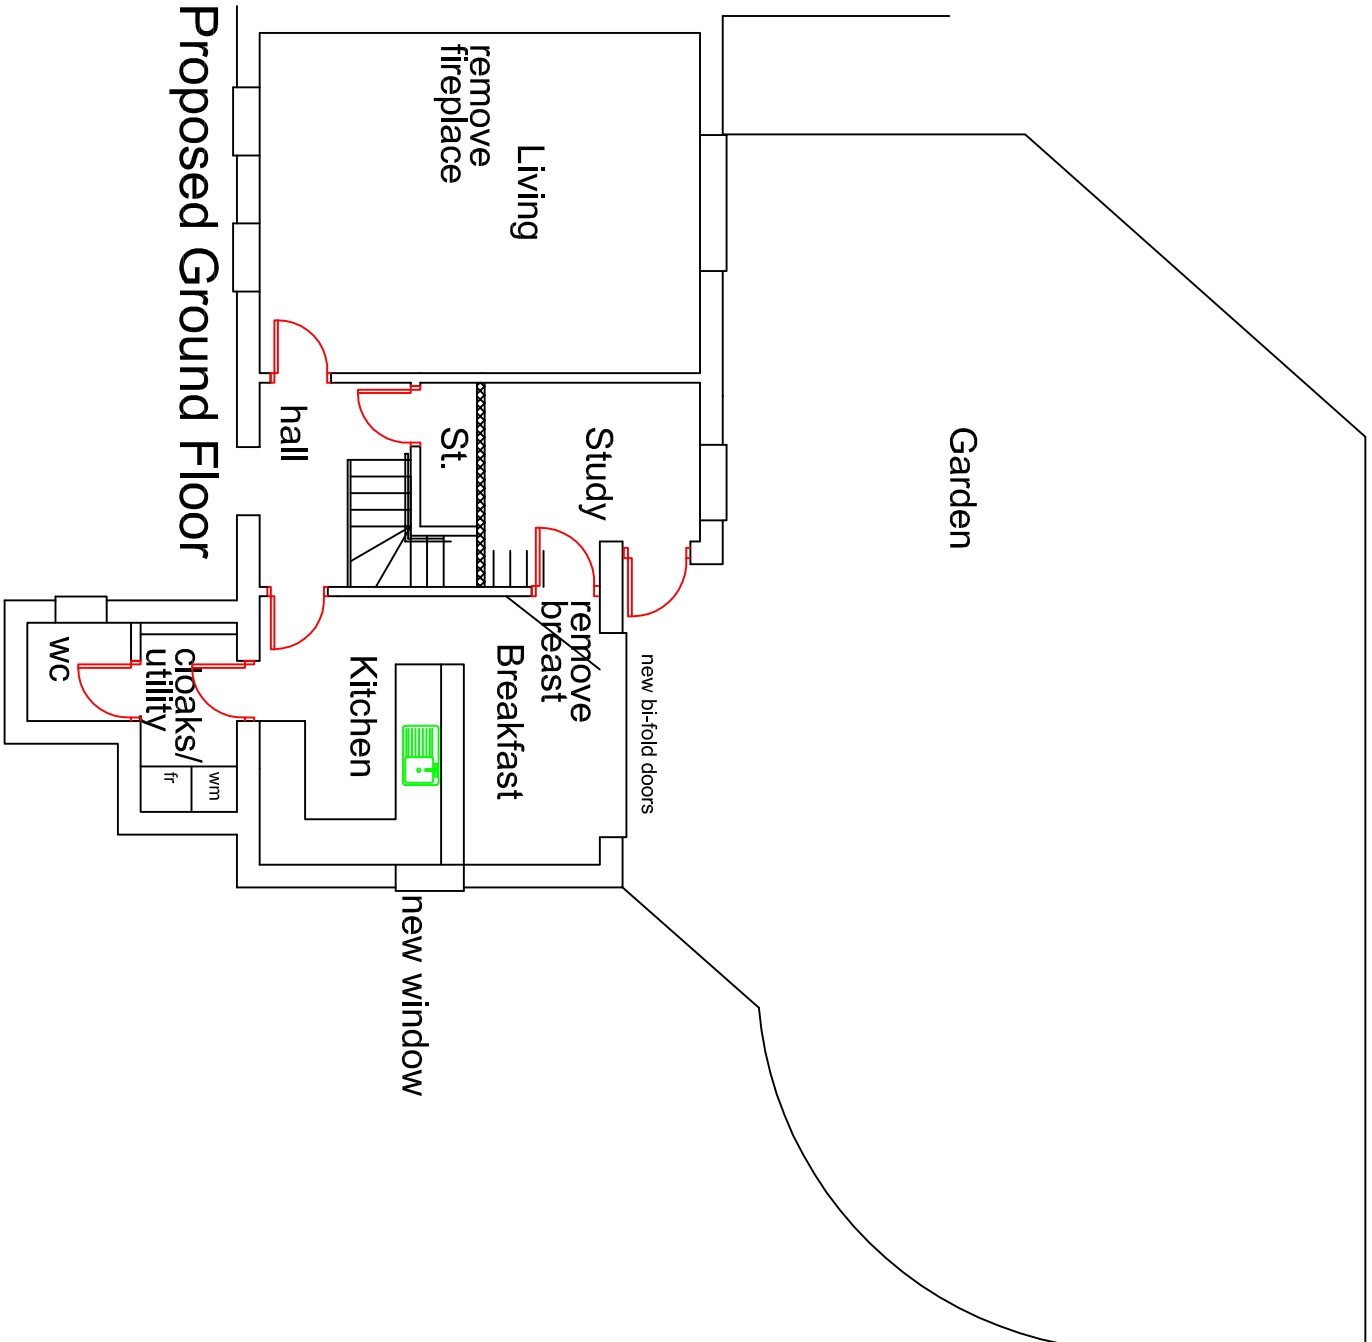


Proposed Ground Floor

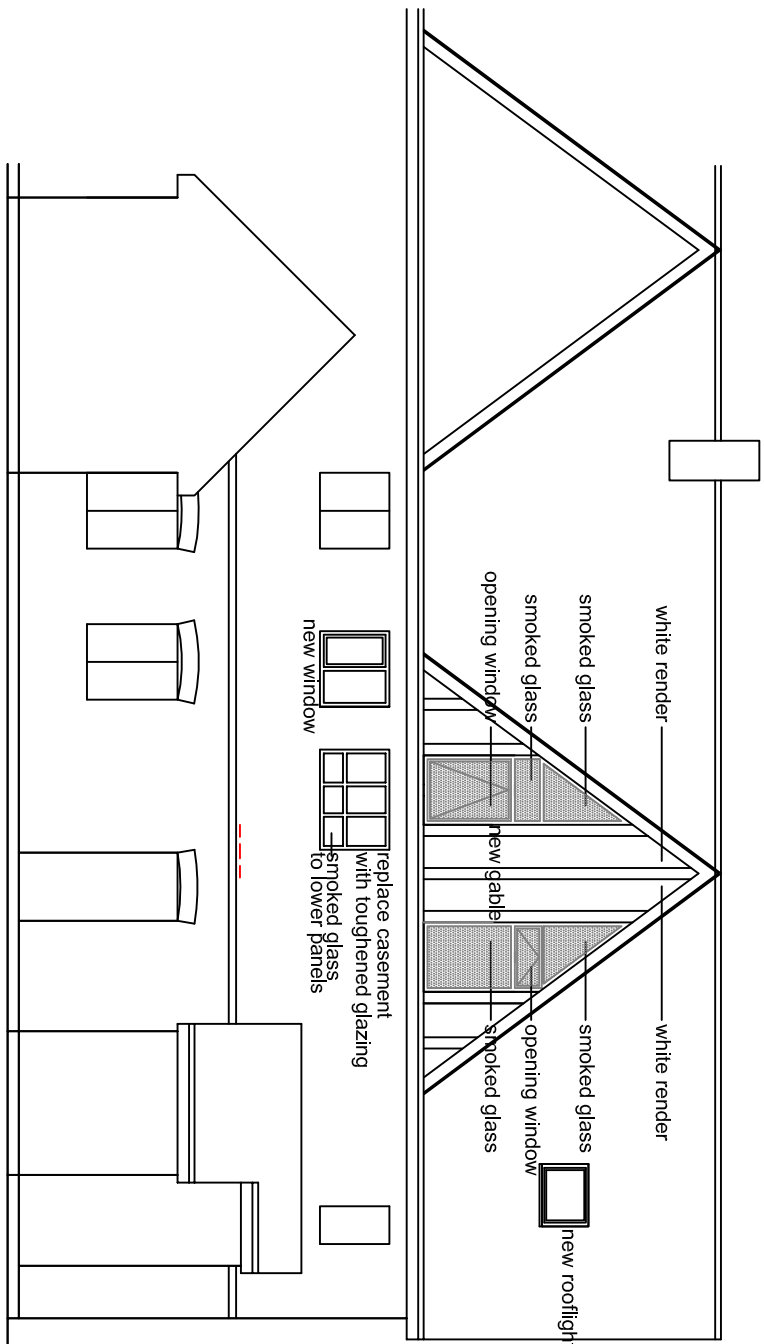


Proposed Front Elevation - East

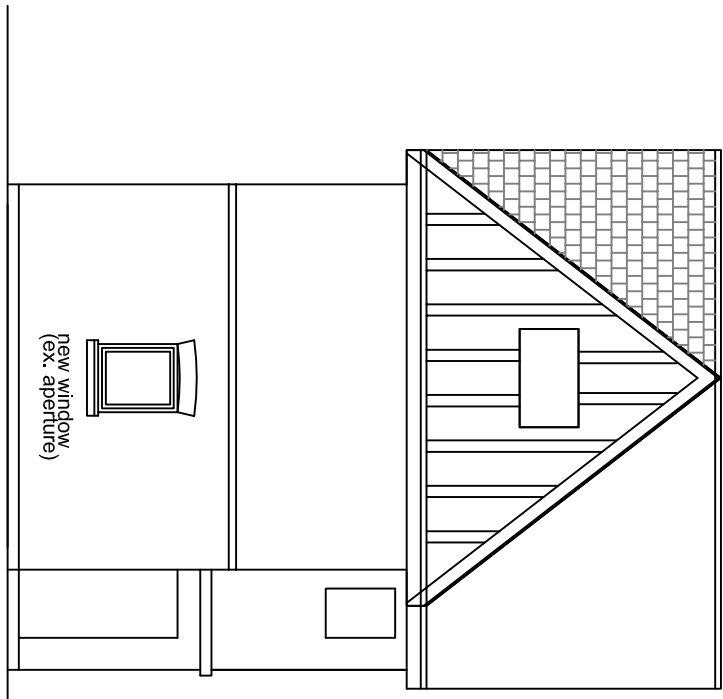


Proposed End Elevation - North

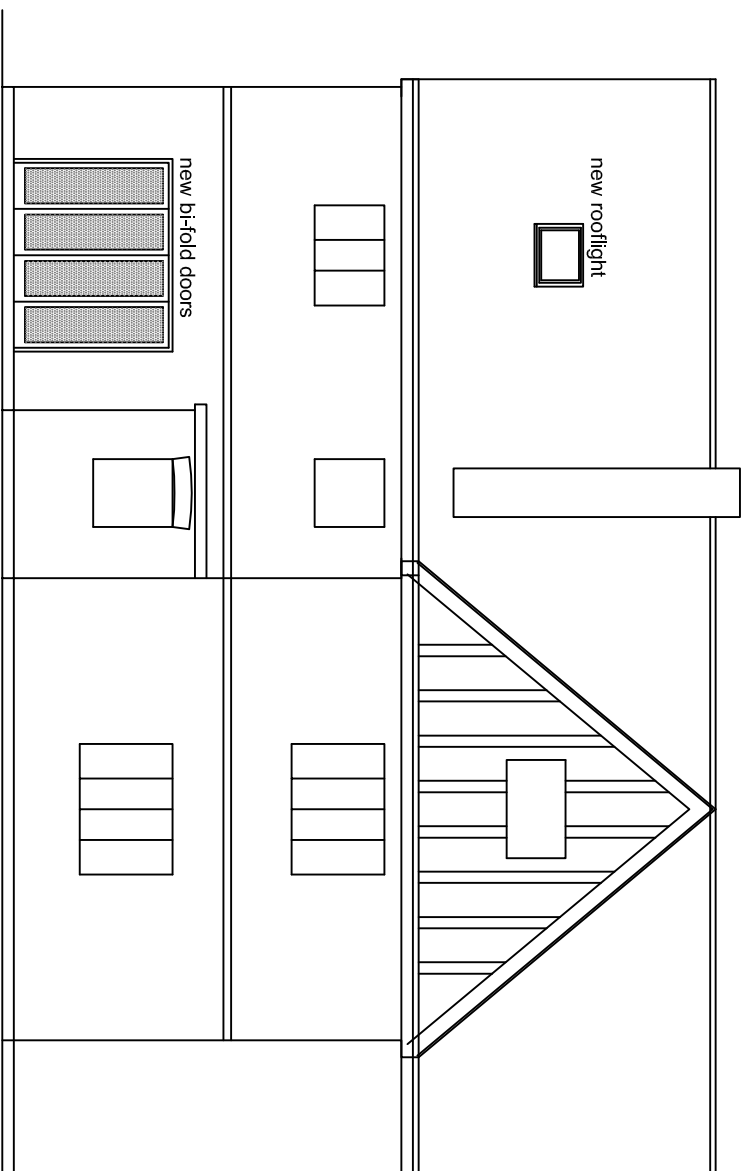


Proposed Rear Elevation - West

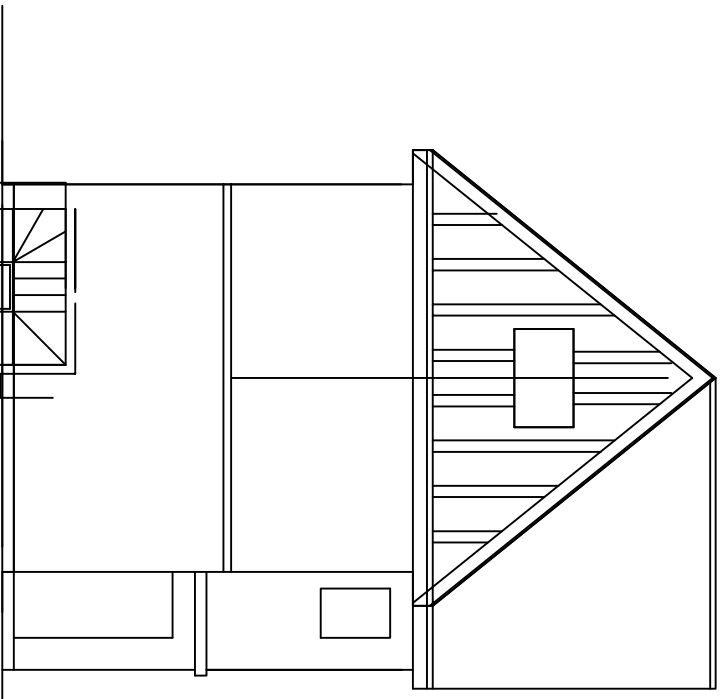


Existing End Elevation - North

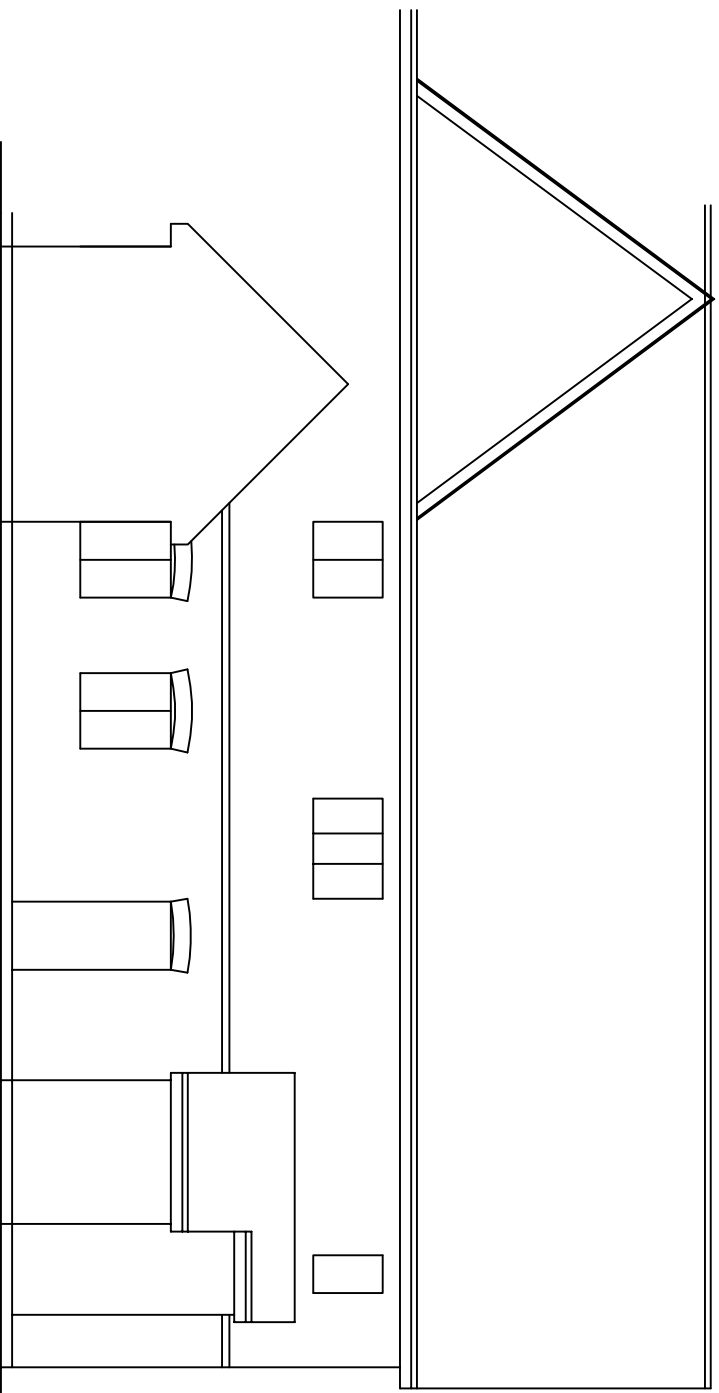


Existing Front Elevation - East

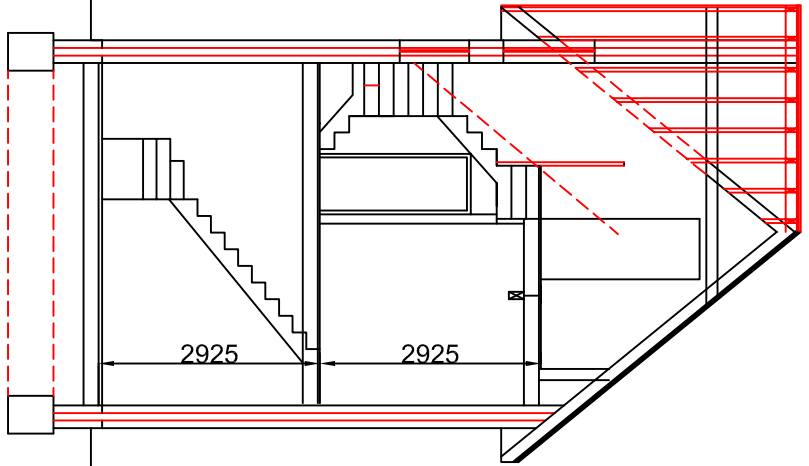



Section A-A

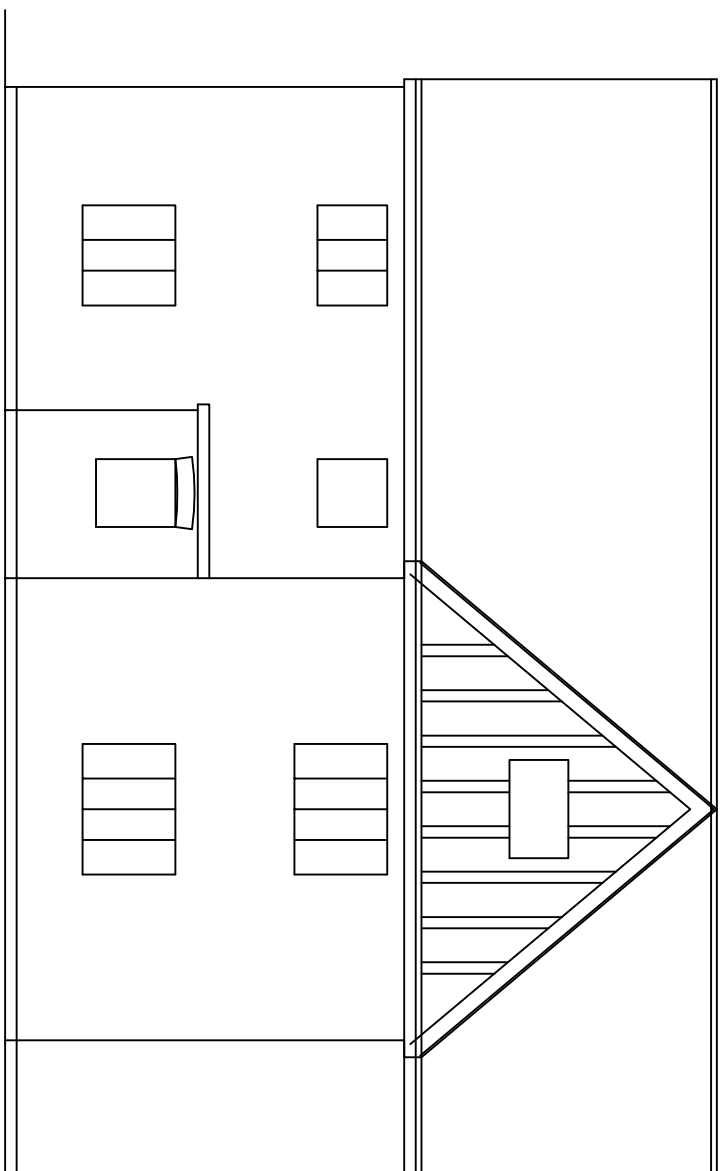

Existing Rear Elevation - West

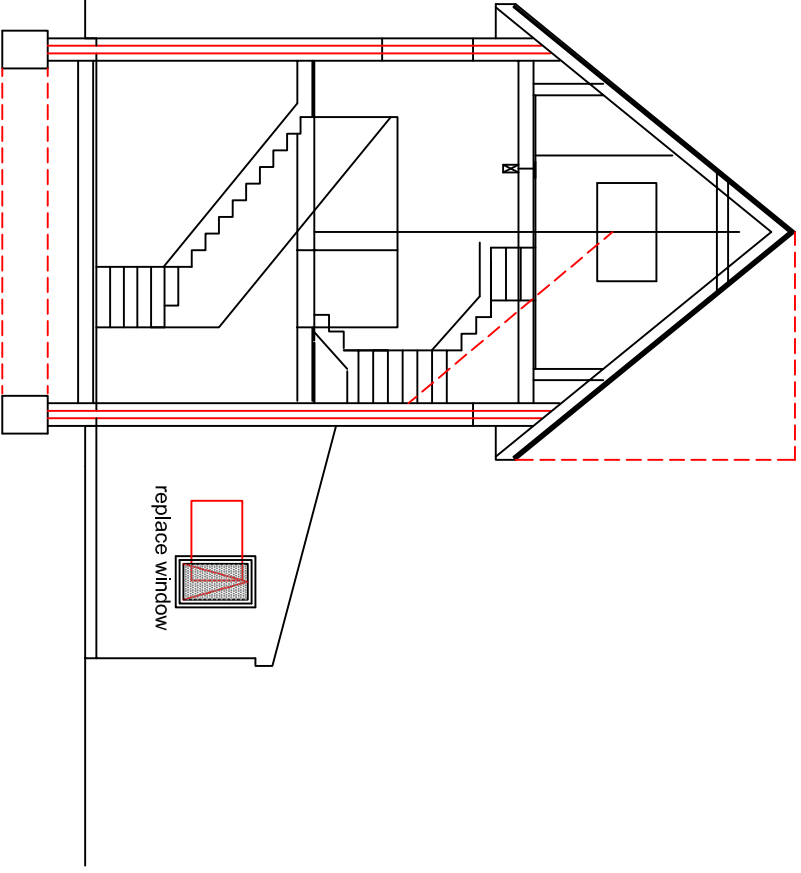

Section B-B

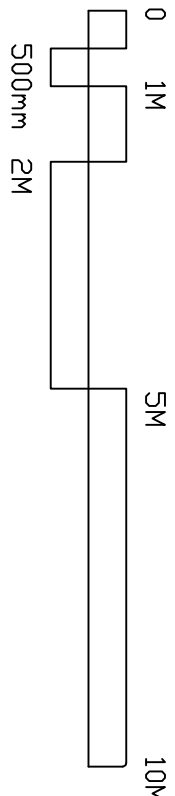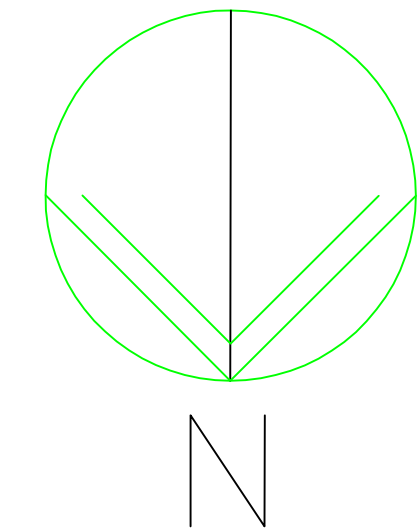

REVISION G AMENDED - 24/04/14 - PG		DATE		1/100	
REVISION F CHINNEYS ADDED - 01/04/14 - PG		Dec. 13		Loft Extension and Internal Renovations	
REVISION E NEW GABLE CORRECTED DN PLAN - 19/03/14 - PG		Dec. 13		194A, Sea Front	
REVISION D CHINNEYS ADDED - 27/01/14 - PG		Dec. 13		Hayling Island	
REVISION C CHINNEYS ADDED - 27/01/14 - PG		Dec. 13		General Arrangement	
REVISION B AMENDED - 27/01/14 - PG		Dec. 13		DRAWING NO	
REVISION A CORRECTED - 16/12/13 - PG		Dec. 13		14/01/P01	
AUTHOR		DRAWING NO		14/01/P01	
PG		14/01/P01		14/01/P01	