

Notes:
THIS DRAWING IS NOT TO BE S
THE GENERAL CONTRACTOR IS T
ALL DIMENSIONS AND NOTIFY THE
OF ANY DISCREPANCIES OR OM

HAVANT BOROUGH
COUNCIL

10 FEB 2014

RECEIVED




EAST ELEVATION



NORTH ELEVATION



WEST ELEVATION

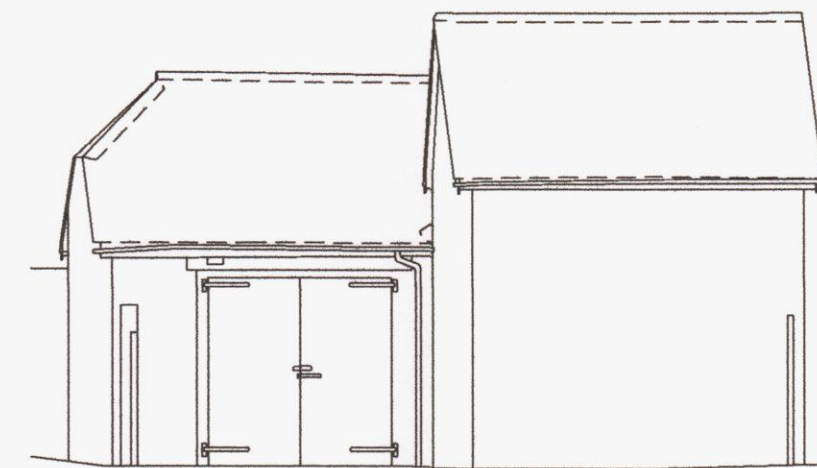

SOUTH ELEVATION of outbuilding

Rev A: 07.02.14 Boundary line extended to c
Elevations named according
& referenced on Plan Dwg.

SIMMONS INTERIORS

Harlequin House, Crossways Road, Grayshott
Surrey, GU26 6HG
T: 01428 608436 F: 01428 607478
info@simmonsinteriors.com

PROJECT:

THE WHEELWRIGHT'S ARMS
Havant
Hampshire
PO9 2SN

DRAWING TITLE:

ELEVATIONS EXISTING

DRAWING STATUS:
PLANNING

SCALE: 1:100@A2

DRAWING NUMBER

DATE: 24/01/14

J235-24

DRAWN: cc

REV: A