



This drawing is the copyright of the architects and must not be reproduced in any form without express permission. Figured dimensions are to be taken in preference to scaled dimensions and any discrepancies are to be reported to the architects.

Revisions

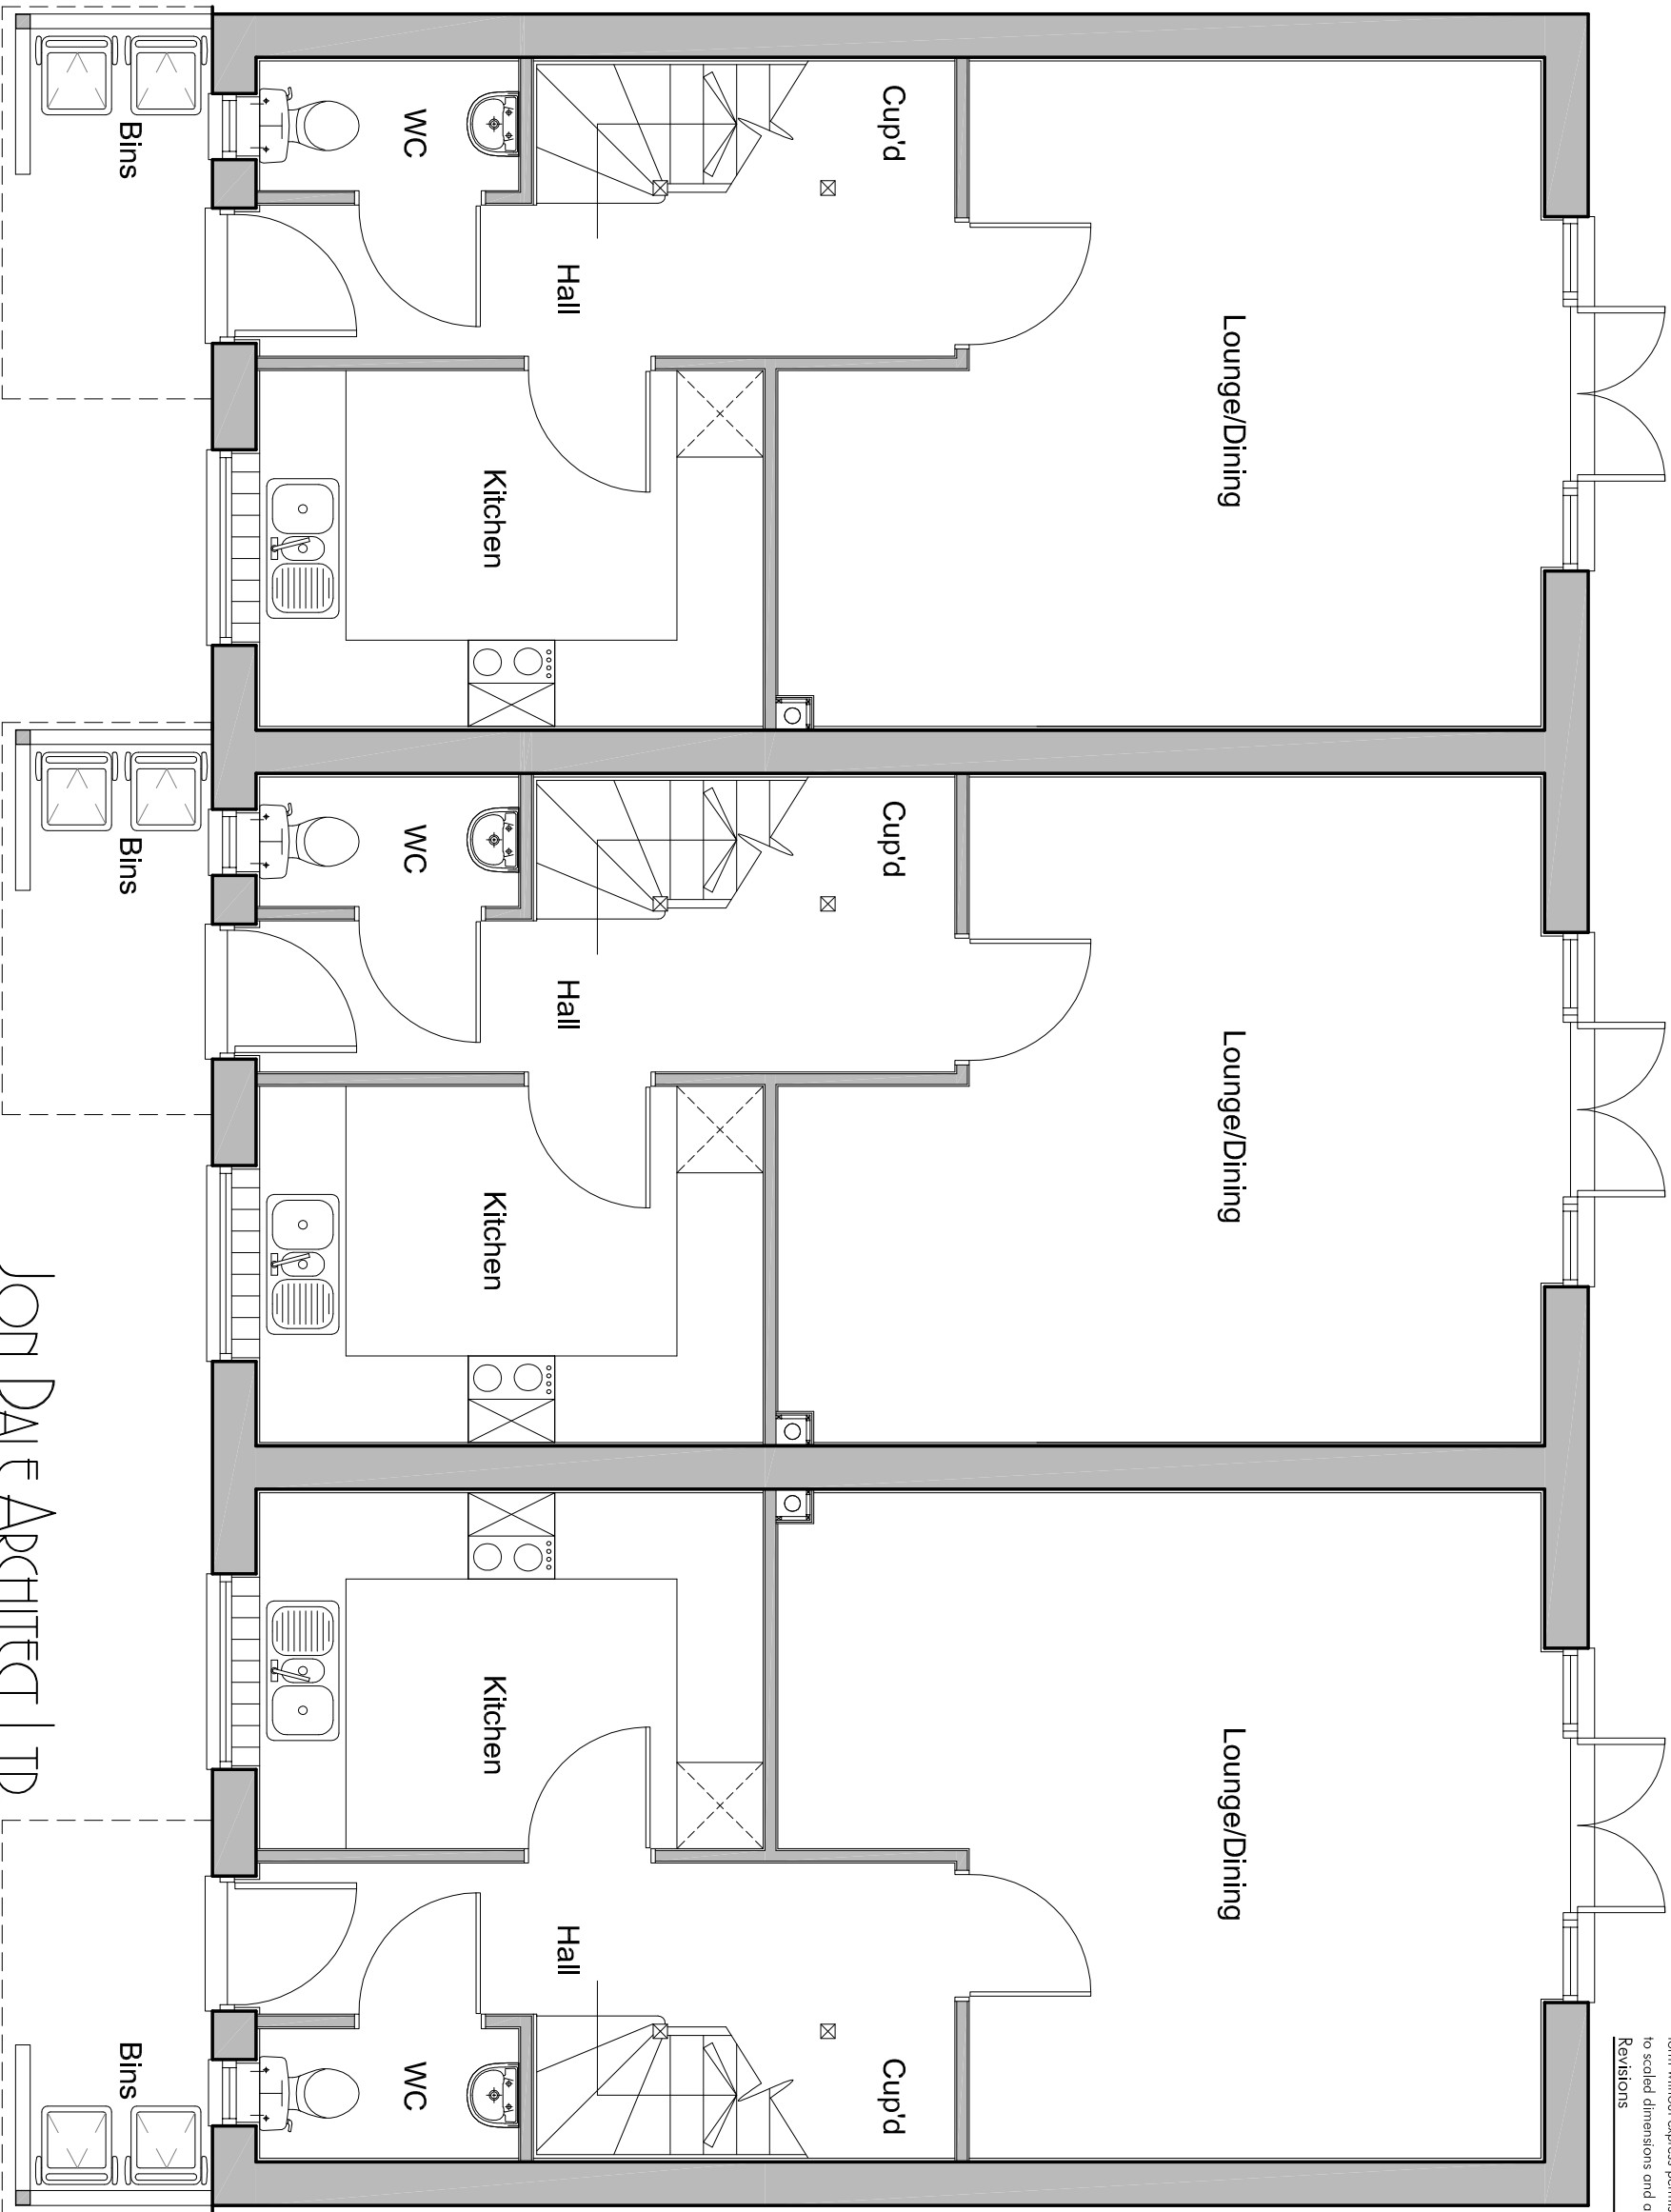

Proposed Ground Floor Plan

scale 1:50

 

JON DALE ARCHITECT LTD.

Jon Dale RIBA 7 Crestwood View, Eastleigh, Hampshire, SO50 4NF Tel: 07787 575126 E-mail: jondalearchitect@gmail.com

Project

Bedhampton School Yard  
Havant Road  
Bedhampton

Title

Ground Floor Plan  
3No. New Dwellings

| Scale     | Date       | Drawn | Checked | Job No.    | Drawing No. | Revision |
|-----------|------------|-------|---------|------------|-------------|----------|
| 1:50 @ A3 | 17/12/2013 | AJH   |         | JGM1312-01 | CD001       | -        |