



KINGS ROAD

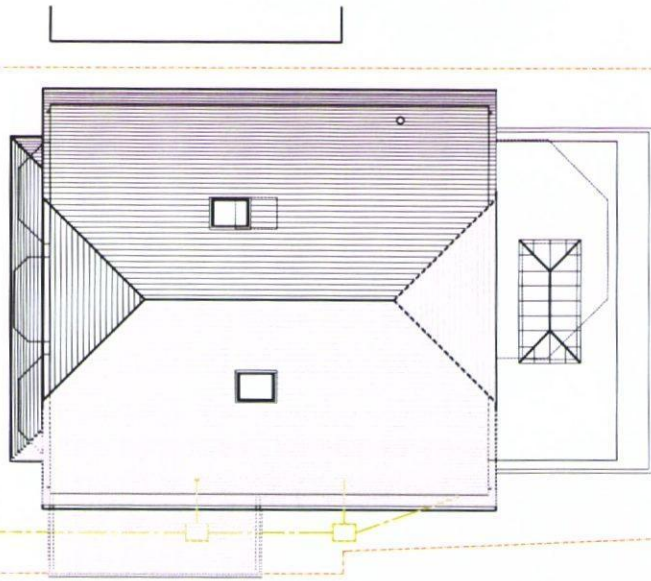

ROOF & PT. SITE PLAN
SCALE 1:100

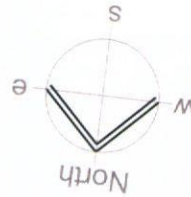


This drawing has been prepared for the sole purpose of achieving A Lawful Development Certificate for the proposed works. The drawings do not purport to be production drawings for tender or construction purposes.

Do not scale from this drawing.
All dimensions must be checked and verified on site.
Any discrepancies between drawings should be reported to the Contract Administrator.

*All Drainage positions & invert levels are to be checked & confirmed by the contractor prior to commencement of the works.


*Any dimensions indicated are for guidance only.

*The contractor is responsible for checking & verifying All dimensions on site prior to commencement of the works.

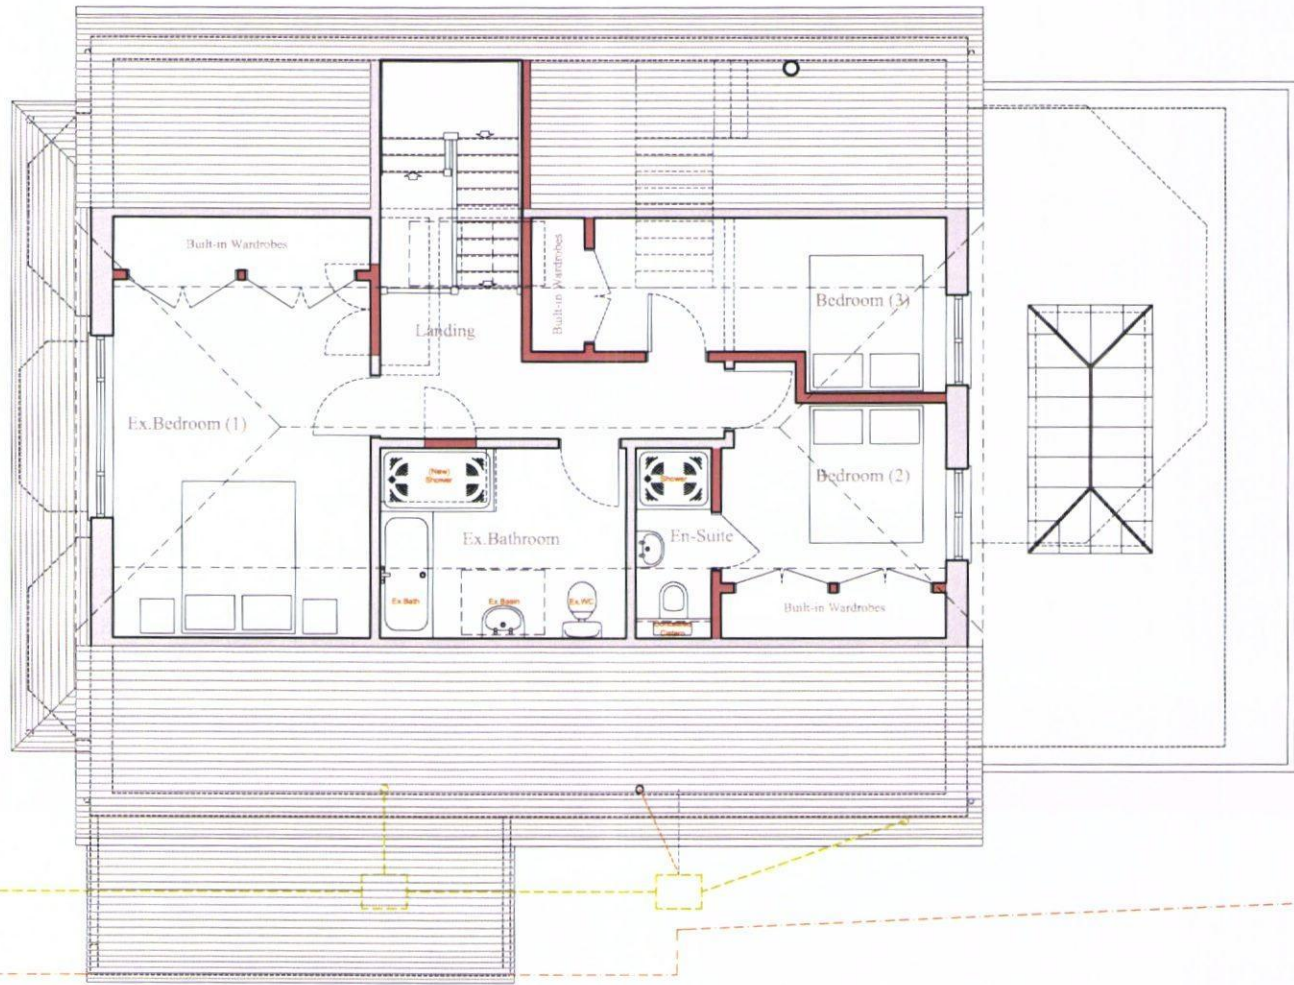

FIRST FLOOR PLAN
SCALE 1:100

HAVANT BOROUGH
COUNCIL
18 DEC 2013
RECEIVED

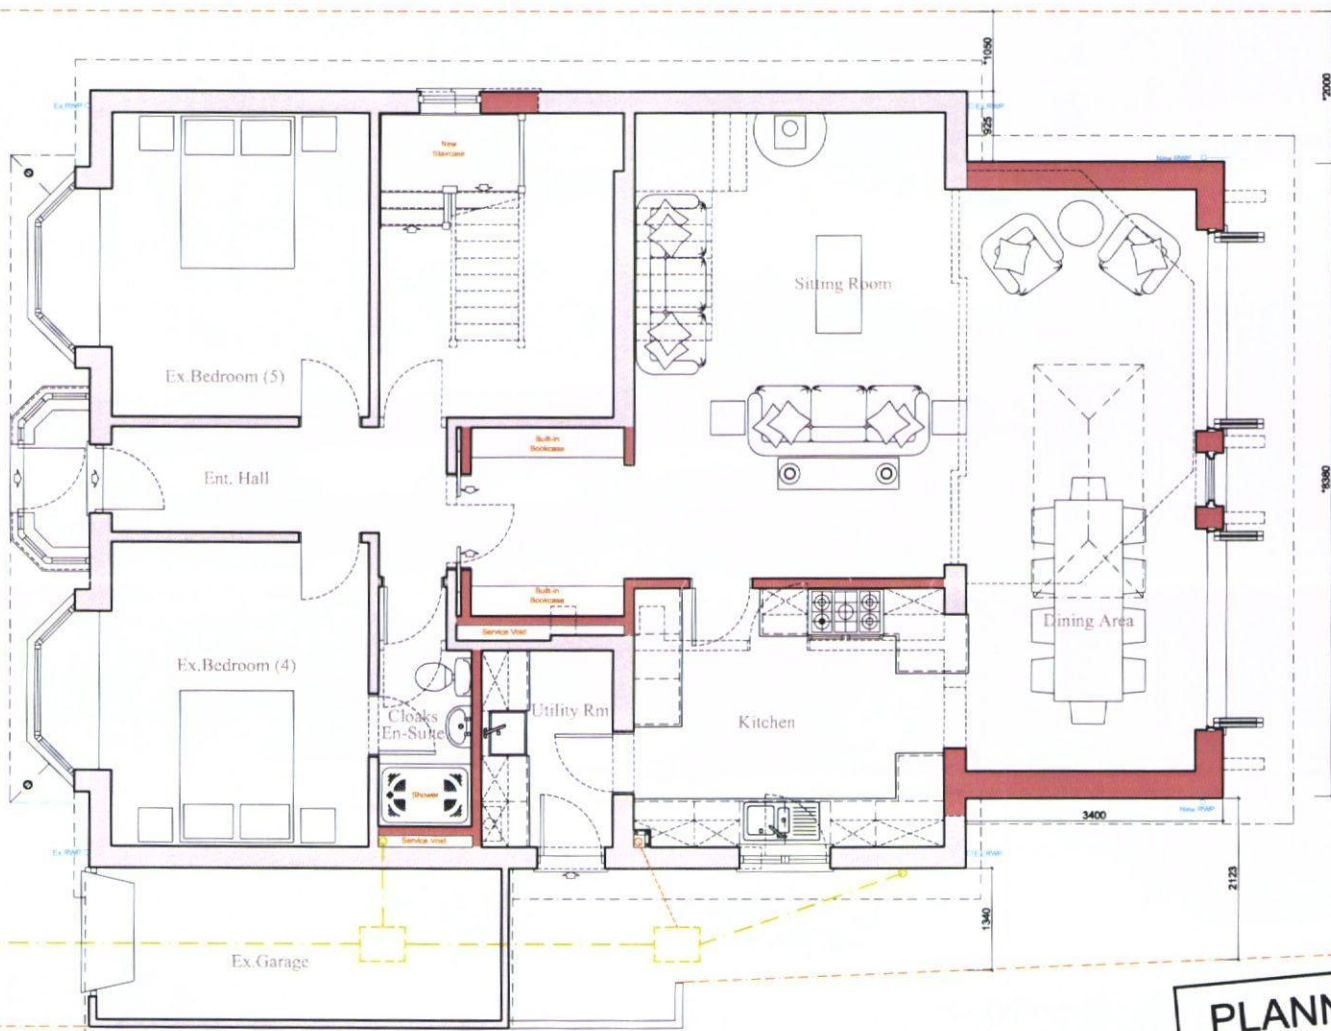

GROUND FLOOR PLAN
SCALE 1:100

PLANNING ISSUE

REVISIONS:
19.11.13 - Planning Issue.
Lawful Development Application.

SINGLE STOREY REAR EXTENSION & INTERNAL RE-ORDERING
NO. 42 KINGS ROAD, EMSWORTH, HAMPSHIRE, PO10 7HN

PROPOSED PLANS
DWG. NO. 096(P)
SCALE 1:100
DATE: MAY 2012