


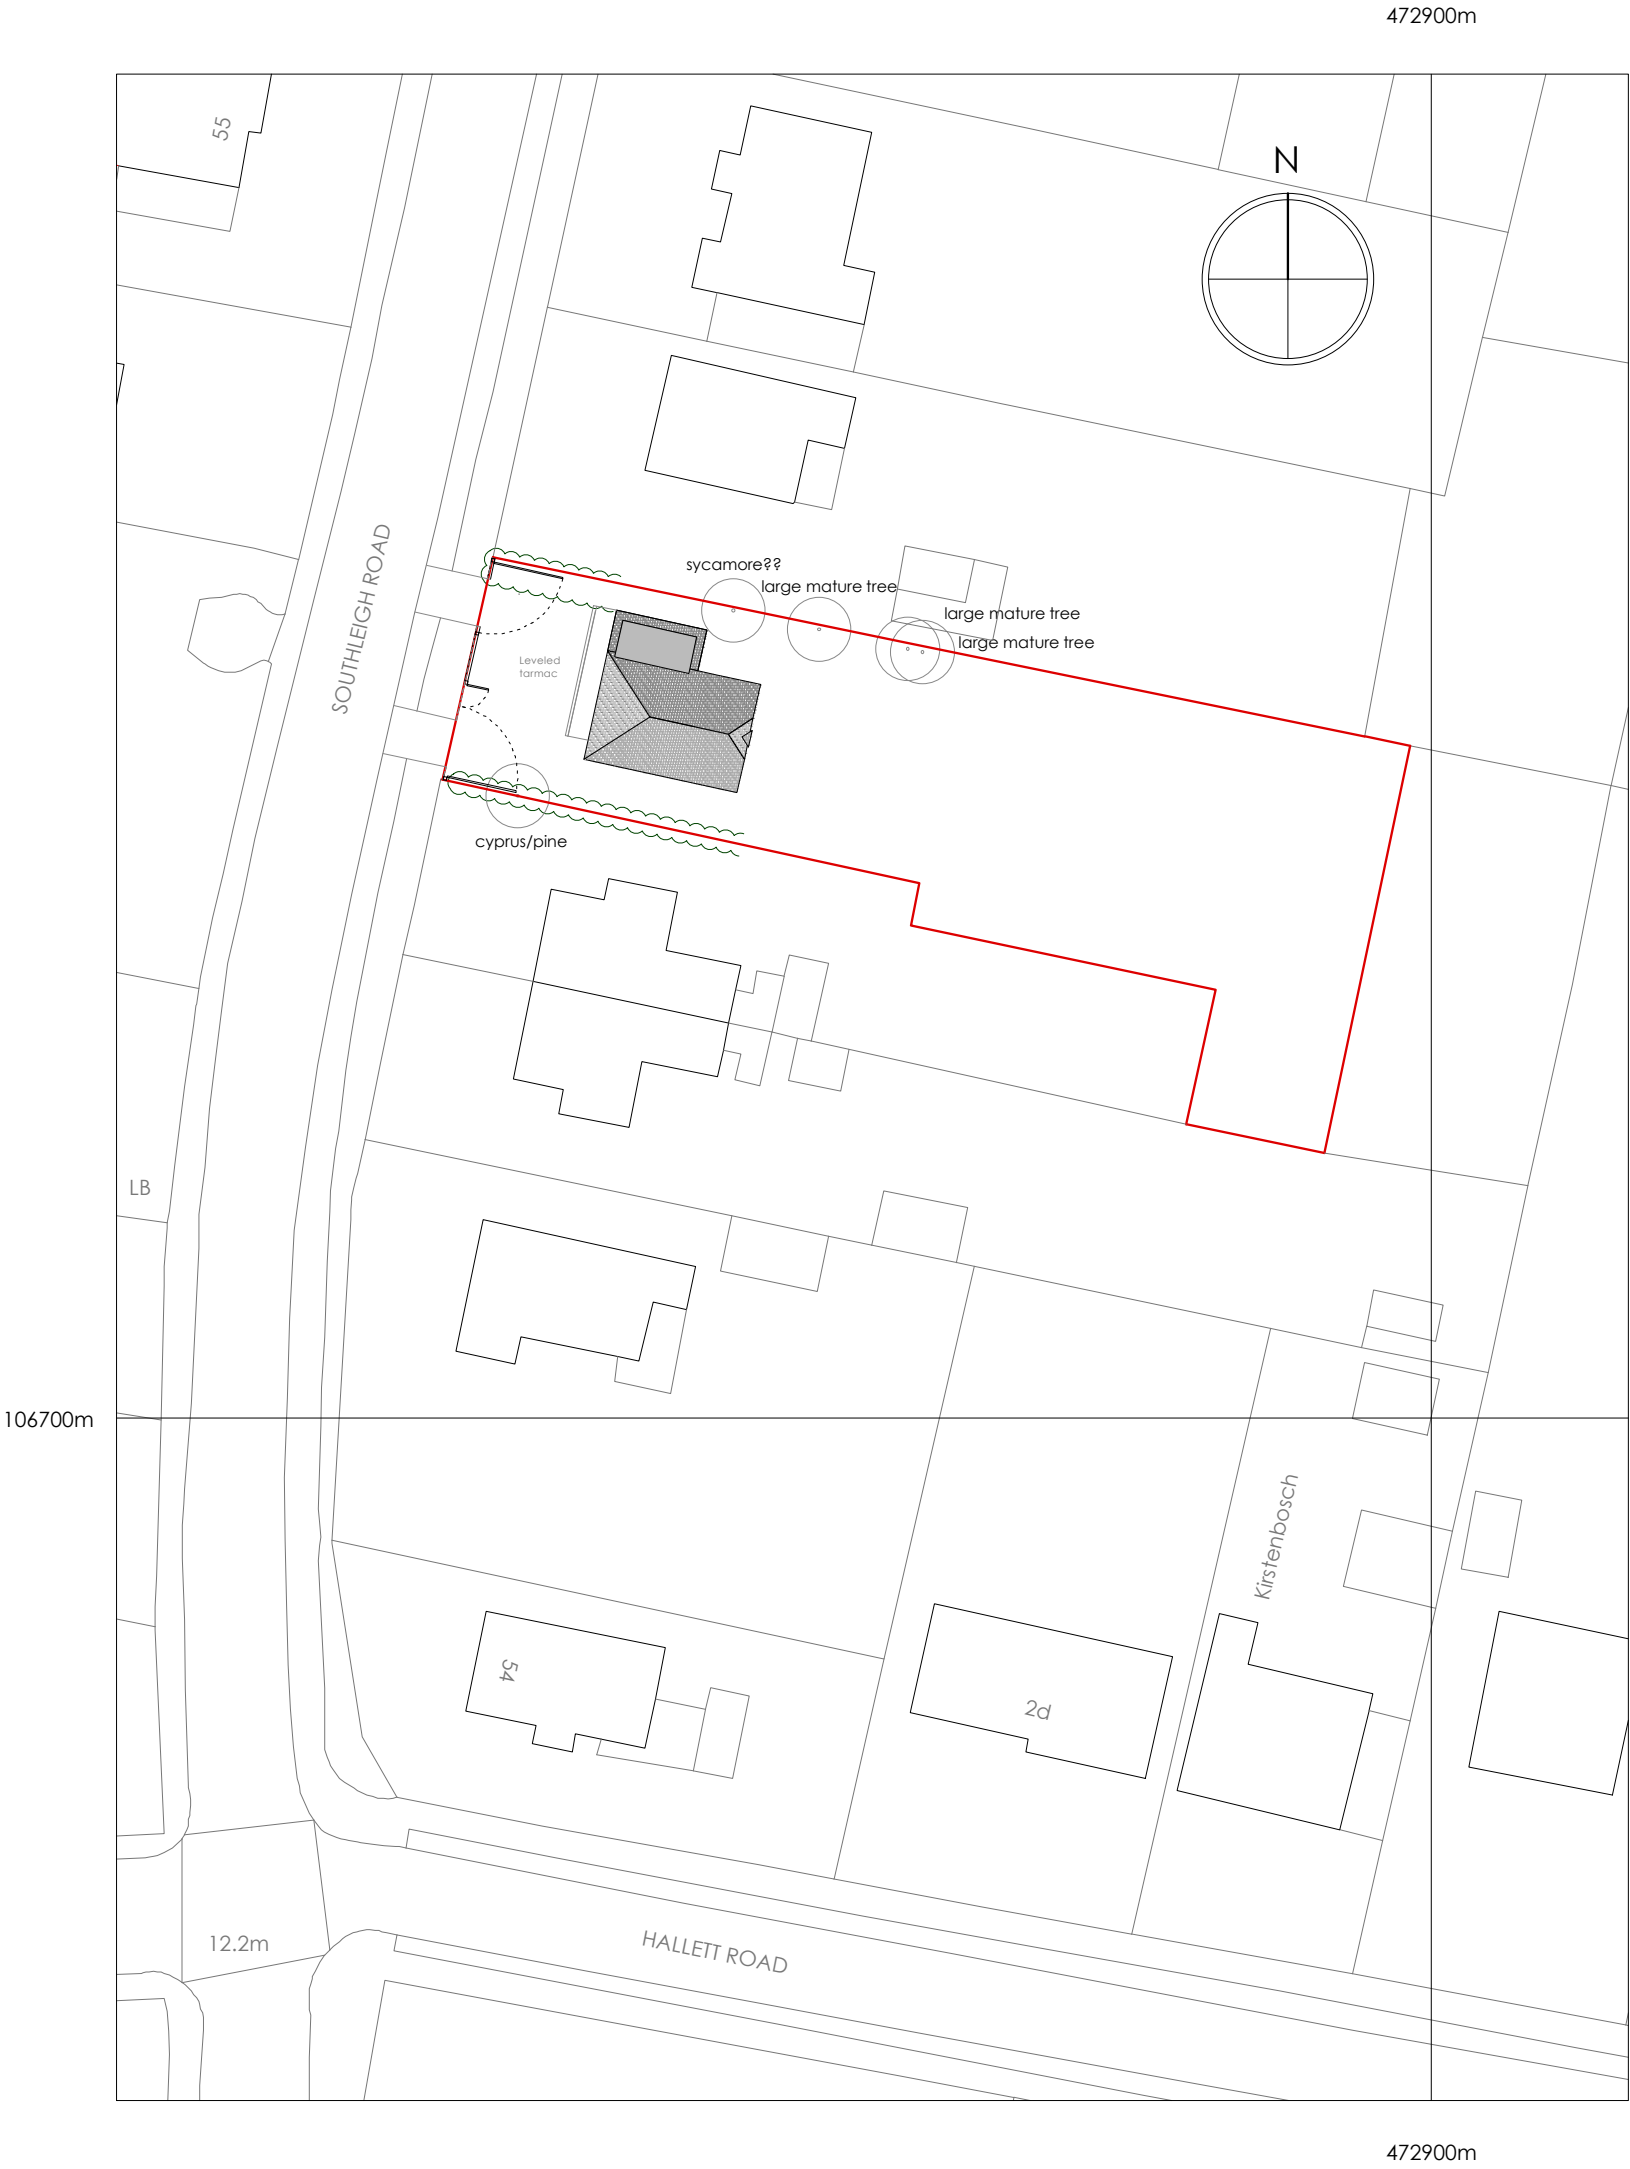

Proposed Site Plan 1:500 @ A3

DRAWING NOTES:

rev.	date	description
status		
PLANNING		
pad architecture		
3 The Courtyard Ingrams Farm London Road Hardham West Sussex RH20 1LB Tel: 01798 875753 Email: pad_info@padarchitecture.com		
project		
62 Southleigh Road Havant		
title		
EXISTING LOCATION PLAN AND PROPOSED SITE PLAN		
drawn by AL	scale 1:100 @ A3	date Nov 13
job no 1339	drawing no 1339/PL/07	rev
do not scale from this drawing. contractor to confirm all dimensions on site, any discrepancies to be reported to pad architecture.		
(c) pad architecture		