

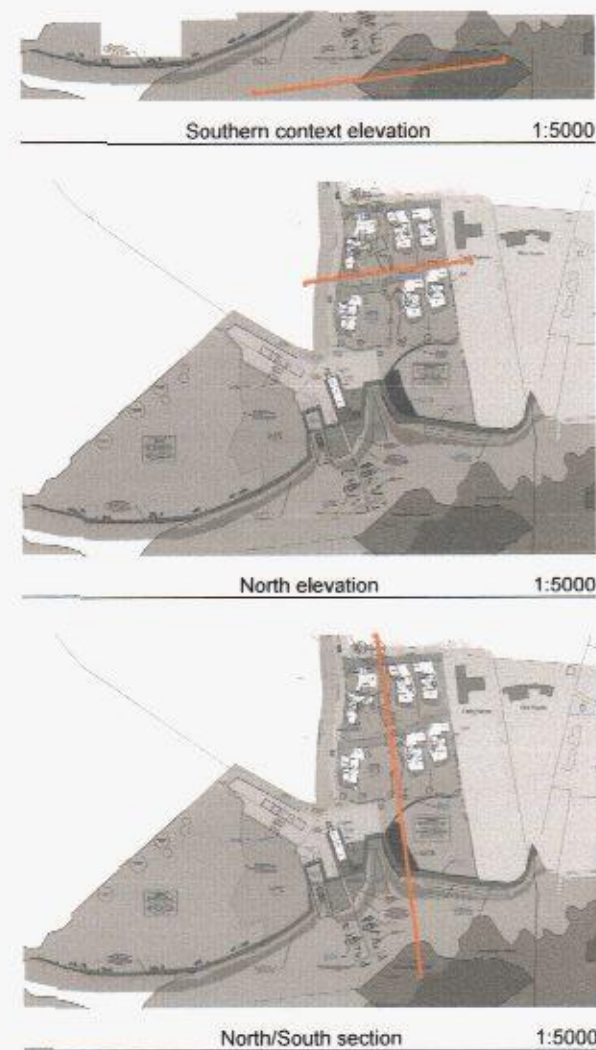


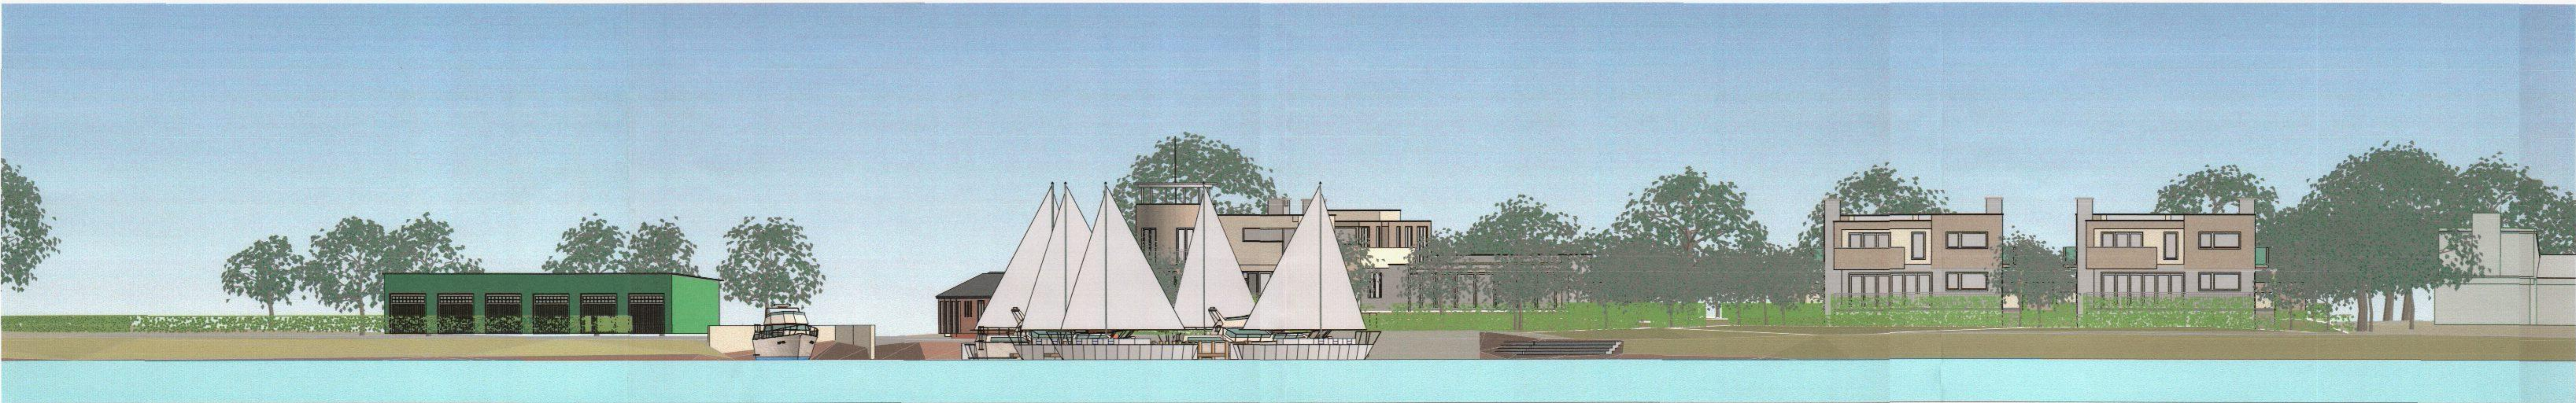

North Elevation


1:200

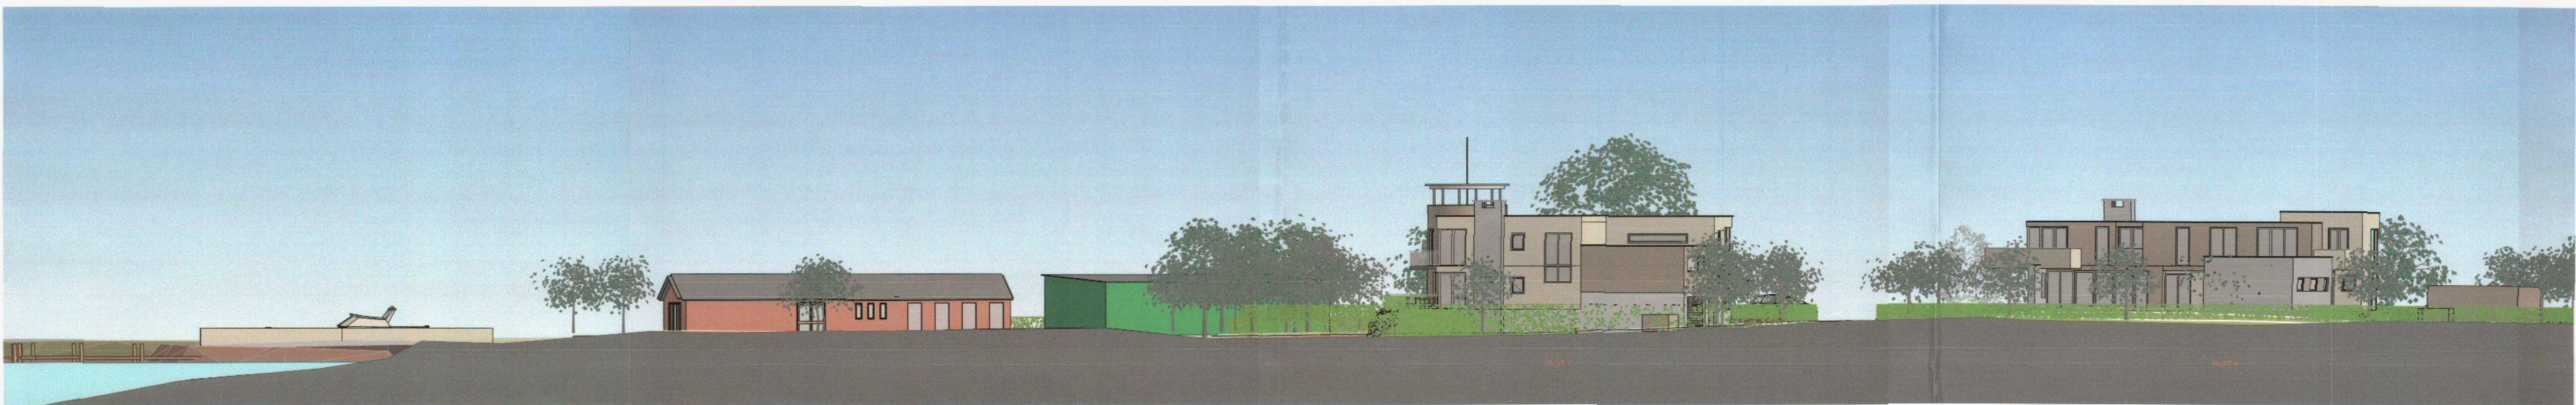

North South Site Section

1:200

revisions & notes: A 06.04.11 Planning Issue SWR
B:- 16.08.12 Commercial Boat Yard replaced with small residents boatyard SAB
C:- 18.03.13 Issued for Planning PT

 

Note: All dimensions to be checked on site by the contractor before fabrication and erection. Figured dimensions to be taken in preference to scaled dimensions. This drawing is the copyright of the architects and must not be reproduced or used without their express consent, except for the purposes of a planning application. Electronic issue of this drawing to be confirmed by paper hard copy only.

project: RESIDENTIAL DEVELOPMENT
YACHTHAVEN
HAYLING ISLAND

drawing name: LONG SECTIONS/ELEVATIONS

status: For Planning
date: March 2011
scale: 1:200 @ A1
drawn: HB/SWR

pwparchitects

61 South Street, Havant, Hampshire PO9 1BZ
t: 023 9248 2494 f: 023 9248 1152
e: design@pwp-architects.com w: www.pwp-architects.com

Project No. **4784** drawing No. **1302** rev **C**