




Location Plan
1 to 1250

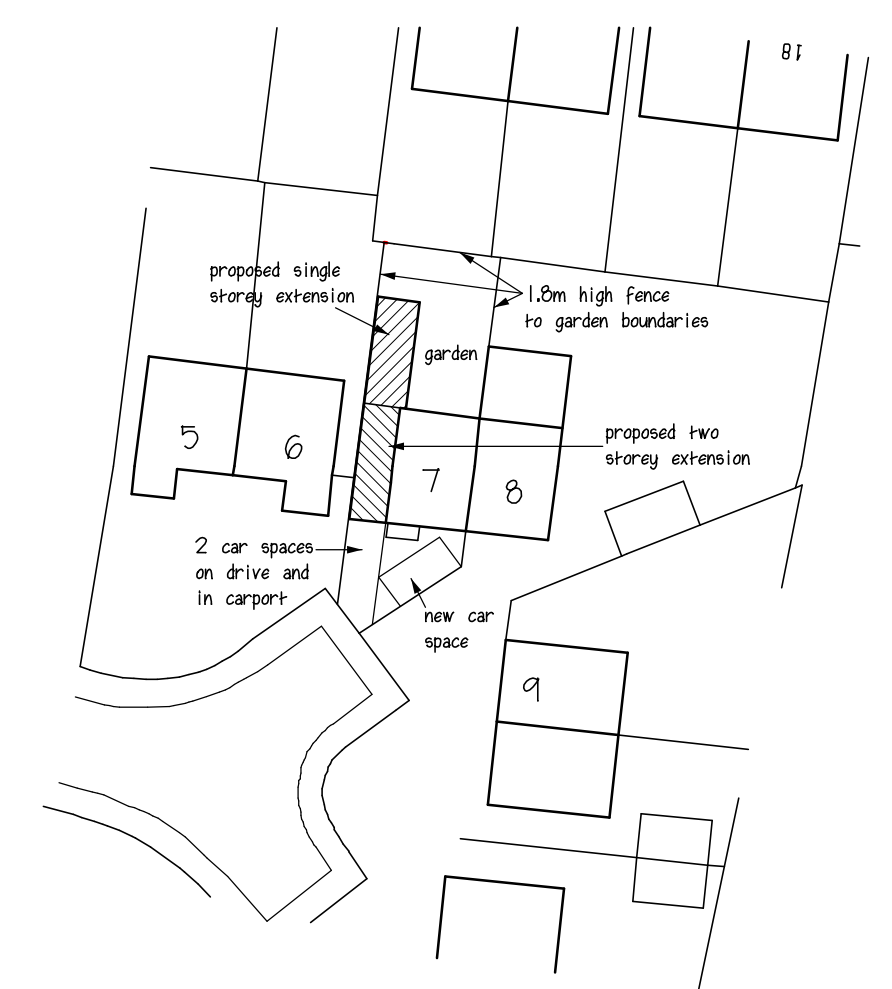


Site Plan
1 to 500

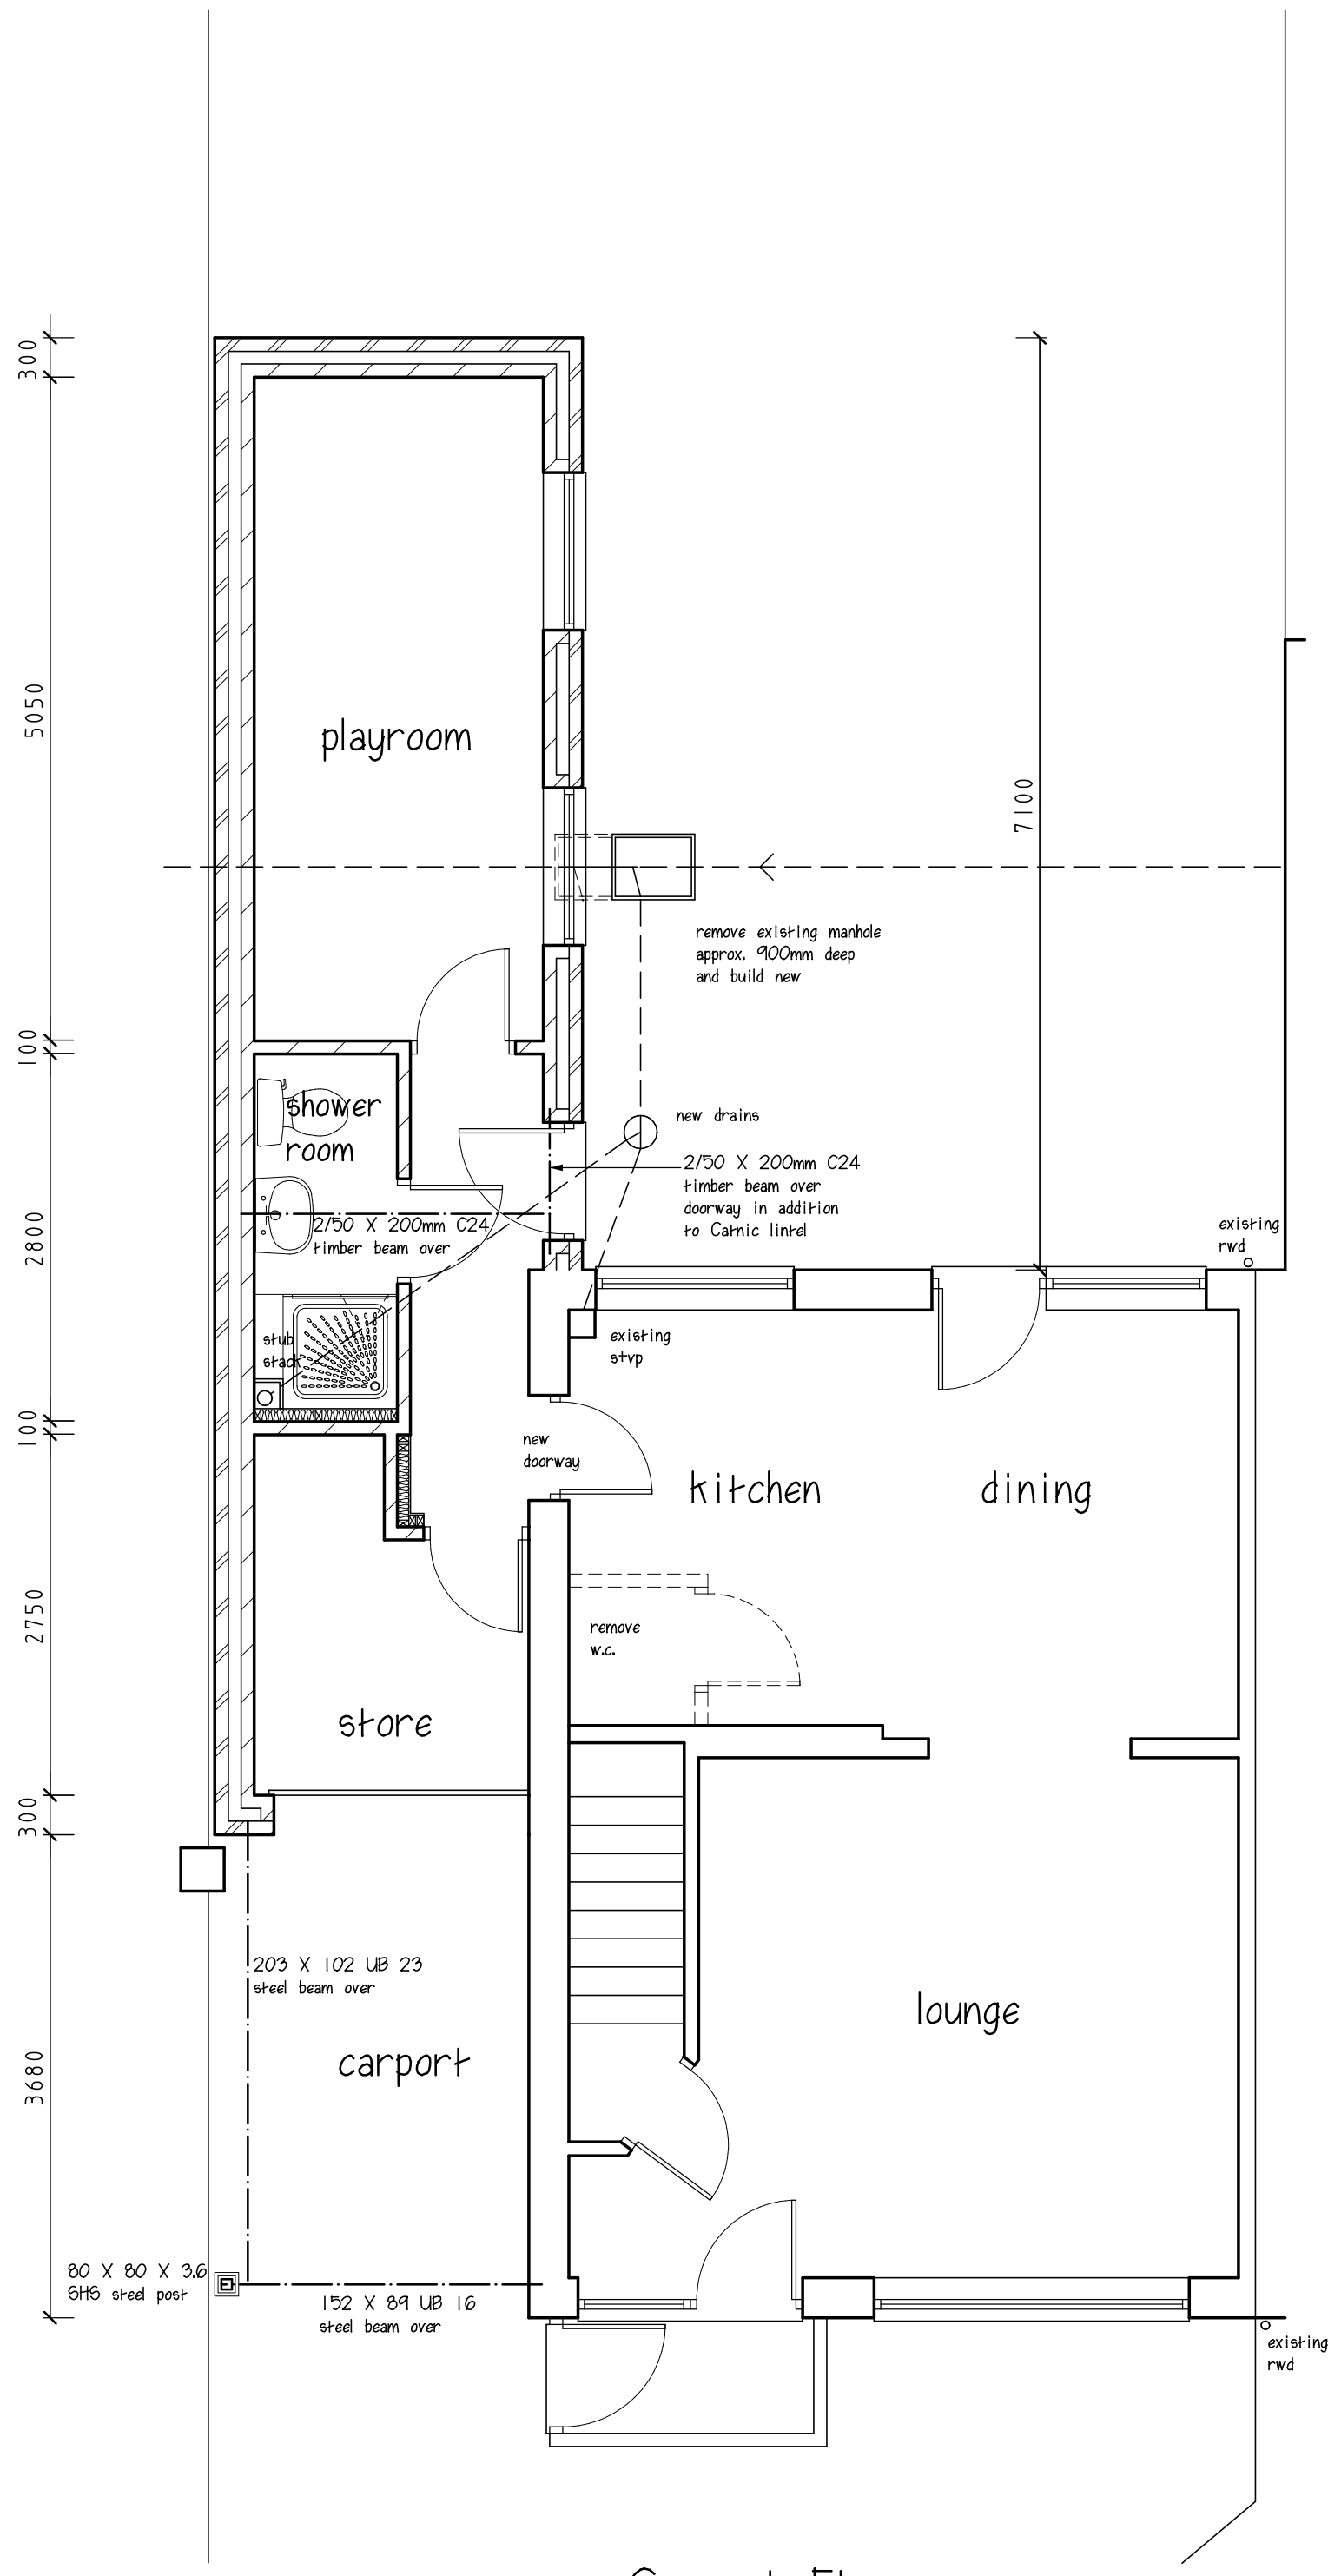

Ground Floor

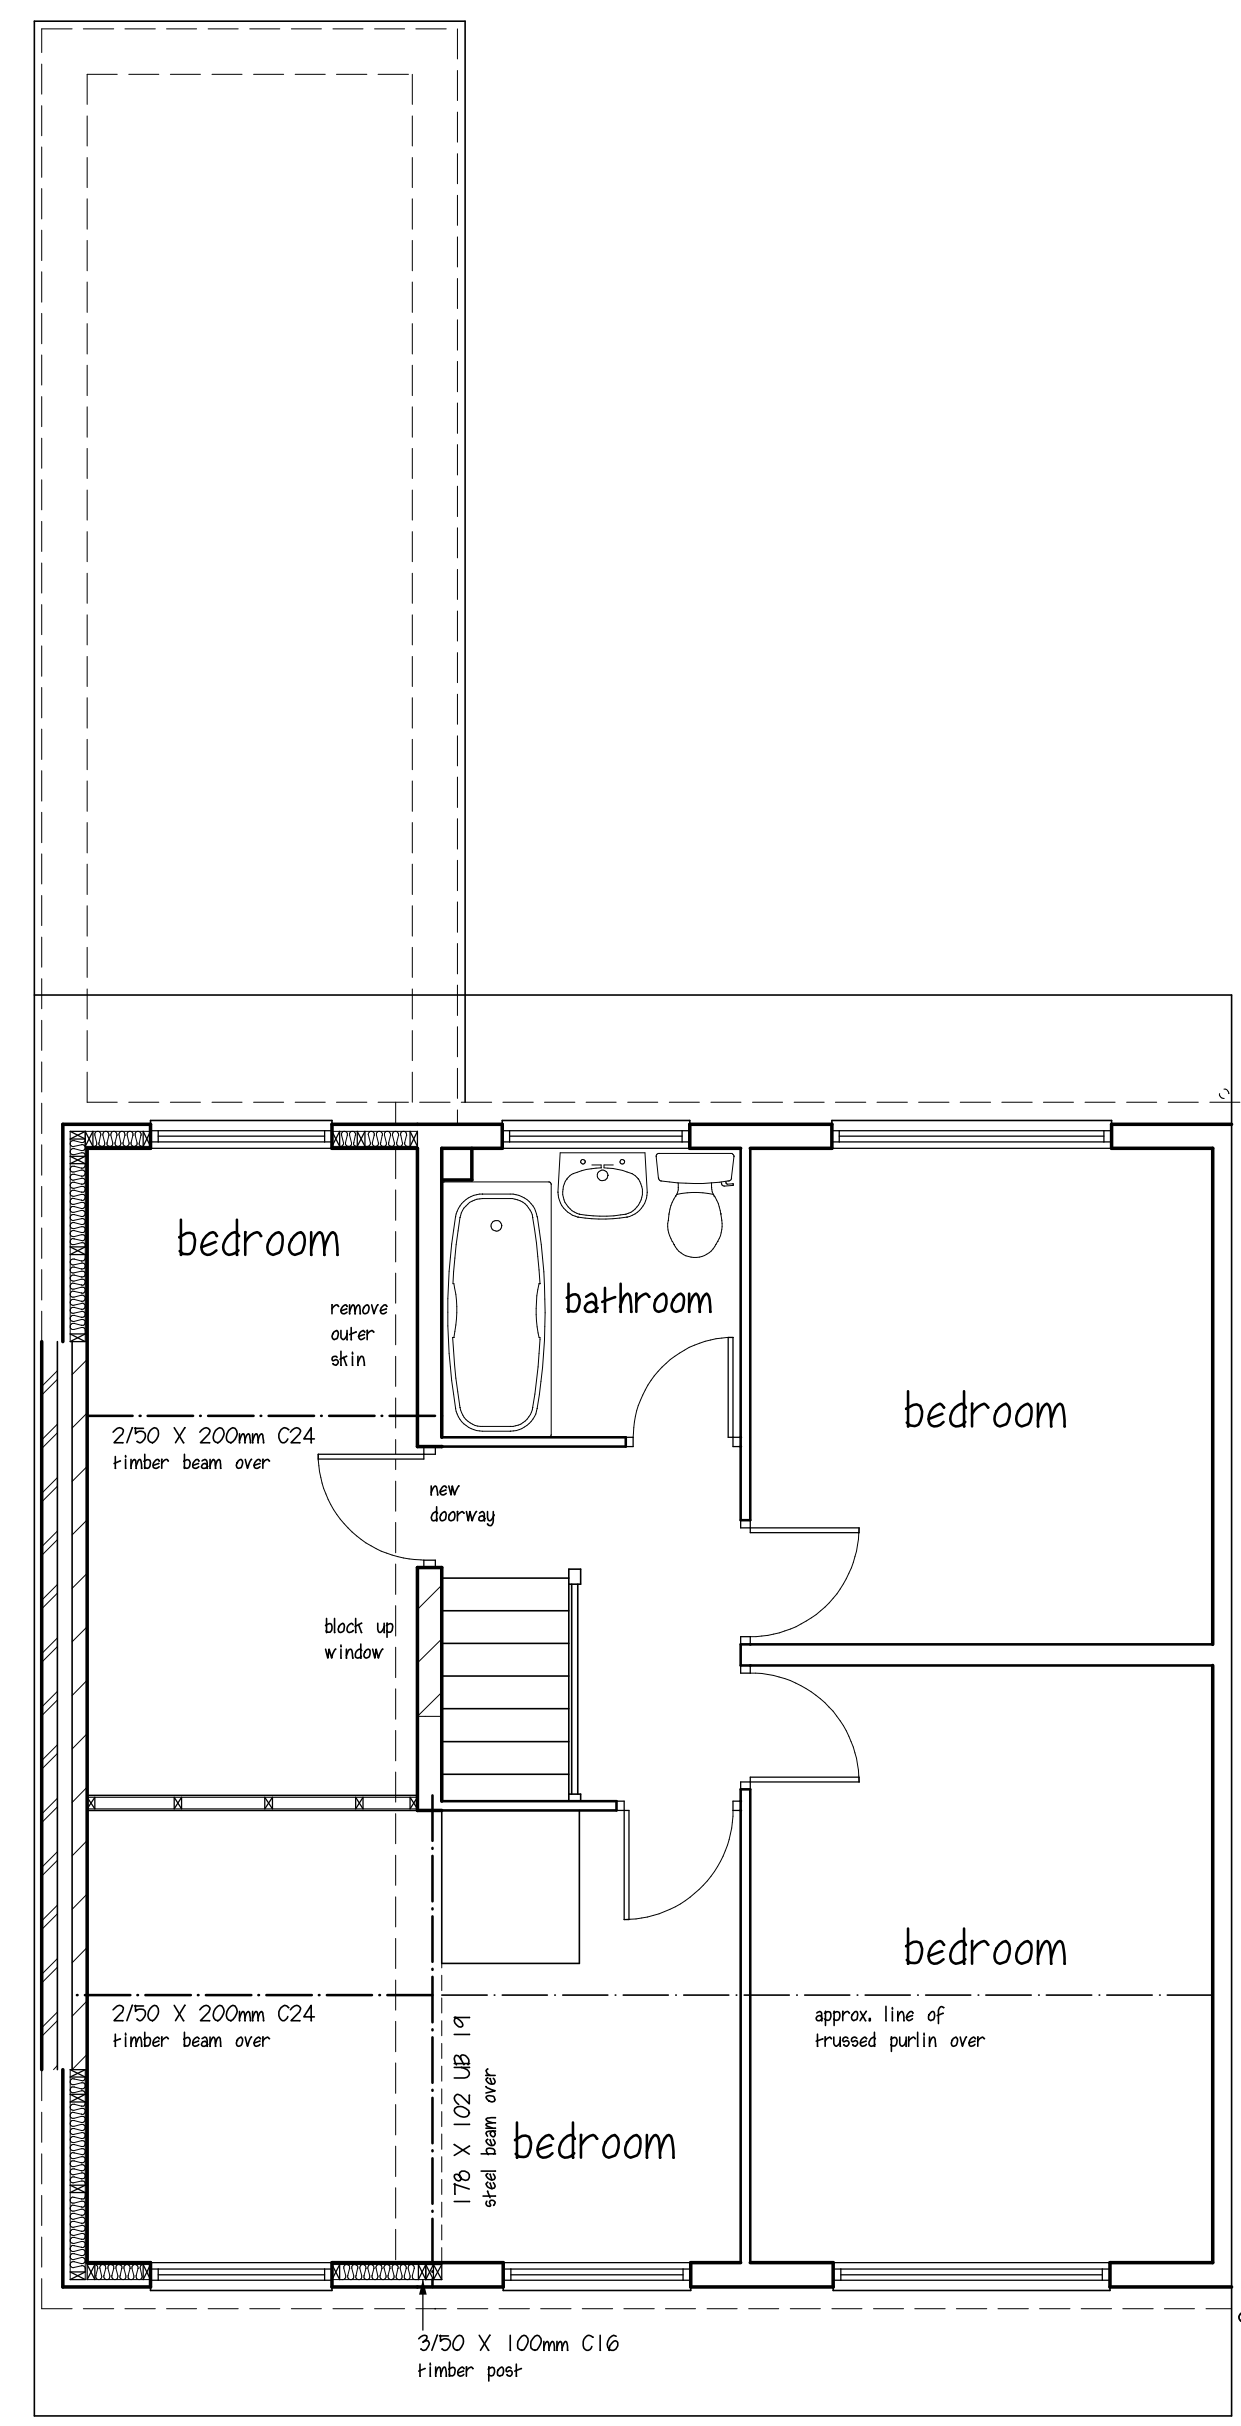

First Floor

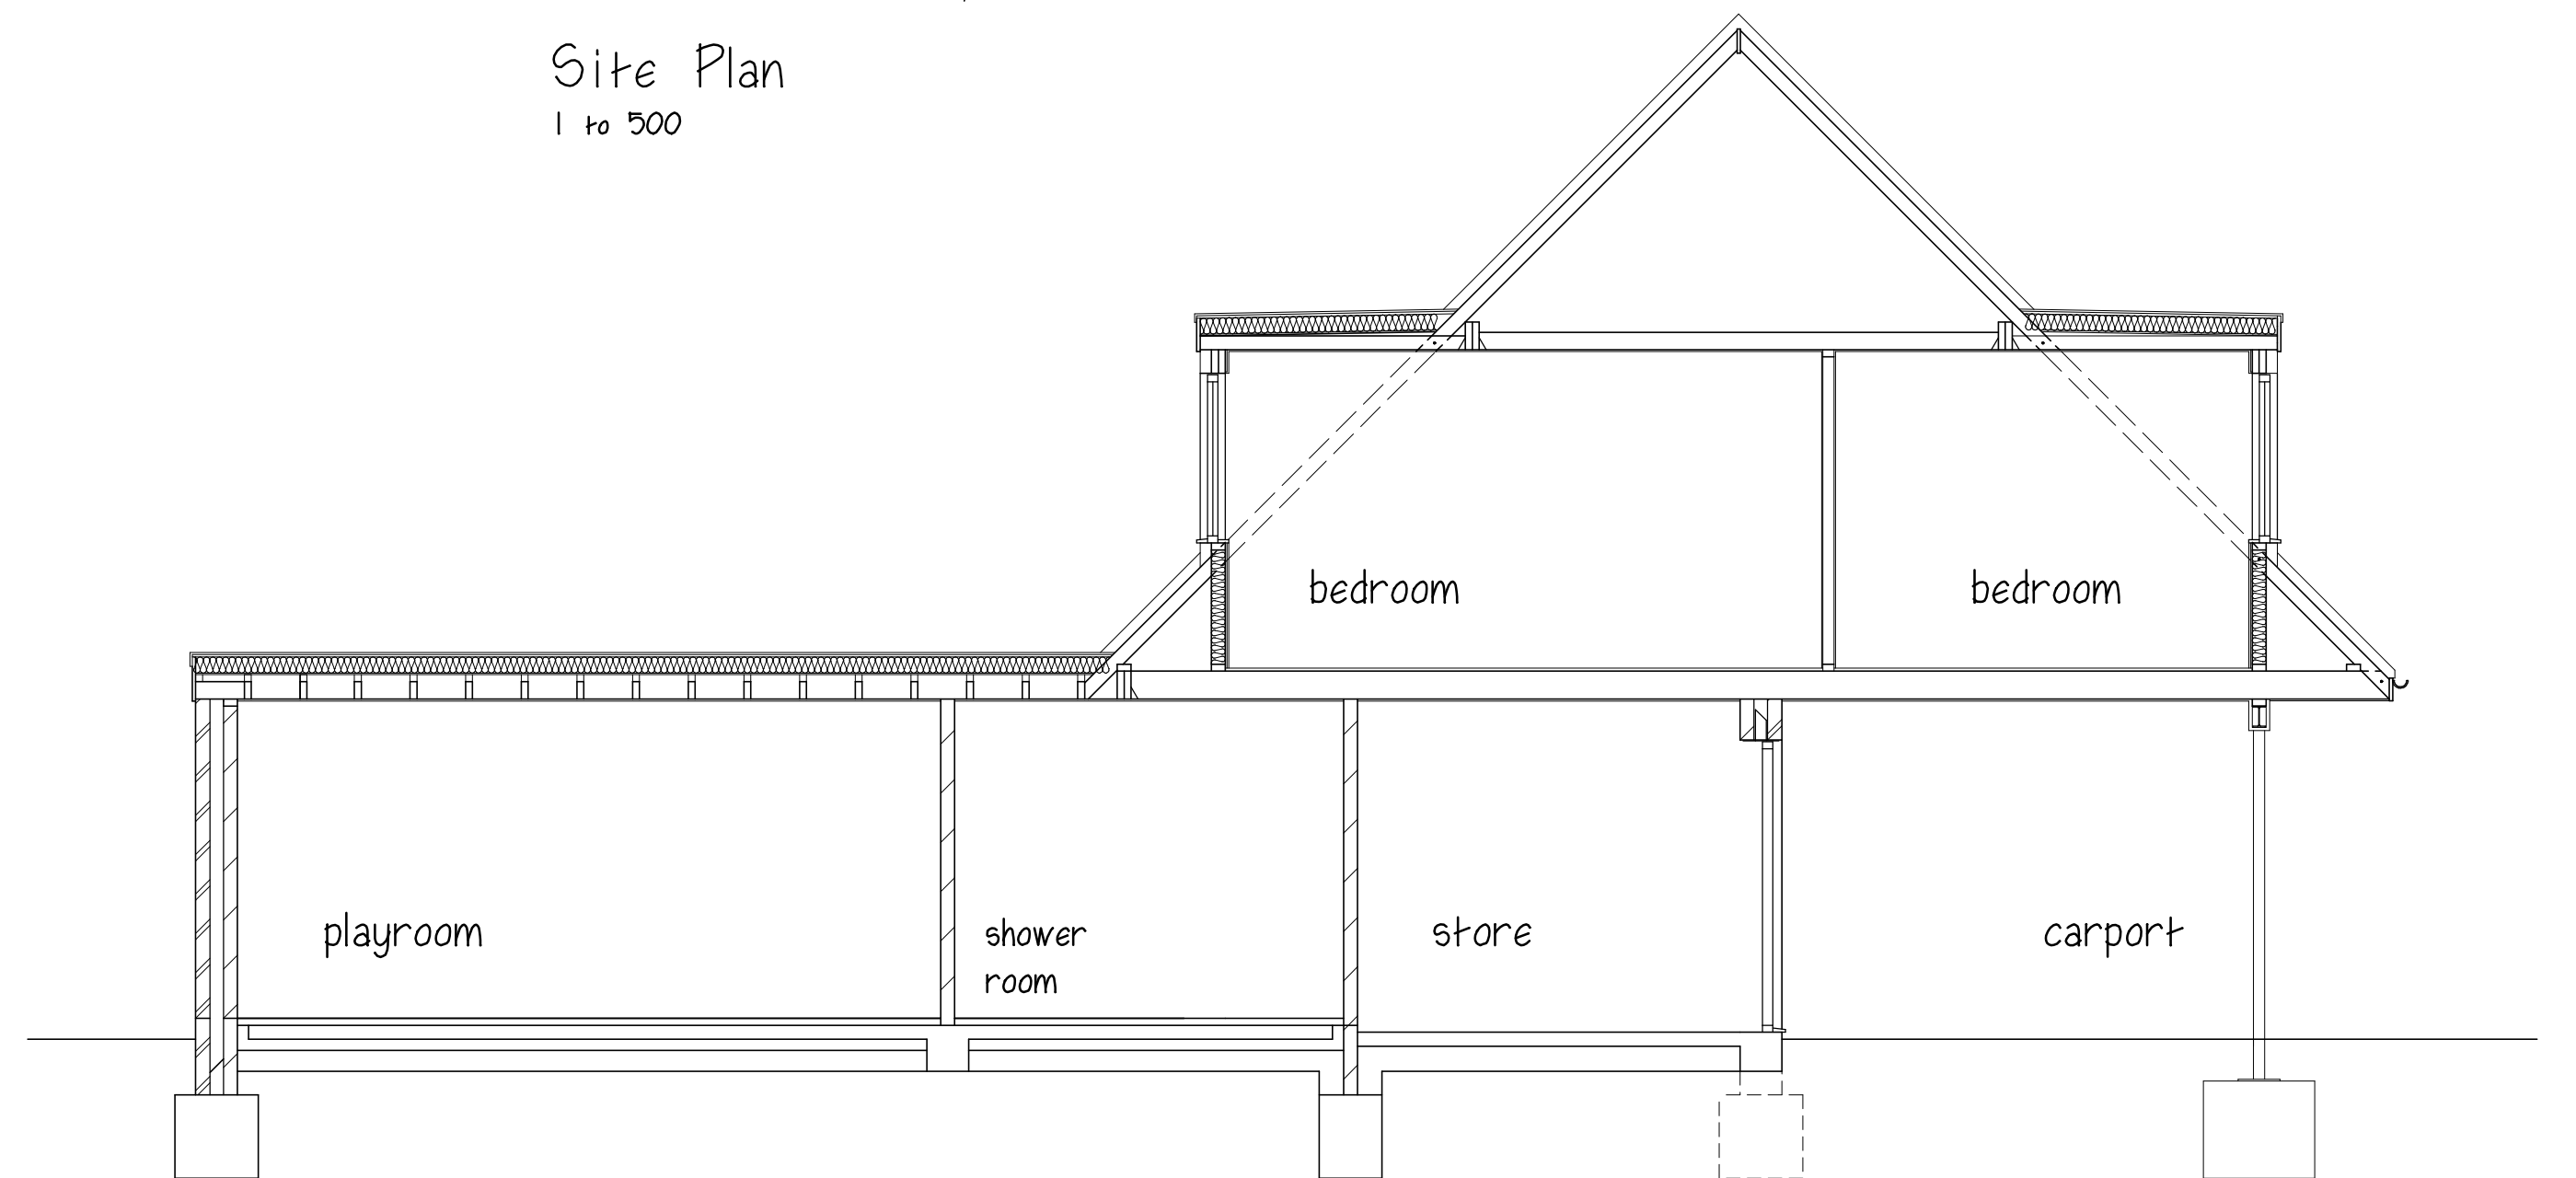

Section A-A

MARTIN MOYSE M.R.I.C.S.

Chartered Building Surveyor

Title: PROPOSED TWO STOREY / SINGLE STOREY
SIDE EXTENSION

Address: 7 LUARD COURT, HAVANT,
HAMPSHIRE PO9 2TN

Scale: A1 - Plans 1 to 50, Elevations 1 to 100 Date: September 2014 Drawing No:02

This drawing does not constitute a specification of work to be done, and is to be read in conjunction with notes. All dimensions to be checked on site. This drawing is copyright ©