


BLOCK PLAN
AREA 90m x 90m
SCALE 1:500 on A4
CENTRE COORDINATES: 475041, 105680

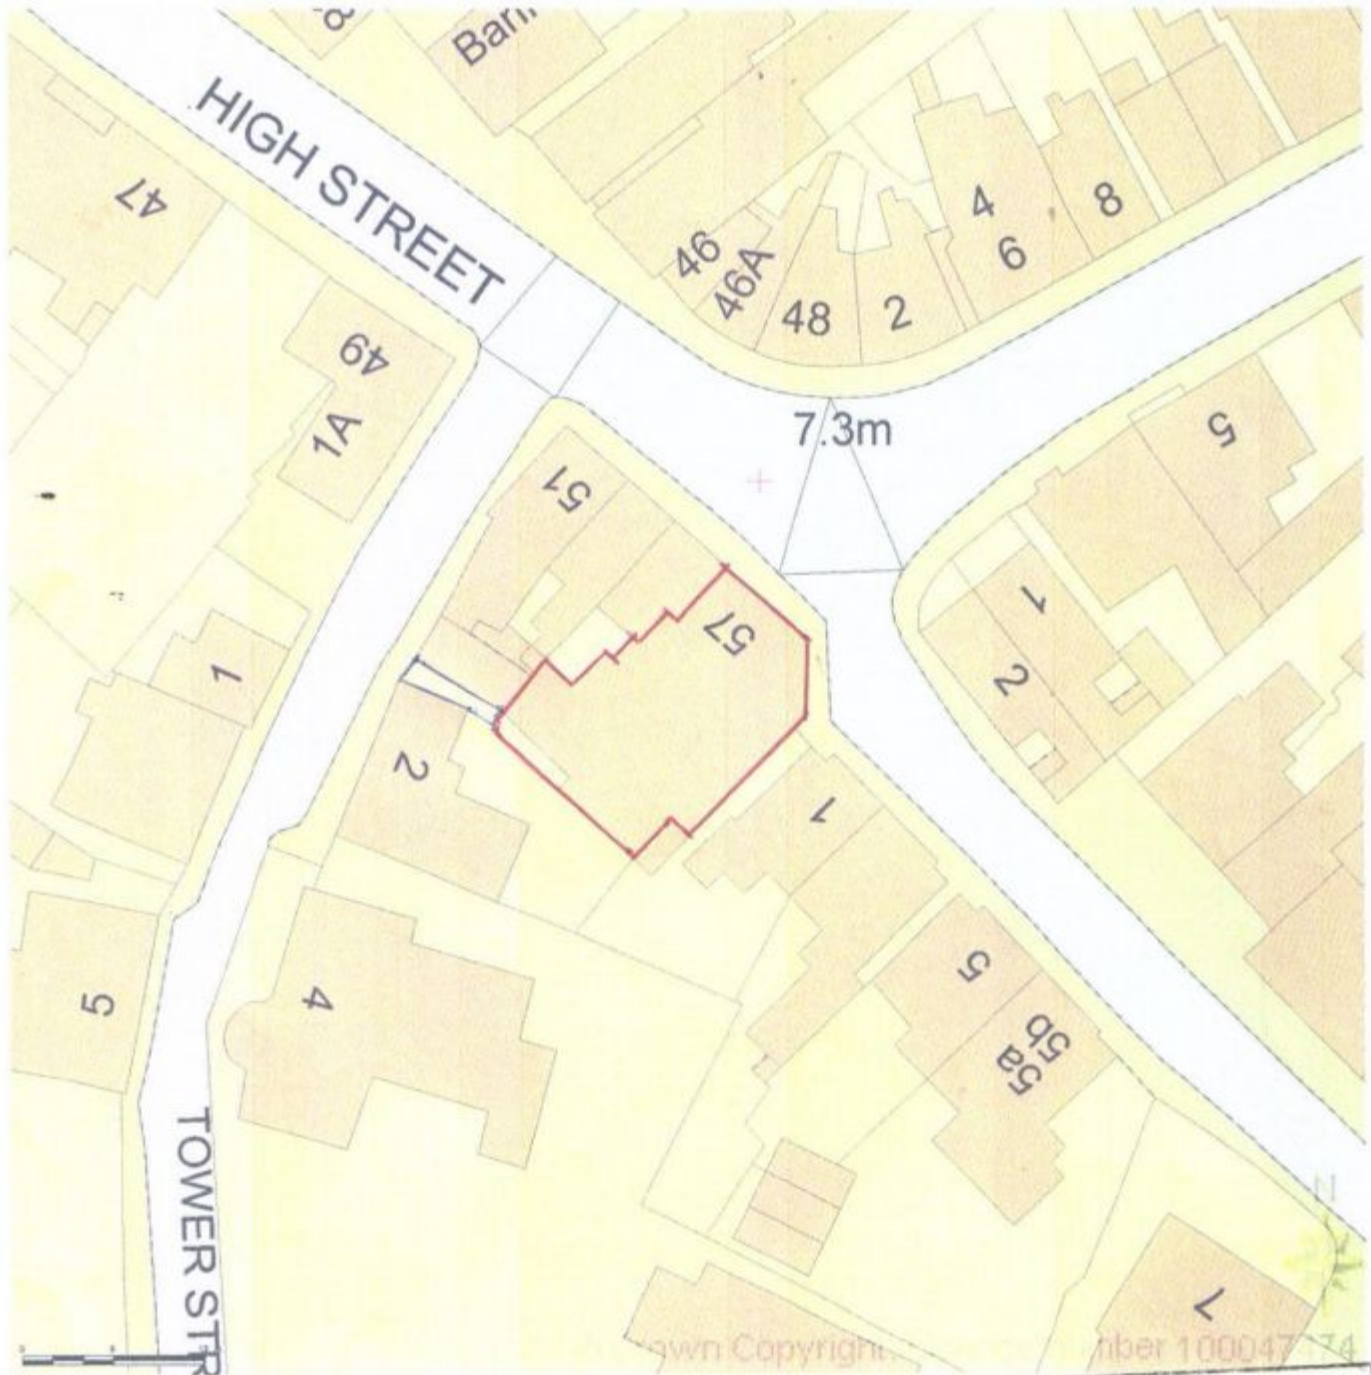

SUPPLIED BY Streetwise Maps Ltd
www.streetwise.net
Licence No: 100047474
11/04/2014 08:40:28

HAVANT BOROUGH
COUNCIL

- 9 MAY 2014

RECEIVED

SITE PLAN 57 HIGH STREET EMSWORTH JOB 14/276
11 APRIL 2014 DRG NO 14/276/5