



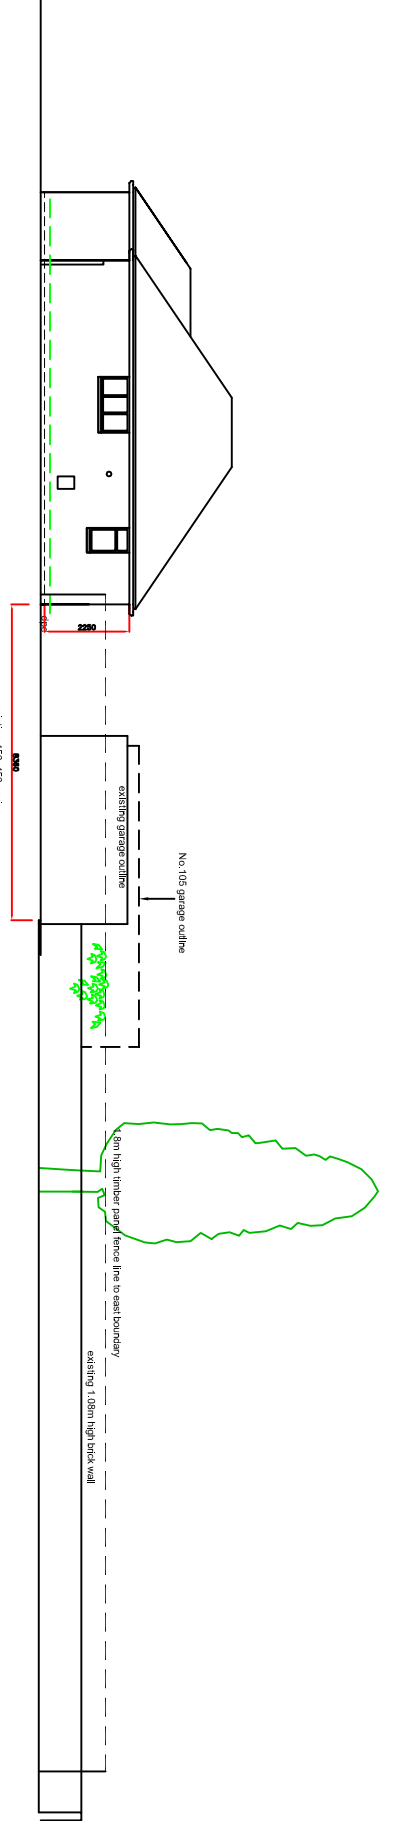


EAST ELEVATION

SOUTH ELEVATION


NORTH ELEVATION

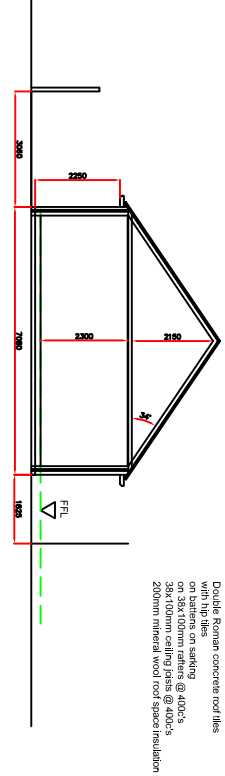


SECTION A-A

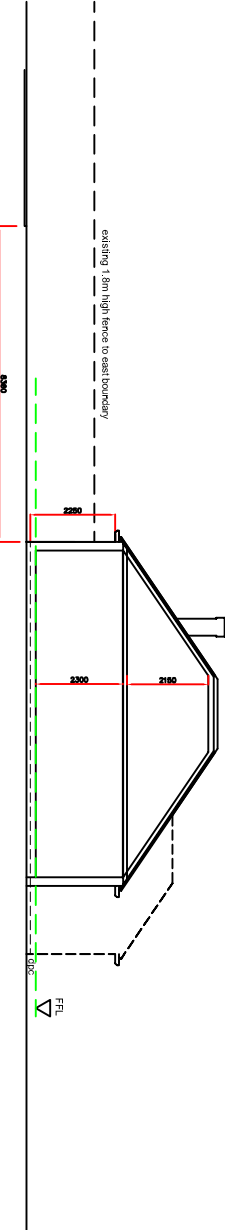


SECTION B-B

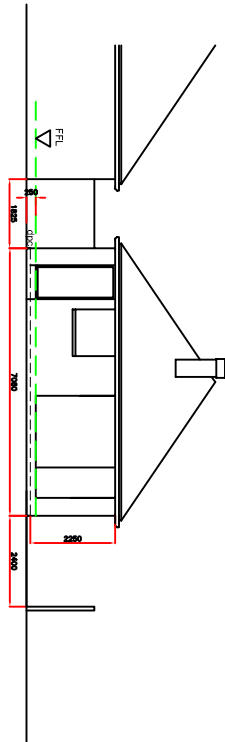


NORTH ELEVATION

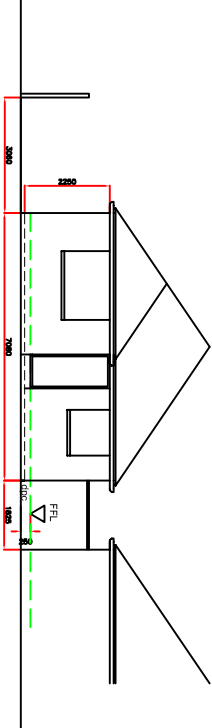


SOUTH ELEVATION

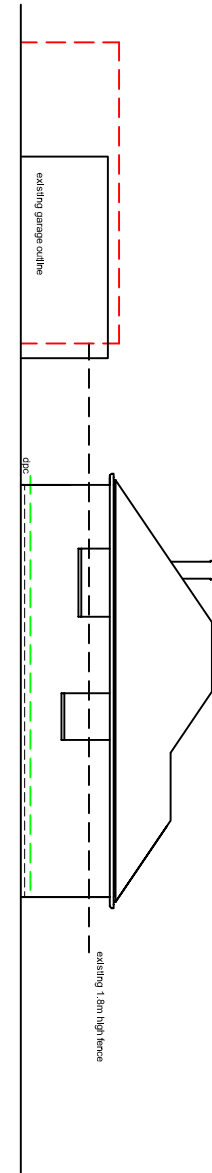

WEST ELEVATION

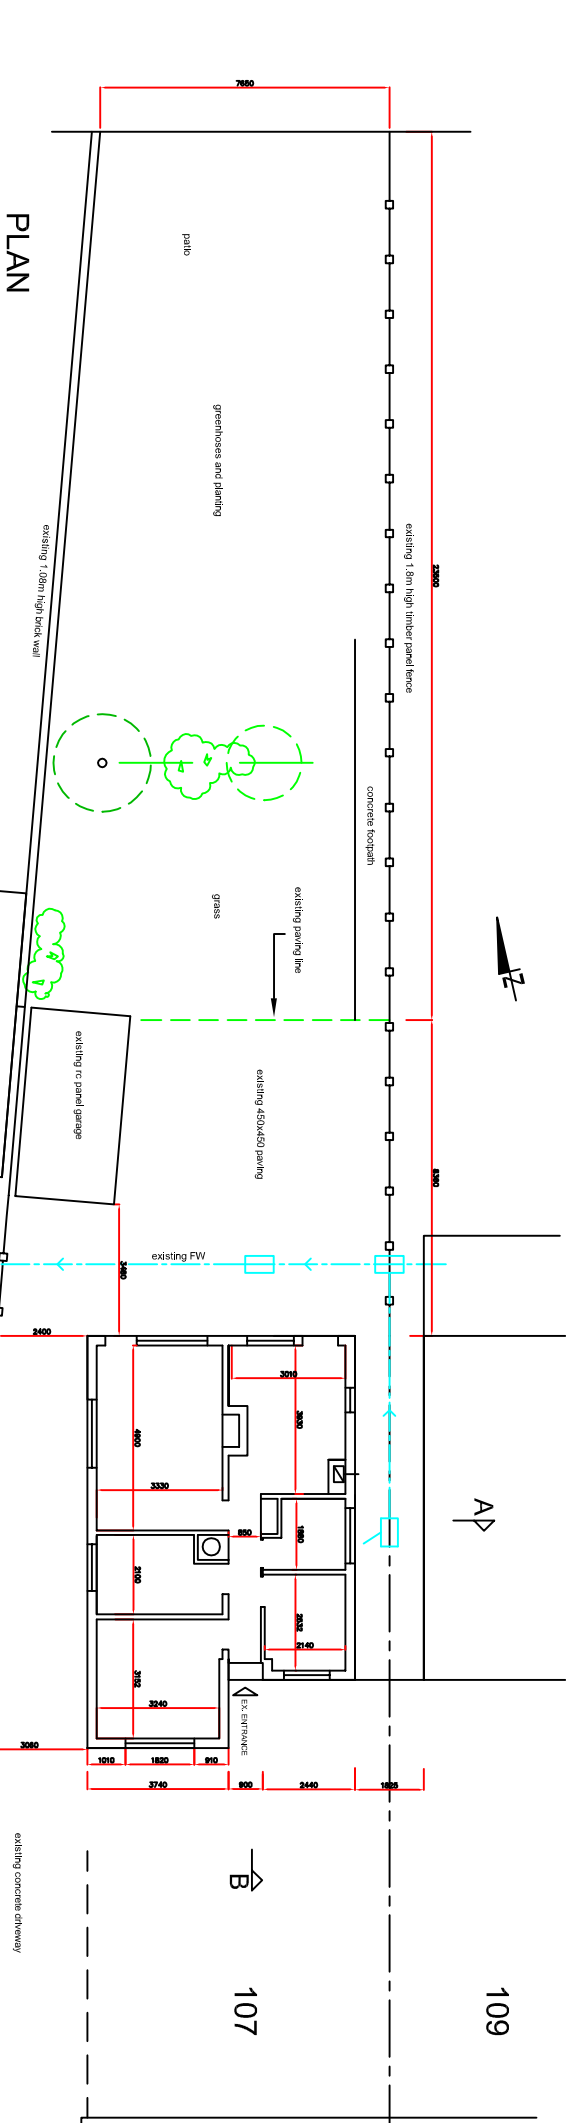

PLAN

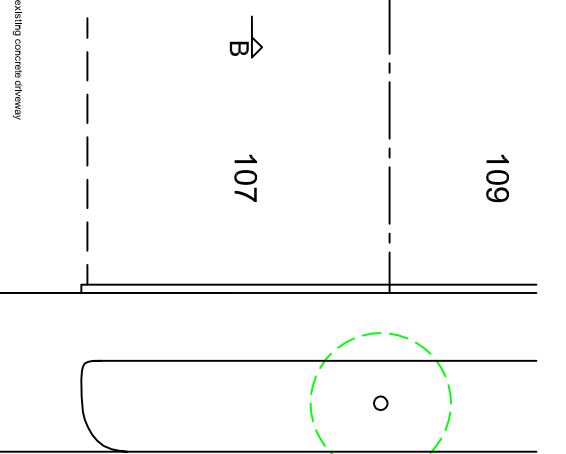

SUNNYMEAD DRIVE

|                           |            |
|---------------------------|------------|
| AREAS:                    | 62.40 sq.m |
| Area of existing bungalow |            |
| AREA OF SITE              | 520 sq.m   |

Chris Cratch

ARCHITECTURAL CONSULTANTS

chris.cratch@btinternet.com

07353 548597

Proposed Extension at

107 Sunnymead Drive

Waterlooville PO7 6BP

Existing Plans

SCALE 1:200

DATE June 2014

DRAWING NO 14/005/01

SHEET A3

This drawing is copyright and must not be reproduced, copied or handed to a third party without written consent