


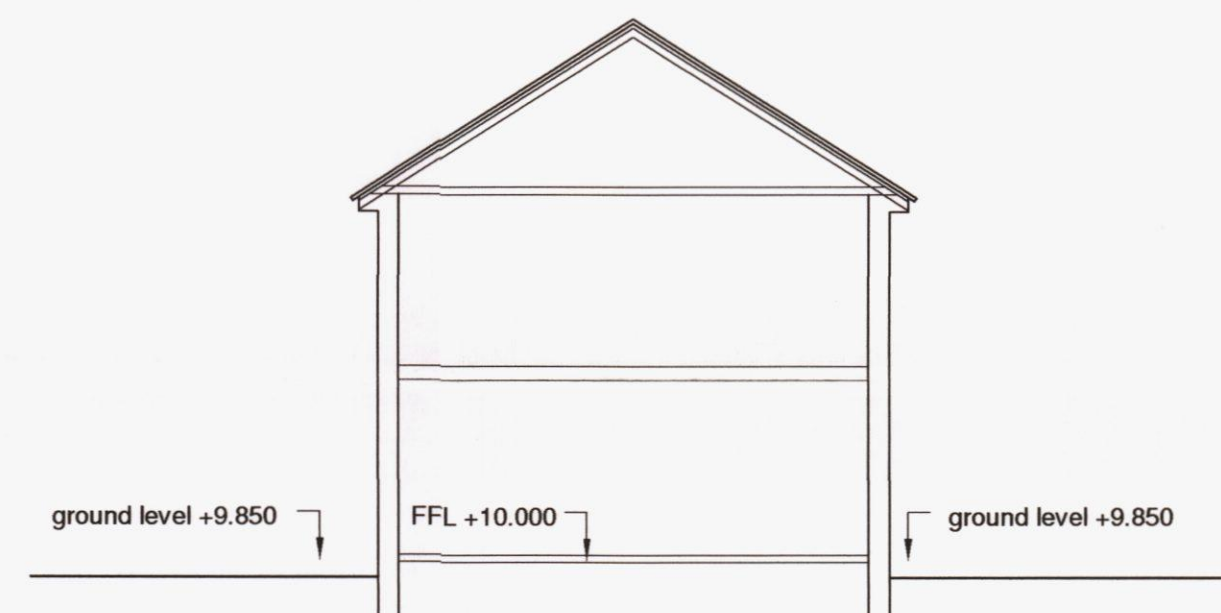


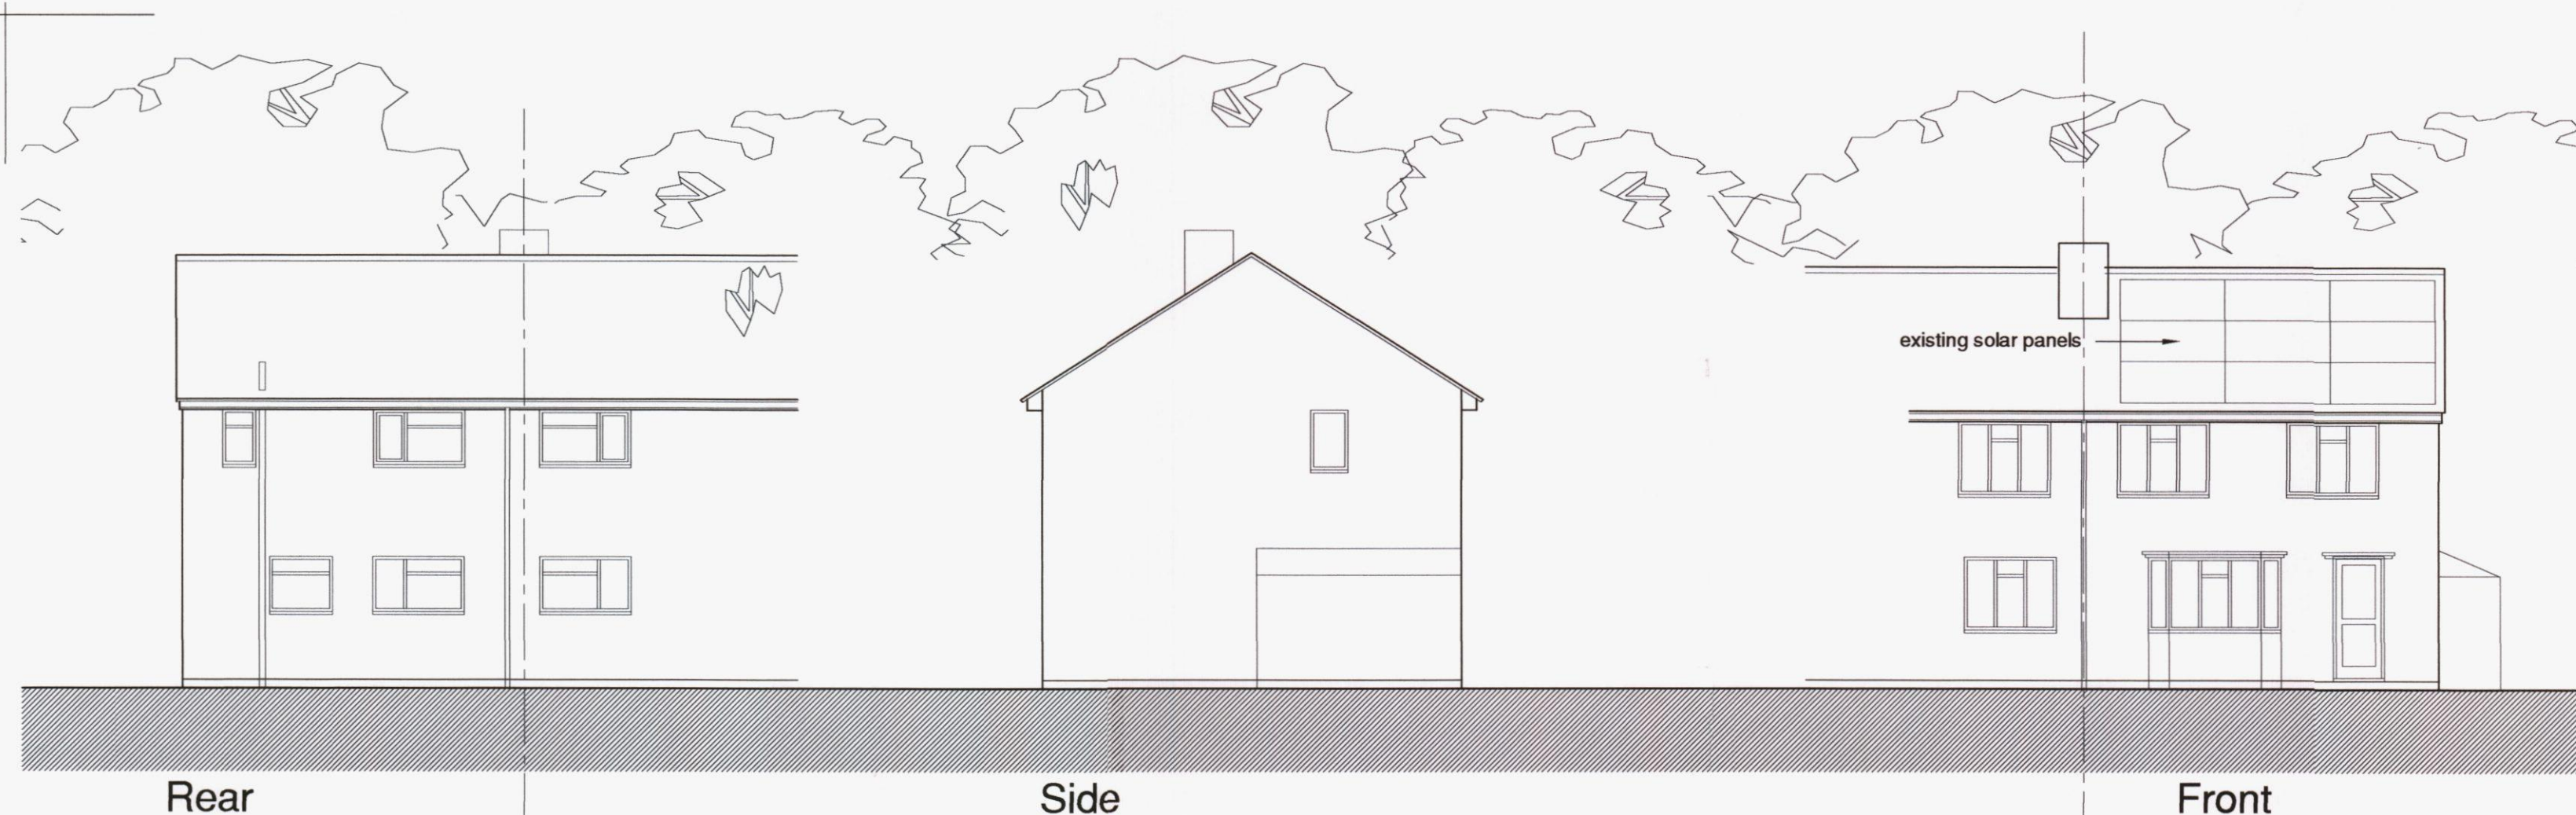


Existing Section

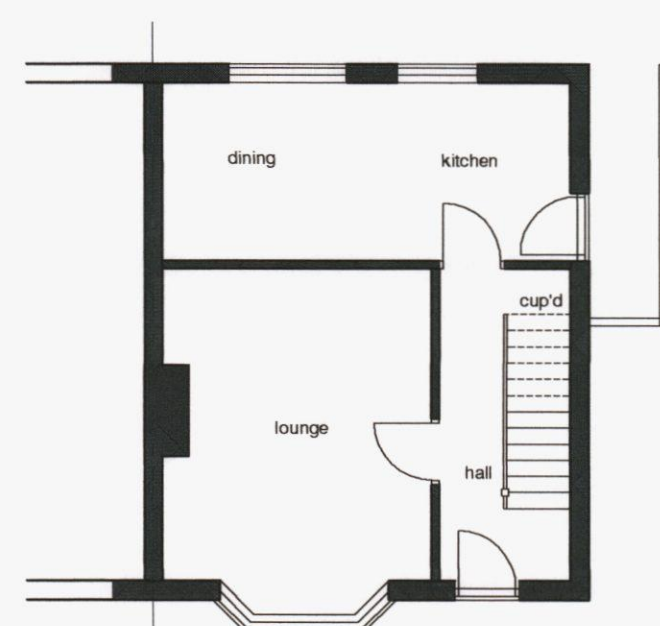

Ground Floor Plan

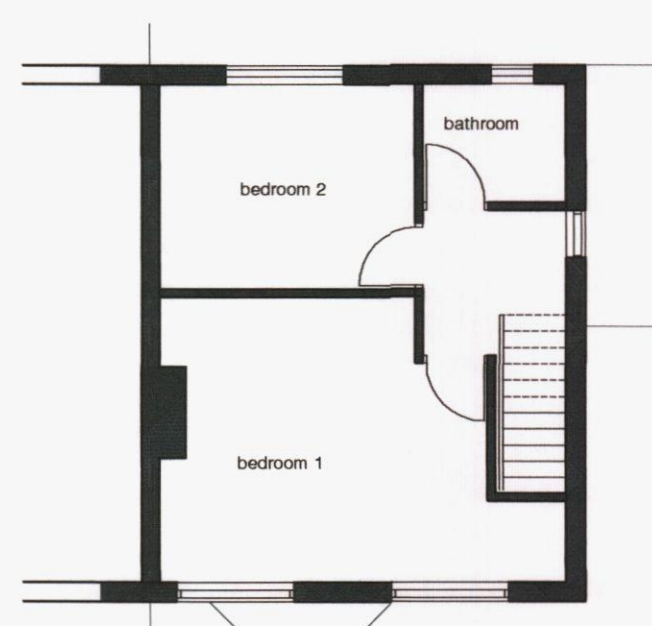

First Floor Plan

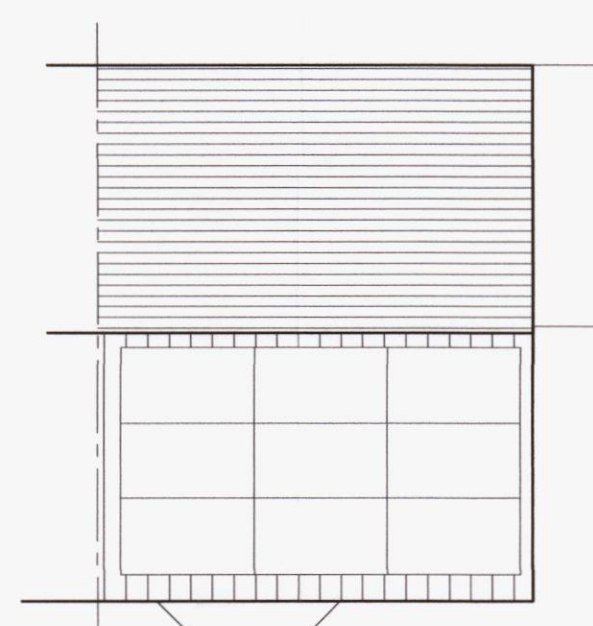

Roof Plan

Rev	Original Issue	Dwn / Date	Chk / Date
-	-	-	Chk / Date
-	-	-	Chk / Date

This drawing is copyright and must not be disclosed to third parties without permission
Scaled dimensions are not to be used for construction

4 Queensgate
Queens Road
Fareham
Hampshire
PO16 0NW

Tel: 01329 288911
Fax: 01329 221813
E-mail: admin@m2architecture.com

PROJECT

Proposed New Dwelling on Land Adjacent
15 Lockerley Road
Havant

CLIENT

East Pallant Developers

DRAWING TITLE

Existing Plans, Elevations

PROJECT NO.	DRAWING NO.	REV.	SCALE
14022	102		1:100