

NOTES:


Dimensions to be checked on site before commencing work. Any discrepancies shall be reported to the architect immediately.

Do not scale from these drawings except for planning purposes.



Use figured dimensions only.

Where applicable this drawing is to be read in conjunction with other consultants' drawings.





All drawings to be read in conjunction with specification and all other drawings including structural engineer and mechanical and electrical drawings / specification

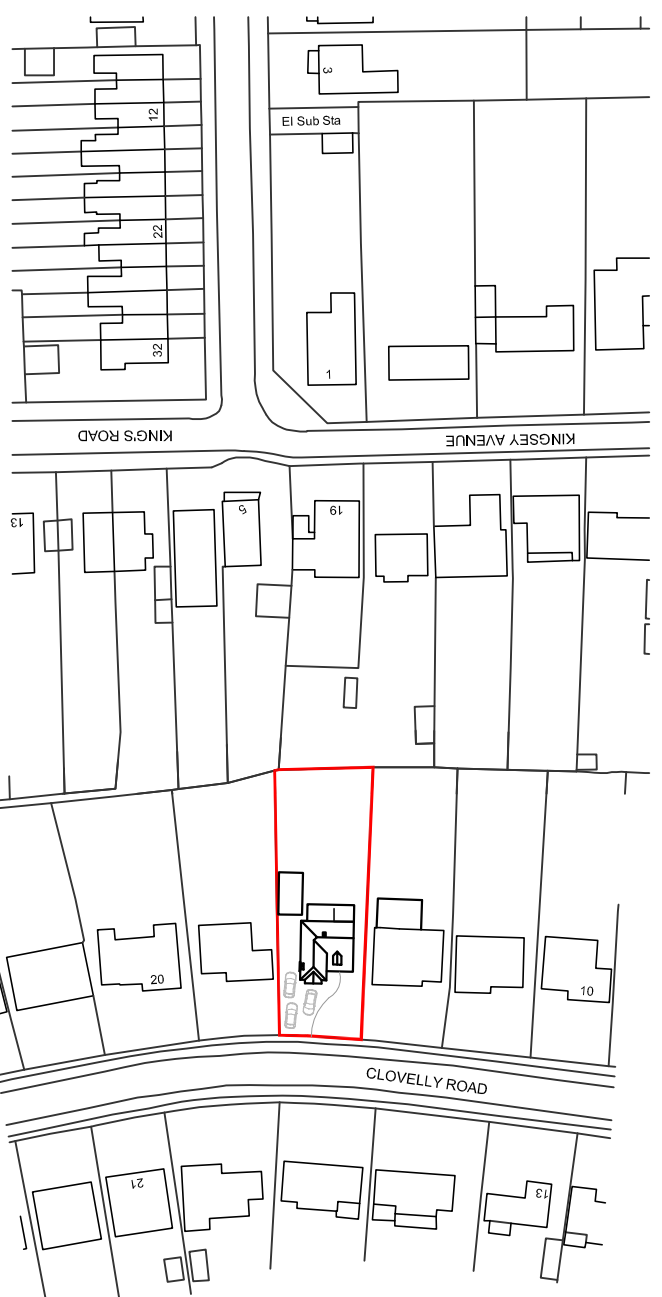


Ordnance Survey. (c) Crown Copyright 2014. All rights reserved. Licence number 100022433

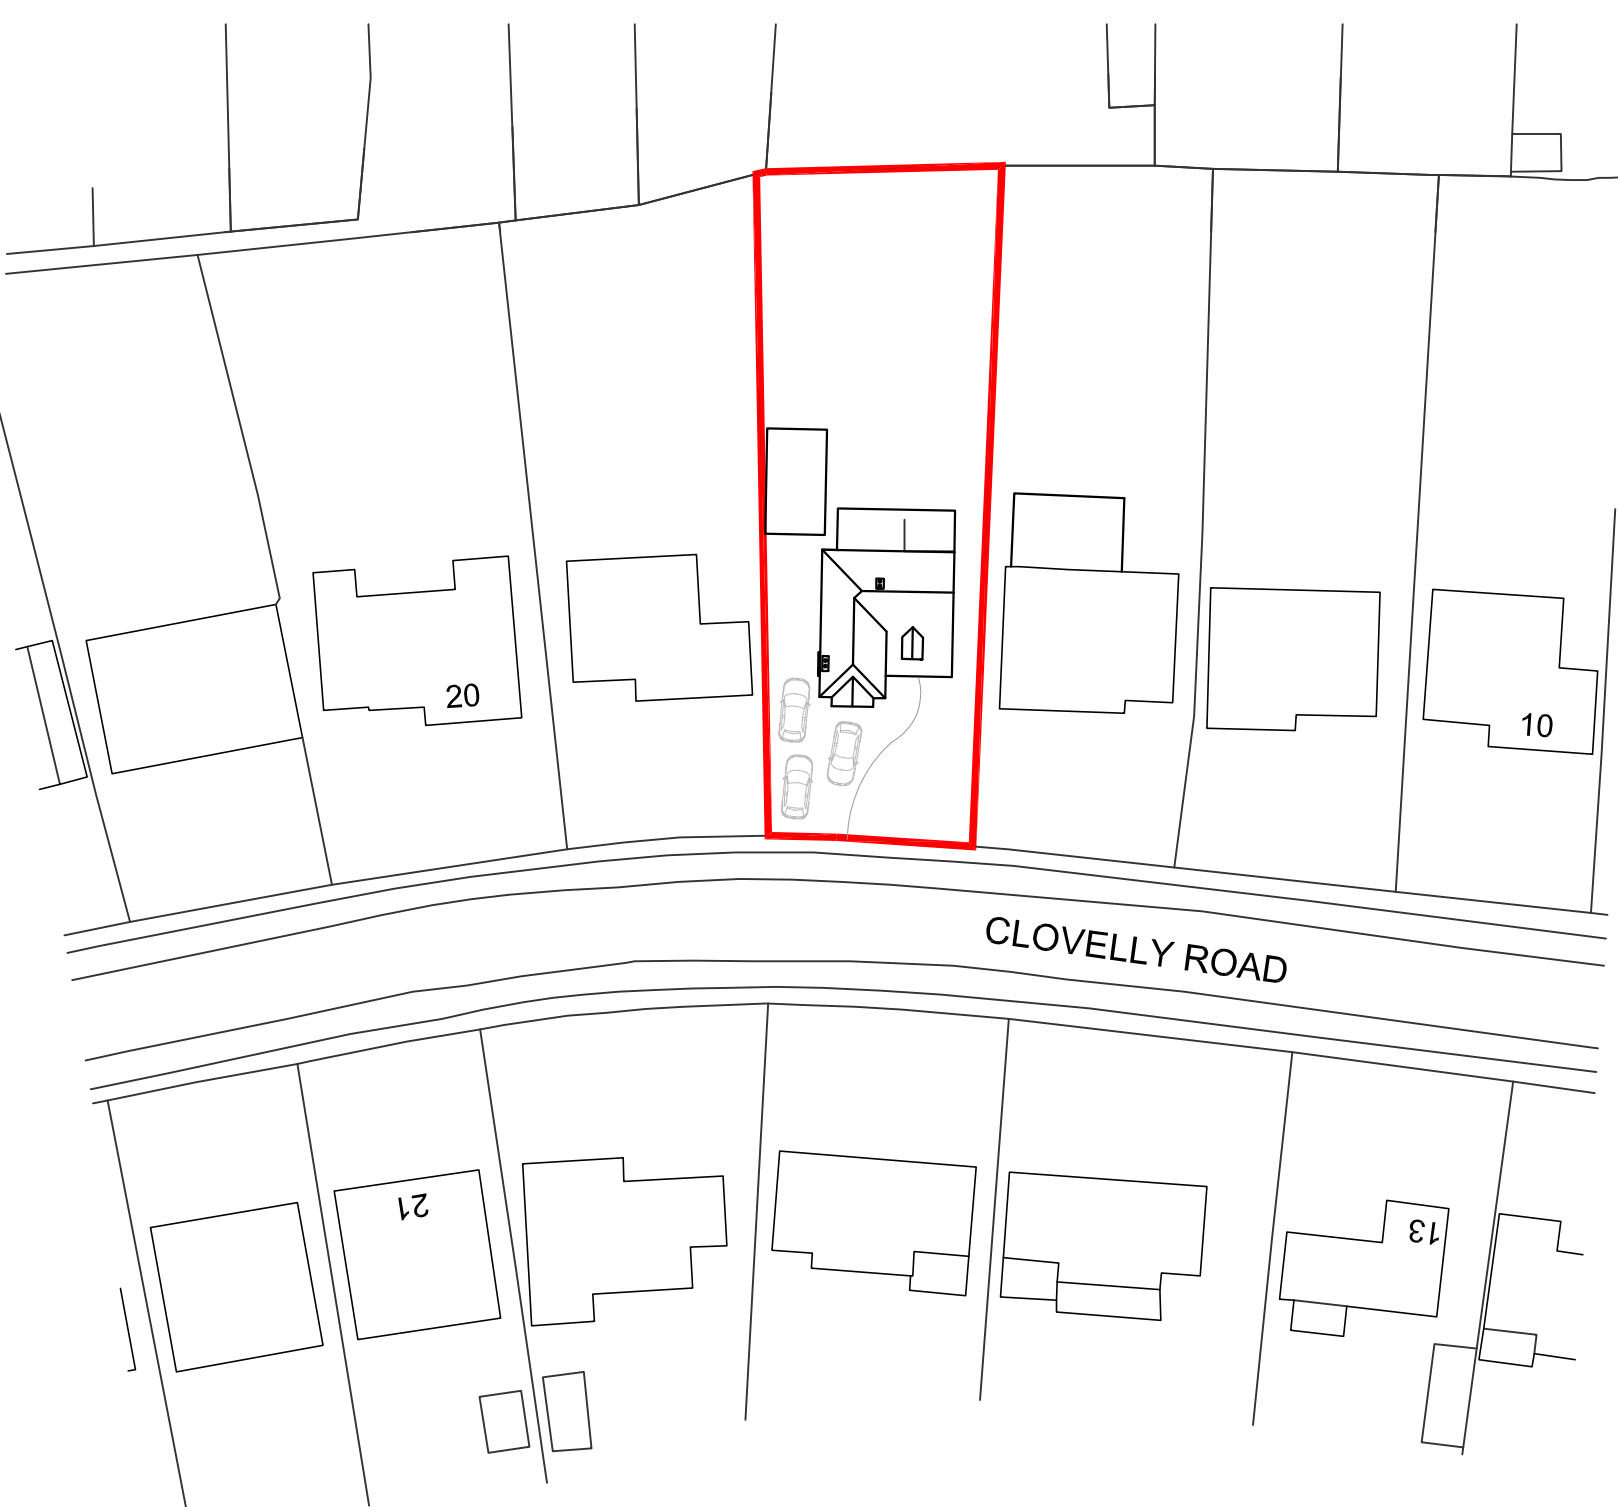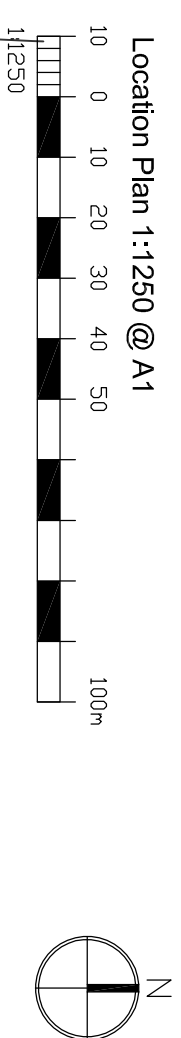





Ordnance Survey, (c) Crown Copyright 2014. All rights reserved. Licence number 100022432

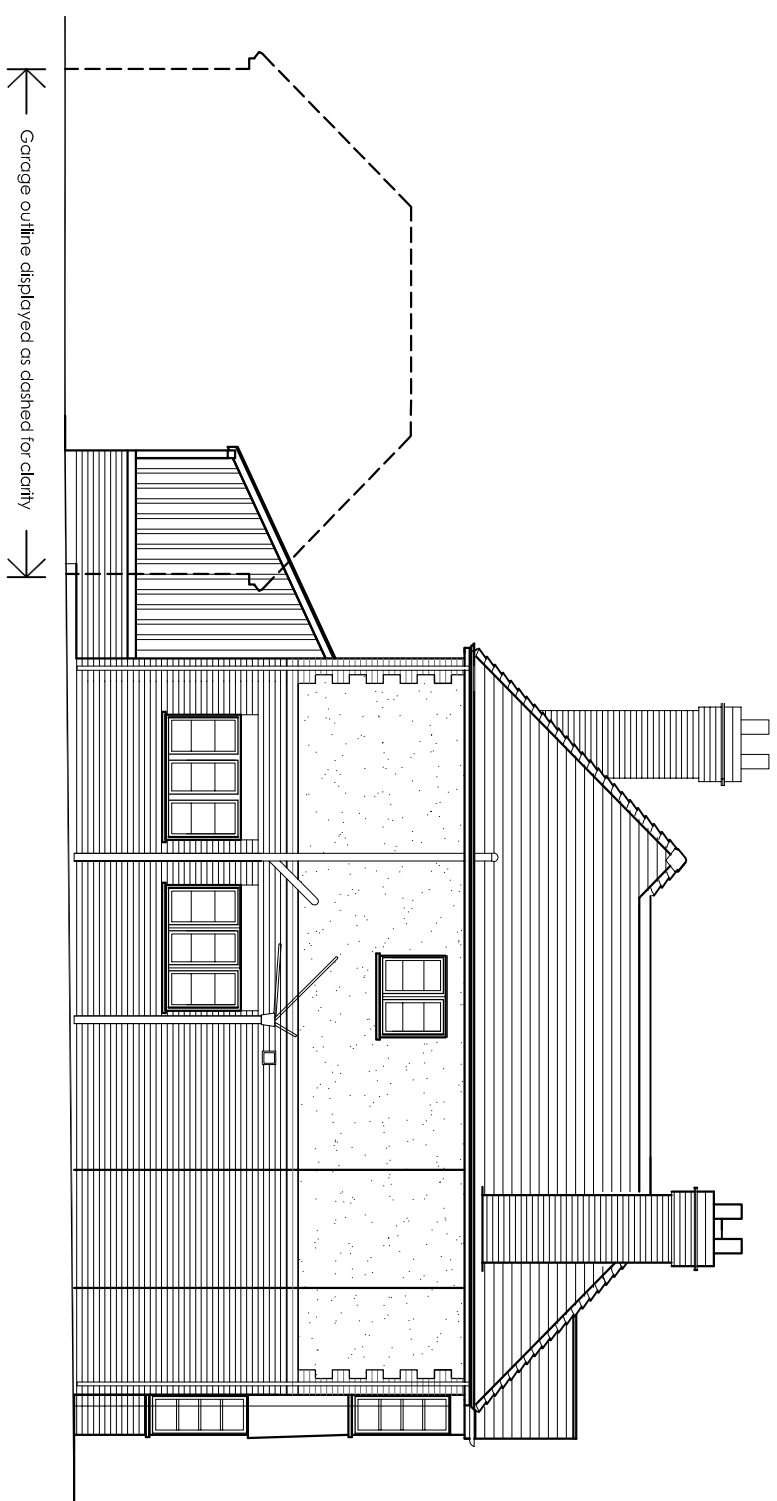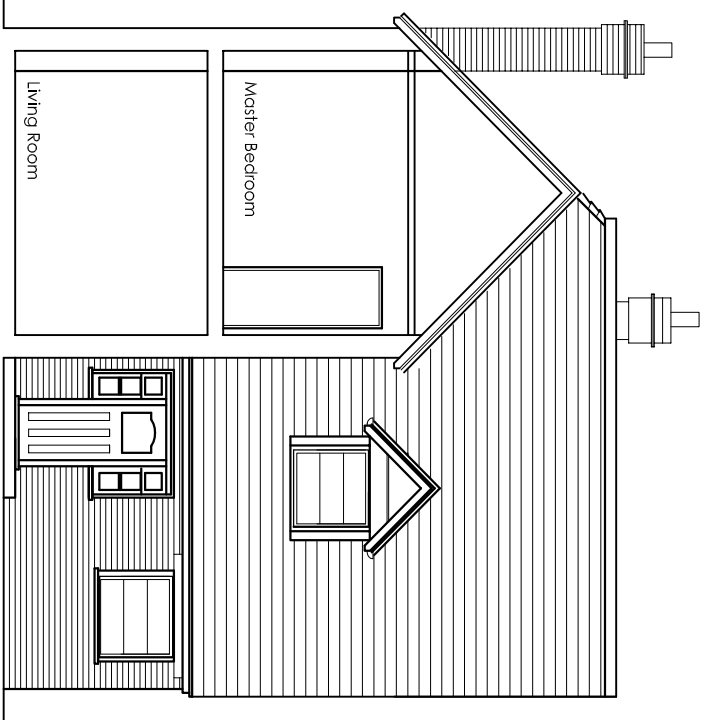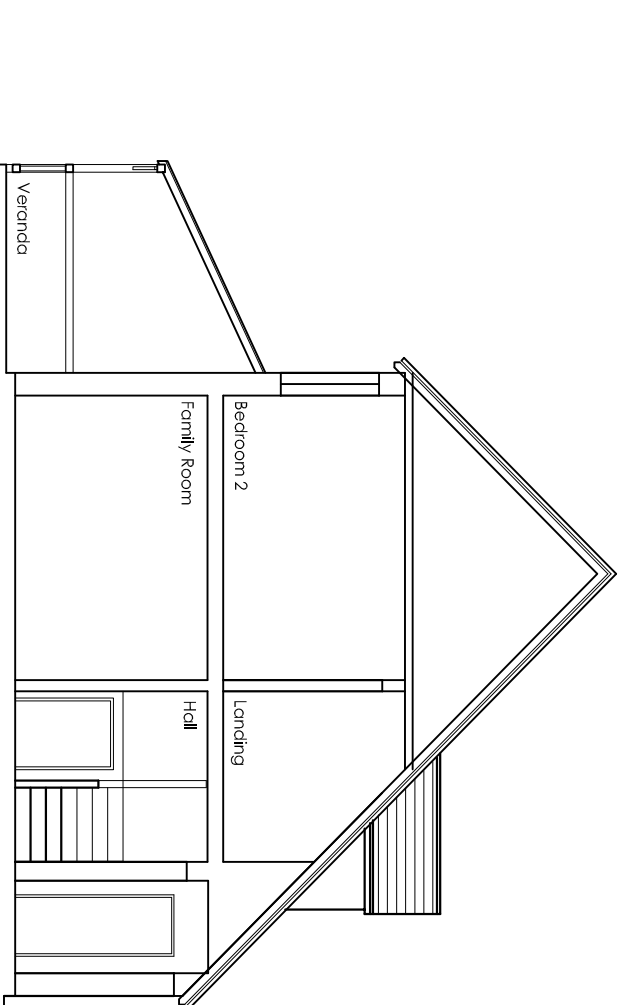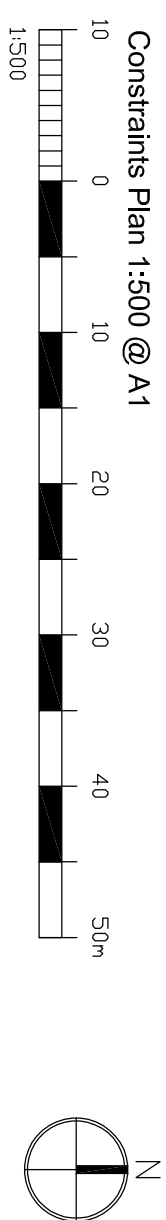


Existing South Elevation

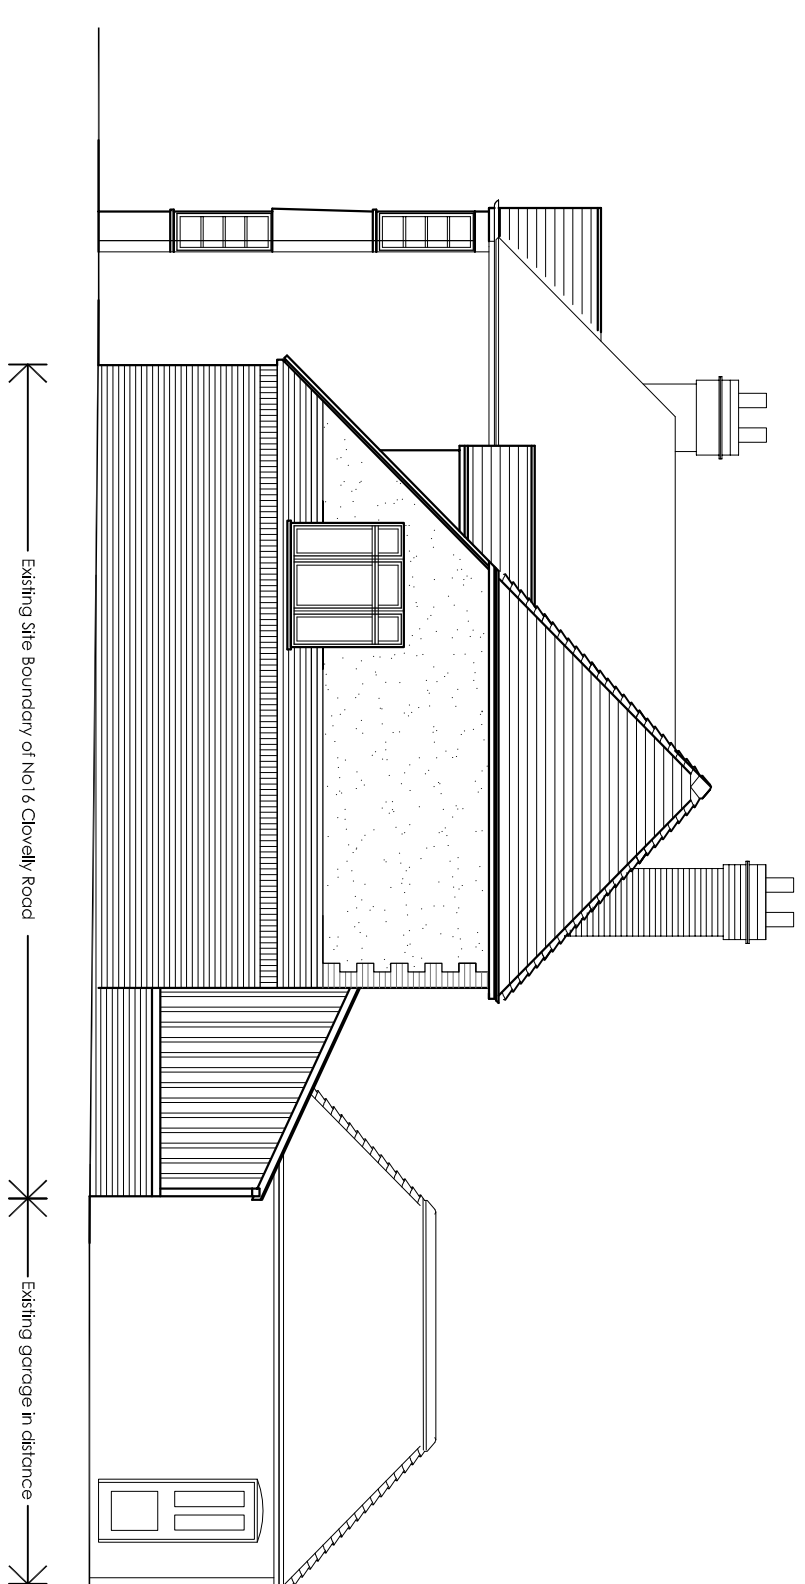


Existing North Elevation

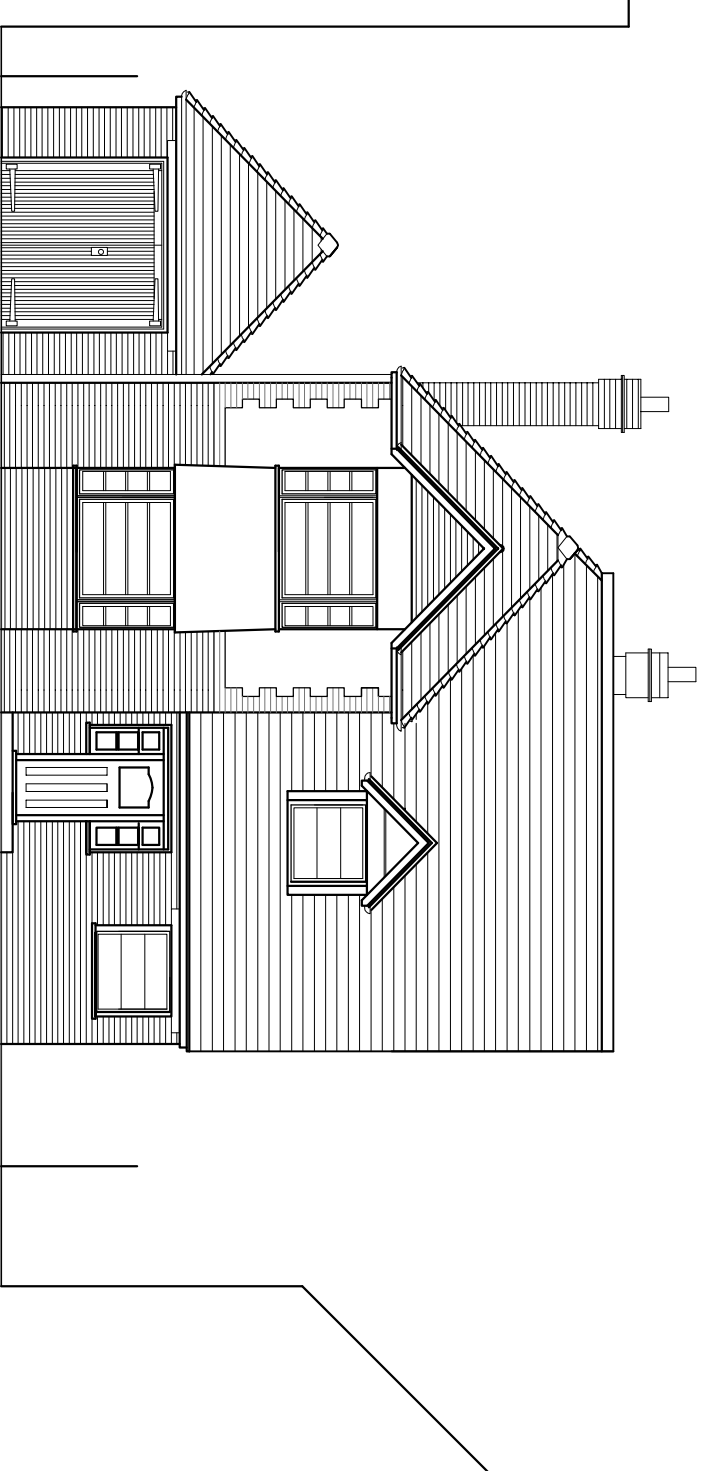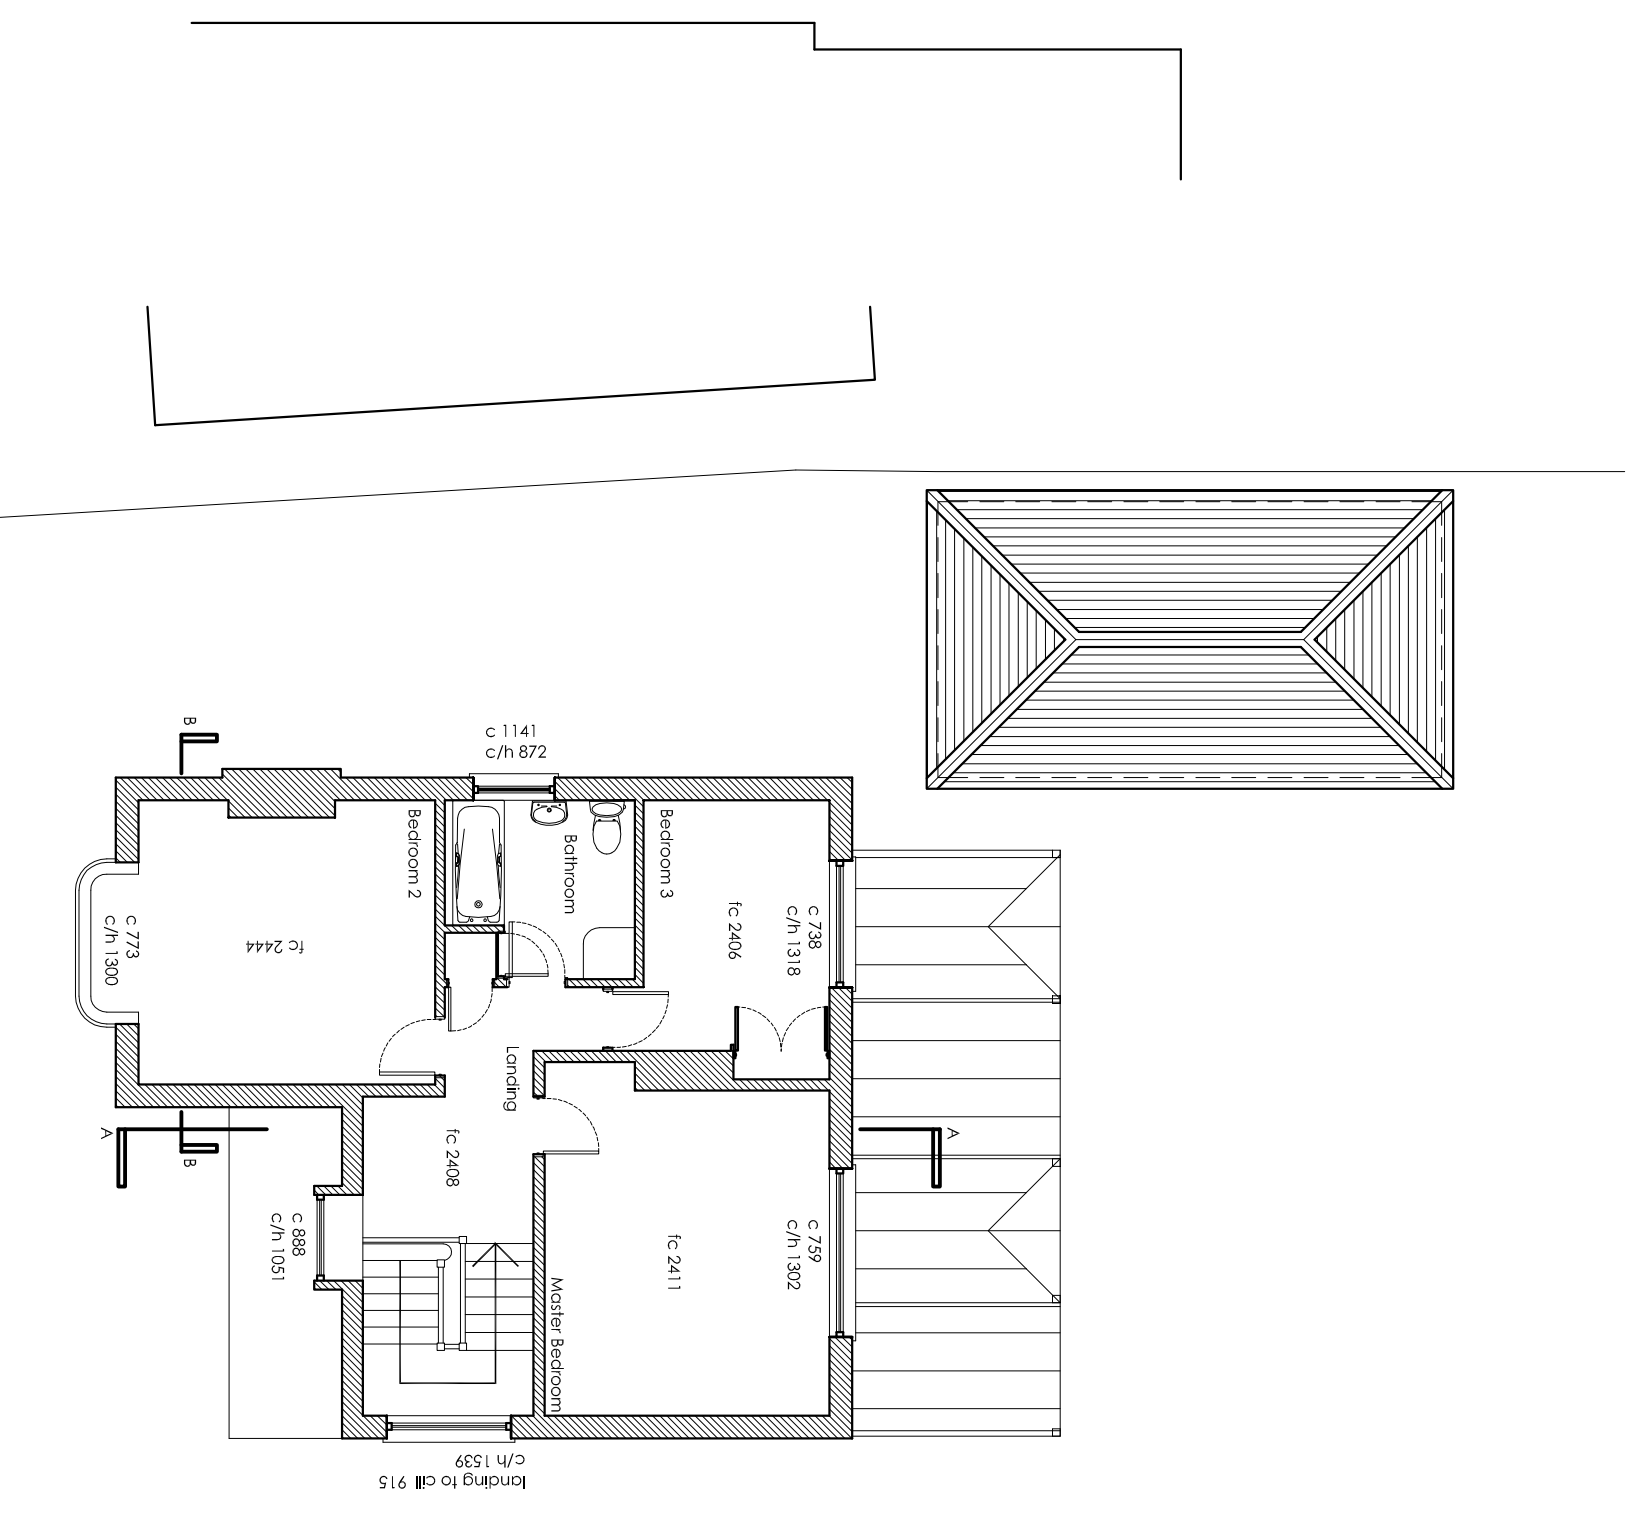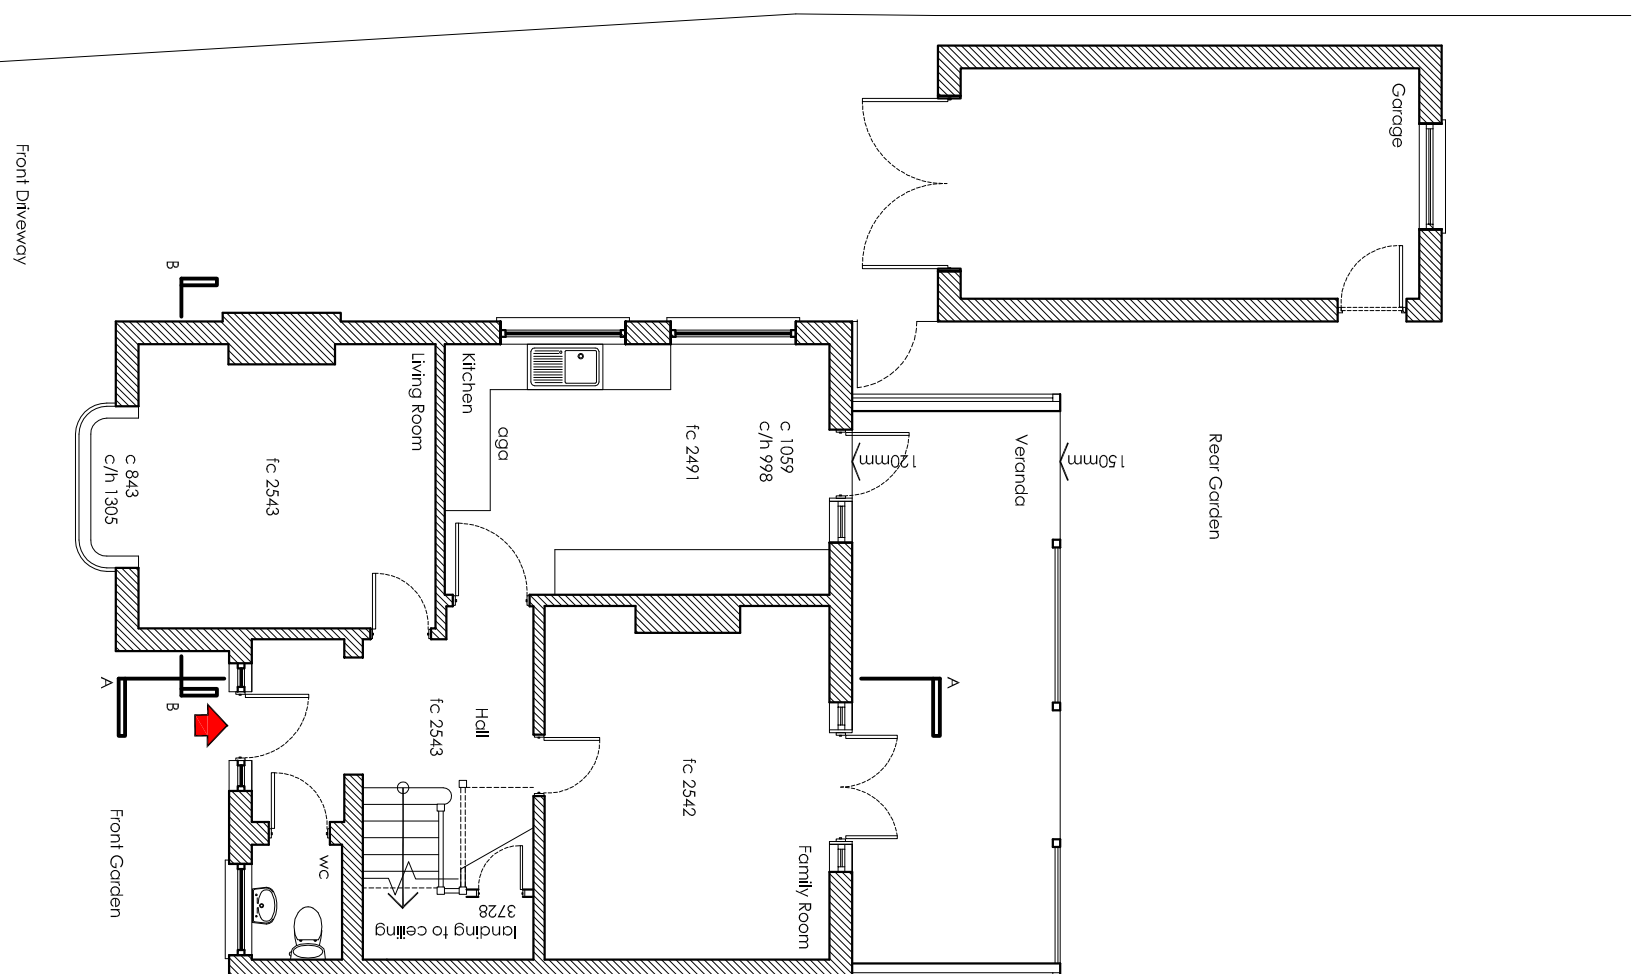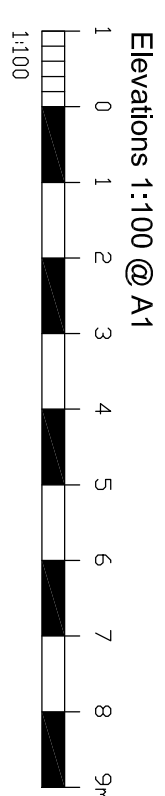




Existing East Elevation

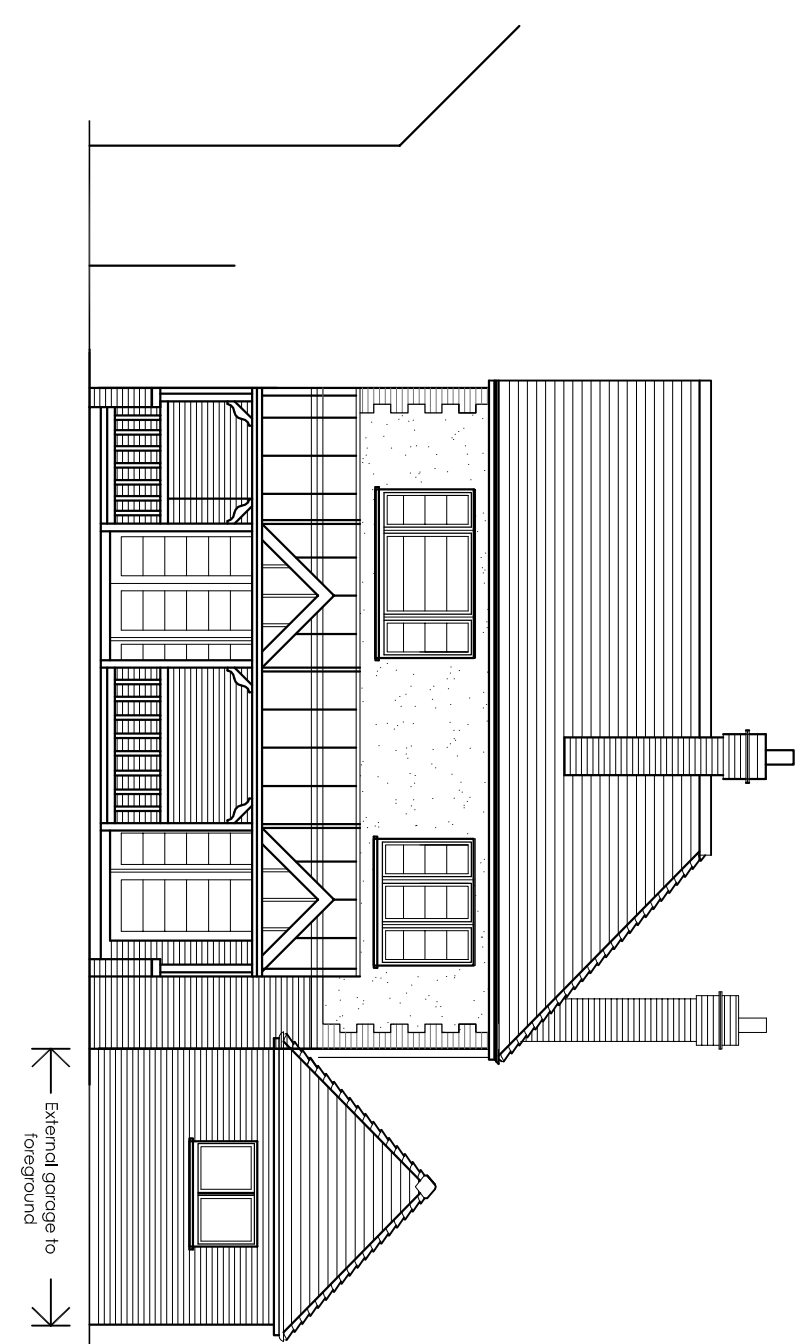

Existing West Elevation

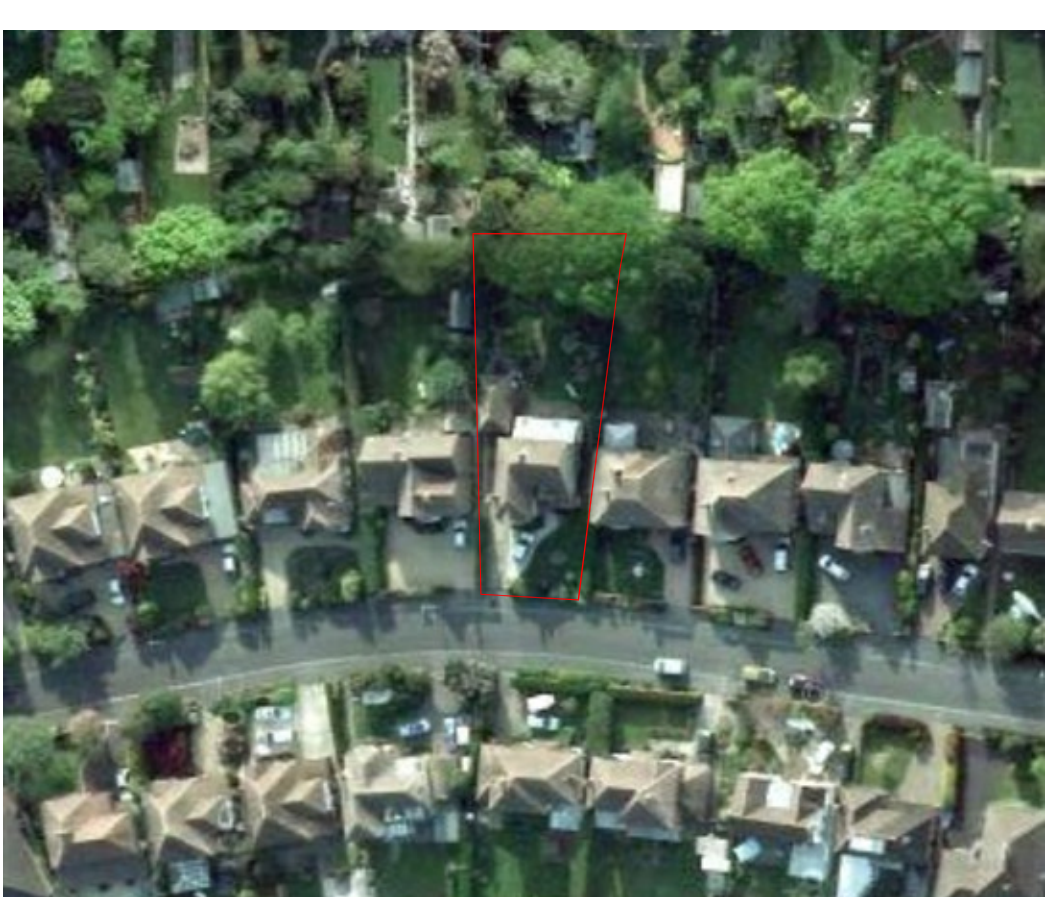

Ariel Photograph

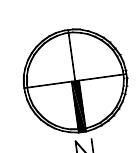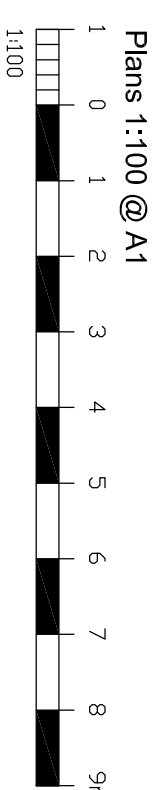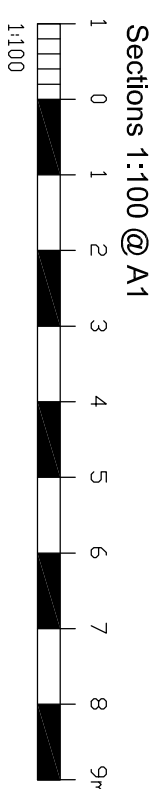

REV	DATE	AMENDMENT	DRAWN
A	22 Feb 14	Plan has completed	CL

hnd
architects

Helevar Davies Architects Ltd
1 The Old Flour Mill,
Emsworth, PO10 7BT
01243 370 715

www.hndarchitects.co.uk

mail@hndarchitects.co.uk

CLIENT
Mr & Mrs. Lee & Al Wood

PROJECT
16 Clovelly Road
Emsworth
Hampshire
PO10 7HL

DRAWING	SCALE
Location Plan	1:1250 at A1
Block Plan	1:500 at A1
Existing Floor Plans	1:100 at A1
Existing Elevations/Sections	1:100 at A1

DATE	April 2014	DRAWN	KUL
DRAWING NUMBER	14-028_01_Planning Issue	REVISION	A

Existing First Floor