




Location Plan
1 to 1250

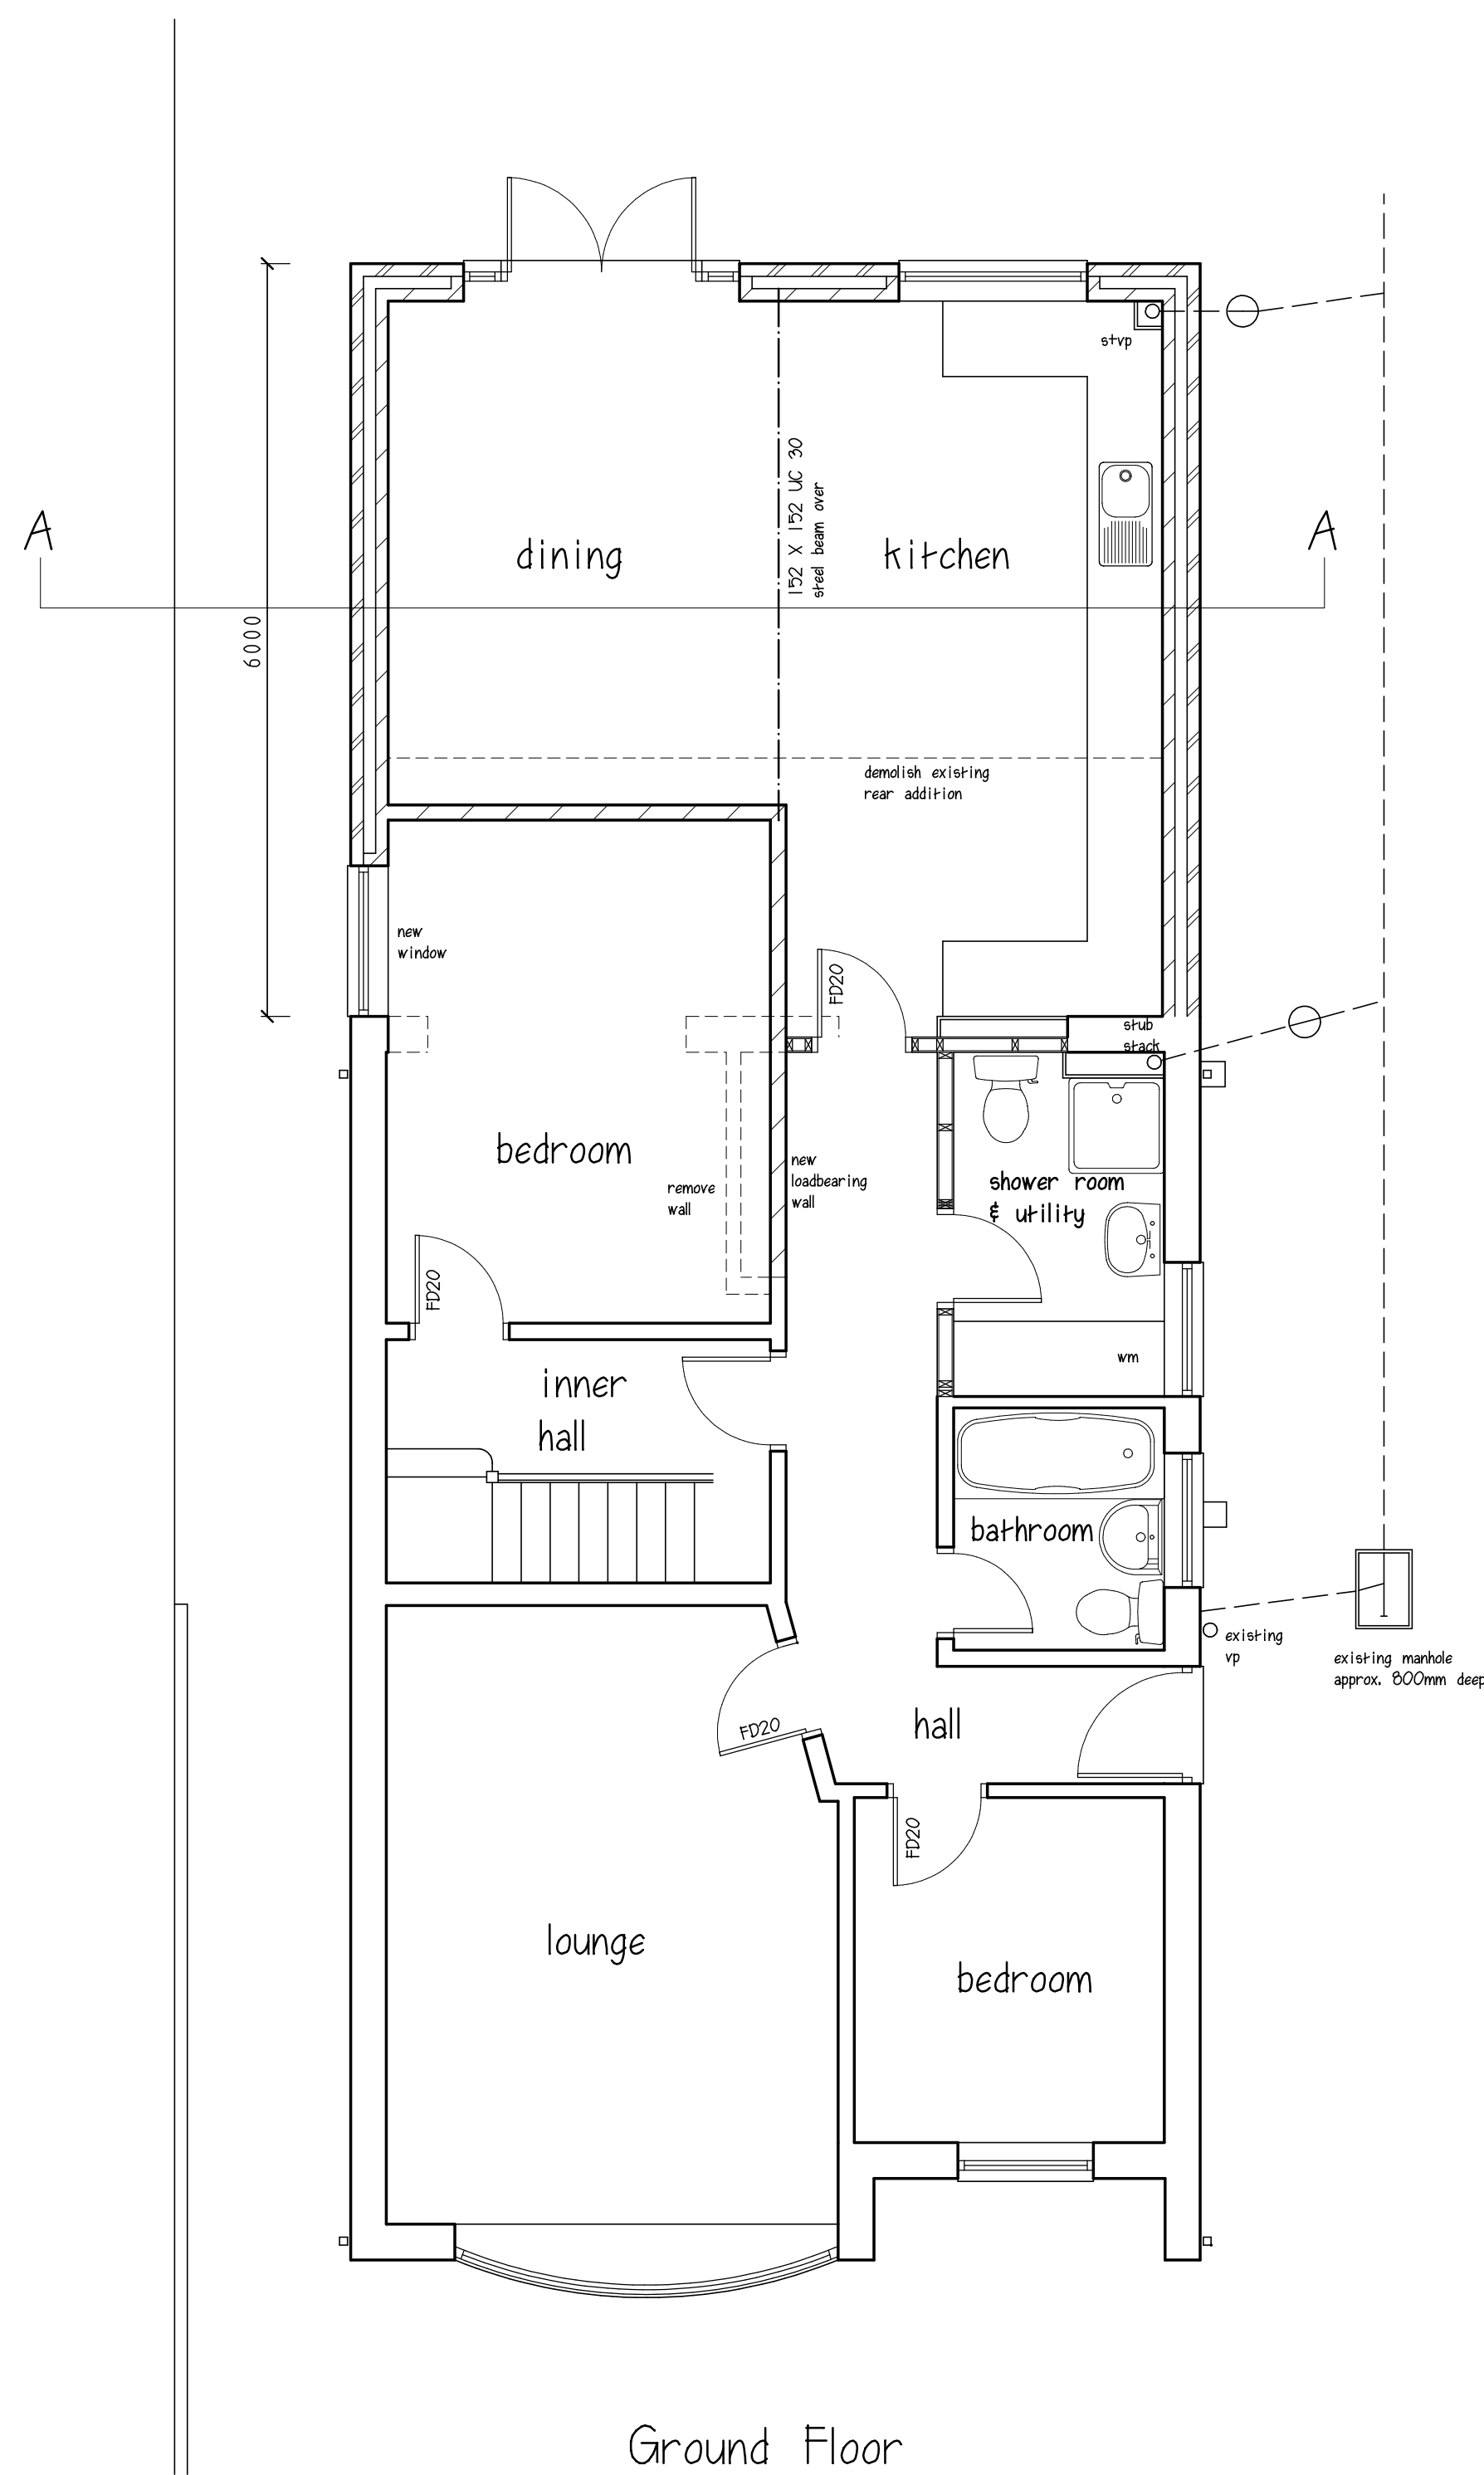


Ground Floor

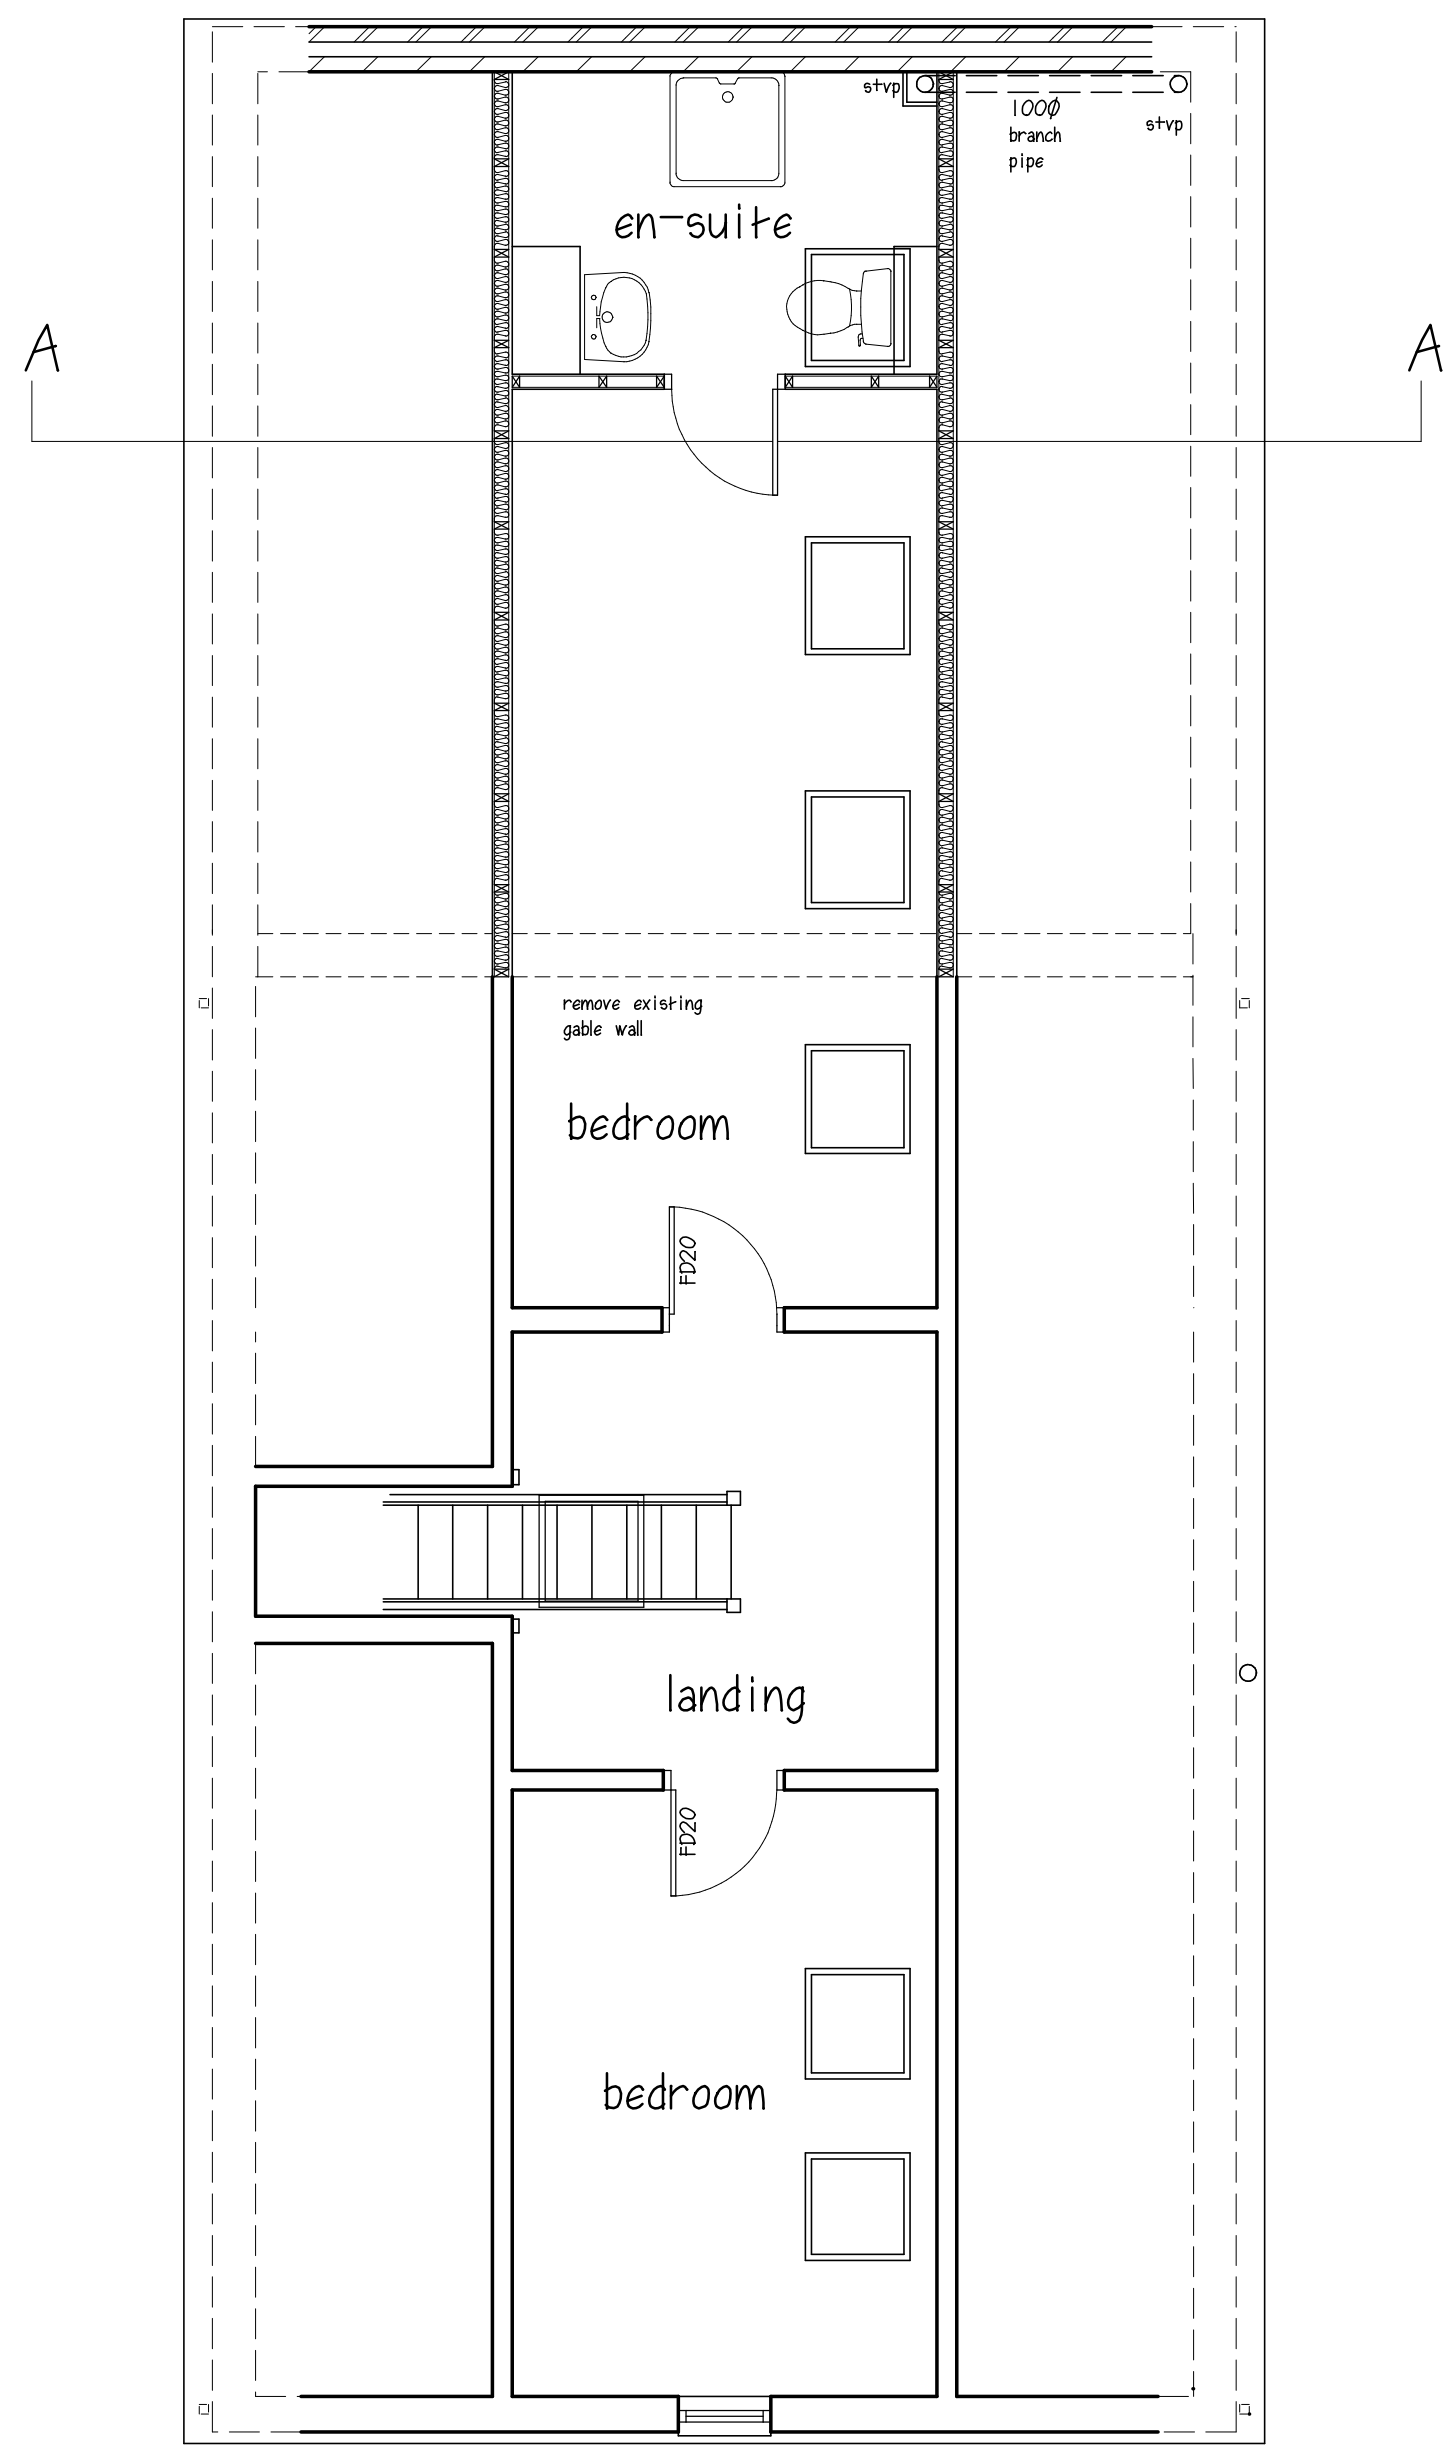

First Floor

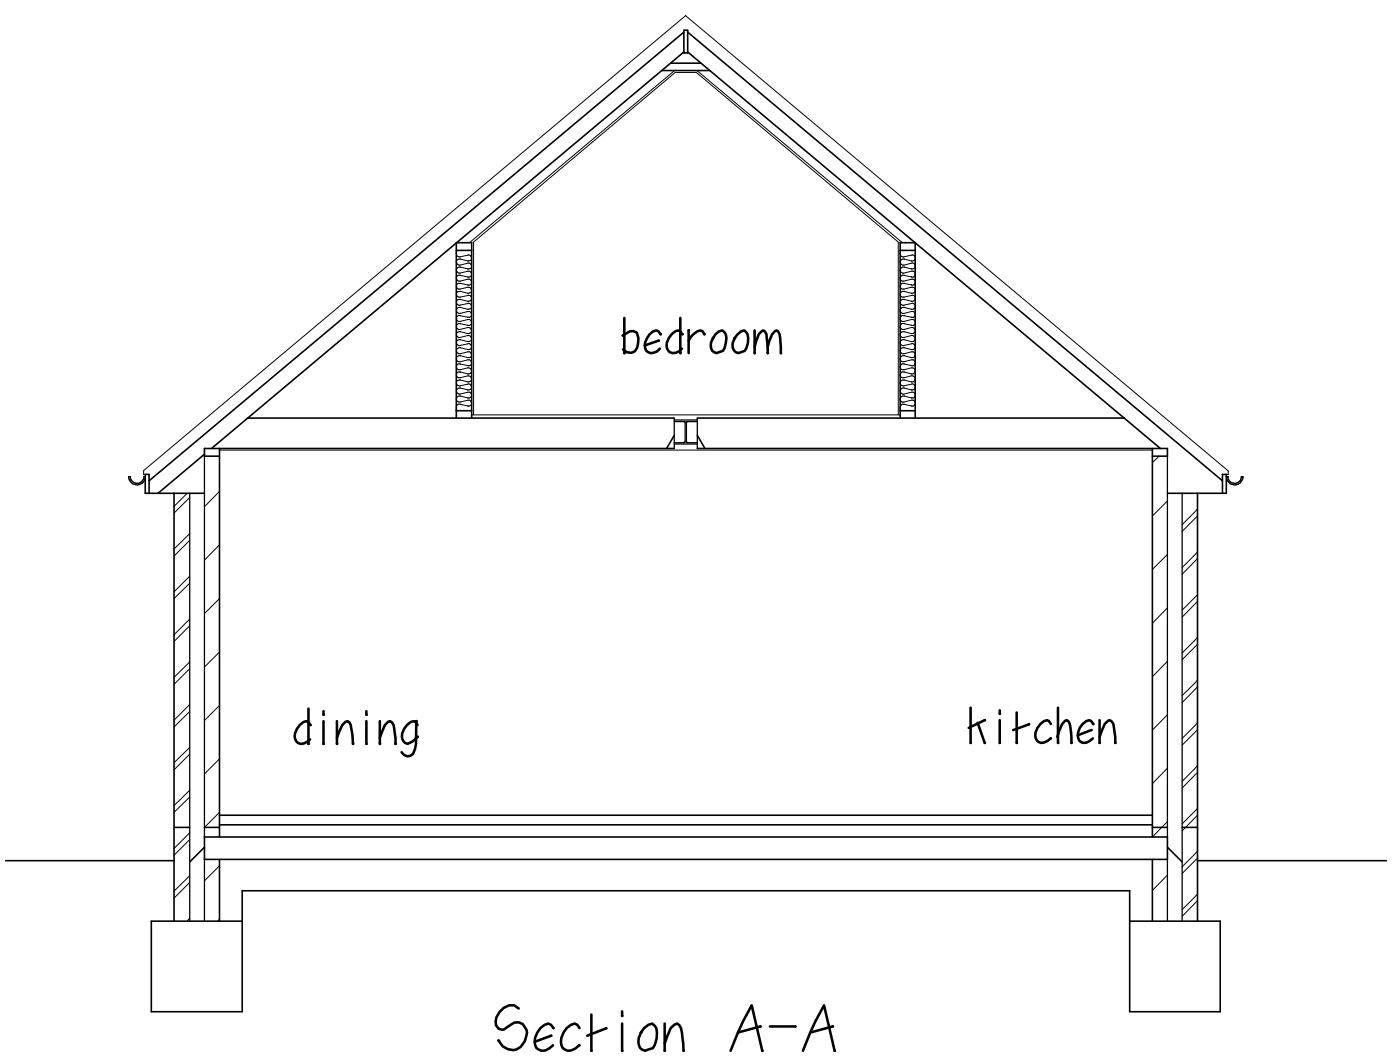

Section A-A

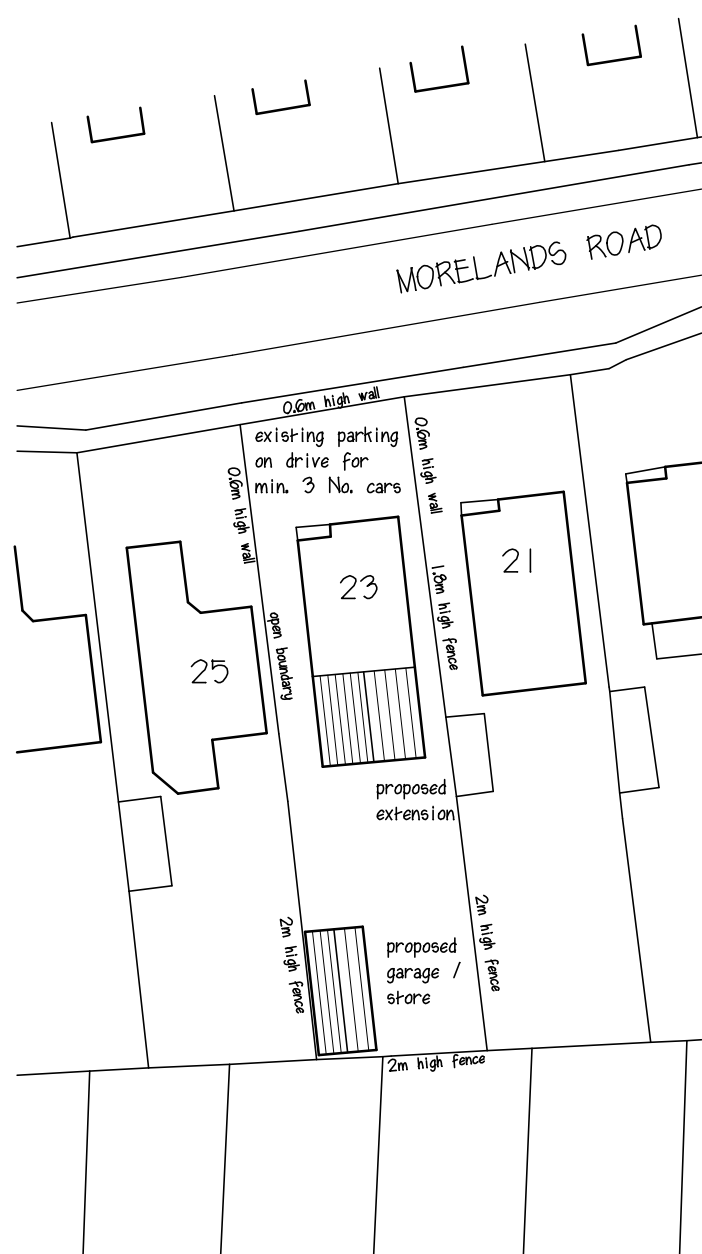

Site Plan
1 to 500

MARTIN MOYSE M.R.I.C.S
Chartered Building Surveyor

Title: PROPOSED TWO STOREY REAR EXTENSION
& DETACHED GARAGE (REPLACEMENT)

Address: 23 MORELANDS ROAD, PURBROOK,
WATERLOOVILLE, HAMPSHIRE PO7 5PT

Scale: A1 - Plans 1 to 50, Elevations 1 to 100 Date: September 2013 Drawing No:02B

This drawing does not constitute a specification of work to be done, and is to be read in conjunction with notes.
All dimensions to be checked on site. This drawing is copyright ©

RICS 12 ST. CATHERINES WAY, DOWNEND, FAREHAM, HAMPSHIRE PO16 8RL
TELEPHONE: 01329 236279 FACSIMILE: 01329 220149 E-MAIL: m.moyse@btinternet.com

B 16 April 2014 re-size garage
A 24 February 2014 clients revised requirements