



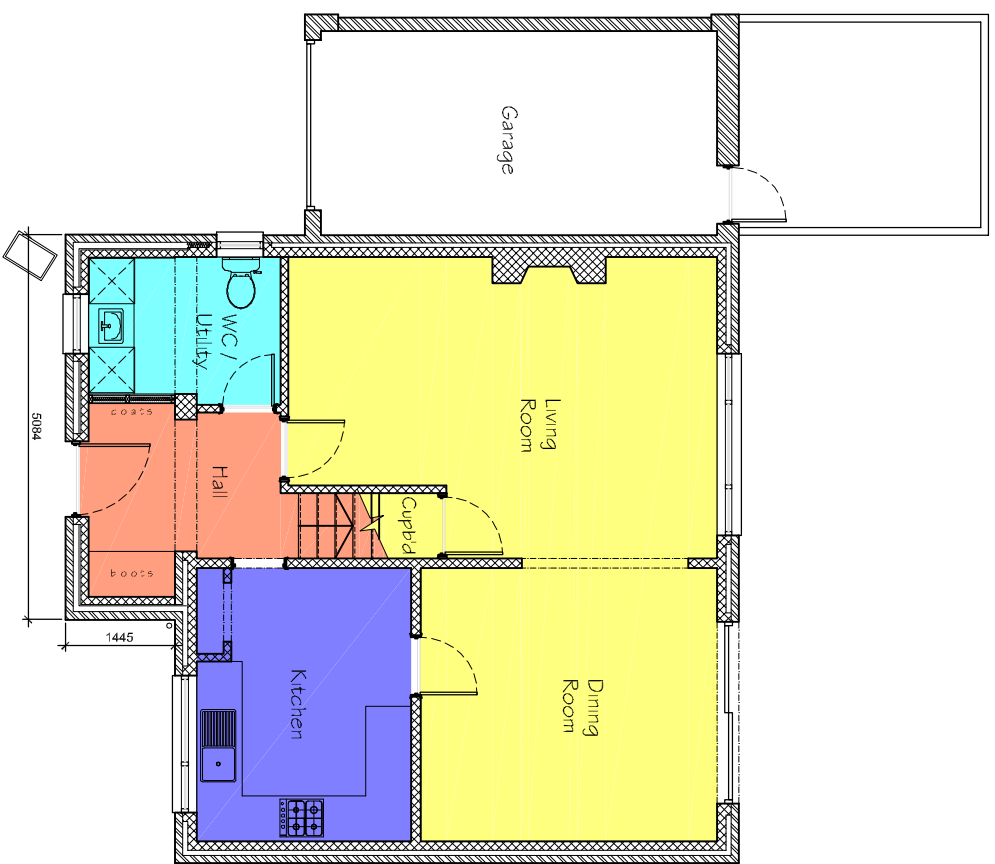


Proposed Ground Floor Plan
Scale 1 : 100

- Materials**
- 1 Red facing brickwork
 - 2 Buff facing brickwork
 - 3 Concrete Roman roof tile
 - 4 UPVC casement windows
 - 5 UPVC porch
 - 6 Render
 - 7 Timber


Note -
First floor unchanged and
therefore not shown in this
planning application

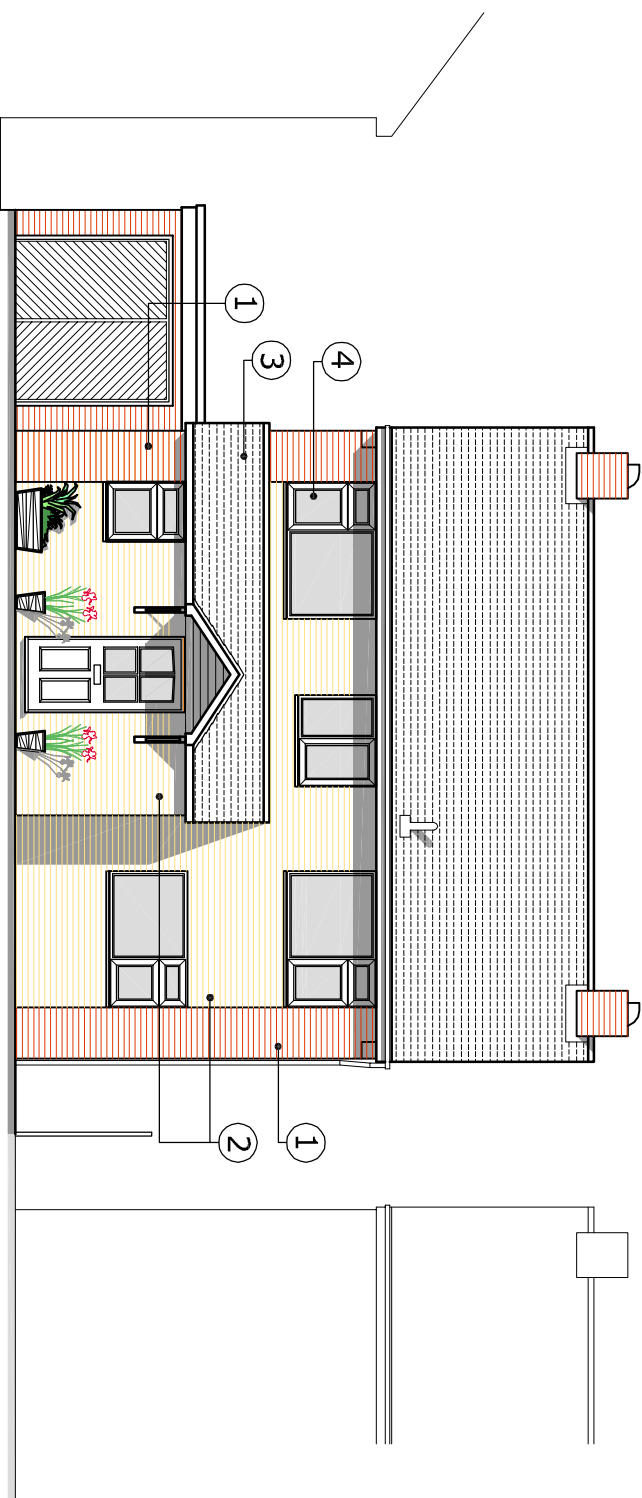


Proposed North East (Front) Elevation - Option 2
Scale 1 : 100

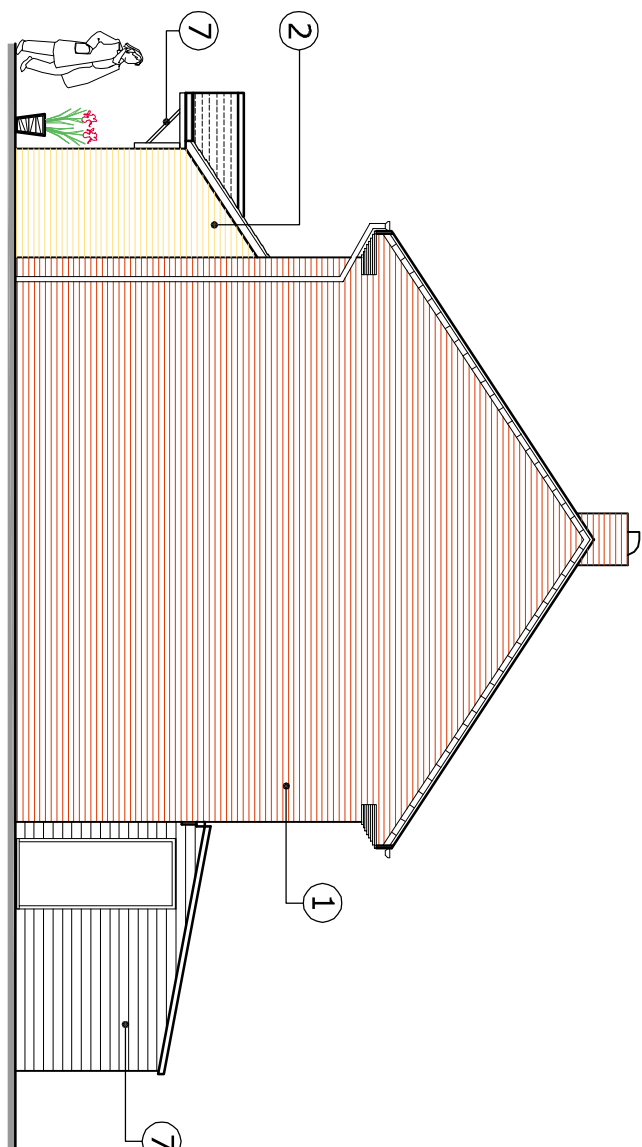


Proposed North West (Side) Elevation
Scale 1 : 100

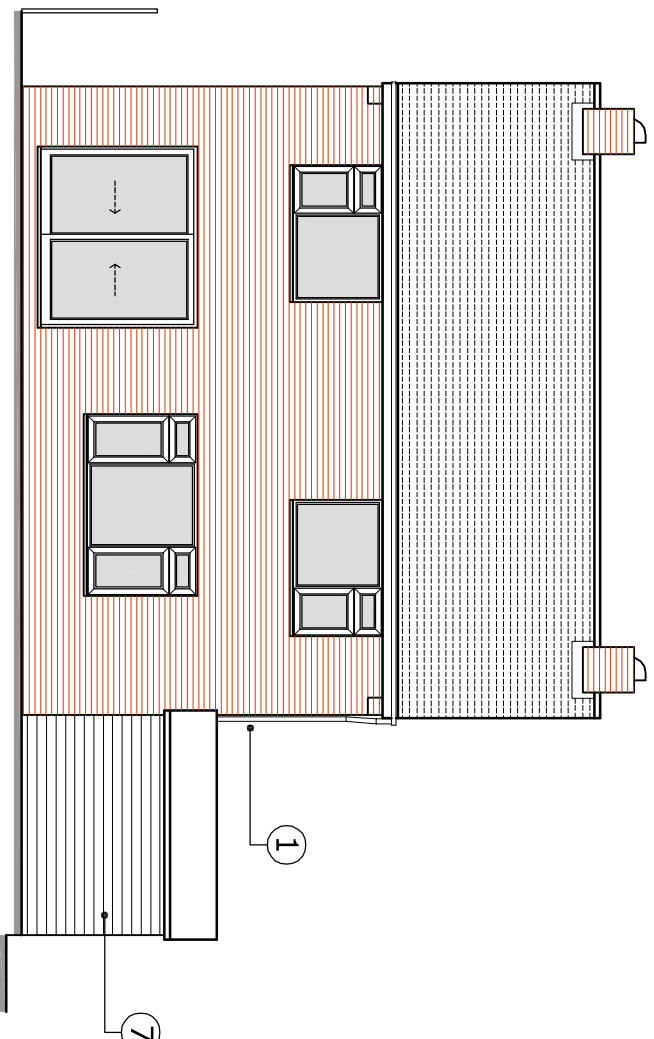


Proposed South West (Rear) Elevation (unchanged)
Scale 1 : 100

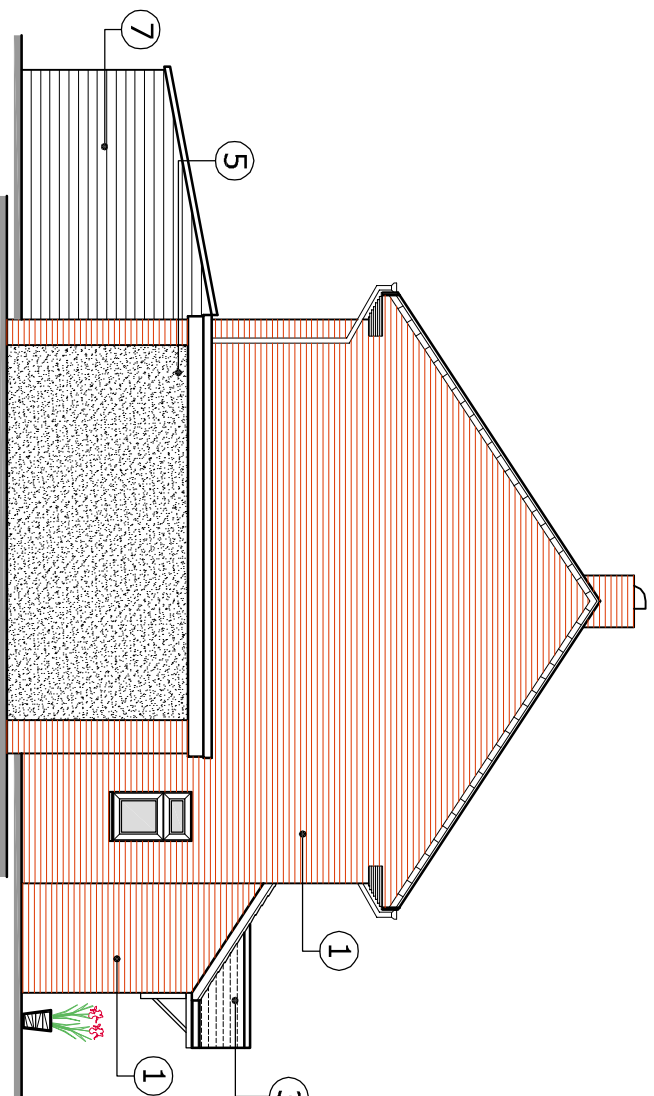


Proposed South East (Side) Elevation
Scale 1 : 100

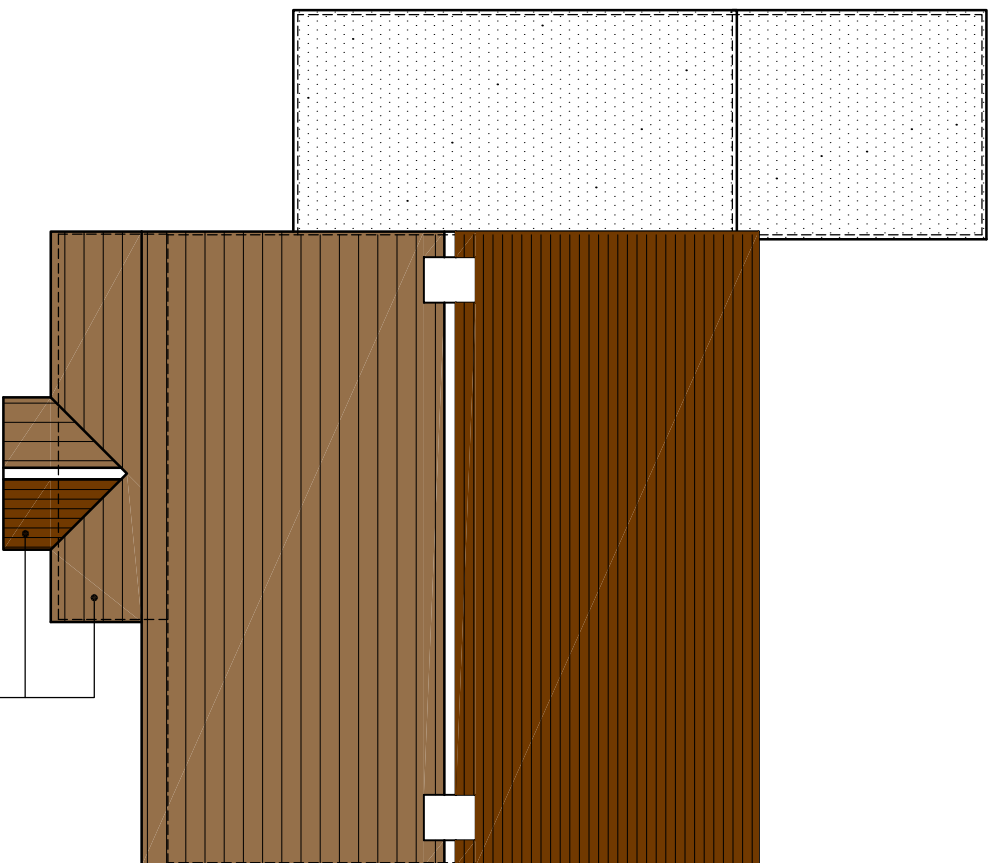

Proposed Roof Plan
Scale 1 : 100

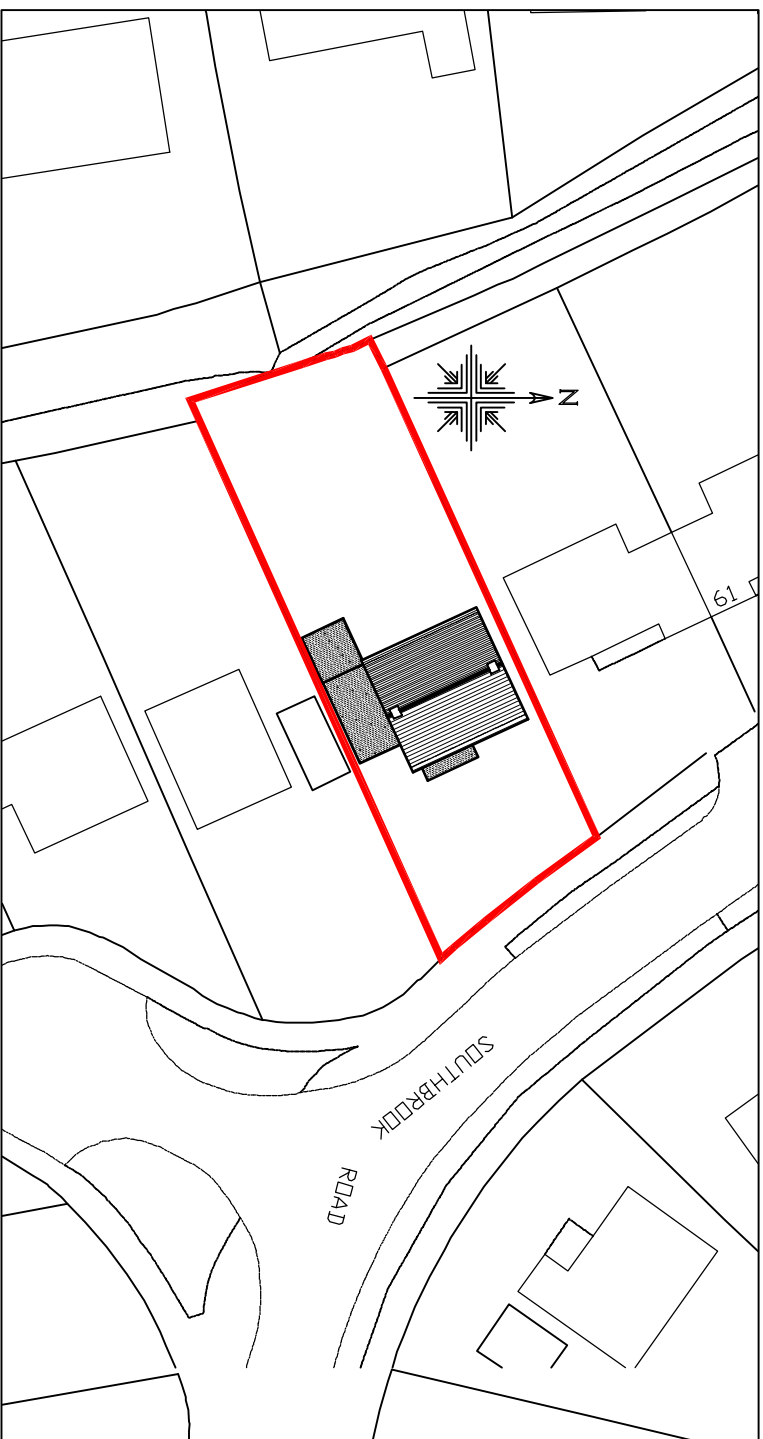

Proposed Block Plan - Scale 1:500

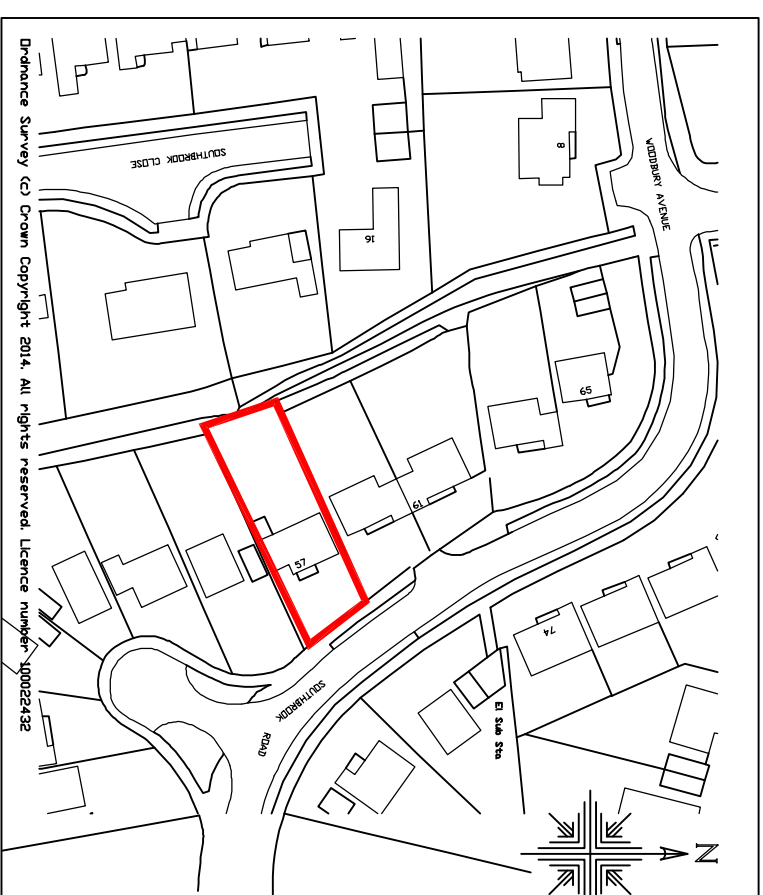

Existing Location Plan - Scale 1:1250

CLIENT

Mr & Mrs Phelps

PROJECT

Proposed New Porch to
57 Southbrook Road
Langstone
Hampshire
PO9 1RL

TITLE

Proposed Plans,
Elevations, Block Plan and
Location Plan



iDraw Ltd, 571 Callington Lane,
Hordle, Hampshire, PO8 9HT
Tel: 02392 346 530 Mob: 07810 518 633
Email: info@idraw.co.uk Web: www.idrawarchitecture.co.uk

Rev	Description	Date	PM
1			
2			
PLANNING

iDraw Limited
Copyright Reserved 2014.

Scale : 1:100,500,1250@A2
Date : 14 JAN 2014

Drawn by : MD

Drawing No:

14.087.101

A	B	C	D	E	F	G	H
I	J	K	L	M	N	P	Q
R	S	T	U	V	W	X	Y
Z							